

GENERAL NOTES

PRE-CONSTRUCTION MEETING AND CONSTRUCTION COMMENCEMENT:


- All construction methods and materials shall conform to the Construction Standards and Specifications of Roanoke County, the Western Virginia Water Authority, and the Virginia Department of Transportation.
- Stormwater Management Agreements with an attached 8 1/2" x 11" or 8 1/2" x 14" plat must be approved and recorded prior to the pre-construction meeting.
- Once all required items are submitted to the County of Roanoke, the developer must contact the Development Review Coordinator to indicate that a pre-construction meeting needs to be scheduled. The pre-construction meeting will be scheduled with the owner/developer two (2) working days later.
- All land disturbing projects that require approval of an erosion and sediment control plan, grading or clearing permit shall require that the applicant provide the name of an individual who will be responsible for land disturbing activities and that this individual hold a Responsible Land Disturber (RLD) Certificate from the Department of Environmental Quality. The Responsible Land Disturber can be anyone from the Project team that is certified by the Commonwealth of Virginia to be in charge of carrying out the land disturbing activity for the project.
- It is the responsibility of the owner/developer to notify the certified Responsible Land Disturber and the Utility Contractor to attend the pre-construction meeting.
- The Development Review Coordinator will schedule the pre-construction meeting with the County Review Engineer, the County Inspector, and the Western Virginia Water Authority and the Town of Vinton Public Works Department if applicable.
- An approved set of plans, Storm Water Pollution Prevention Plan (SWPPP), VSPM coverage letter, and all permits must be available at the construction site at all times.
- The developer and/or contractor shall supply all utility companies with copies of approved plans, advising them that all grading and installation shall conform to approved plans.
- The project engineer will inform the owner/developer verbally and in writing of the County's obligation to perform inspections on site. Everyone in the meeting will be required to sign a pre-construction checklist indicating their knowledge of Roanoke County's obligation to perform inspections on site.
- The Erosion Control Permit or Combined Erosion Control & VSPM Permit is given to the developer at this pre-construction meeting.
- Notify the County of Roanoke prior to beginning installation of ESC measures. The County will inspect initial installations to ensure compliance with approved plan prior to start of grading. The developer SHALL contact the project inspector 24 hours before beginning any grading or construction on the property.
- County inspectors must inspect storm drain / stormwater management / BMP installations during the process of installation. Please contact the site inspector 24 hours in advance.
- All work shall be subject to inspection by Roanoke County, the Western Virginia Water Authority and the Virginia Department of Transportation Inspectors.
- Contractors shall notify utilities of proposed construction at least two (2), but not more than ten (10) working days in advance. Area public utilities may be notified thru "Miss Utility": 1-800-552-7001 or VA 811.
- The 100 year Floodway shall be staked prior to any construction.
- Grade stakes shall be set for all curb and gutter, culvert, sanitary sewer and storm sewer at all times of construction.
- The Department of Community Development shall be notified when a spring is encountered during construction.
- Construction debris shall be containerized in accordance with the Virginia Litter Control Act. No less than one litter receptacle shall be provided on site.
- The contractor shall provide adequate means of cleaning mud from trucks and/or other equipment prior to entering public streets or rights of ways. It is the contractors responsibility to insure that the streets are in a clean, mud and dust free condition at all times.
- Plan approval in no way relieves the developer or contractors of the responsibilities contained within the erosion and sediment control or stormwater management policies.
- Field construction shall honor proposed drainage divides as shown on plans.
- Field corrections shall be approved by the Roanoke County Engineering Division and/or the Western Virginia Water Authority and the Professional of Record, prior to such construction.
- The developer or contractor shall supply the County and the Western Virginia Water Authority with correct As-Built plans before final acceptance.

VIRGINIA DEPARTMENT OF TRANSPORTATION:

- Plan approval by Roanoke County does not guarantee issuance of any permits by the Virginia Department of Transportation.
- A permit must be obtained from the Virginia Department of Transportation, Salem Residency Office prior to construction in the highway right-of-way.
- The preliminary pavement designs should be based on a predicted sub-grade CBR value of 7.0 and with a Resiliency Factor (RF) of 2.0 as shown in Appendix I of the 2000 Virginia Department of Transportation Pavement Design Guide for Subdivision and Secondary Roads. The sub-grade soil is to be tested by an independent laboratory and the results submitted to the Virginia Department of Transportation prior to base construction. Should the sub-grade CBR value and/or the RF value be less than the predicted values, additional base material will be required in accordance with Departmental specifications. Refer to the same manual as the number and locations of the required soil samples to be tested. All pavement designs shall be submitted to the Department for review and approval. The sub-grade shall be approved by the Virginia Department of Transportation prior to placement of the base. Base shall be approved by the Virginia Department of Transportation for depth, template, and compaction before the surface is applied.
- Standard guardrail with safety end sections may be required on fills or in areas where hazards exist as deemed necessary. After completion of rough grading operations, the County Engineer and Virginia Department of Transportation shall be contacted to schedule a field review. Where guard rail is warranted, the standard shoulder width shall be provided and the guard rail shall be installed in accordance with the 2016 VDOT Road and Bridge Standards as part of this development.
- Standard street and traffic control signs shall be erected at each intersection by the developer prior to final street acceptance.
- All traffic devices shall be in accordance with current edition of the "Manual on Uniform Traffic Control Devices" (MUTCD).
- All unsuitable material shall be removed from the construction limits of the roadway before placing embankment.

See Sheet C9.1 for Stormwater Site Statistics Table.
See Sheet C9.1 for New BMP Information Table.

The Project Engineer shall provide electronic copies of the approved plans to the Development Review Coordinator within 5 working days of the pre-construction meeting.
The notes on this sheet shall not be modified.

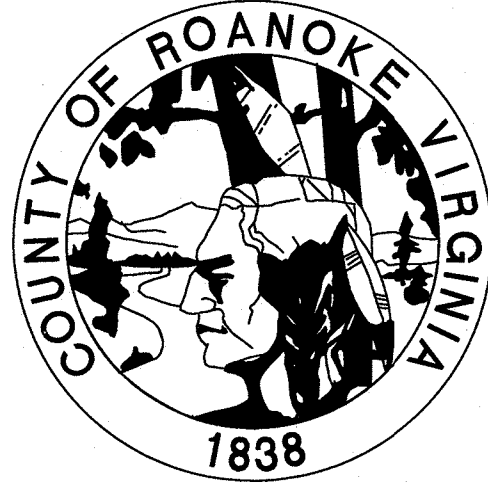

COUNTY OF ROANOKE, VA

NAME OF DEVELOPMENT	EAST ROANOKE RIVER GREENWAY EXTENSION		
MAGISTERIAL DISTRICT(S)	VINTON		
OWNER (name, address, telephone)	VIRGINIA RECREATIONAL FACILITIES AUTHORITY P.O. BOX 29800 ROANOKE, VIRGINIA 24018		
DEVELOPER (name, address, telephone)	COUNTY OF ROANOKE ATTN: DAVID HENDERSON, P.E. 5204 BERNARD DRIVE ROANOKE, VIRGINIA 24018 540-772-2083		
ENGINEER, ARCHITECT OR SURVEYOR (name, address, telephone)	BALZER AND ASSOCIATES, INC. ATTN: CHRIS BURNS, P.E. 1208 CORPORATE CIRCLE ROANOKE, VA 24018 540-772-9580 FAX 540-772-8050		
TAX MAP NO(S)	080.00-05-02.01-0000, 080.00-05-03.00-0000, 080.00-05-04.00-0000, 080.00-05-24.00-0000		

WATER NOTES

All water facilities shall be constructed according to the Western Virginia Regional Design and Construction Standards (Latest Edition).

A minimum cover of three (3) feet is required over proposed lines.

Contractor shall be responsible for locating and uncovering valve vaults after paving and adjustment to the grade if necessary.


All existing utilities may not be shown on their exact location. The contractor shall comply with the State Water Works Regulations, Section 12V-05-500-1150, where lines cross.

All trenches in existing and future highway right-of-ways shall be compacted according to Virginia Department of Transportation standards.

Water main shall be minimum Class 350 Ductile Iron in accordance with AWWA C151 or DR-14 PVC in accordance with AWWA C-900.

Ductile Iron Pipe in accordance with the Western Virginia Regional Design and Construction Standards shall be required for all pipe with a working pressure equal to or greater than 100 p.s.i.

Western Virginia Water Authority
Availability letter number: N/A

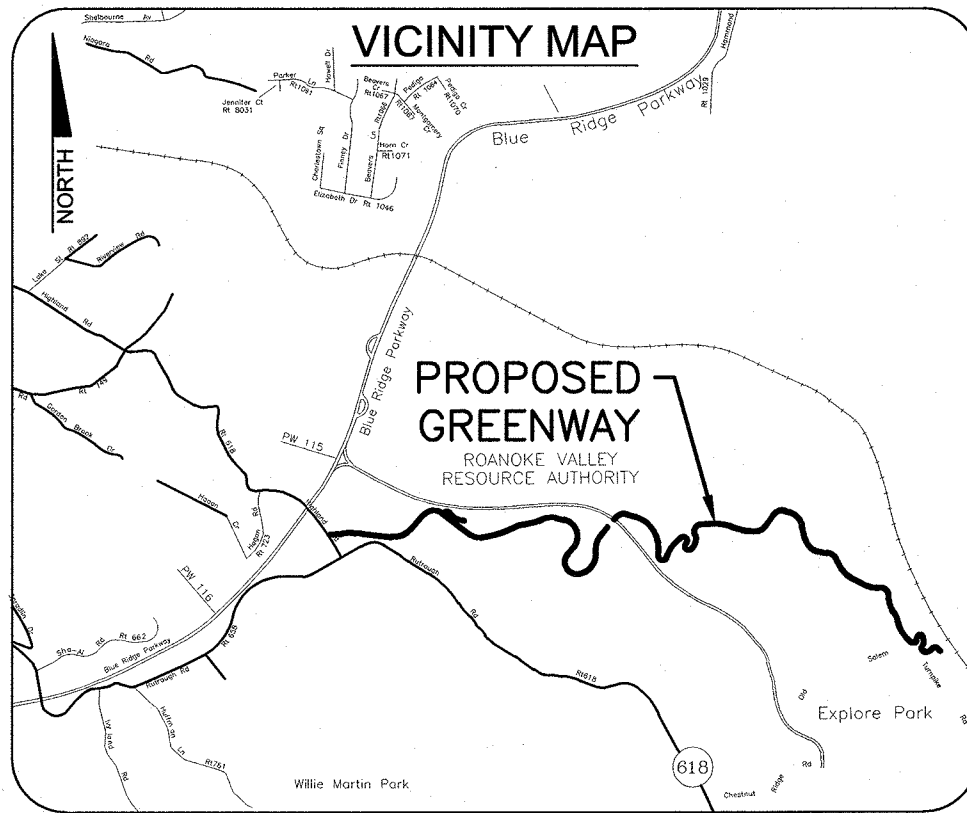

LEGEND

Property Line	---
Right-of-way	---
Centerline	---
Minimum Building Line	--- MBL ---
Existing Storm Sewer	--- 48" RCP --- 48" RCP ---
Existing Sanitary Sewer	--- 8" SAN --- 8" ---
Existing Water Main	--- 8" WM --- 8" ---
Existing Contour	--- 1155 ---
Proposed Contour	--- 1155 ---
Proposed Drainage Divide	---
Proposed Limits of Clearing	---
Proposed Storm Sewer	---
Proposed Sanitary Sewer	--- 8" SS --- 8" ---
Proposed Water Main	--- 8" W --- 8" ---
To Be Removed	T.B.R.
Not in Contract	N.I.C.

- C1 COVER SHEET
- C2.1 OVERALL MAP
- C2.2 KEY PLAN
- C2.3 CONSTRUCTION ACCESS ROUTE PLAN
- C2.4 SIGHT DISTANCE PLAN & PROFILE
- C3.1 ALIGNMENT DATA SHEET #1
- C3.2 ALIGNMENT DATA SHEET #2
- C3.3 ALIGNMENT DATA SHEET #3
- C3.4 RIGHT-OF-WAY DATA SHEET #1
- C3.5 RIGHT-OF-WAY DATA SHEET #2
- C3.6 RIGHT-OF-WAY DATA SHEET #3
- C4.1 PLAN AND PROFILE (STA. 0+00 TO 14+00)
- C4.2 PLAN AND PROFILE (STA. 14+00 TO 28+00)
- C4.3 PLAN AND PROFILE (STA. 28+00 TO 40+00)
- C4.4 PLAN AND PROFILE (STA. 40+00 TO 48+00)
- C4.5 PLAN AND PROFILE (STA. 48+00 TO 60+00)
- C4.6 PLAN AND PROFILE (STA. 60+00 TO 72+00)
- C4.7A PLAN AND PROFILE (STA. 72+00 TO 84+00) BASE BID
- C4.7B PLAN AND PROFILE (STA. 72+00 TO 84+00) BID ADDITIVE #1
- C4.8A PLAN AND PROFILE (STA. 84+00 TO END) BID ADDITIVE #1
- C4.8B PLAN AND PROFILE (STA. 84+00 TO END) BID ADDITIVE #2
- C5.1 TRAILHEAD PLAN
- C5.2 CONNECTION TO OVERLOOK #1
- C6 ESC NOTES
- C7 ESC DETAILS
- C8.1 GENERAL NOTES & DETAILS I
- C8.2 GENERAL NOTES & DETAILS II
- C8.3 GENERAL NOTES & DETAILS III
- C8.4 GENERAL NOTES & DETAILS IV
- C9.1 SWM DETAILS I
- C9.2 SWM DETAILS II
- C10 STORM PROFILES
- C11 MAINTENANCE OF TRAFFIC PLAN
- XS1 CROSS SECTIONS (STA: 0+00 - 7+00)
- XS2 CROSS SECTIONS (STA: 7+50 - 14+50)
- XS3 CROSS SECTIONS (STA: 15+00 - 22+00)
- XS4 CROSS SECTIONS (STA: 22+50 - 29+50)
- XS5 CROSS SECTIONS (STA: 30+00 - 35+50)
- XS6 CROSS SECTIONS (STA: 36+00 - 41+50)
- XS7 CROSS SECTIONS (STA: 42+00 - 49+50)
- XS8 CROSS SECTIONS (STA: 50+00 - 55+50)
- XS9 CROSS SECTIONS (STA: 56+00 - 61+50)
- XS10 CROSS SECTIONS (STA: 62+00 - 67+50)
- XS11 CROSS SECTIONS (STA: 68+00 - 75+50)
- XS12 CROSS SECTIONS (STA: 76+00 - 83+50)
- XS13 CROSS SECTIONS (STA: 84+00 - 89+50)
- XS14 CROSS SECTIONS (STA: 90+00 - END)

Sheet Index

SURVEY INFORMATION

Horizontal and vertical control surveys were performed in year: 2018
By: BALZER AND ASSOCIATES, INC.

All vertical elevations must be referenced to the National Geodetic Vertical Datum of 1929 or 1988. All horizontal elevations must be referenced to the North American Datum of 1927 or 1983.

Horizontal Datum: NAD83 Vertical Datum: NGVD88

Source of topographic mapping is dated: 2018

Boundary was performed by BALZER & ASSOCIATES, INC. dated: 2018

Benchmark Information: 2018

The professional seal and signature certifies the boundary survey and topographic mapping to be accurate and correct.

NOTE: THIS COST ESTIMATE TABLE IS PROVIDED FOR BONDING PURPOSES ONLY. VERIFICATION OF ALL QUANTITIES AND PRICES FOR BIDDING PURPOSES SHALL BE THE RESPONSIBILITY OF THE BIDDER.

QUANTITY & COST ESTIMATE

ITEM	QUANTITY	UNIT	UNIT PRICE	COST	BONDABLE
CLEARING AND GRUBBING		ACRES			
S.W.M. EXCAVATION		C.Y.			
S.W.M. EMBANKMENT		C.Y.			
NYLOPLAST DROP INLET		EACH			
8" TYPE S HDPE PIPE		LIN. FT.			
10" TYPE S HDPE PIPE		LIN. FT.			
12" TYPE S HDPE PIPE		LIN. FT.			
15" TYPE S HDPE PIPE		LIN. FT.			
BOX CULVERT		LUMP SUM			
PAVED DITCH		LIN. FT.			
RIPRAP - CLASS		S.F.			
SODDED SWALE		S.Y.			
-IN. CONCRETE ENDWALL EW-		EACH			
PAVEMENT (INCLUDING SUB-BASE)					
CURB & GUTTER CG-6		LIN. FT.			
GRAVEL SHOULDER		S.Y.			
SURFACE TREATMENT		S.Y.			
-IN. BIT. CONC.: TYPE B-		S.Y.			
-IN. BIT. CONC.: TYPE S-		S.Y.			
-IN. BASE MATERIAL		C.Y.			
-IN. SUBBASE MATERIAL		C.Y.			
COMMERCIAL WATER METER (1") & Lateral		EACH			
FIRE HYDRANT ASSEMBLIES		EACH			
BLOW OFFS W/VAULT, FRAME & COVER		EACH			
8-IN. GATE VALVE, W/VAULT, FRAME & COVER		EACH			
-IN. GATE VALVE, W/VAULT, FRAME & COVER		EACH			
SANITARY SEWER MANHOLE		EACH			
8" PVC SANITARY SEWER MAIN		LIN. FT.			
6" SANITARY SEWER LATERAL & SAMPLING MANHOLE		EACH			
LANDSCAPING (SEE SHEET C-08)		LUMP SUM			
AS-BUILT PLANS - STORM SEWER		LUMP SUM			
SUB-TOTAL					
10% CONTINGENCY					
ESTIMATED TOTAL					
BY SEALING THE PLANS, THE DESIGN PROFESSIONAL HEREBY CERTIFIES THAT THE FOREGOING ESTIMATE REFLECTS THE CURRENT IMPROVEMENT COSTS OF THIS PROJECT.					



REFLECTING TOMORROW
www.balzer.cc
PLANNERS • ARCHITECTS
ENGINEERS • SURVEYORS

1208 Corporate Circle
Roanoke, Virginia 24018
Phone: 540/772-9580
FAX: 540/772-8050

15871 City View Drive
Suite 200
Midlothian, Virginia 23113
Phone: 804/794-0571
FAX: 804/794-2635

448 Peppers Ferry Road
Christiansburg, Virginia 24073
Phone: 540/381-4290
FAX: 540/381-4291

1561 Commerce Road
Suite 401
Verona, Virginia 24482
Phone: 540/248-3220
FAX: 540/248-3221

128 W. Market Street
Suite 301
Harrisonburg, Virginia 22801
Phone: 540/433-1908

901 Jefferson Street
Suite 208
Lynchburg, Virginia 24504
Phone: 434/528-5184

DRAWN BY: CPB
DESIGNED BY: CPB
CHECKED BY: BTC
DATE: 9/4/2019
REVISIONS:

12/20/2019
1/29/2020
8/07/2020
7/27/2021
12/21/2022
4/4/2023

TIER 1 PROJECT	
LOCALLY ADMINISTERED PROJECTS	
COUNTY OF ROANOKE	
NAME OF LOCALITY	
(SIGNATURE)	
DAVID HENDERSON	
NAME OF RESPONSIBLE LOCAL GOVERNMENT OFFICIAL (TYPED)	
RECOMMENDED FOR APPROVAL FOR CONSTRUCTION	
COUNTY ENGINEER	
DATE	TITLE OF POSITION
RECOMMENDED FOR APPROVAL FOR CONSTRUCTION	
DATE	DISTRICT PLANNING AND INVESTMENT MANAGER
DATE	DISTRICT PROJECT DEVELOPMENT ENGINEER
APPROVED FOR CONSTRUCTION	
DATE	DISTRICT ADMINISTRATOR

EAST ROANOKE RIVER GREENWAY EXTENSION


VDOT PROJECT #: FL16-080-000
UPC #: 110155
FEDERAL #: FLAP-5128(490)


County of Roanoke, Virginia

SHEET No.:

C1


JOB No.: 04160062.00

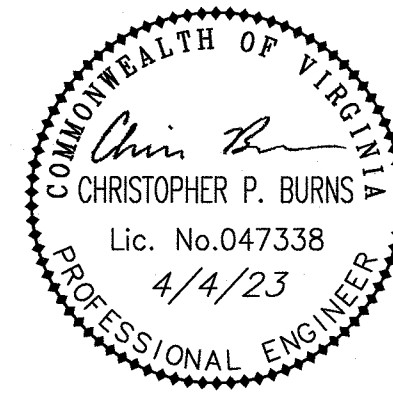

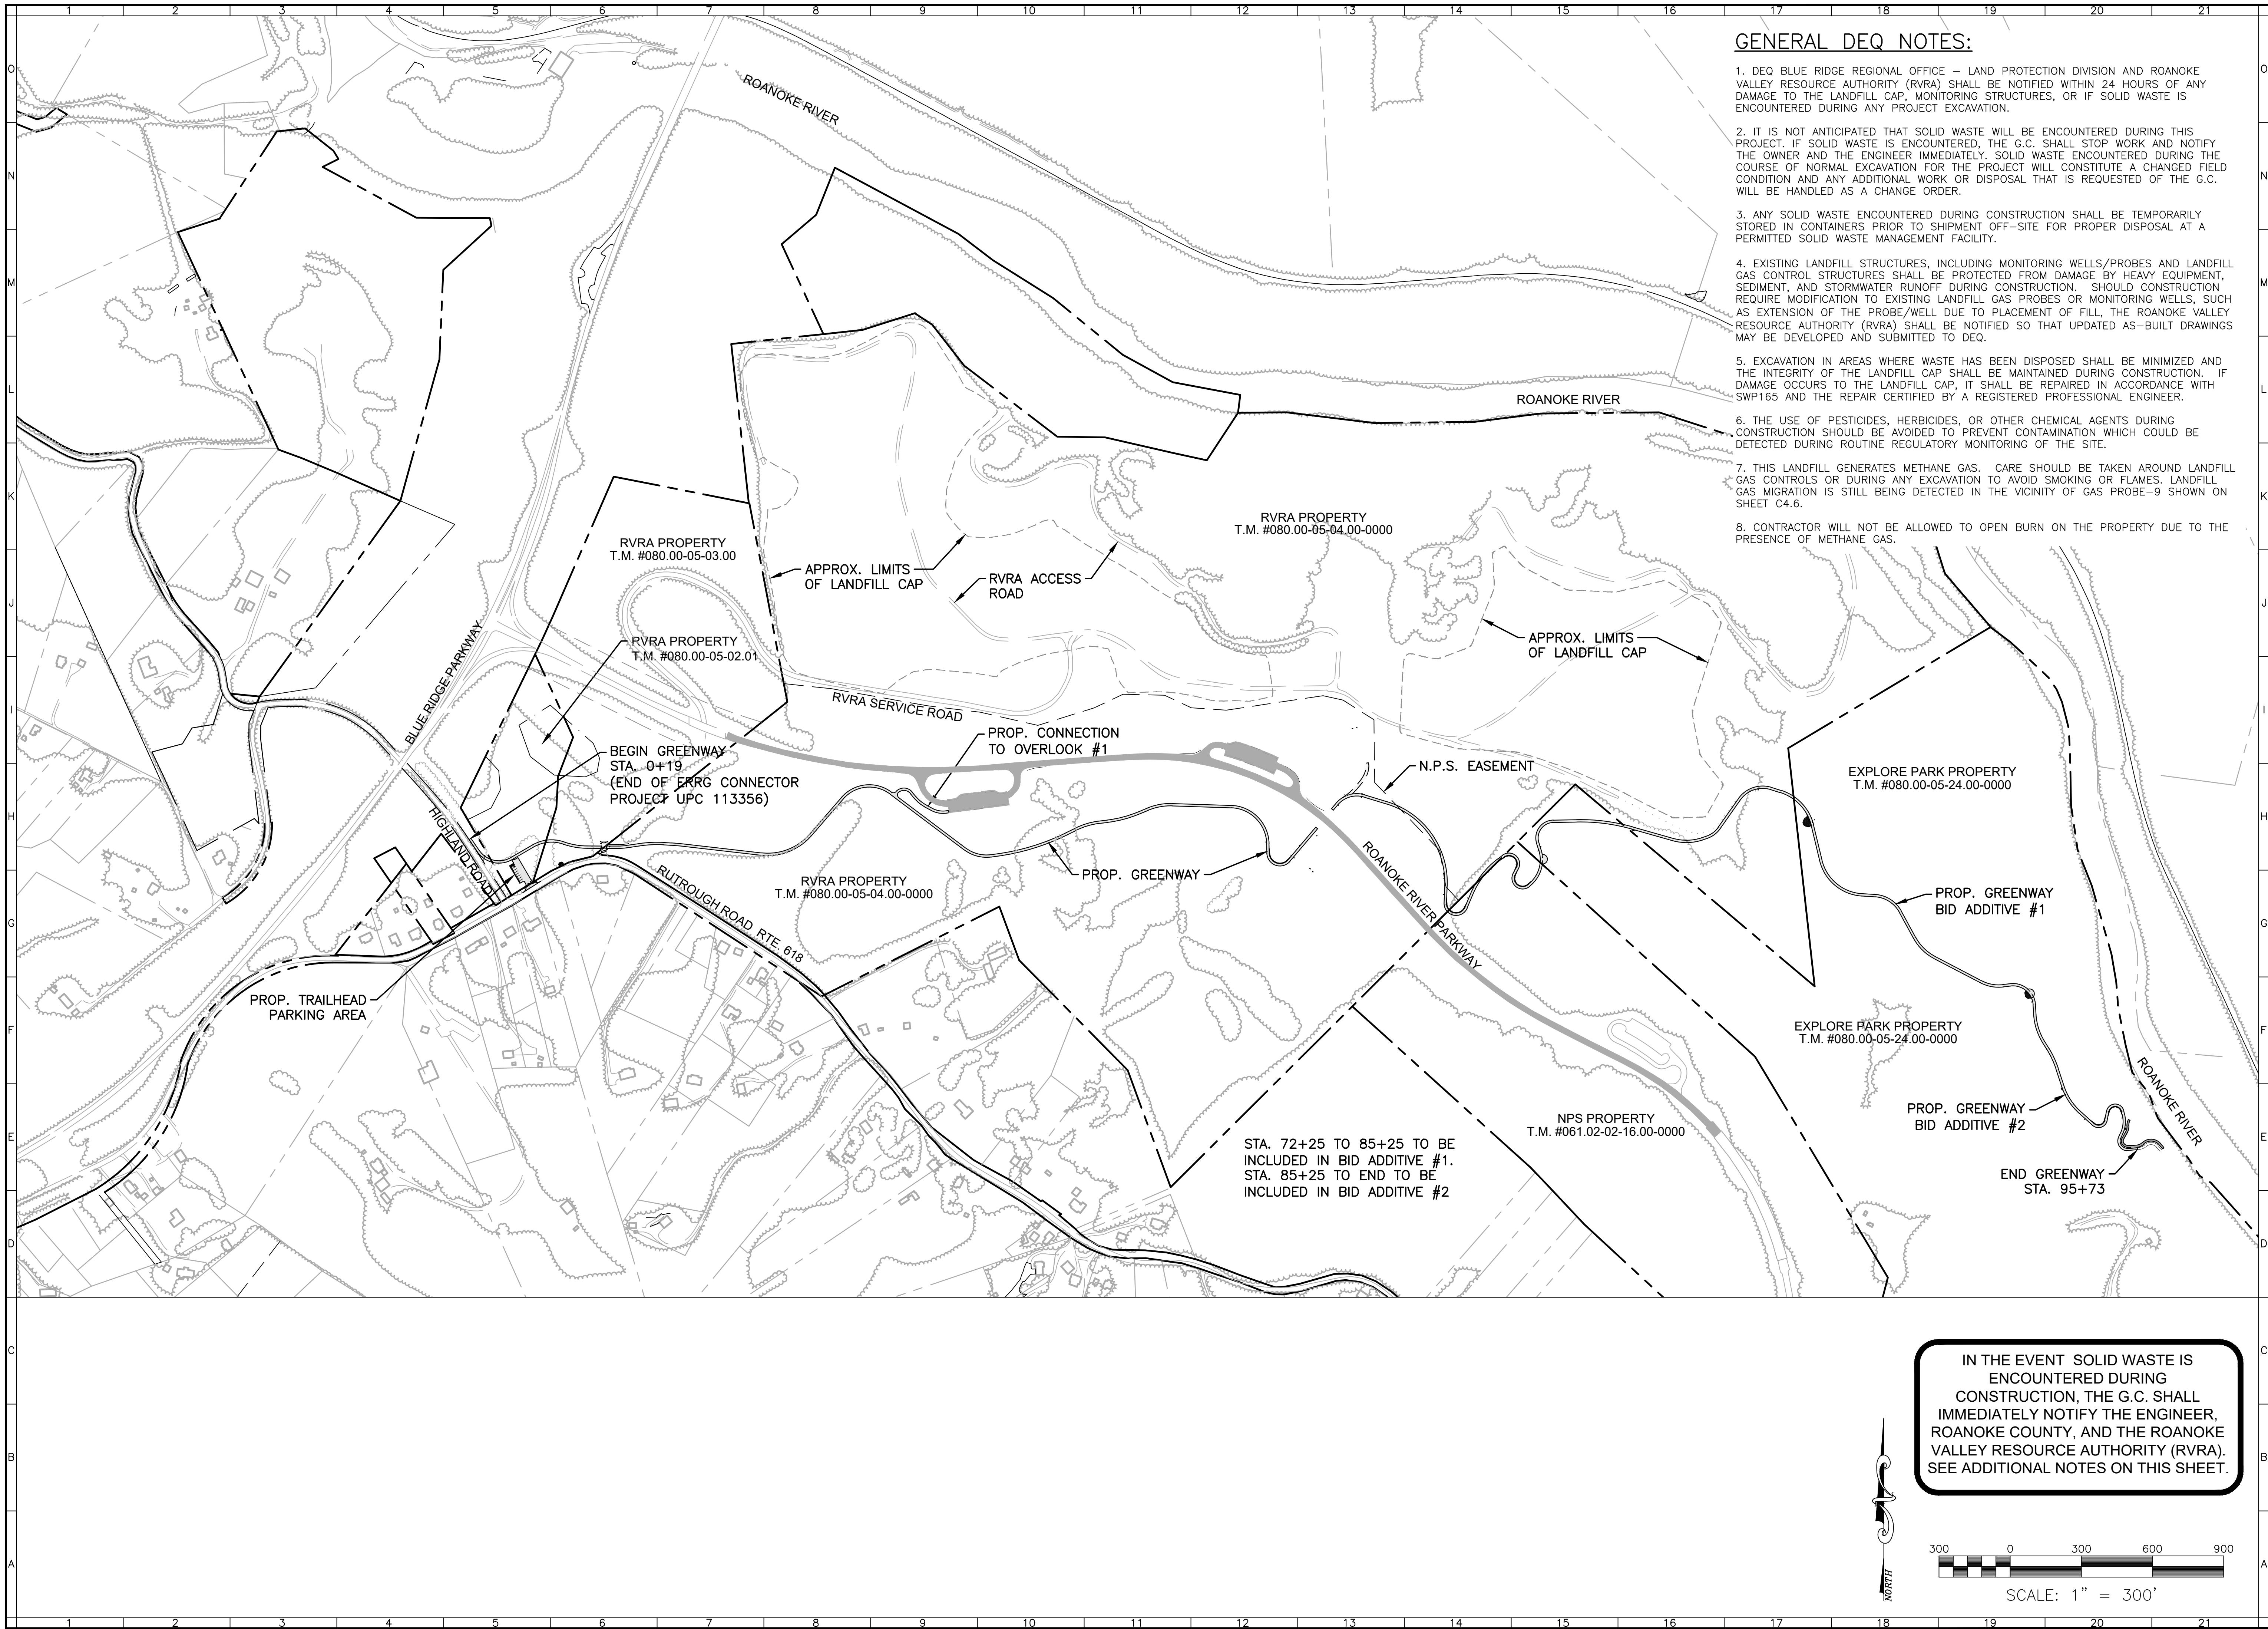

- GENERAL DEQ NOTES:**
1. DEQ BLUE RIDGE REGIONAL OFFICE – LAND PROTECTION DIVISION AND ROANOKE VALLEY RESOURCE AUTHORITY (RVRA) SHALL BE NOTIFIED WITHIN 24 HOURS OF ANY DAMAGE TO THE LANDFILL CAP, MONITORING STRUCTURES, OR IF SOLID WASTE IS ENCOUNTERED DURING ANY PROJECT EXCAVATION.
 2. IT IS NOT ANTICIPATED THAT SOLID WASTE WILL BE ENCOUNTERED DURING THIS PROJECT. IF SOLID WASTE IS ENCOUNTERED, THE G.C. SHALL STOP WORK AND NOTIFY THE OWNER AND THE ENGINEER IMMEDIATELY. SOLID WASTE ENCOUNTERED DURING THE COURSE OF NORMAL EXCAVATION FOR THE PROJECT WILL CONSTITUTE A CHANGED FIELD CONDITION AND ANY ADDITIONAL WORK OR DISPOSAL THAT IS REQUESTED OF THE G.C. WILL BE HANDLED AS A CHANGE ORDER.
 3. ANY SOLID WASTE ENCOUNTERED DURING CONSTRUCTION SHALL BE TEMPORARILY STORED IN CONTAINERS PRIOR TO SHIPMENT OFF-SITE FOR PROPER DISPOSAL AT A PERMITTED SOLID WASTE MANAGEMENT FACILITY.
 4. EXISTING LANDFILL STRUCTURES, INCLUDING MONITORING WELLS/PROBES AND LANDFILL GAS CONTROL STRUCTURES SHALL BE PROTECTED FROM DAMAGE BY HEAVY EQUIPMENT, SEDIMENT, AND STORMWATER RUNOFF DURING CONSTRUCTION. SHOULD CONSTRUCTION REQUIRE MODIFICATION TO EXISTING LANDFILL GAS PROBES OR MONITORING WELLS, SUCH AS EXTENSION OF THE PROBE/WELL DUE TO PLACEMENT OF FILL, THE ROANOKE VALLEY RESOURCE AUTHORITY (RVRA) SHALL BE NOTIFIED SO THAT UPDATED AS-BUILT DRAWINGS MAY BE DEVELOPED AND SUBMITTED TO DEQ.
 5. EXCAVATION IN AREAS WHERE WASTE HAS BEEN DISPOSED SHALL BE MINIMIZED AND THE INTEGRITY OF THE LANDFILL CAP SHALL BE MAINTAINED DURING CONSTRUCTION. IF DAMAGE OCCURS TO THE LANDFILL CAP, IT SHALL BE REPAIRED IN ACCORDANCE WITH SWP165 AND THE REPAIR CERTIFIED BY A REGISTERED PROFESSIONAL ENGINEER.
 6. THE USE OF PESTICIDES, HERBICIDES, OR OTHER CHEMICAL AGENTS DURING CONSTRUCTION SHOULD BE AVOIDED TO PREVENT CONTAMINATION WHICH COULD BE DETECTED DURING ROUTINE REGULATORY MONITORING OF THE SITE.
 7. THIS LANDFILL GENERATES METHANE GAS. CARE SHOULD BE TAKEN AROUND LANDFILL GAS CONTROLS OR DURING ANY EXCAVATION TO AVOID SMOKING OR FLAMES. LANDFILL GAS MIGRATION IS STILL BEING DETECTED IN THE VICINITY OF GAS PROBE-9 SHOWN ON SHEET C4.6.
 8. CONTRACTOR WILL NOT BE ALLOWED TO OPEN BURN ON THE PROPERTY DUE TO THE PRESENCE OF METHANE GAS.


IN THE EVENT SOLID WASTE IS ENCOUNTERED DURING CONSTRUCTION, THE G.C. SHALL IMMEDIATELY NOTIFY THE ENGINEER, ROANOKE COUNTY, AND THE ROANOKE VALLEY RESOURCE AUTHORITY (RVRA). SEE ADDITIONAL NOTES ON THIS SHEET.

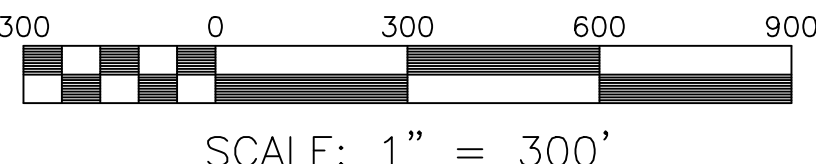

Roanoke
New River Valley
Richmond
Staunton
Harrisonburg

RESIDENTIAL LAND DEVELOPMENT ENGINEERING
SITE DEVELOPMENT ENGINEERING
LAND USE PLANNING & ZONING
LANDSCAPE ARCHITECTURE
LAND SURVEYING
ARCHITECTURE
STRUCTURAL ENGINEERING
TRANSPORTATION ENGINEERING
ENVIRONMENTAL & SOIL SCIENCE
WETLAND DELINEATIONS & STREAM EVALUATIONS


Balzer and Associates, Inc.
1208 Corporate Circle
Roanoke, VA 24018
540-772-9580
FAX 540-772-8050

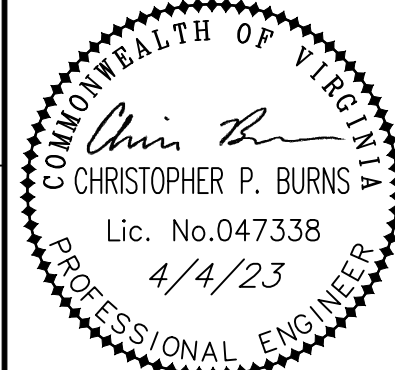

**EAST ROANOKE RIVER
GREENWAY EXTENSION**
OVERALL MAP
VINTON DISTRICT
ROANOKE COUNTY, VIRGINIA

DRAWN BY CPB
DESIGNED BY CPB
CHECKED BY BTC
DATE 9/4/2019
SCALE 1"=300'
REVISIONS:
12/20/2019
3/27/2020
8/7/2020
7/27/2021
12/21/2022
4/4/2023


SHEET NO.
C2.1
JOB NO. 04160062.00

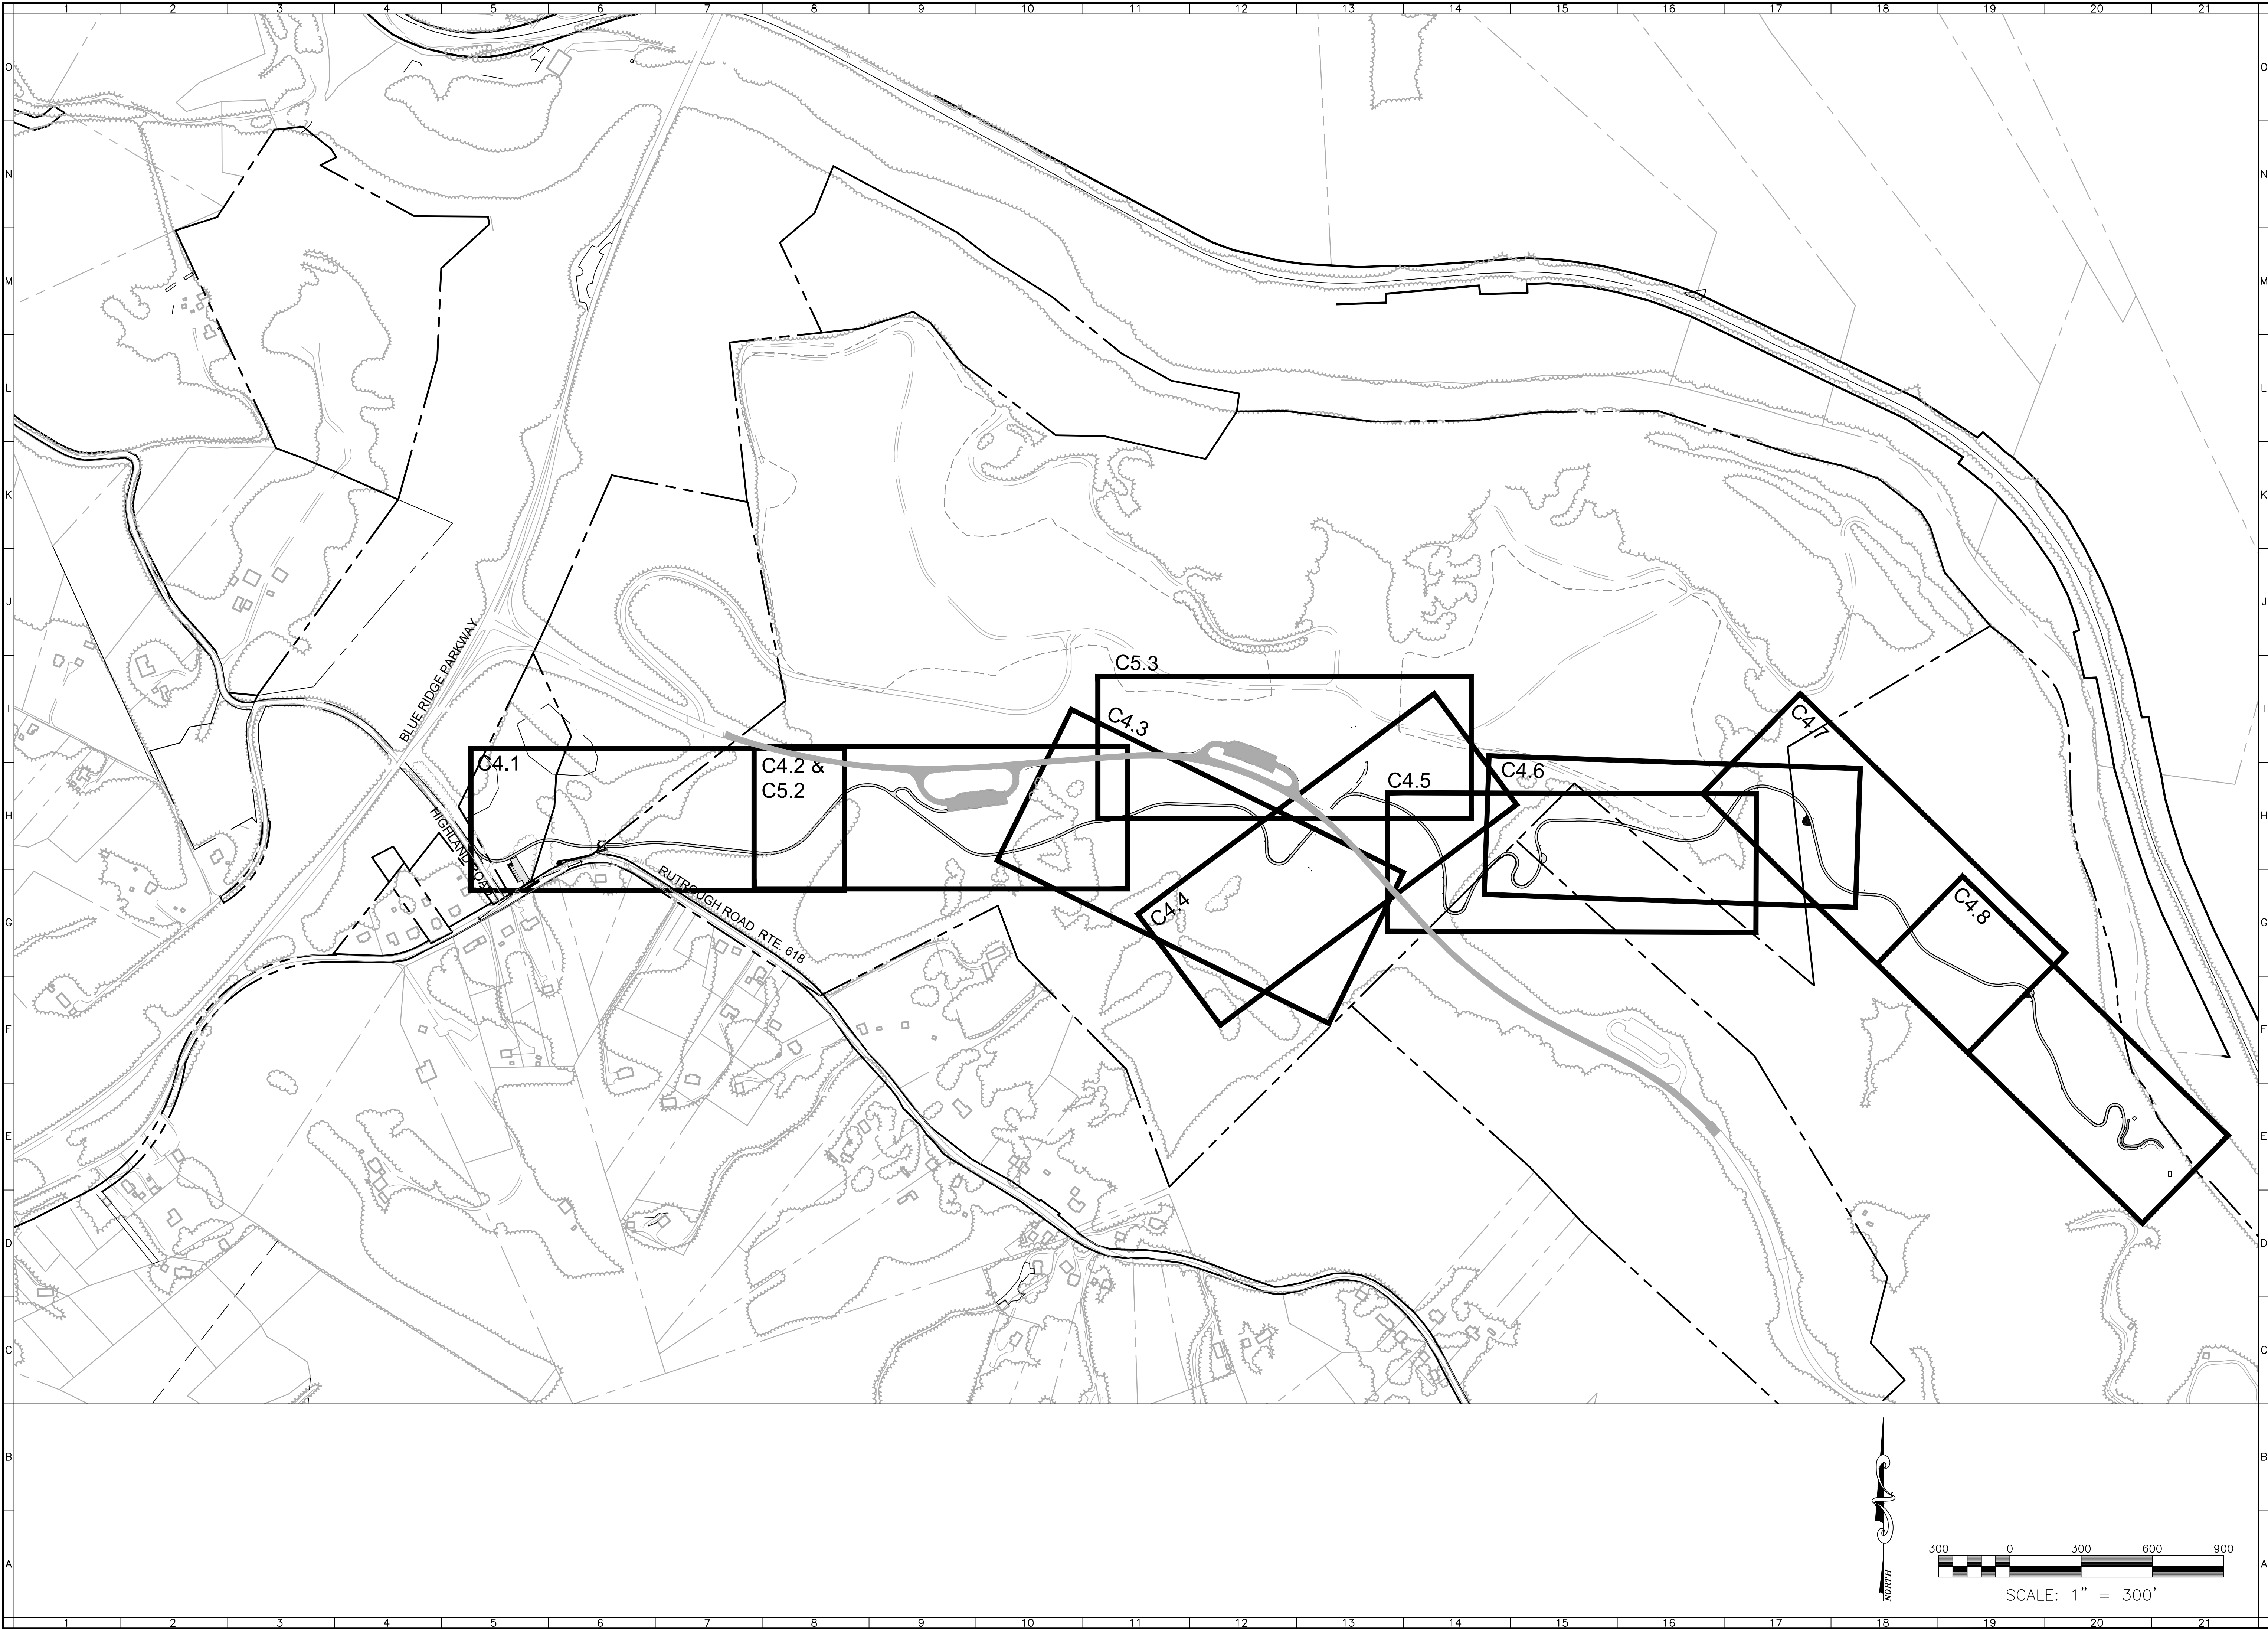

BALZER
AND ASSOCIATES, INC.
BURNED
REFLECTING TOMORROW
www.balzer.cc
Roanoke
New River Valley
Richmond
Staunton
Harrisonburg

RESIDENTIAL LAND DEVELOPMENT ENGINEERING
SITE DEVELOPMENT ENGINEERING
LAND USE PLANNING & ZONING
LANDSCAPE ARCHITECTURE
LAND SURVEYING
ARCHITECTURE
STRUCTURAL ENGINEERING
TRANSPORTATION ENGINEERING
ENVIRONMENTAL & SOIL SCIENCE
WETLAND DELINEATIONS & STREAM EVALUATIONS

Balzer and Associates, Inc.
1208 Corporate Circle
Roanoke, VA 24018
540-772-9580
FAX 540-772-8050

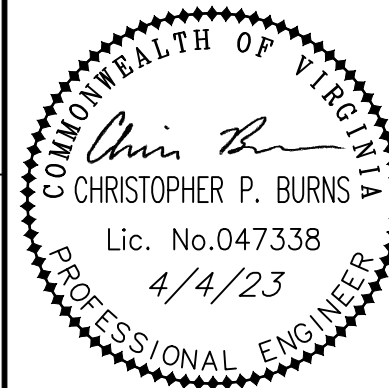


**EAST ROANOKE RIVER
GREENWAY EXTENSION**
KEY PLAN
VINTON DISTRICT
ROANOKE COUNTY, VIRGINIA

DRAWN BY CPB
DESIGNED BY CPB
CHECKED BY BTC
DATE 9/4/2019
SCALE 1" = 300'

REVISIONS:
12/20/2019
3/27/2020
8/7/2020
7/27/2021
12/21/2022
4/4/2023

SHEET NO.
C2.2
JOB NO. 04160062.00

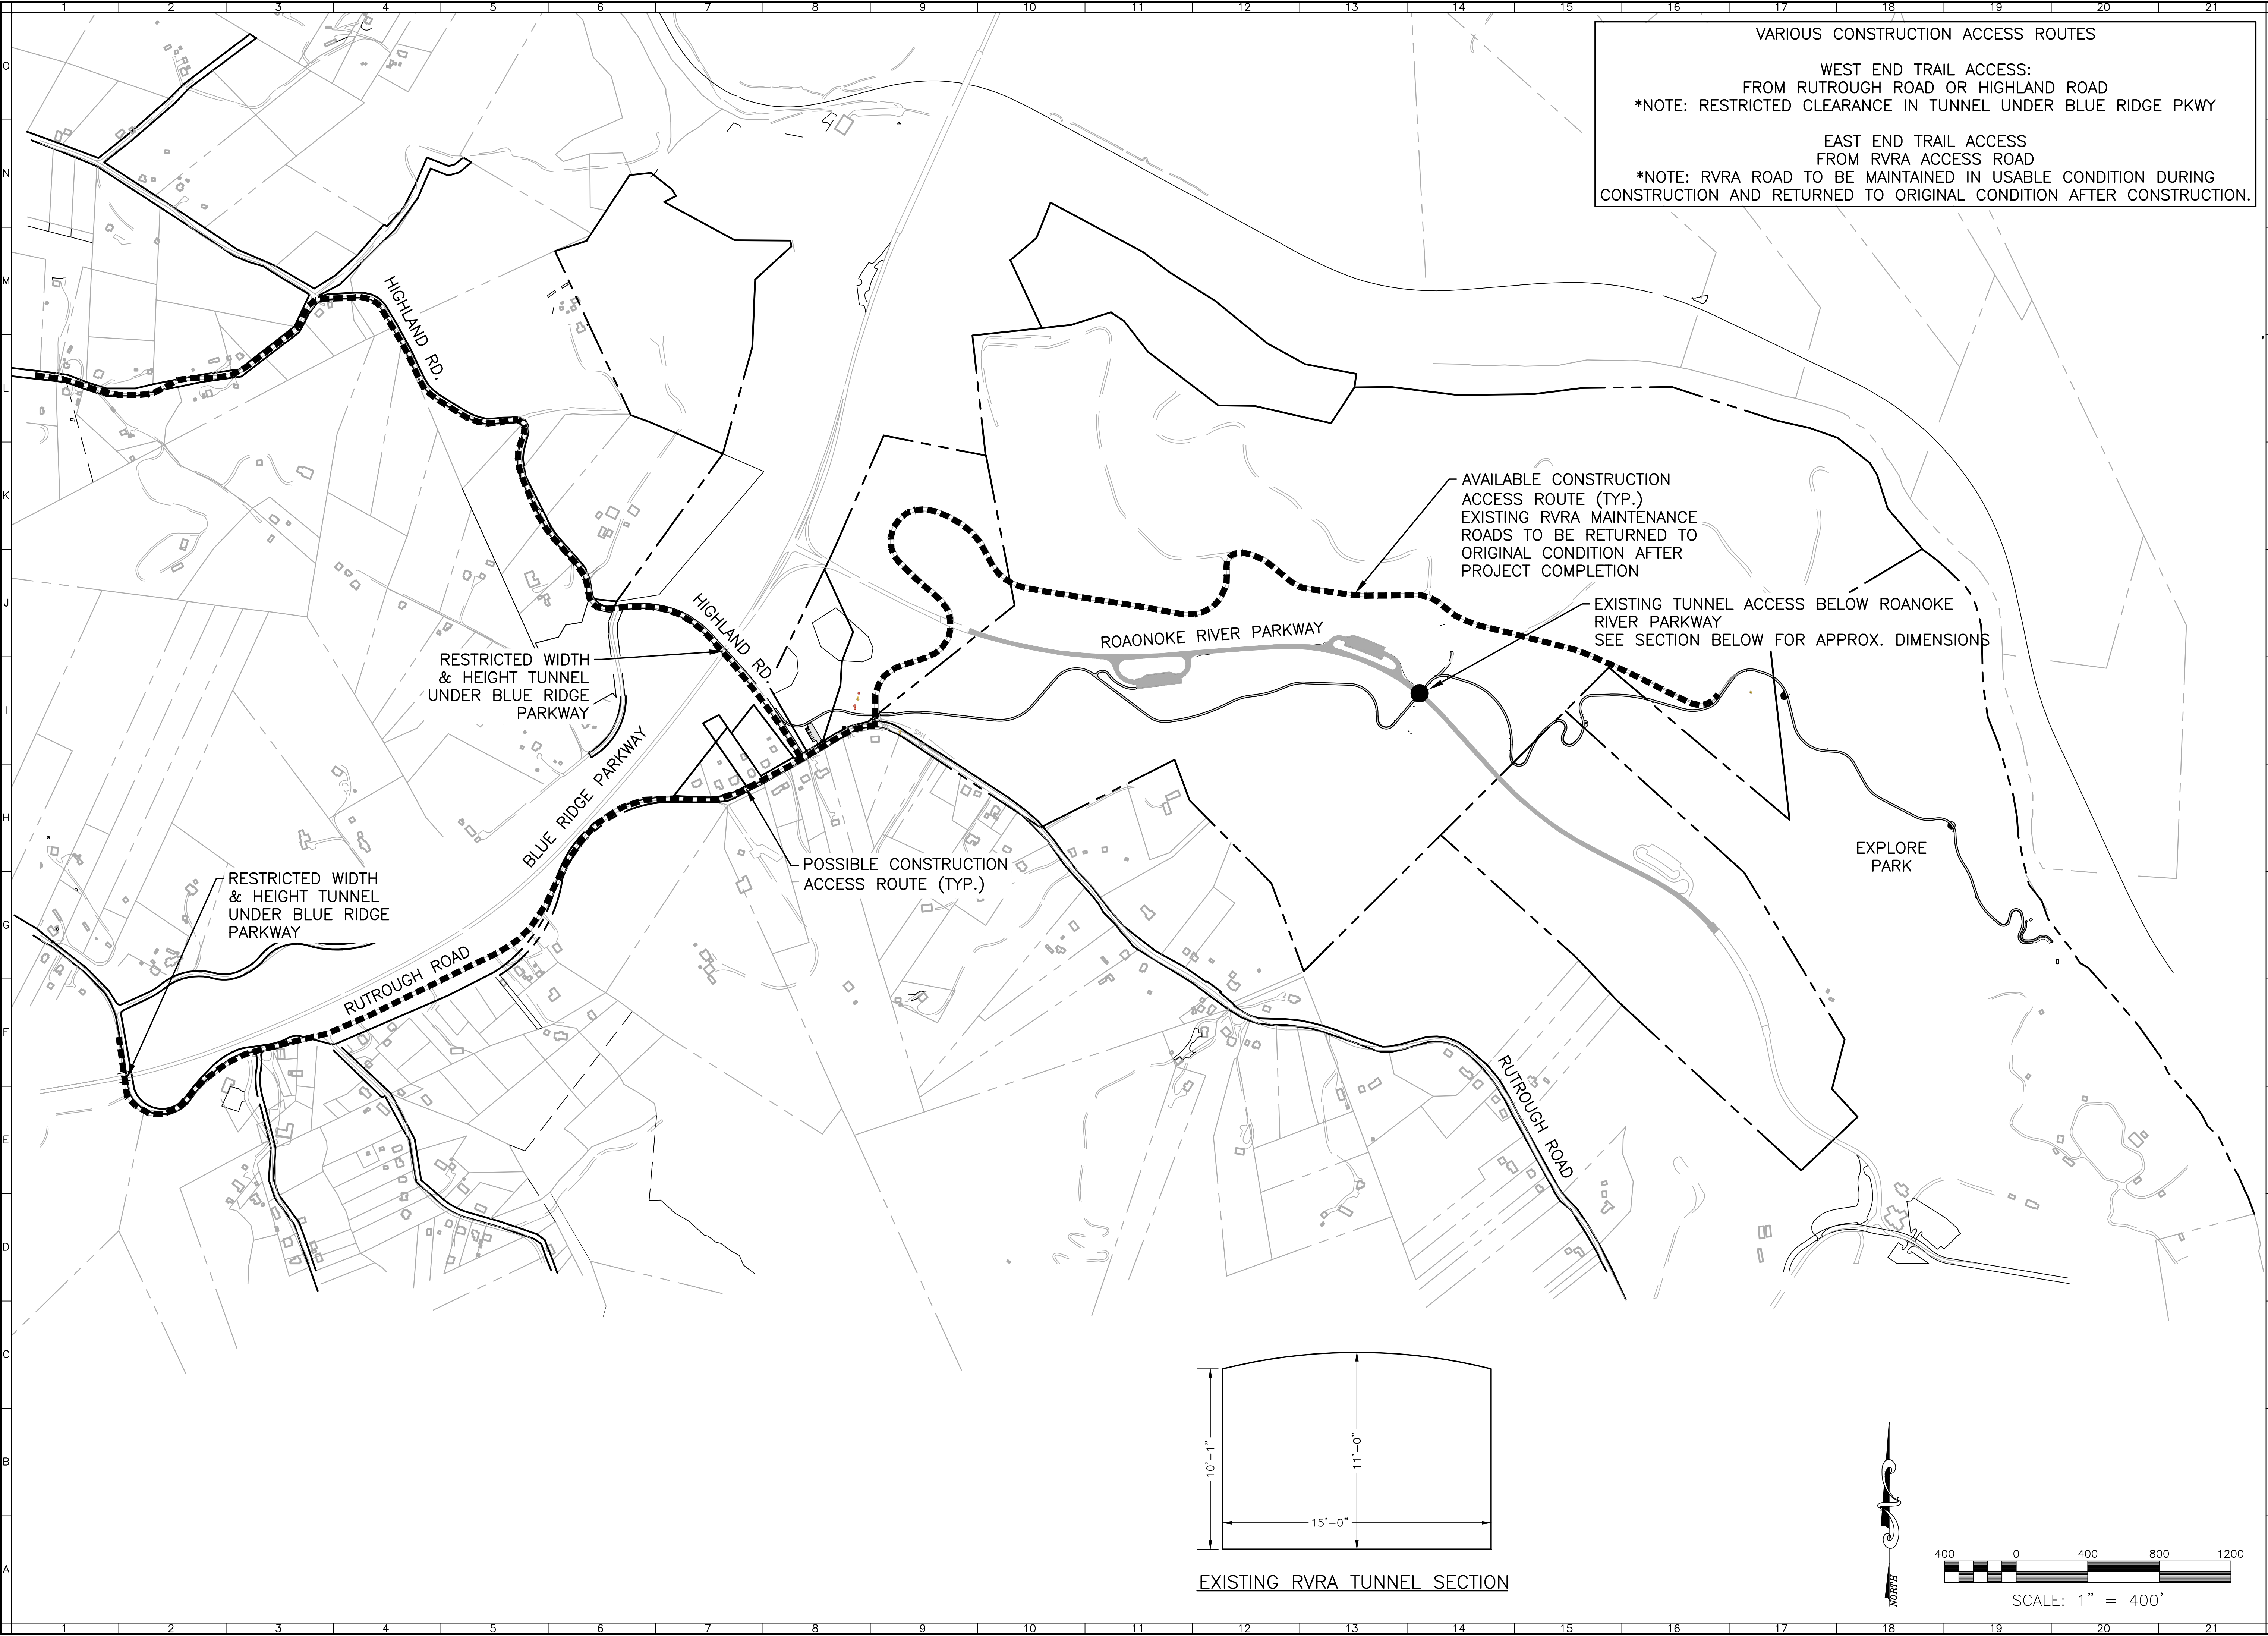

VARIOUS CONSTRUCTION ACCESS ROUTES

WEST END TRAIL ACCESS:
FROM RUTROUGH ROAD OR HIGHLAND ROAD
*NOTE: RESTRICTED CLEARANCE IN TUNNEL UNDER BLUE RIDGE PKWY

EAST END TRAIL ACCESS
FROM RVRA ACCESS ROAD
*NOTE: RVRA ROAD TO BE MAINTAINED IN USABLE CONDITION DURING
CONSTRUCTION AND RETURNED TO ORIGINAL CONDITION AFTER CONSTRUCTION.


AVAILABLE CONSTRUCTION
ACCESS ROUTE (TYP.)
EXISTING RVRA MAINTENANCE
ROADS TO BE RETURNED TO
ORIGINAL CONDITION AFTER
PROJECT COMPLETION

EXISTING TUNNEL ACCESS BELOW ROANOKE
RIVER PARKWAY
SEE SECTION BELOW FOR APPROX. DIMENSIONS

RESTRICTED WIDTH
& HEIGHT TUNNEL
UNDER BLUE RIDGE
PARKWAY

RESTRICTED WIDTH
& HEIGHT TUNNEL
UNDER BLUE RIDGE
PARKWAY

POSSIBLE CONSTRUCTION
ACCESS ROUTE (TYP.)

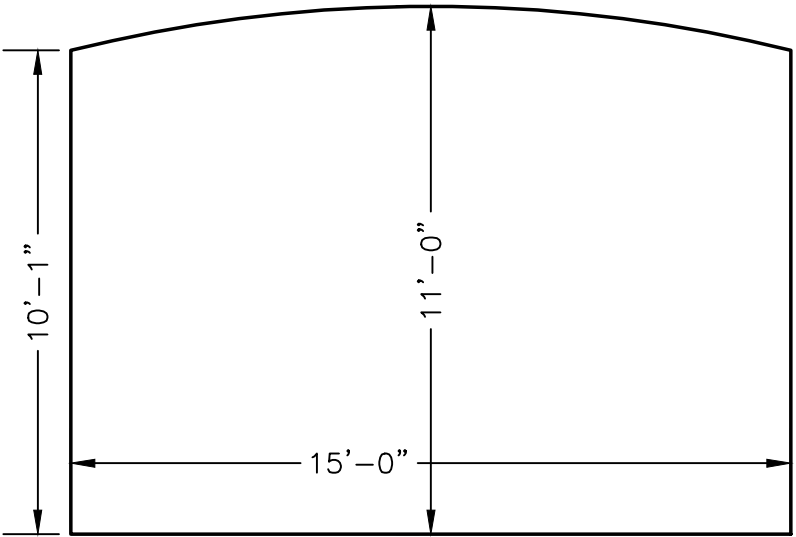


EXISTING RVRA TUNNEL SECTION



Balzer and Associates, Inc.
Roanoke
New River Valley
Richmond
Staunton
Harrisonburg

RESIDENTIAL LAND DEVELOPMENT ENGINEERING
SITE DEVELOPMENT ENGINEERING
LAND USE PLANNING & ZONING
LANDSCAPE ARCHITECTURE
LAND SURVEYING
ARCHITECTURE
STRUCTURAL ENGINEERING
TRANSPORTATION ENGINEERING
ENVIRONMENTAL & SOIL SCIENCE
WETLAND DELINEATIONS & STREAM EVALUATIONS

Balzer and Associates, Inc.
1208 Corporate Circle
Roanoke, VA 24018
540-772-9580
FAX 540-772-8050

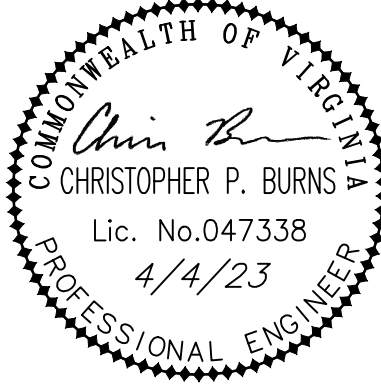


**EAST ROANOKE RIVER
GREENWAY EXTENSION
CONSTRUCTION ACCESS ROUTE PLAN**



VINTON DISTRICT
ROANOKE COUNTY, VIRGINIA

DRAWN BY CPB
DESIGNED BY CPB
CHECKED BY BTC
DATE 9/4/2019
SCALE 1"=400'

REVISIONS:
12/20/2019
3/27/2020
8/7/2020
7/27/2021
12/21/2022
4/4/2023

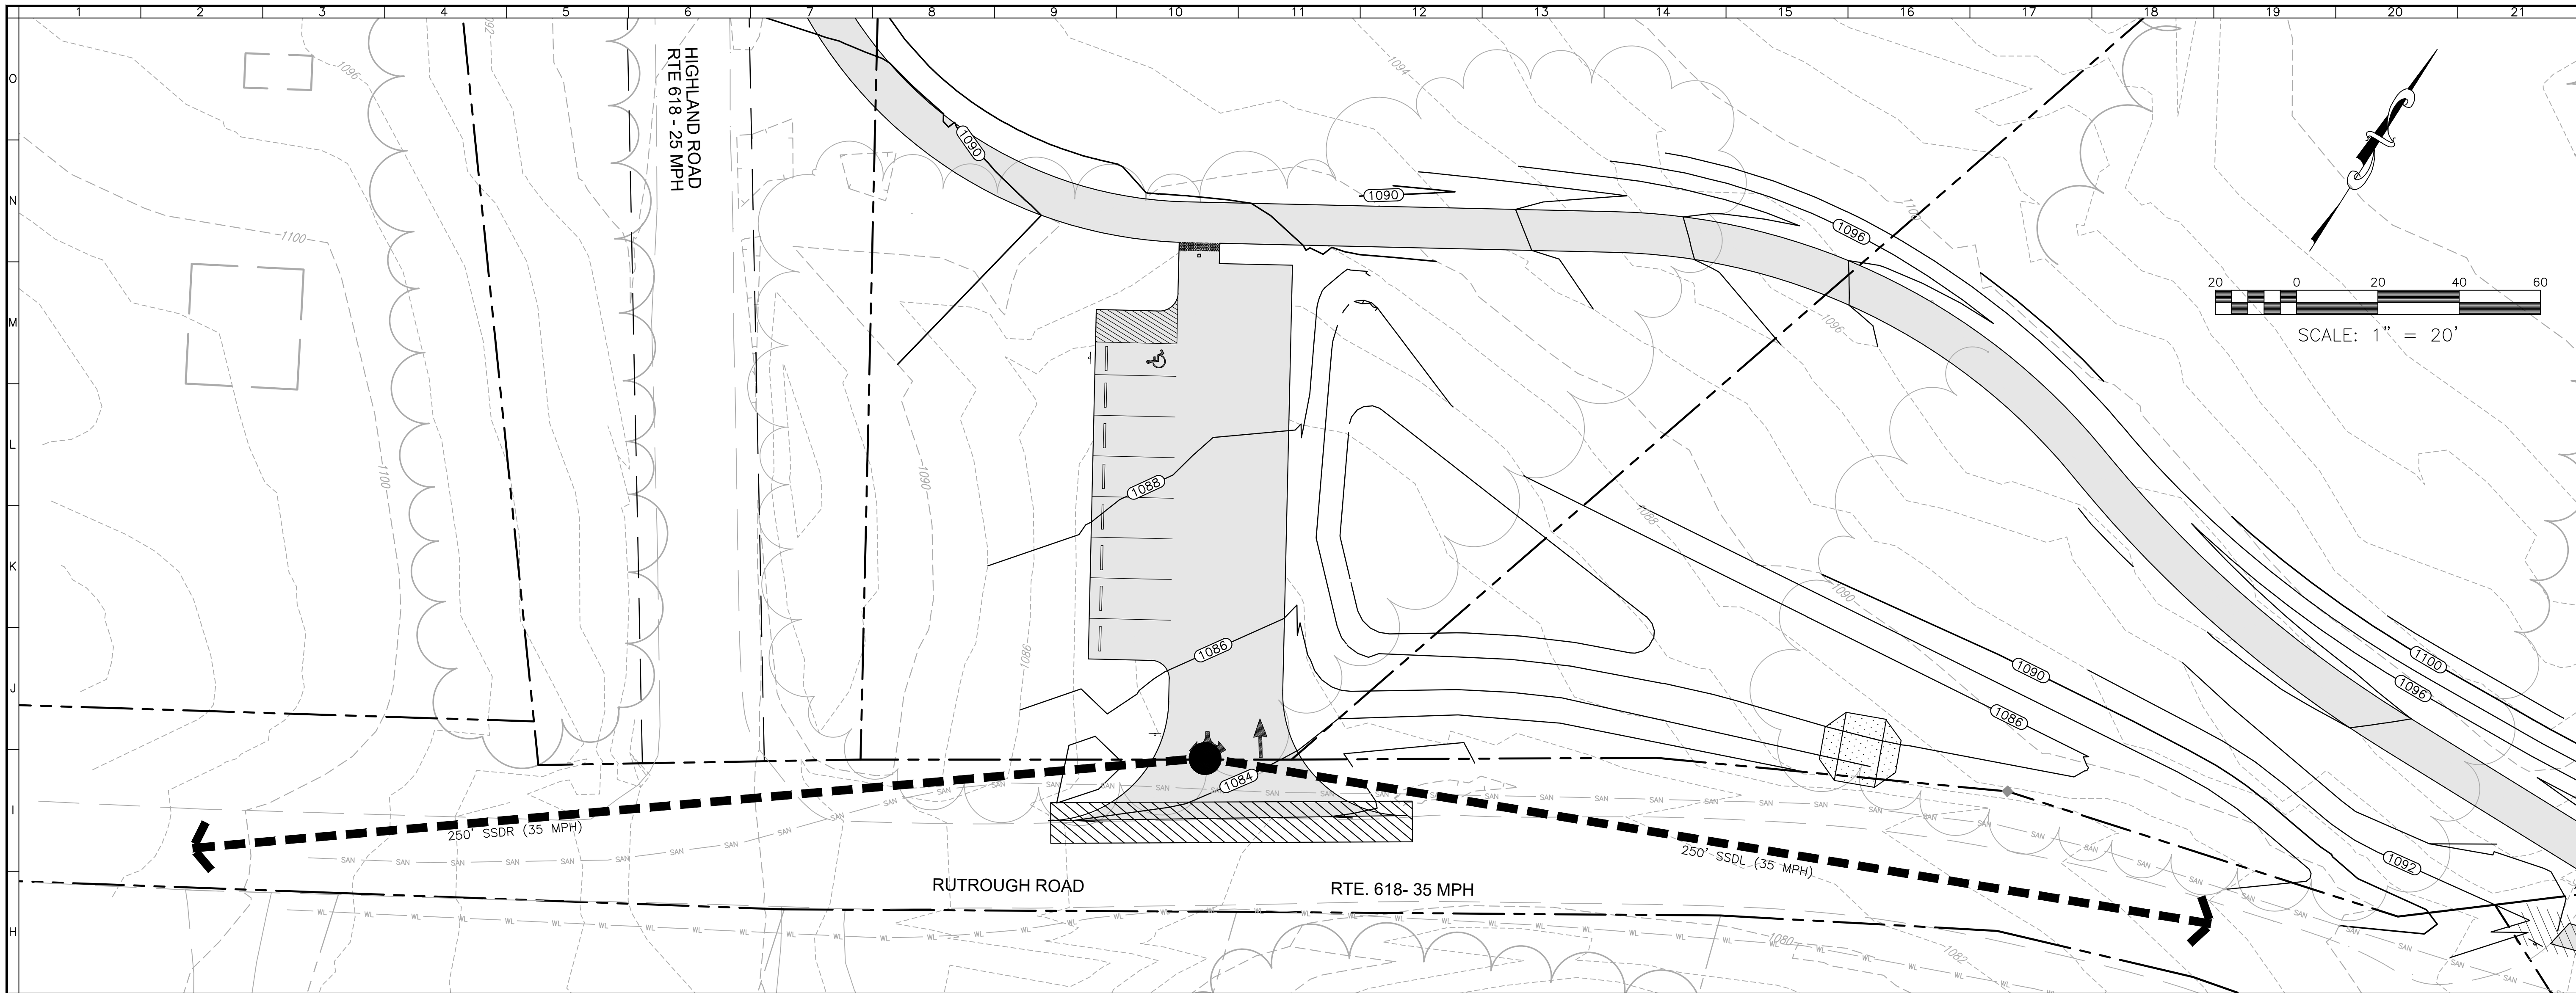

RUTROUGH ROAD STOPPING SIGHT DISTANCE 250' PROFILE

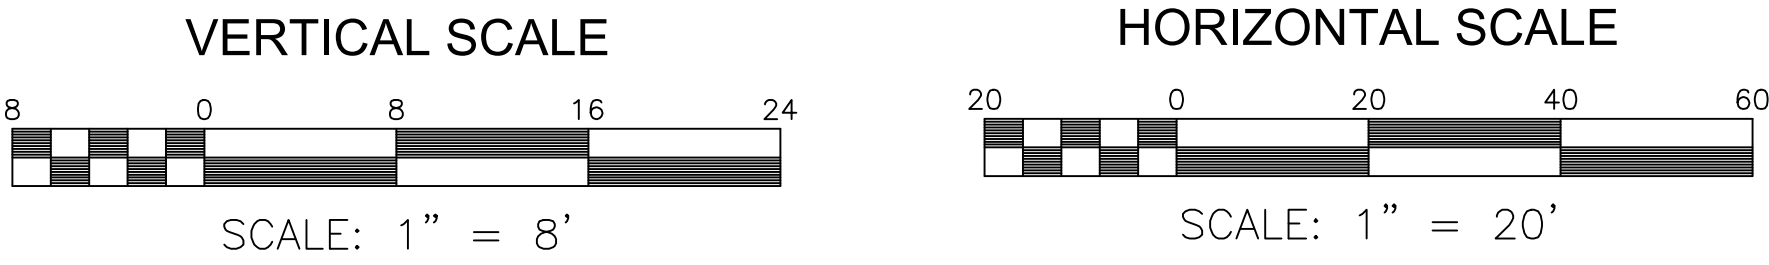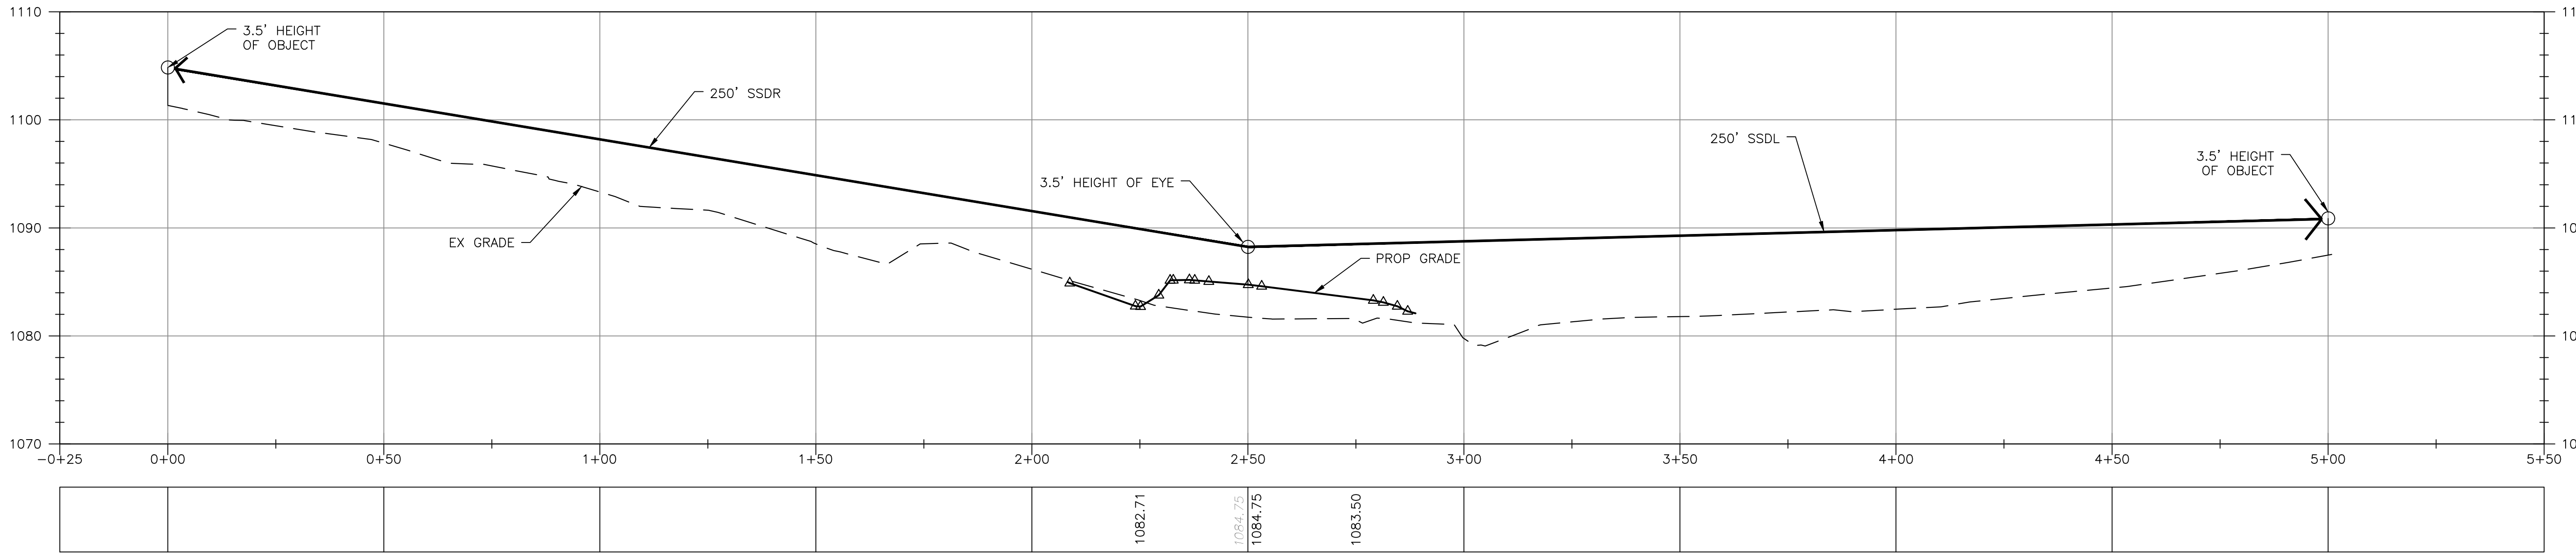

REFLECTING TOMORROW


www.balzer.cc

Roanoke
New River Valley
Richmond
Staunton
Harrisonburg

RESIDENTIAL LAND DEVELOPMENT ENGINEERING
SITE DEVELOPMENT ENGINEERING
LAND USE PLANNING & ZONING
LANDSCAPE ARCHITECTURE
ARCHITECTURE
LAND SURVEYING
STRUCTURAL ENGINEERING
TRANSPORTATION ENGINEERING
ENVIRONMENTAL & SOIL SCIENCE
WETLAND DELINEATIONS & STREAM EVALUATIONS

Balzer and Associates, Inc.

1208 Corporate Circle
Roanoke, VA 24018
540-772-9580
FAX 540-772-8050

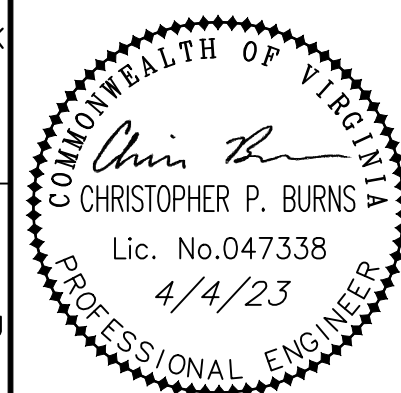

EAST ROANOKE RIVER
GREENWAY EXTENSION
SIGHT DISTANCE PLAN & PROFILE
VINTON DISTRICT
ROANOKE COUNTY, VIRGINIA


DRAWN BY CPB
DESIGNED BY CPB
CHECKED BY BTC
DATE 9/4/2019
SCALE AS NOTED

REVISIONS:
12/20/2019
3/27/2020
8/7/2020
7/27/2021
12/21/2022
4/4/2023

SHEET NO.

C2.4

JOB NO. 04160062.00

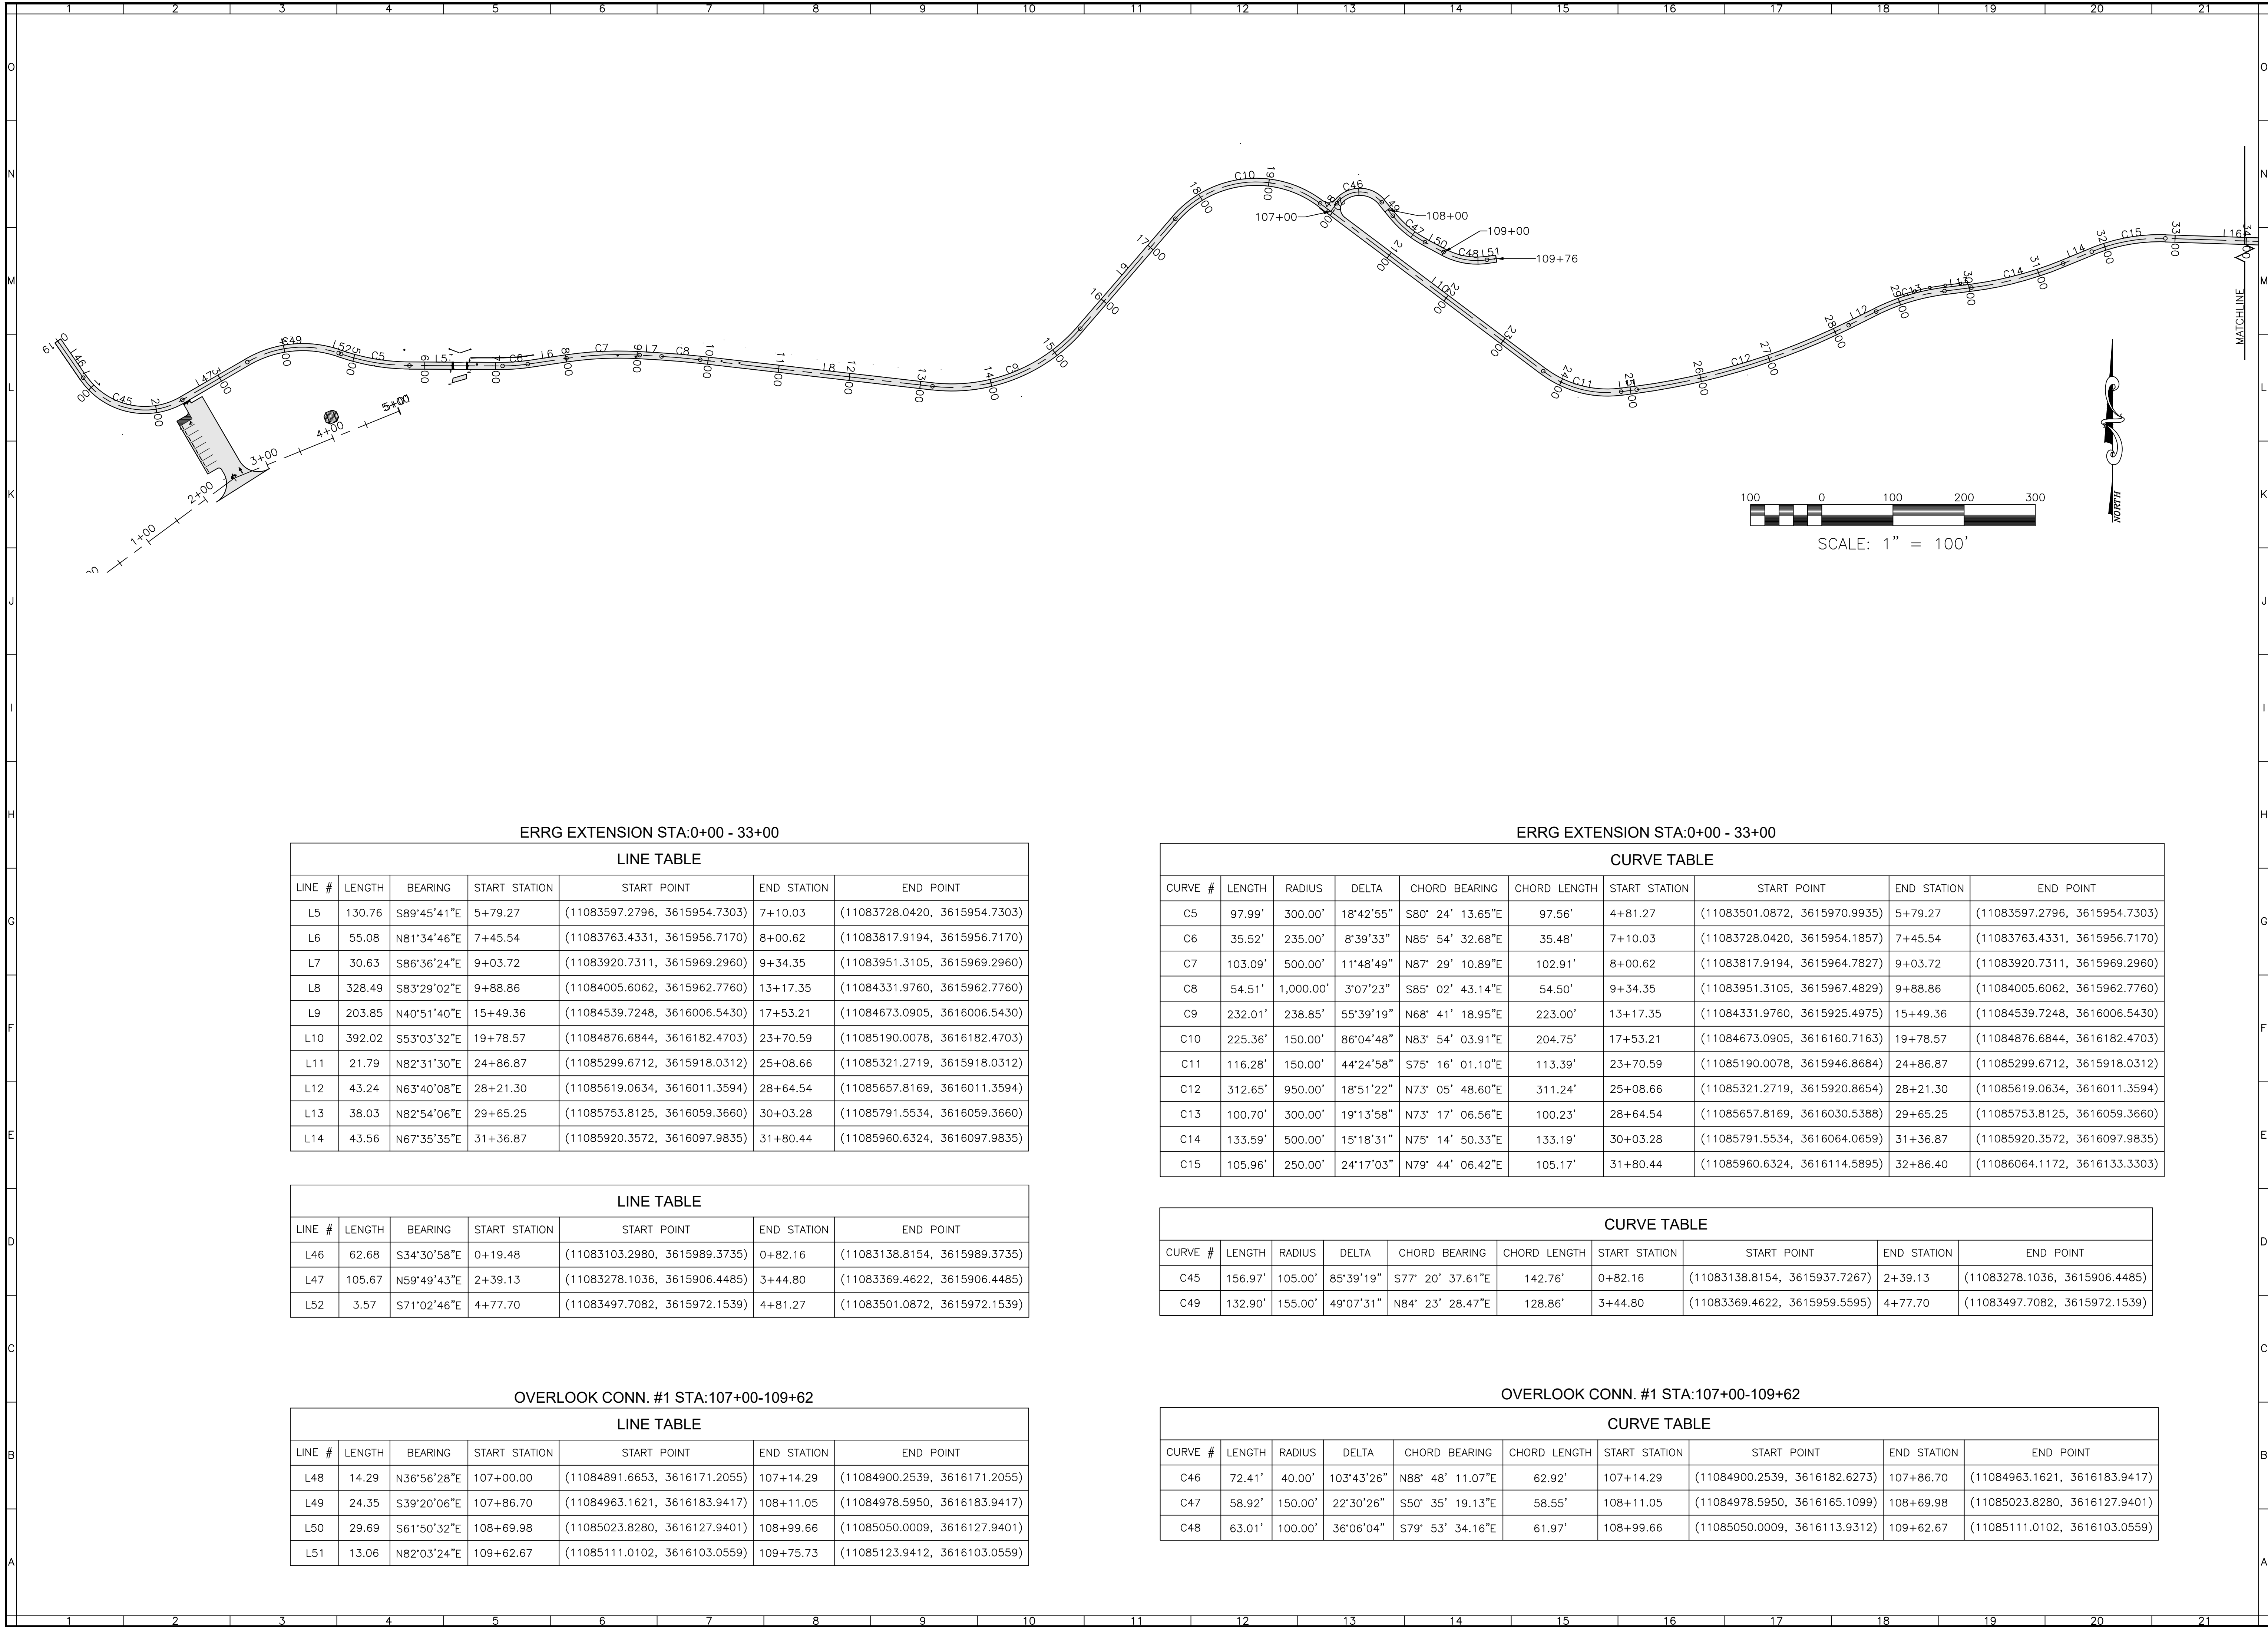

ERRG EXTENSION STA:0+00 - 33+00

LINE TABLE						
LINE #	LENGTH	BEARING	START STATION	START POINT	END STATION	END POINT
L5	130.76	S89°45'41"E	5+79.27	(11083597.2796, 3615954.7303)	7+10.03	(11083728.0420, 3615954.7303)
L6	55.08	N81°34'46"E	7+45.54	(11083763.4331, 3615956.7170)	8+00.62	(11083817.9194, 3615956.7170)
L7	30.63	S86°36'24"E	9+03.72	(11083920.7311, 3615969.2960)	9+34.35	(11083951.3105, 3615969.2960)
L8	328.49	S83°29'02"E	9+88.86	(11084005.6062, 3615962.7760)	13+17.35	(11084331.9760, 3615962.7760)
L9	203.85	N40°51'40"E	15+49.36	(11084539.7248, 3616006.5430)	17+53.21	(11084673.0905, 3616006.5430)
L10	392.02	S53°03'32"E	19+78.57	(11084876.6844, 3616182.4703)	23+70.59	(11085190.0078, 3616182.4703)
L11	21.79	N82°31'30"E	24+86.87	(11085299.6712, 3615918.0312)	25+08.66	(11085321.2719, 3615918.0312)
L12	43.24	N63°40'08"E	28+21.30	(11085619.0634, 3616011.3594)	28+64.54	(11085657.8169, 3616011.3594)
L13	38.03	N82°54'06"E	29+65.25	(11085753.8125, 3616059.3660)	30+03.28	(11085791.5534, 3616059.3660)
L14	43.56	N67°35'35"E	31+36.87	(11085920.3572, 3616097.9835)	31+80.44	(11085960.6324, 3616097.9835)

LINE TABLE						
LINE #	LENGTH	BEARING	START STATION	START POINT	END STATION	END POINT
L46	62.68	S34°30'58"E	0+19.48	(11083103.2980, 3615989.3735)	0+82.16	(11083138.8154, 3615989.3735)
L47	105.67	N59°49'43"E	2+39.13	(11083278.1036, 3615906.4485)	3+44.80	(11083369.4622, 3615906.4485)
L52	3.57	S71°02'46"E	4+77.70	(11083497.7082, 3615972.1539)	4+81.27	(11083501.0872, 3615972.1539)

OVERLOOK CONN. #1 STA:107+00-109+62

LINE TABLE						
LINE #	LENGTH	BEARING	START STATION	START POINT	END STATION	END POINT
L48	14.29	N36°56'28"E	107+00.00	(11084891.6653, 3616171.2055)	107+14.29	(11084900.2539, 3616171.2055)
L49	24.35	S39°20'06"E	107+86.70	(11084963.1621, 3616183.9417)	108+11.05	(11084978.5950, 3616183.9417)
L50	29.69	S61°50'32"E	108+69.98	(11085023.8280, 3616127.9401)	108+99.66	(11085050.0009, 3616127.9401)
L51	13.06	N82°03'24"E	109+62.67	(11085111.0102, 3616103.0559)	109+75.73	(11085123.9412, 3616103.0559)

ERRG EXTENSION STA:0+00 - 33+00

CURVE TABLE									
CURVE #	LENGTH	RADIUS	DELTA	CHORD BEARING	CHORD LENGTH	START STATION	START POINT	END STATION	END POINT
C5	97.99'	300.00'	18°42'55"	S80° 24' 13.65"E	97.56'	4+81.27	(11083501.0872, 3615970.9935)	5+79.27	(11083597.2796, 3615954.7303)
C6	35.52'	235.00'	8°39'33"	N85° 54' 32.68"E	35.48'	7+10.03	(11083728.0420, 3615954.1857)	7+45.54	(11083763.4331, 3615956.7170)
C7	103.09'	500.00'	11°48'49"	N87° 29' 10.89"E	102.91'	8+00.62	(11083817.9194, 3615964.7827)	9+03.72	(11083920.7311, 3615969.2960)
C8	54.51'	1,000.00'	3°07'23"	S85° 02' 43.14"E	54.50'	9+34.35	(11083951.3105, 3615967.4829)	9+88.86	(11084005.6062, 3615962.7760)
C9	232.01'	238.85'	55°39'19"	N68° 41' 18.95"E	223.00'	13+17.35	(11084331.9760, 3615925.4975)	15+49.36	(11084539.7248, 3616006.5430)
C10	225.36'	150.00'	86°04'48"	N83° 54' 03.91"E	204.75'	17+53.21	(11084673.0905, 3616160.7163)	19+78.57	(11084876.6844, 3616182.4703)
C11	116.28'	150.00'	44°24'58"	S75° 16' 01.10"E	113.39'	23+70.59	(11085190.0078, 3615946.8684)	24+86.87	(11085299.6712, 3615918.0312)
C12	312.65'	950.00'	18°51'22"	N73° 05' 48.60"E	311.24'	25+08.66	(11085321.2719, 3615920.8654)	28+21.30	(11085619.0634, 3616011.3594)
C13	100.70'	300.00'	19°13'58"	N73° 17' 06.56"E	100.23'	28+64.54	(11085657.8169, 3616030.5388)	29+65.25	(11085753.8125, 3616059.3660)
C14	133.59'	500.00'	15°18'31"	N75° 14' 50.33"E	133.19'	30+03.28	(11085791.5534, 3616064.0659)	31+36.87	(11085920.3572, 3616097.9835)
C15	105.96'	250.00'	24°17'03"	N79° 44' 06.42"E	105.17'	31+80.44	(11085960.6324, 3616114.5895)	32+86.40	(11086064.1172, 3616133.3303)

CURVE TABLE									
CURVE #	LENGTH	RADIUS	DELTA	CHORD BEARING	CHORD LENGTH	START STATION	START POINT	END STATION	END POINT
C45	156.97'	105.00'	85°39'19"	S77° 20' 37.61"E	142.76'	0+82.16	(11083138.8154, 3615937.7267)	2+39.13	(11083278.1036, 3615906.4485)
C49	132.90'	155.00'	49°07'31"	N84° 23' 28.47"E	128.86'	3+44.80	(11083369.4622, 3615959.5595)	4+77.70	(11083497.7082, 3615972.1539)

OVERLOOK CONN. #1 STA:107+00-109+62

CURVE TABLE									
CURVE #	LENGTH	RADIUS	DELTA	CHORD BEARING	CHORD LENGTH	START STATION	START POINT	END STATION	END POINT
C46	72.41'	40.00'	103°43'26"	N88° 48' 11.07"E	62.92'	107+14.29	(11084900.2539, 3616182.6273)	107+86.70	(11084963.1621, 3616183.9417)
C47	58.92'	150.00'	22°30'26"	S50° 35' 19.13"E	58.55'	108+11.05	(11084978.5950, 3616165.1099)	108+69.98	(11085023.8280, 3616127.9401)
C48	63.01'	100.00'	36°06'04"	S79° 53' 34.16"E	61.97'	108+99.66	(11085050.0009, 3616113.9312)	109+62.67	(11085111.0102, 3616103.0559)




www.balzer.cc

Roanoke
New River Valley
Richmond
Staunton
Harrisonburg

RESIDENTIAL LAND DEVELOPMENT ENGINEERING
SITE DEVELOPMENT ENGINEERING
LAND USE PLANNING & ZONING
LANDSCAPE ARCHITECTURE
LAND SURVEYING
ARCHITECTURE
STRUCTURAL ENGINEERING
TRANSPORTATION ENGINEERING
ENVIRONMENTAL & SOIL SCIENCE
WETLAND DELINEATIONS & STREAM EVALUATIONS

Balzer and Associates, Inc.

1208 Corporate Circle
Roanoke, VA 24018
540-772-9580
FAX 540-772-8050

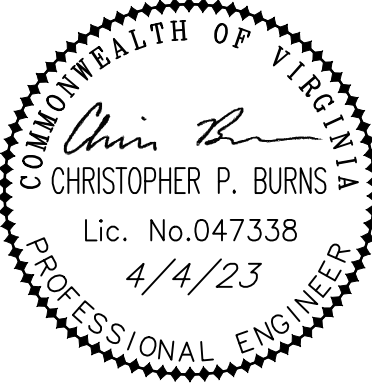


EAST ROANOKE RIVER
GREENWAY EXTENSION
ALIGNMENT DATA SHEET #1
VINTON DISTRICT
ROANOKE COUNTY, VIRGINIA

DRAWN BY CPB
DESIGNED BY CPB
CHECKED BY BTC
DATE 9/4/2019
SCALE 1"=100'

REVISIONS:
12/20/2019
3/27/2020
8/7/2020
7/27/2021
12/21/2022
4/4/2023

SHEET NO.

C3.1
JOB NO. 04160062.00

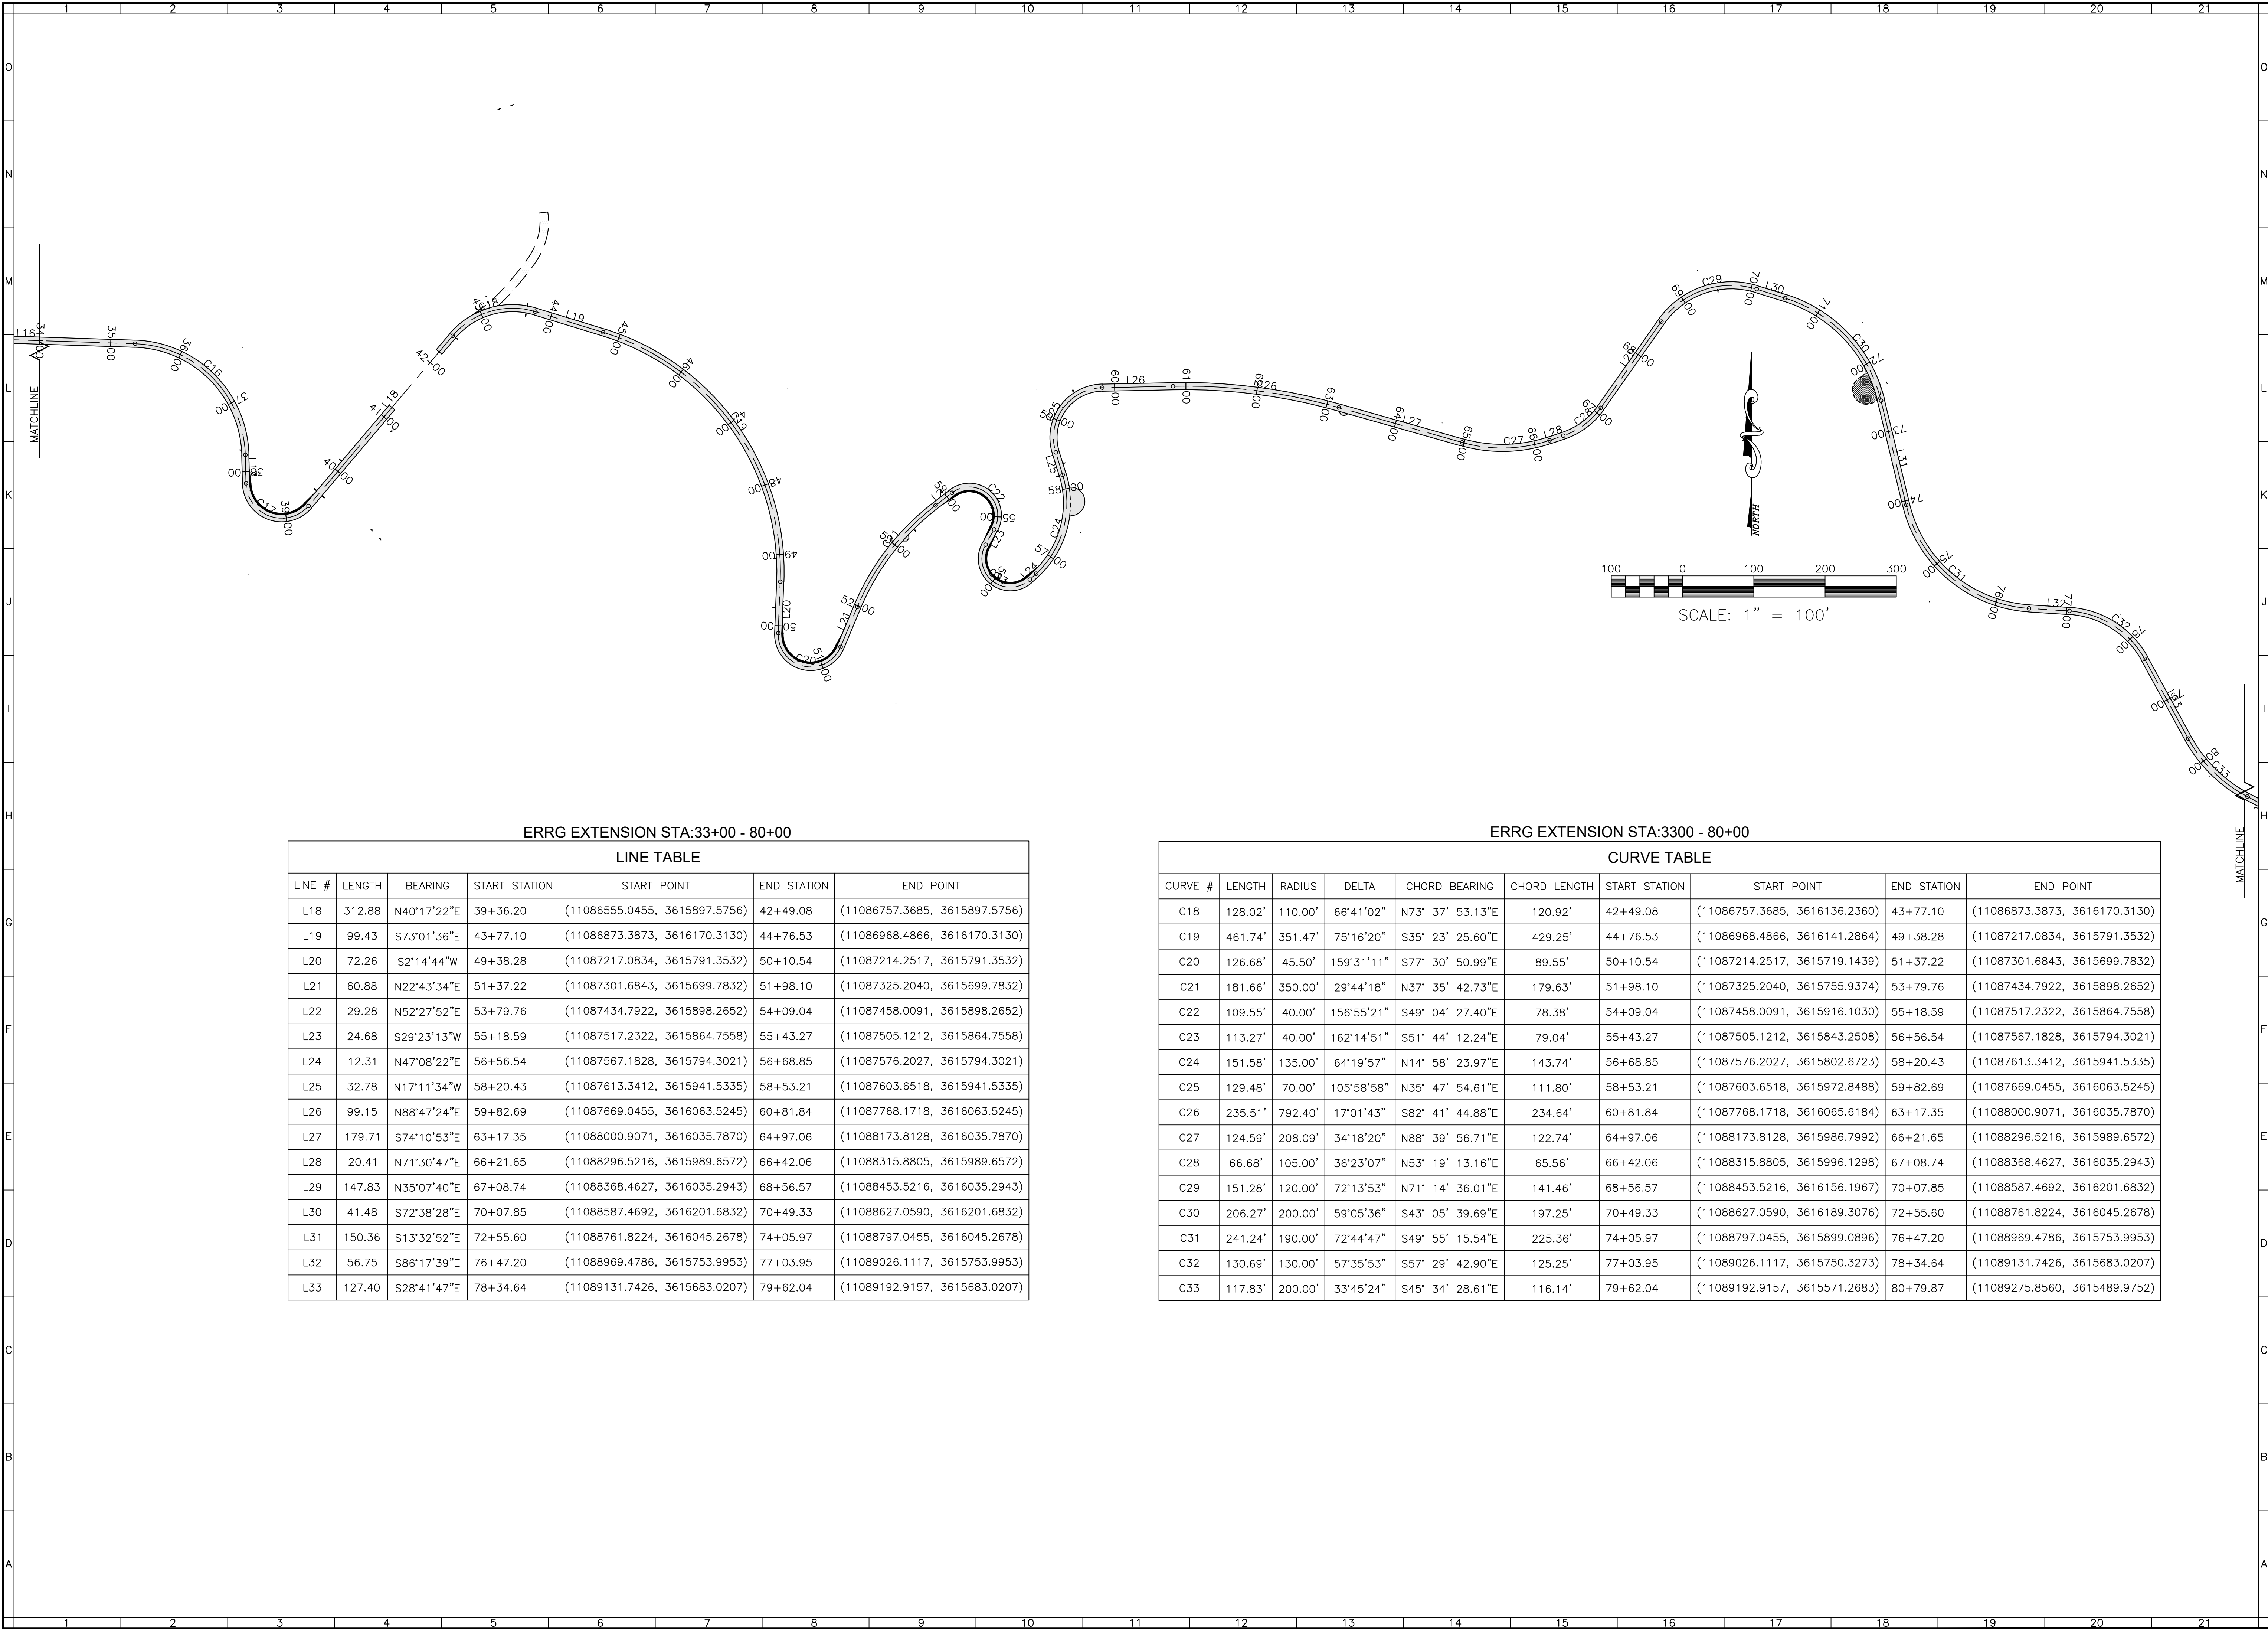

ERRG EXTENSION STA:33+00 - 80+00						
LINE TABLE						
LINE #	LENGTH	BEARING	START STATION	START POINT	END STATION	END POINT
L18	312.88	N40°17'22"E	39+36.20	(11086555.0455, 3615897.5756)	42+49.08	(11086757.3685, 3615897.5756)
L19	99.43	S73°01'36"E	43+77.10	(11086873.3873, 3616170.3130)	44+76.53	(11086968.4866, 3616170.3130)
L20	72.26	S2°14'44"W	49+38.28	(11087217.0834, 3615791.3532)	50+10.54	(11087214.2517, 3615791.3532)
L21	60.88	N22°43'34"E	51+37.22	(11087301.6843, 3615699.7832)	51+98.10	(11087325.2040, 3615699.7832)
L22	29.28	N52°27'52"E	53+79.76	(11087434.7922, 3615898.2652)	54+09.04	(11087458.0091, 3615898.2652)
L23	24.68	S29°23'13"W	55+18.59	(11087517.2322, 3615864.7558)	55+43.27	(11087505.1212, 3615864.7558)
L24	12.31	N47°08'22"E	56+56.54	(11087567.1828, 3615794.3021)	56+68.85	(11087576.2027, 3615794.3021)
L25	32.78	N17°11'34"W	58+20.43	(11087613.3412, 3615941.5335)	58+53.21	(11087603.6518, 3615941.5335)
L26	99.15	N88°47'24"E	59+82.69	(11087669.0455, 3616063.5245)	60+81.84	(11087768.1718, 3616063.5245)
L27	179.71	S74°10'53"E	63+17.35	(11088000.9071, 3616035.7870)	64+97.06	(11088173.8128, 3616035.7870)
L28	20.41	N71°30'47"E	66+21.65	(11088296.5216, 3615989.6572)	66+42.06	(11088315.8805, 3615989.6572)
L29	147.83	N35°07'40"E	67+08.74	(11088368.4627, 3616035.2943)	68+56.57	(11088453.5216, 3616035.2943)
L30	41.48	S72°38'28"E	70+07.85	(11088587.4692, 3616201.6832)	70+49.33	(11088627.0590, 3616201.6832)
L31	150.36	S13°32'52"E	72+55.60	(11088761.8224, 3616045.2678)	74+05.97	(11088797.0455, 3616045.2678)
L32	56.75	S86°17'39"E	76+47.20	(11088969.4786, 3615753.9953)	77+03.95	(11089026.1117, 3615753.9953)
L33	127.40	S28°41'47"E	78+34.64	(11089131.7426, 3615683.0207)	79+62.04	(11089192.9157, 3615683.0207)


ERRG EXTENSION STA:3300 - 80+00									
CURVE TABLE									
CURVE #	LENGTH	RADIUS	DELTA	CHORD BEARING	CHORD LENGTH	START STATION	START POINT	END STATION	END POINT
C18	128.02'	110.00'	66°41'02"	N73° 37' 53.13"E	120.92'	42+49.08	(11086757.3685, 3616136.2360)	43+77.10	(11086873.3873, 3616170.3130)
C19	461.74'	351.47'	75°16'20"	S35° 23' 25.60"E	429.25'	44+76.53	(11086968.4866, 3616141.2864)	49+38.28	(11087217.0834, 3615791.3532)
C20	126.68'	45.50'	159°31'11"	S77° 30' 50.99"E	89.55'	50+10.54	(11087214.2517, 3615719.1439)	51+37.22	(11087301.6843, 3615699.7832)
C21	181.66'	350.00'	29°44'18"	N37° 35' 42.73"E	179.63'	51+98.10	(11087325.2040, 3615755.9374)	53+79.76	(11087434.7922, 3615898.2652)
C22	109.55'	40.00'	156°55'21"	S49° 04' 27.40"E	78.38'	54+09.04	(11087458.0091, 3615916.1030)	55+18.59	(11087517.2322, 3615864.7558)
C23	113.27'	40.00'	162°14'51"	S51° 44' 12.24"E	79.04'	55+43.27	(11087505.1212, 3615843.2508)	56+56.54	(11087567.1828, 3615794.3021)
C24	151.58'	135.00'	64°19'57"	N14° 58' 23.97"E	143.74'	56+68.85	(11087576.2027, 3615802.6723)	58+20.43	(11087613.3412, 3615941.5335)
C25	129.48'	70.00'	105°58'58"	N35° 47' 54.61"E	111.80'	58+53.21	(11087603.6518, 3615972.8488)	59+82.69	(11087669.0455, 3616063.5245)
C26	235.51'	792.40'	17°01'43"	S82° 41' 44.88"E	234.64'	60+81.84	(11087768.1718, 3616065.6184)	63+17.35	(11088000.9071, 3616035.7870)
C27	124.59'	208.09'	34°18'20"	N88° 39' 56.71"E	122.74'	64+97.06	(11088173.8128, 3615986.7992)	66+21.65	(11088296.5216, 3615989.6572)
C28	66.68'	105.00'	36°23'07"	N53° 19' 13.16"E	65.56'	66+42.06	(11088315.8805, 3615996.1298)	67+08.74	(11088368.4627, 3616035.2943)
C29	151.28'	120.00'	72°13'53"	N71° 14' 36.01"E	141.46'	68+56.57	(11088453.5216, 3616156.1967)	70+07.85	(11088587.4692, 3616201.6832)
C30	206.27'	200.00'	59°05'36"	S43° 05' 39.69"E	197.25'	70+49.33	(11088627.0590, 3616189.3076)	72+55.60	(11088761.8224, 3616045.2678)
C31	241.24'	190.00'	72°44'47"	S49° 55' 15.54"E	225.36'	74+05.97	(11088797.0455, 3615899.0896)	76+47.20	(11088969.4786, 3615753.9953)
C32	130.69'	130.00'	57°35'53"	S57° 29' 42.90"E	125.25'	77+03.95	(11089026.1117, 3615750.3273)	78+34.64	(11089131.7426, 3615683.0207)
C33	117.83'	200.00'	33°45'24"	S45° 34' 28.61"E	116.14'	79+62.04	(11089192.9157, 3615571.2683)	80+79.87	(11089275.8560, 3615489.9752)



Balzer and Associates, Inc.
Roanoke
New River Valley
Richmond
Staunton
Harrisonburg

RESIDENTIAL LAND DEVELOPMENT ENGINEERING
SITE DEVELOPMENT ENGINEERING
LAND USE PLANNING & ZONING
LANDSCAPE ARCHITECTURE
LAND SURVEYING
ARCHITECTURE
STRUCTURAL ENGINEERING
TRANSPORTATION ENGINEERING
ENVIRONMENTAL & SOIL SCIENCE
WETLAND DELINEATIONS & STREAM EVALUATIONS


Balzer and Associates, Inc.
1208 Corporate Circle
Roanoke, VA 24018
540-772-9580
FAX 540-772-8050

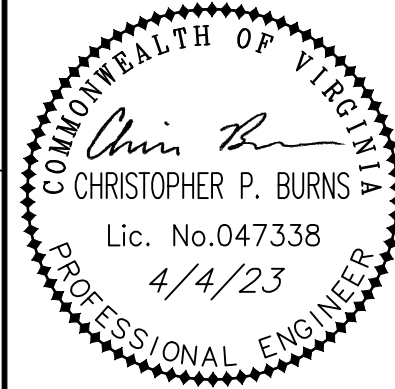

**EAST ROANOKE RIVER
GREENWAY EXTENSION**
ALIGNMENT DATA SHEET #2
VINTON DISTRICT
ROANOKE COUNTY, VIRGINIA

DRAWN BY CPB
DESIGNED BY CPB
CHECKED BY BTC
DATE 9/4/2019
SCALE 1"=100'
REVISIONS:
12/20/2019
3/27/2020
8/7/2020
7/27/2021
12/21/2022
4/4/2023

SHEET NO.
C3.2
JOB NO. 04160062.00

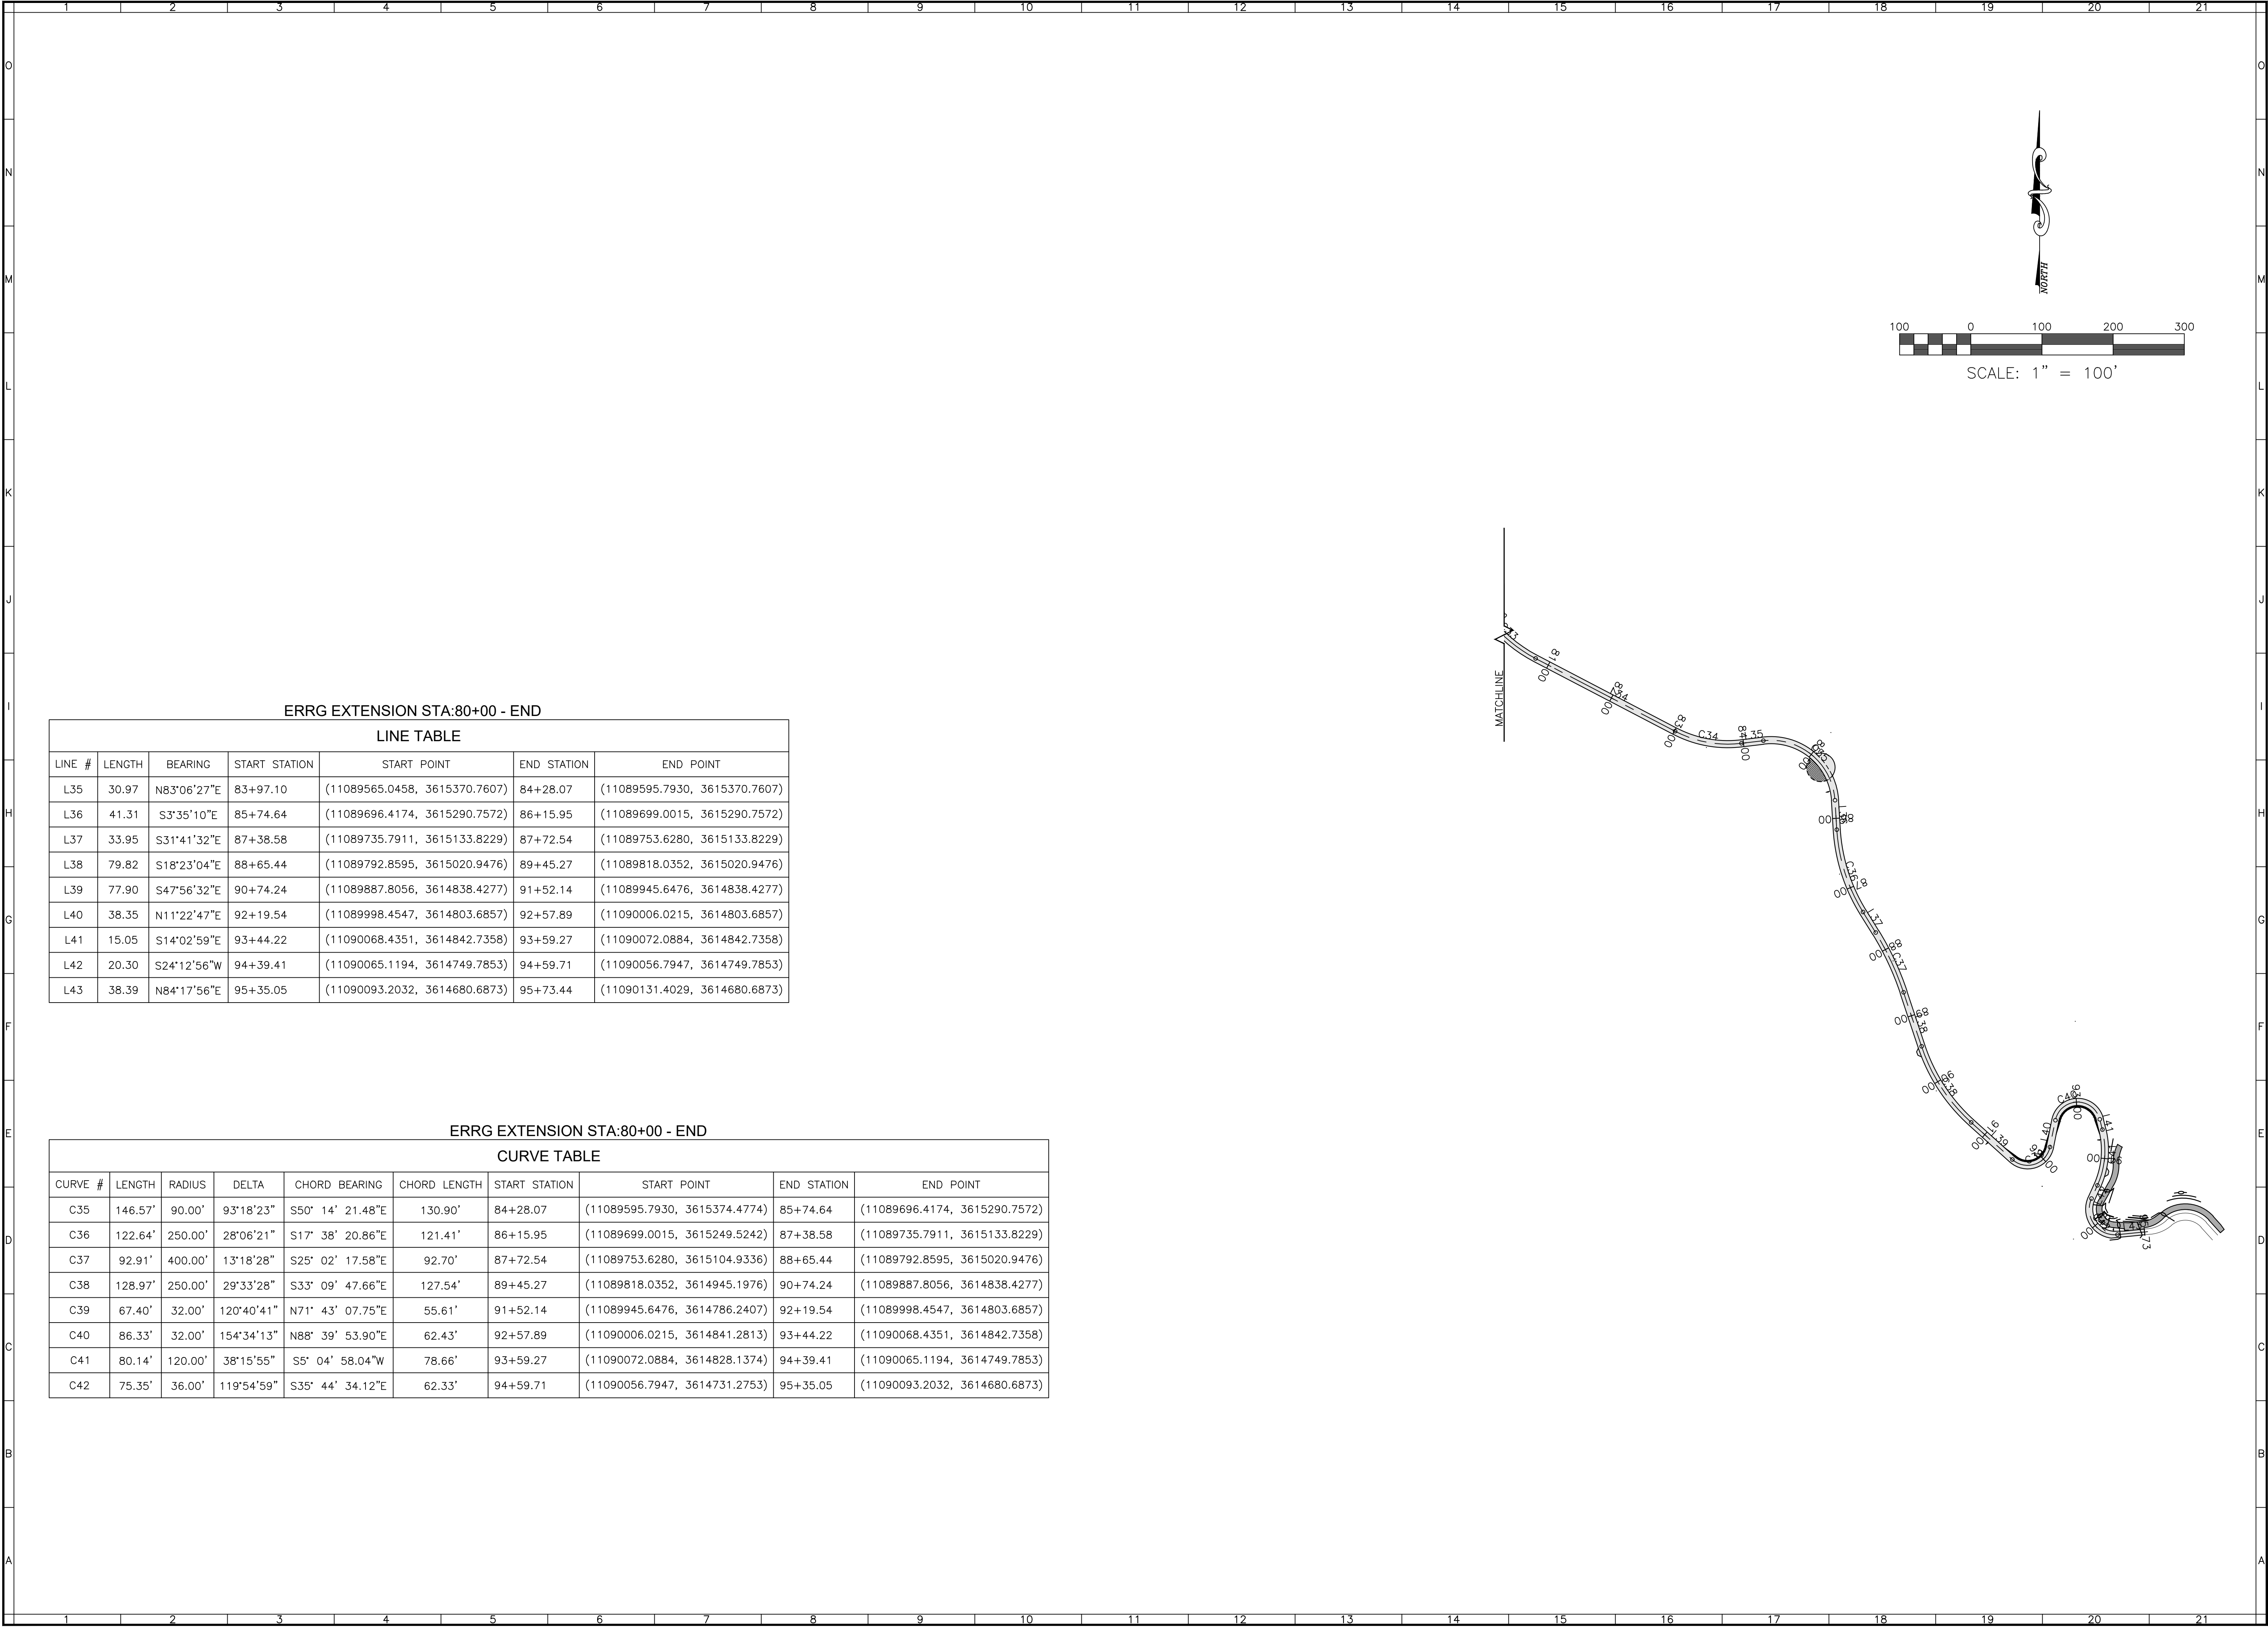

ERRG EXTENSION STA:80+00 - END

LINE TABLE						
LINE #	LENGTH	BEARING	START STATION	START POINT	END STATION	END POINT
L35	30.97	N83°06'27"E	83+97.10	(11089565.0458, 3615370.7607)	84+28.07	(11089595.7930, 3615370.7607)
L36	41.31	S3°35'10"E	85+74.64	(11089696.4174, 3615290.7572)	86+15.95	(11089699.0015, 3615290.7572)
L37	33.95	S31°41'32"E	87+38.58	(11089735.7911, 3615133.8229)	87+72.54	(11089753.6280, 3615133.8229)
L38	79.82	S18°23'04"E	88+65.44	(11089792.8595, 3615020.9476)	89+45.27	(11089818.0352, 3615020.9476)
L39	77.90	S47°56'32"E	90+74.24	(11089887.8056, 3614838.4277)	91+52.14	(11089945.6476, 3614838.4277)
L40	38.35	N11°22'47"E	92+19.54	(11089998.4547, 3614803.6857)	92+57.89	(11090006.0215, 3614803.6857)
L41	15.05	S14°02'59"E	93+44.22	(11090068.4351, 3614842.7358)	93+59.27	(11090072.0884, 3614842.7358)
L42	20.30	S24°12'56"W	94+39.41	(11090065.1194, 3614749.7853)	94+59.71	(11090056.7947, 3614749.7853)
L43	38.39	N84°17'56"E	95+35.05	(11090093.2032, 3614680.6873)	95+73.44	(11090131.4029, 3614680.6873)

ERRG EXTENSION STA:80+00 - END


CURVE TABLE								
CURVE #	LENGTH	RADIUS	DELTA	CHORD BEARING	CHORD LENGTH	START STATION	START POINT	END POINT
C35	146.57'	90.00'	93°18'23"	S50° 14' 21.48"E	130.90'	84+28.07	(11089595.7930, 3615374.4774)	(11089696.4174, 3615290.7572)
C36	122.64'	250.00'	28°06'21"	S17° 38' 20.86"E	121.41'	86+15.95	(11089699.0015, 3615249.5242)	(11089735.7911, 3615133.8229)
C37	92.91'	400.00'	13°18'28"	S25° 02' 17.58"E	92.70'	87+72.54	(11089753.6280, 3615104.9336)	(11089792.8595, 3615020.9476)
C38	128.97'	250.00'	29°33'28"	S33° 09' 47.66"E	127.54'	89+45.27	(11089818.0352, 3614945.1976)	(11089887.8056, 3614838.4277)
C39	67.40'	32.00'	120°40'41"	N71° 43' 07.75"E	55.61'	91+52.14	(11089945.6476, 3614786.2407)	(11089998.4547, 3614803.6857)
C40	86.33'	32.00'	154°34'13"	N88° 39' 53.90"E	62.43'	92+57.89	(11090006.0215, 3614841.2813)	(11090068.4351, 3614842.7358)
C41	80.14'	120.00'	38°15'55"	S5° 04' 58.04"W	78.66'	93+59.27	(11090072.0884, 3614828.1374)	(11090065.1194, 3614749.7853)
C42	75.35'	36.00'	119°54'59"	S35° 44' 34.12"E	62.33'	94+59.71	(11090056.7947, 3614731.2753)	(11090093.2032, 3614680.6873)



Balzer and Associates, Inc.
Roanoke
New River Valley
Richmond
Staunton
Harrisonburg

RESIDENTIAL LAND DEVELOPMENT ENGINEERING
SITE DEVELOPMENT ENGINEERING
LAND USE PLANNING & ZONING
LANDSCAPE ARCHITECTURE
LAND SURVEYING
ARCHITECTURE
STRUCTURAL ENGINEERING
TRANSPORTATION ENGINEERING
ENVIRONMENTAL & SOIL SCIENCE
WETLAND DELINEATIONS & STREAM EVALUATIONS


Balzer and Associates, Inc.
1208 Corporate Circle
Roanoke, VA 24018
540-772-9580
FAX 540-772-8050

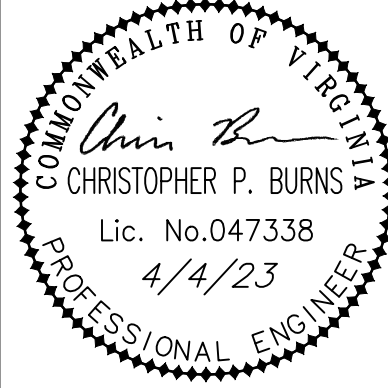

**EAST ROANOKE RIVER
GREENWAY EXTENSION
ALIGNMENT DATA SHEET #3**
VINTON DISTRICT
ROANOKE COUNTY, VIRGINIA

DRAWN BY CPB
DESIGNED BY CPB
CHECKED BY BTC
DATE 9/4/2019
SCALE 1"=100'
REVISIONS:
12/20/2019
3/27/2020
8/7/2020
7/27/2021
12/21/2022
4/4/2023

SHEET NO.
C3.3
JOB NO. 04160062.00

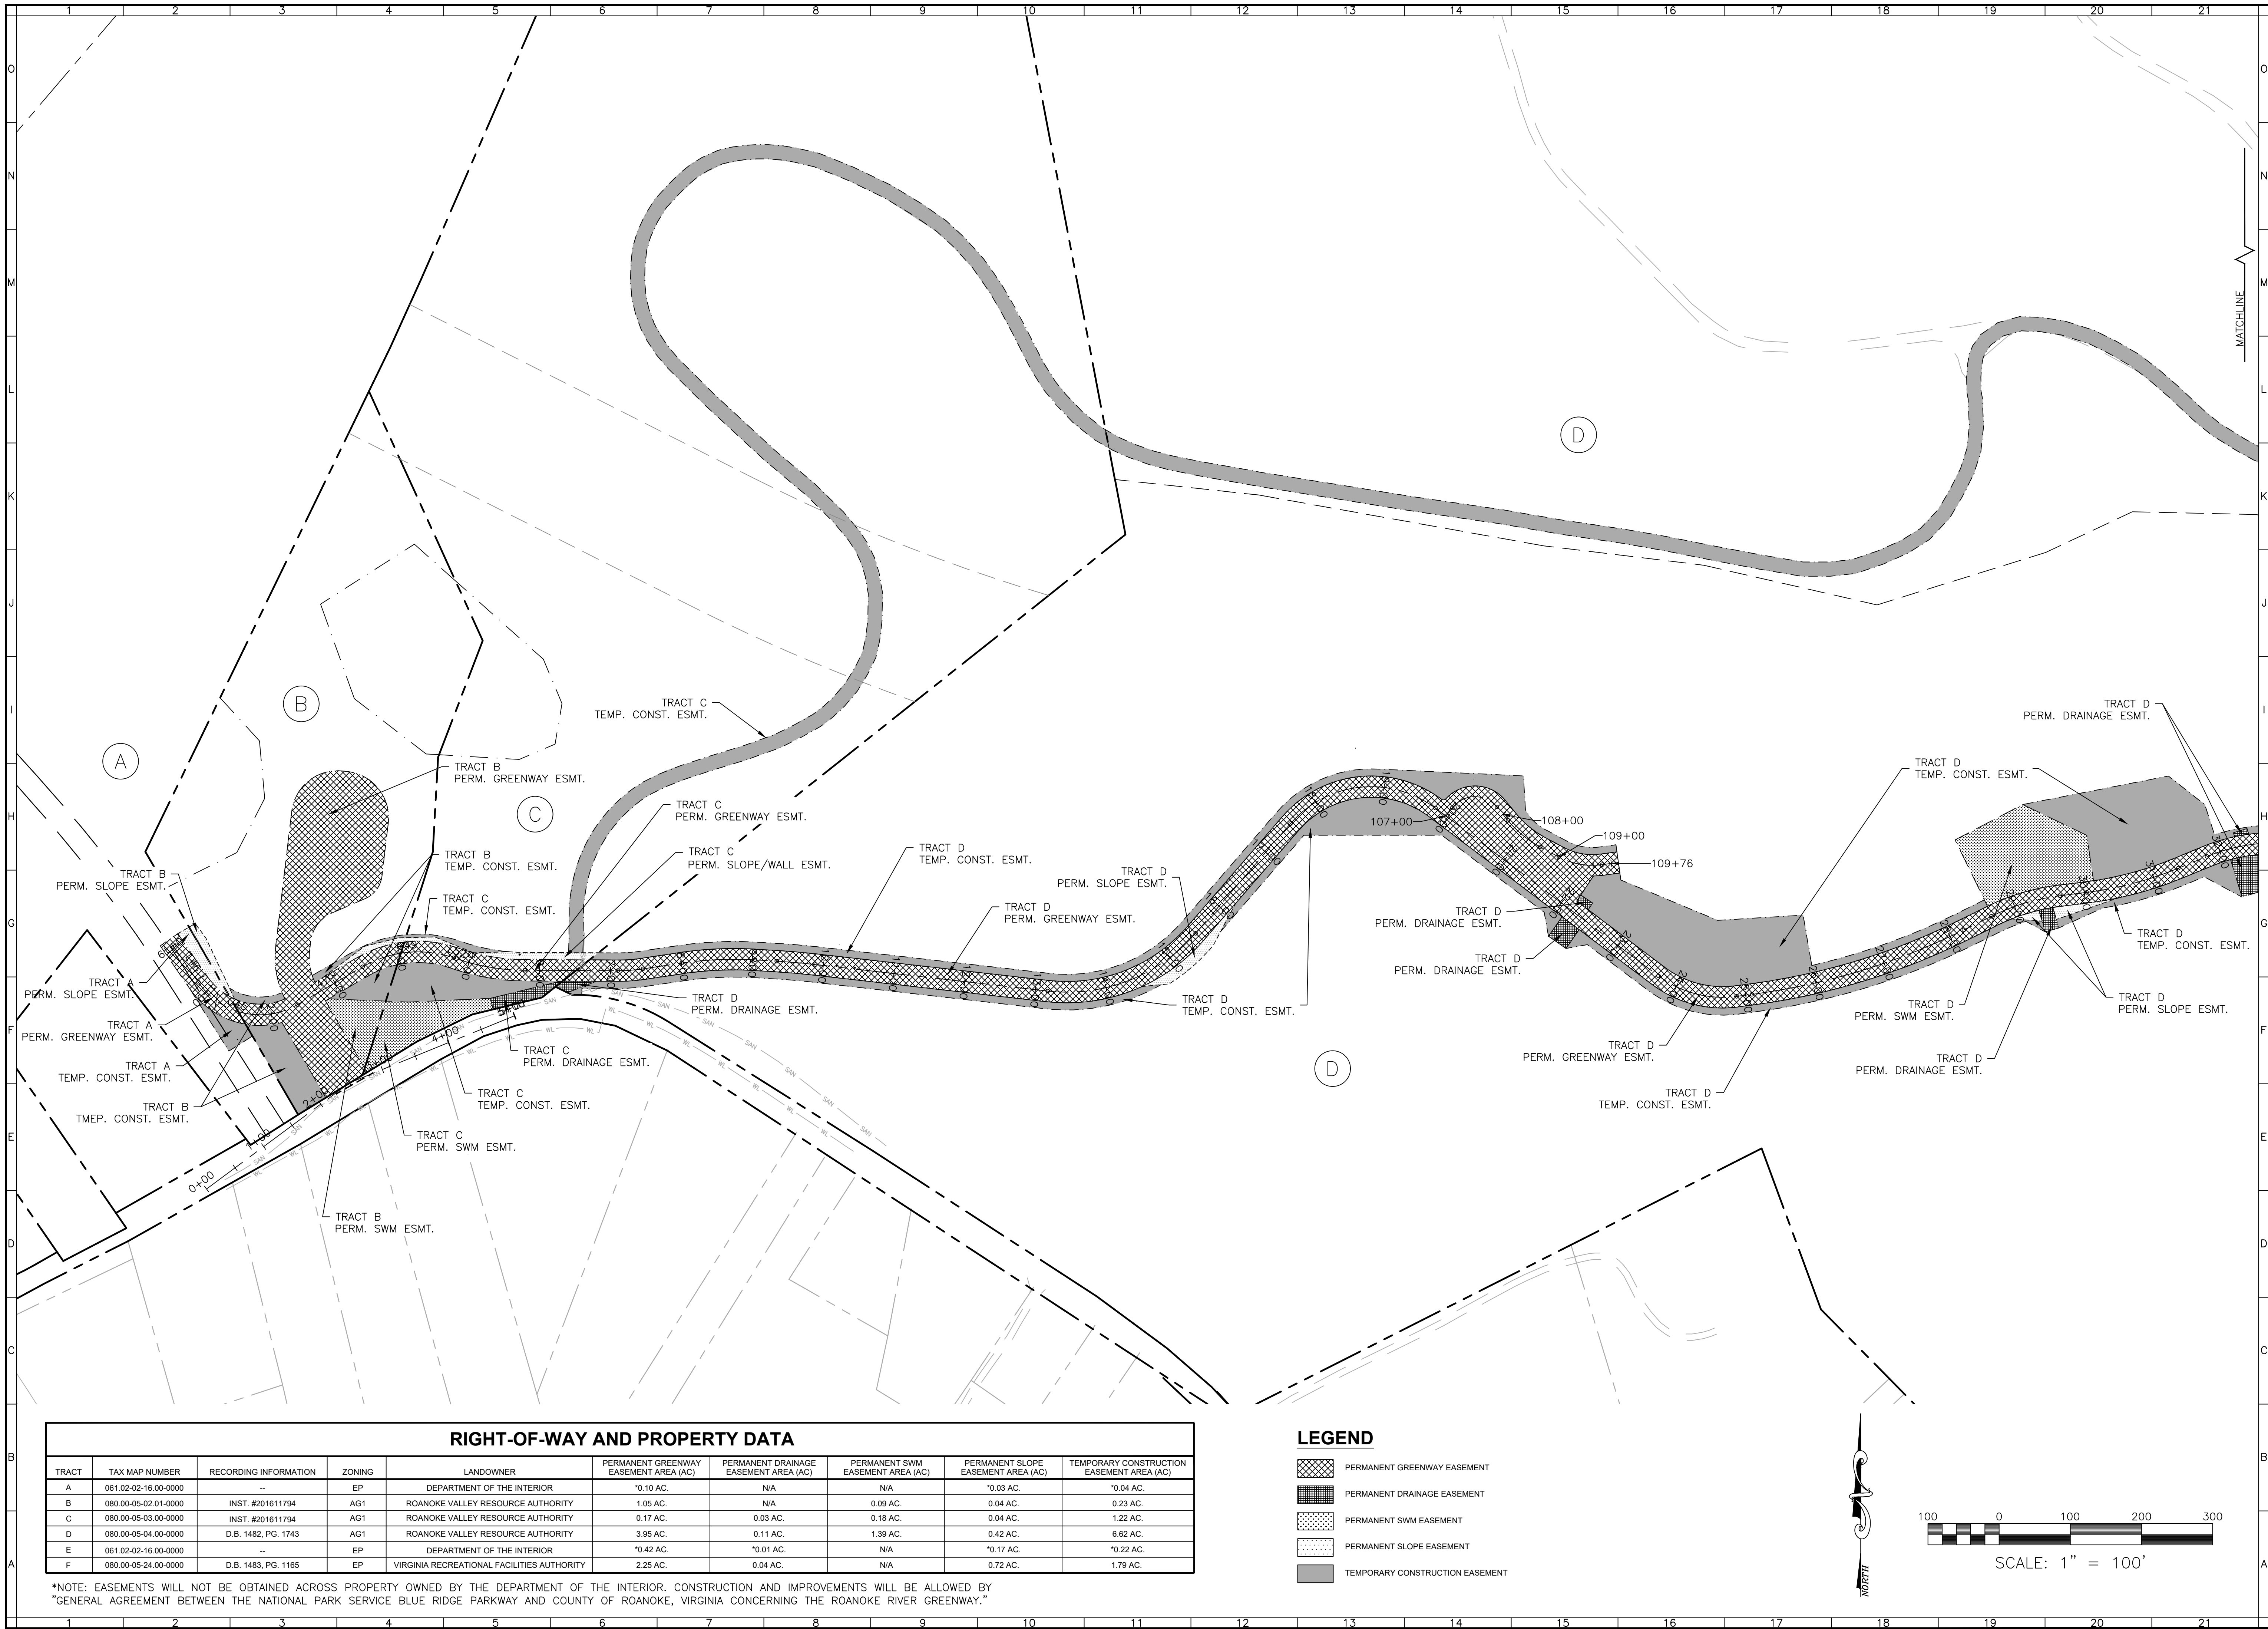


RIGHT-OF-WAY AND PROPERTY DATA									
TRACT	TAX MAP NUMBER	RECORDING INFORMATION	ZONING	LANDOWNER	PERMANENT GREENWAY EASEMENT AREA (AC)	PERMANENT DRAINAGE EASEMENT AREA (AC)	PERMANENT SWM EASEMENT AREA (AC)	PERMANENT SLOPE EASEMENT AREA (AC)	TEMPORARY CONSTRUCTION EASEMENT AREA (AC)
A	061.02-02-16.00-0000	--	EP	DEPARTMENT OF THE INTERIOR	*0.10 AC.	N/A	N/A	*0.03 AC.	*0.04 AC.
B	080.00-05-02.01-0000	INST. #201611794	AG1	ROANOKE VALLEY RESOURCE AUTHORITY	1.05 AC.	N/A	0.09 AC.	0.04 AC.	0.23 AC.
C	080.00-05-03.00-0000	INST. #201611794	AG1	ROANOKE VALLEY RESOURCE AUTHORITY	0.17 AC.	0.03 AC.	0.18 AC.	0.04 AC.	1.22 AC.
D	080.00-05-04.00-0000	D.B. 1482, PG. 1743	AG1	ROANOKE VALLEY RESOURCE AUTHORITY	3.95 AC.	0.11 AC.	1.39 AC.	0.42 AC.	6.62 AC.
E	061.02-02-16.00-0000	--	EP	DEPARTMENT OF THE INTERIOR	*0.42 AC.	*0.01 AC.	N/A	*0.17 AC.	*0.22 AC.
F	080.00-05-24.00-0000	D.B. 1483, PG. 1165	EP	VIRGINIA RECREATIONAL FACILITIES AUTHORITY	2.25 AC.	0.04 AC.	N/A	0.72 AC.	1.79 AC.

*NOTE: EASEMENTS WILL NOT BE OBTAINED ACROSS PROPERTY OWNED BY THE DEPARTMENT OF THE INTERIOR. CONSTRUCTION AND IMPROVEMENTS WILL BE ALLOWED BY "GENERAL AGREEMENT BETWEEN THE NATIONAL PARK SERVICE BLUE RIDGE PARKWAY AND COUNTY OF ROANOKE, VIRGINIA CONCERNING THE ROANOKE RIVER GREENWAY."

LEGEND

- PERMANENT GREENWAY EASEMENT
- PERMANENT DRAINAGE EASEMENT
- PERMANENT SWM EASEMENT
- PERMANENT SLOPE EASEMENT
- TEMPORARY CONSTRUCTION EASEMENT

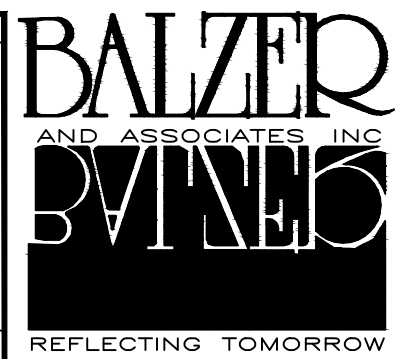


www.balzer.cc

Roanoke
New River Valley
Richmond
Staunton
Harrisonburg

RESIDENTIAL LAND DEVELOPMENT ENGINEERING
SITE DEVELOPMENT ENGINEERING
LAND USE PLANNING & ZONING
LANDSCAPE ARCHITECTURE
LAND SURVEYING
ARCHITECTURE
STRUCTURAL ENGINEERING
TRANSPORTATION ENGINEERING
ENVIRONMENTAL & SOIL SCIENCE
WETLAND DELINEATIONS & STREAM EVALUATIONS

Balzer and Associates, Inc.


1208 Corporate Circle
Roanoke, VA 24018
540-772-9580
FAX 540-772-8050

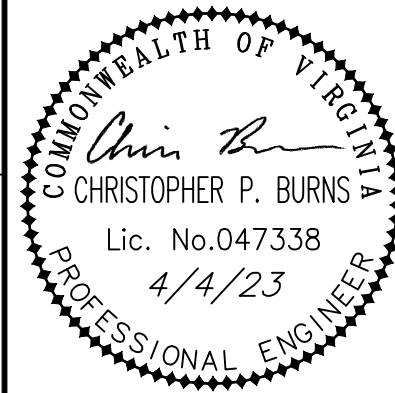

EAST ROANOKE RIVER
GREENWAY EXTENSION
RIGHT-OF-WAY DATA SHEET #1
VINTON DISTRICT
ROANOKE COUNTY, VIRGINIA

DRAWN BY CPB
DESIGNED BY CPB
CHECKED BY BTC
DATE 9/4/2019
SCALE 1"=100'
REVISIONS:
12/20/2019
3/27/2020
8/7/2020
7/27/2021
12/21/2022
4/4/2023


SHEET NO.
C3.4
JOB NO. 04160062.00

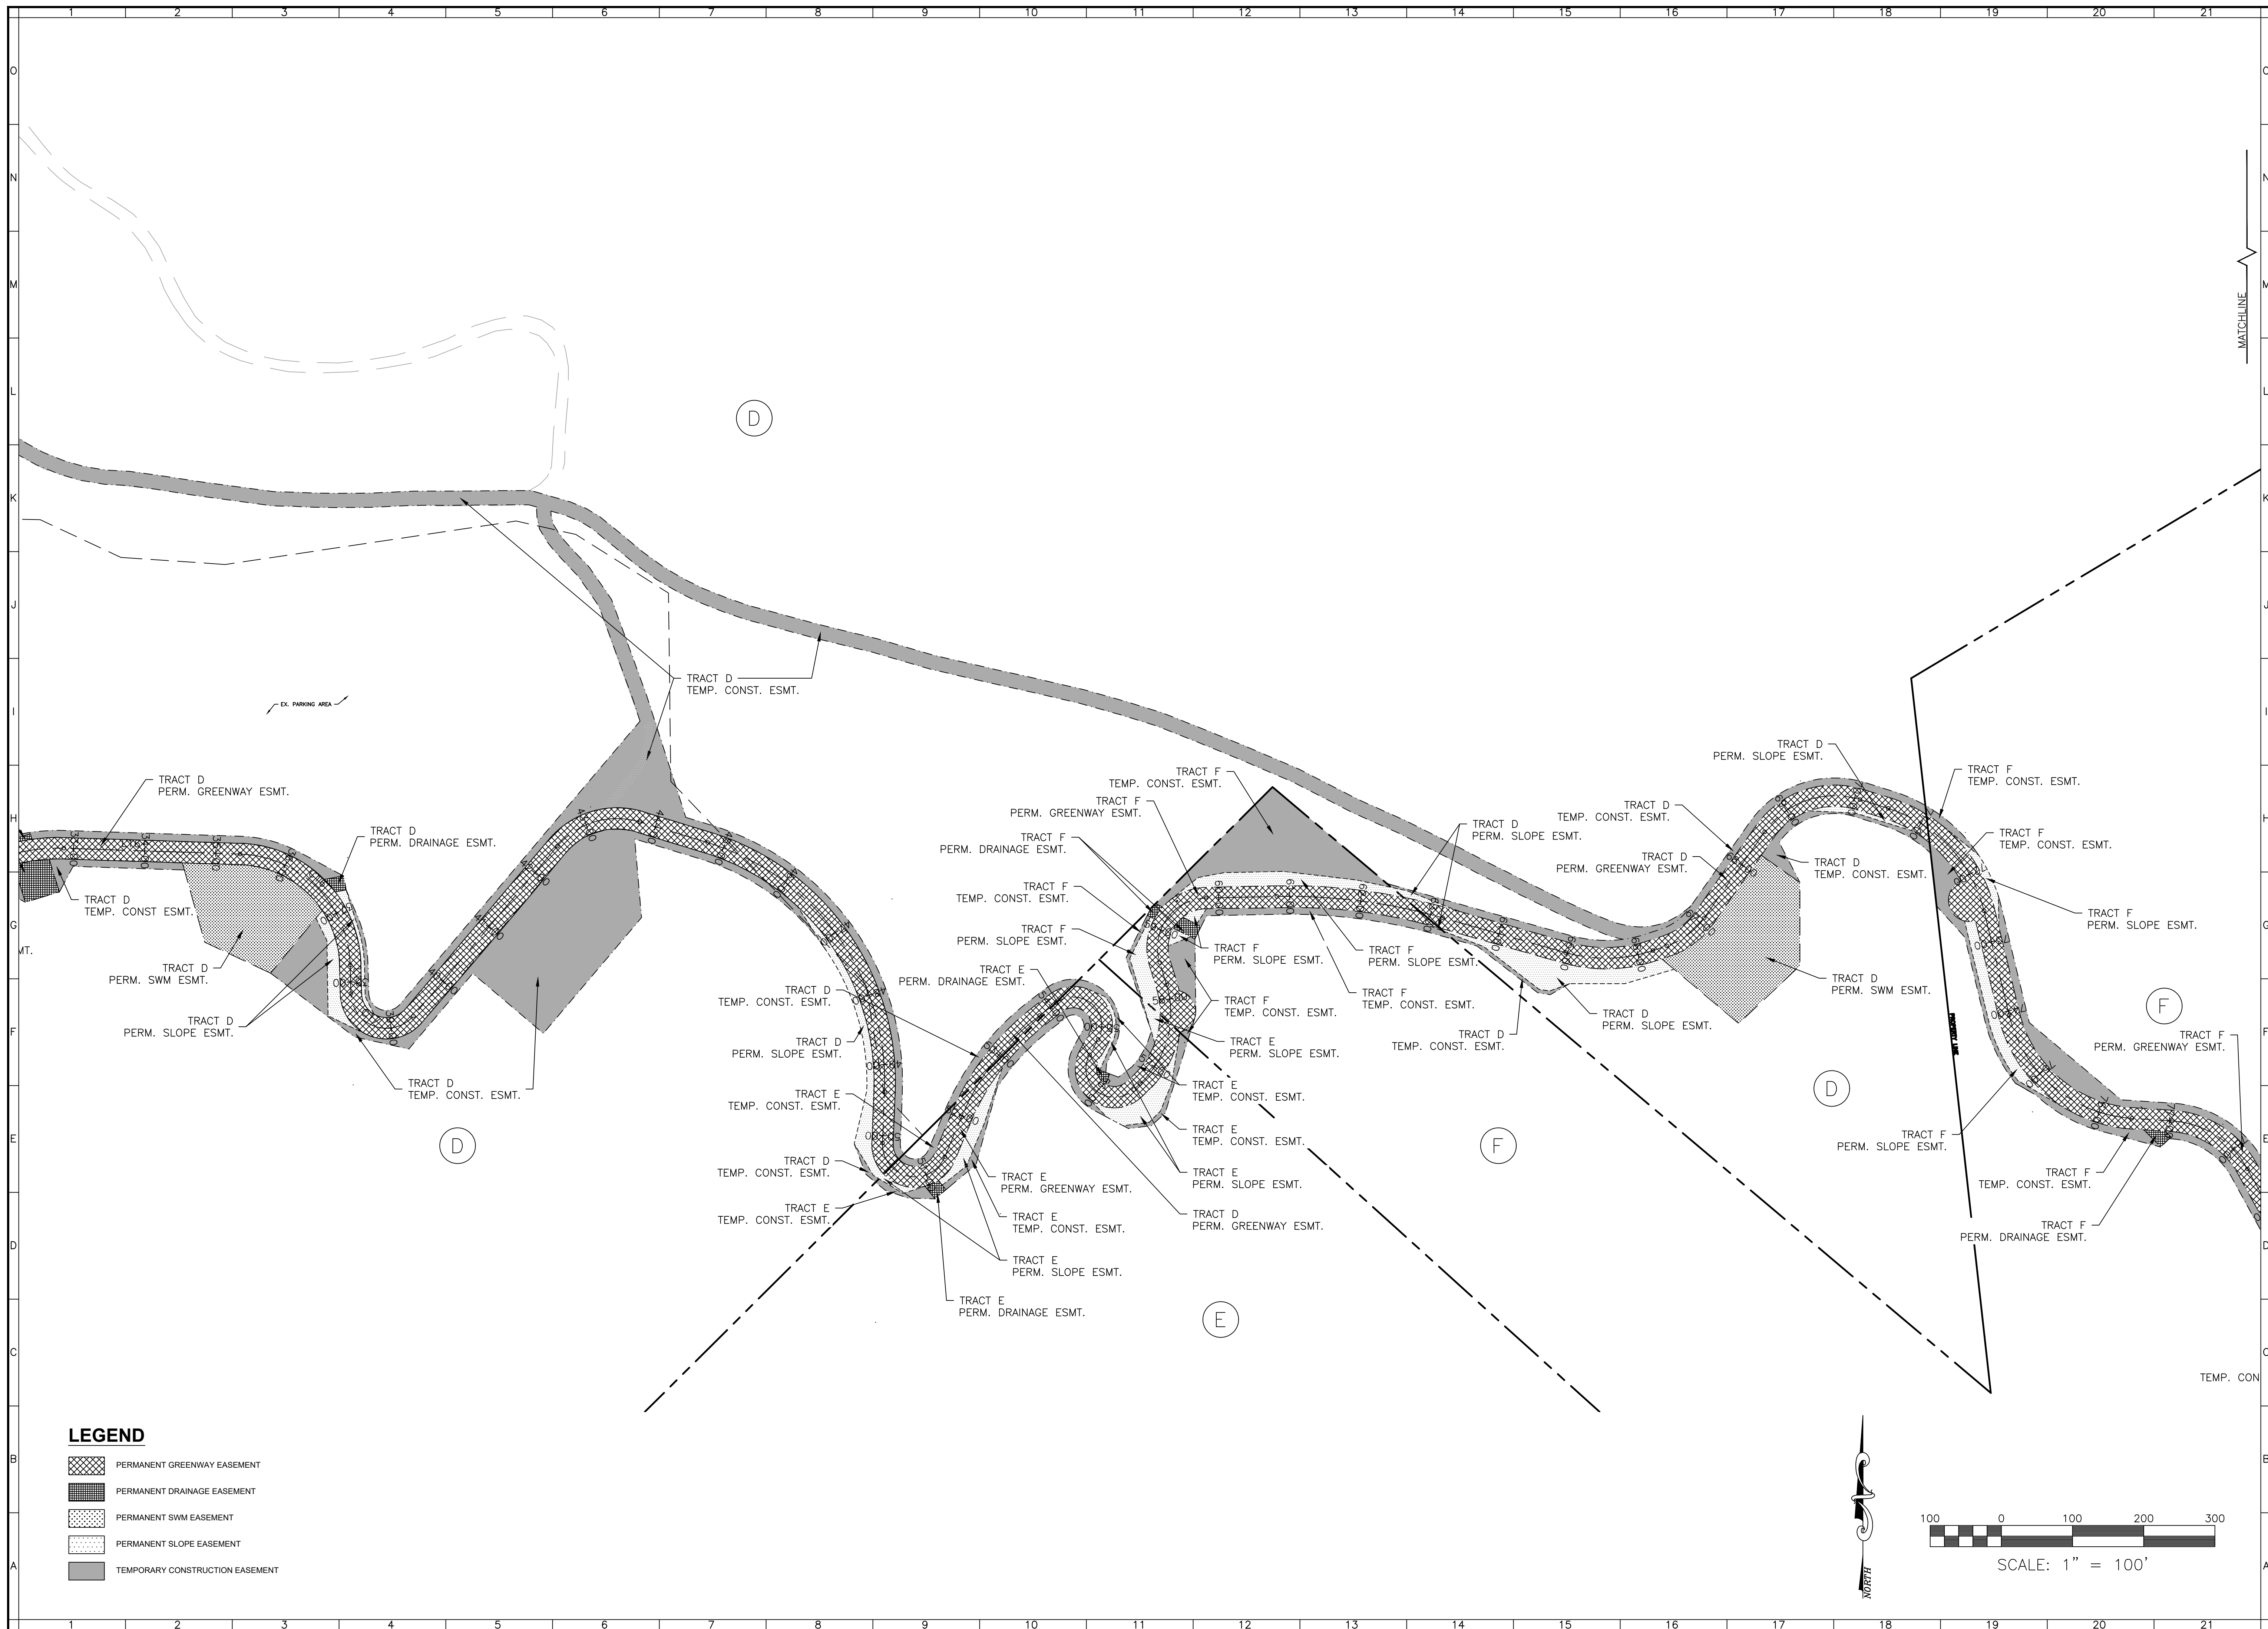

Roanoke
New River Valley
Richmond
Staunton
Harrisonburg

RESIDENTIAL LAND DEVELOPMENT ENGINEERING
SITE DEVELOPMENT ENGINEERING
LAND USE PLANNING & ZONING
LANDSCAPE ARCHITECTURE
LAND SURVEYING
ARCHITECTURE
STRUCTURAL ENGINEERING
TRANSPORTATION ENGINEERING
ENVIRONMENTAL & SOIL SCIENCE
WETLAND DELINEATIONS & STREAM EVALUATIONS


Balzer and Associates, Inc.
1208 Corporate Circle
Roanoke, VA 24018
540-772-9580
FAX 540-772-8050

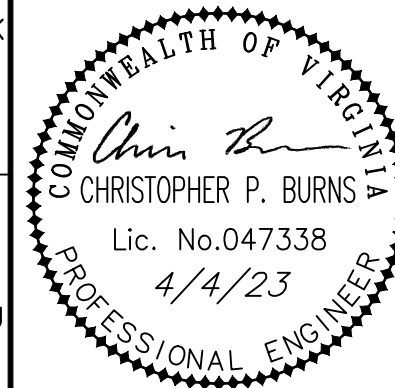

**EAST ROANOKE RIVER
GREENWAY EXTENSION
RIGHT-OF-WAY DATA SHEET #2**
VINTON DISTRICT
ROANOKE COUNTY, VIRGINIA

DRAWN BY CPB
DESIGNED BY CPB
CHECKED BY BTC
DATE 9/4/2019
SCALE 1"=100'
REVISIONS:
12/20/2019
3/27/2020
8/7/2020
7/27/2021
12/21/2022
4/4/2023


SHEET NO.
C3.5
JOB NO. 04160062.00

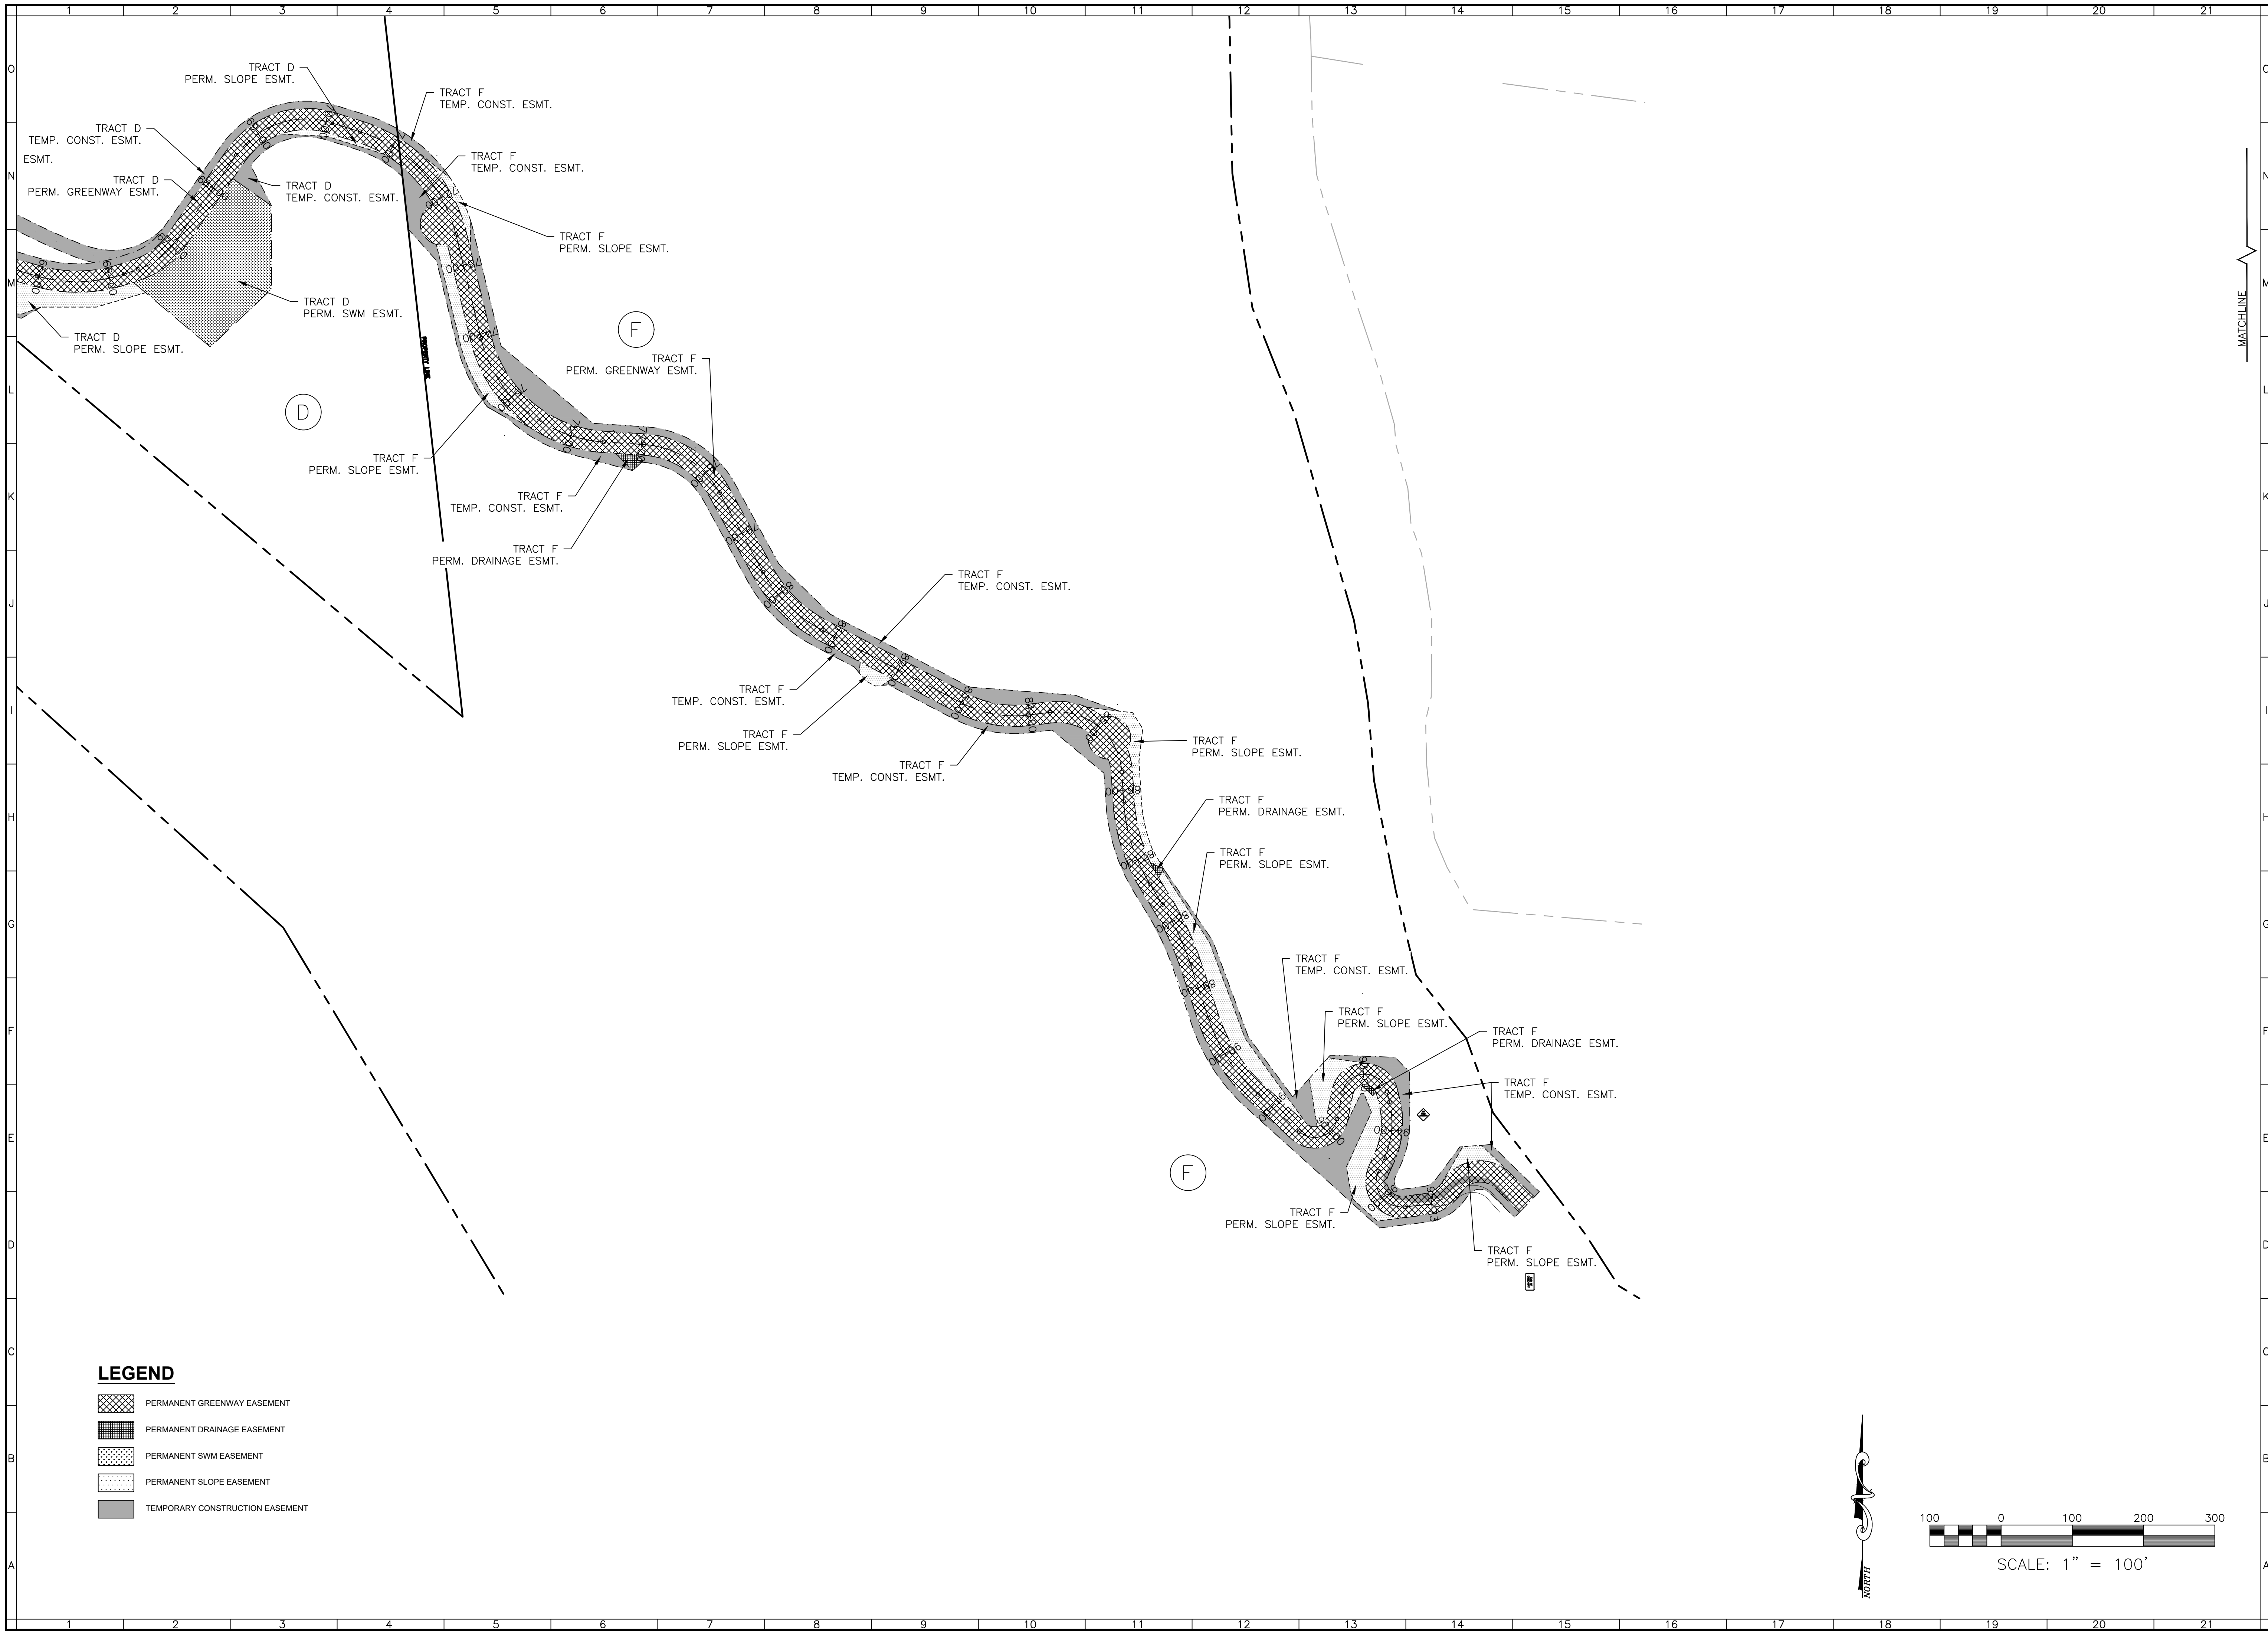

BALZER
AND ASSOCIATES, INC.
BVINELO
REFLECTING TOMORROW
www.balzer.cc
Roanoke
New River Valley
Richmond
Staunton
Harrisonburg

RESIDENTIAL LAND DEVELOPMENT ENGINEERING
SITE DEVELOPMENT ENGINEERING
LAND USE PLANNING & ZONING
LANDSCAPE ARCHITECTURE
LAND SURVEYING
ARCHITECTURE
STRUCTURAL ENGINEERING
TRANSPORTATION ENGINEERING
ENVIRONMENTAL & SOIL SCIENCE
WETLAND DELINEATIONS & STREAM EVALUATIONS


Balzer and Associates, Inc.
1208 Corporate Circle
Roanoke, VA 24018
540-772-9580
FAX 540-772-8050

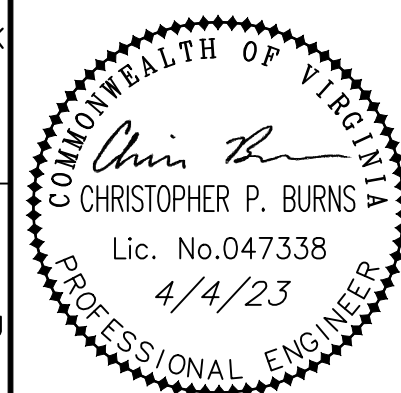

**EAST ROANOKE RIVER
GREENWAY EXTENSION
RIGHT-OF-WAY DATA SHEET #3**
VINTON DISTRICT
ROANOKE COUNTY, VIRGINIA

DRAWN BY CPB
DESIGNED BY CPB
CHECKED BY BTC
DATE 9/4/2019
SCALE 1"=100'
REVISIONS:
12/20/2019
3/27/2020
8/7/2020
7/27/2021
12/21/2022
4/4/2023

SHEET NO.
C3.6
JOB NO. 04160062.00

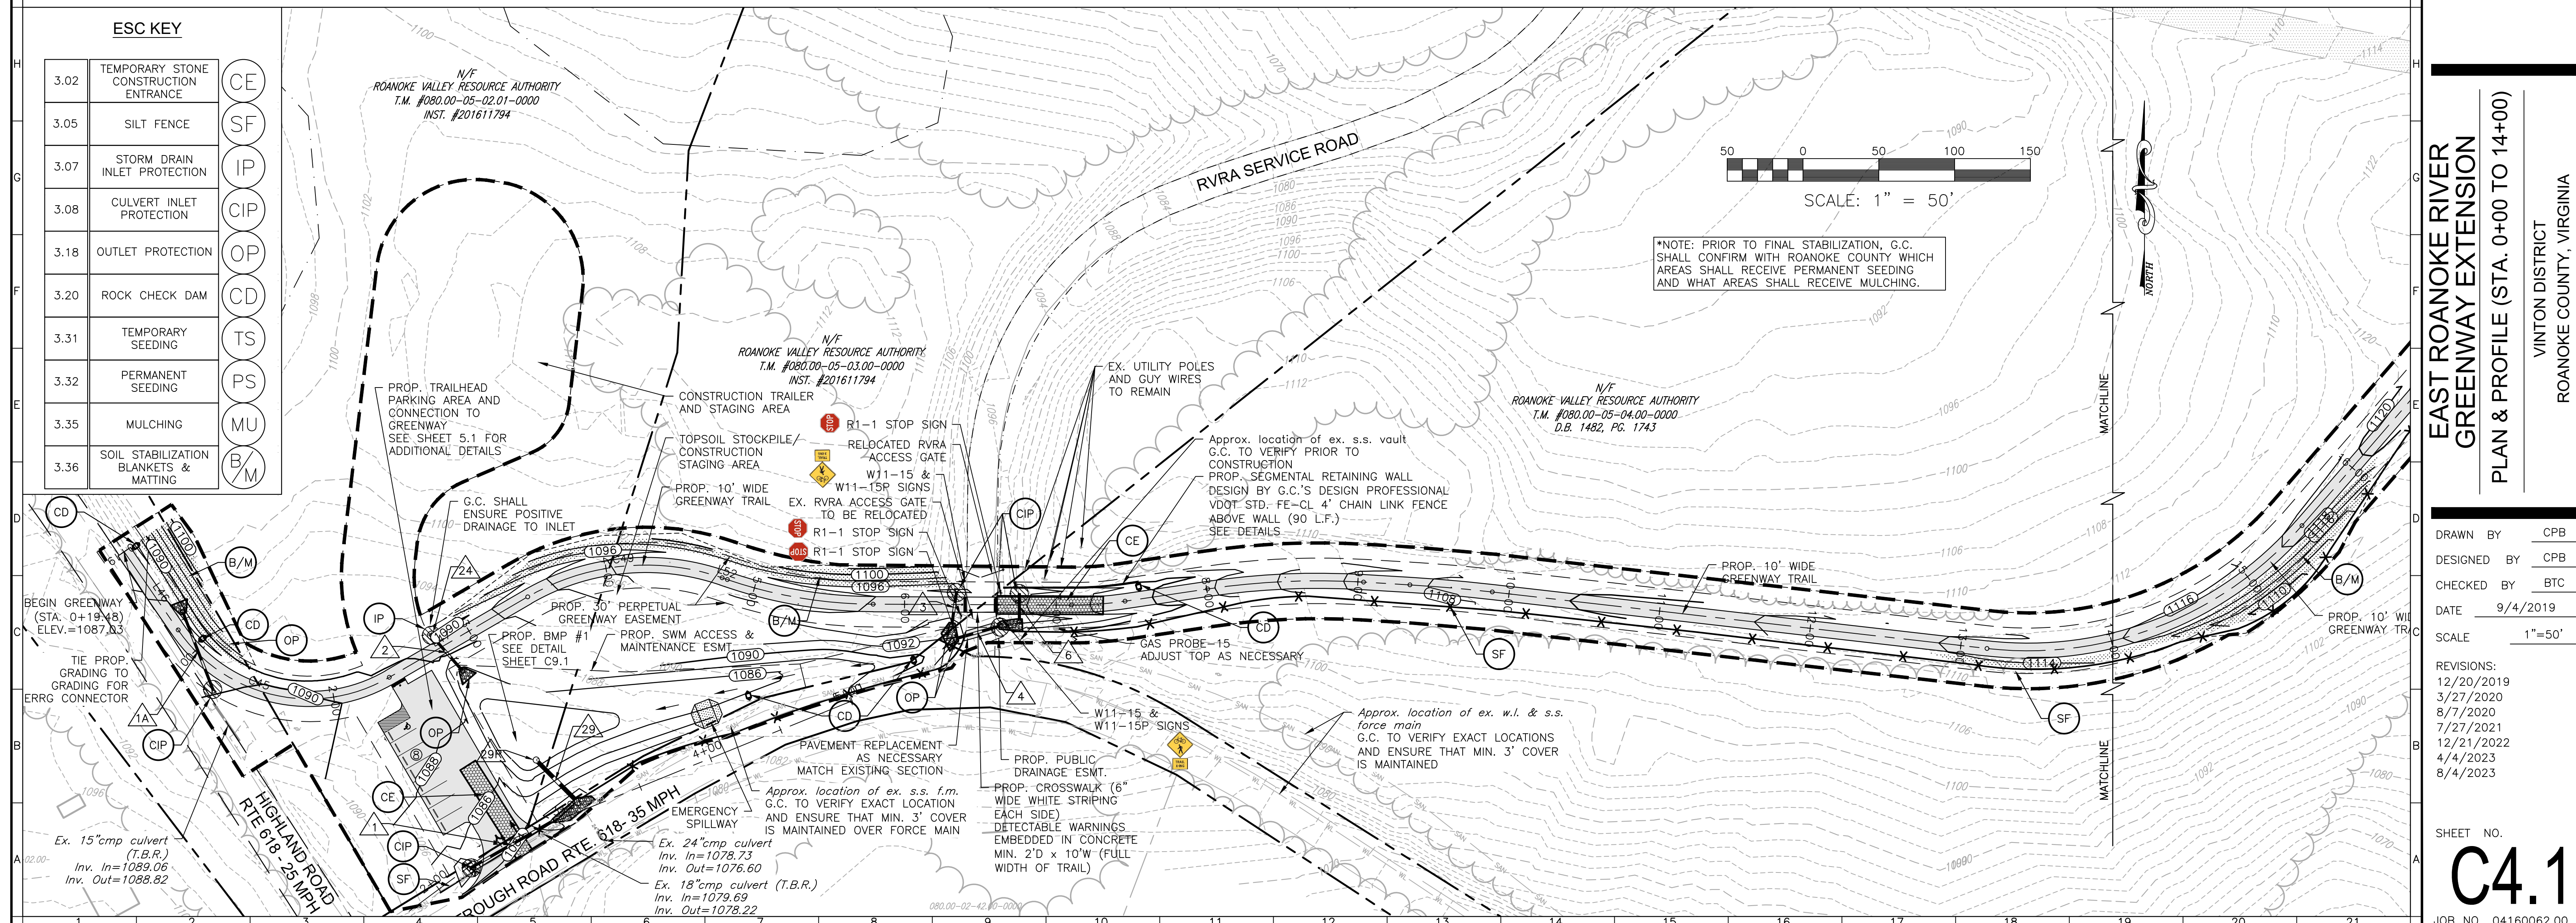

ERRG EXTENSION (STA: 14+00 - 28+00) PROFILE

VERTICAL SCALE
SCALE: 1" = 10'

HORIZONTAL SCALE
SCALE: 1" = 50'


Profile Data:

- Station 15+00:** BVCS: 15+22.82, BVCE: 1117.86
- Station 16+00:** PVI STA: 15+97.77, PVI ELEV: 1119.10, K: 57.78, LVC: 149.89', L.P. STA: 15+22.82, L.P. ELEV: 1117.88
- Station 17+00:** BVCS: 16+72.71, BVCE: 1122.27
- Station 19+00:** PVI STA: 19+35.57, PVI ELEV: 1133.38, K: 7.72, LVC: 49.99', BVCS: 19+10.57, BVCE: 1132.33, EVCS: 19+60.56, EVCE: 1132.82, H.P. STA: 19+43.20, H.P. ELEV: 1133.01
- Station 21+50:** BVCE: 1128.59, BVCS: 21+48.45
- Station 22+50:** PVI STA: 22+55.95, PVI ELEV: 1126.17, K: 81.13, LVC: 215.00', H.P. STA: 21+48.45, H.P. ELEV: 1128.59
- Station 23+50:** BVCE: 1120.91, BVCS: 23+63.45
- Station 26+00:** PROP. GRADE -4.90%

Elevation Table:

1116.28	1115.95	1116.69	1117.10	1116.68	1117.51	1117.91	1117.65	1118.39	1118.97	1119.06	1119.65	1120.45	1120.54	1121.35	1122.37	1123.42	1124.48	1124.59	1125.54	1126.59	1127.27	1127.65	1128.71	1129.33	1129.76	1130.82	1131.88	1131.70	1131.88	1132.80	1131.76	1132.98	1132.49	1131.93	1131.37	1131.74	1130.81	1130.24	1129.37	1129.68	1129.12	1128.01	1128.56	1127.95	1127.27	1126.51	1125.67	1124.76	1123.74	1123.77	1122.70	1121.55	1120.34	1119.11	1117.89	1116.66	1115.44	1114.21	1112.99	1111.76	1110.54	1109.31	1108.09	1106.86	1105.64	1104.42	1103.19	1101.96	1100.74
---------	---------	

3.02	TEMPORARY STONE CONSTRUCTION ENTRANCE	CE
3.05	SILT FENCE	SF
3.07	STORM DRAIN INLET PROTECTION	IP
3.08	CULVERT INLET PROTECTION	CIP
3.18	OUTLET PROTECTION	OP
3.20	ROCK CHECK DAM	CD
3.31	TEMPORARY SEEDING	TS
3.32	PERMANENT SEEDING	PS
3.35	MULCHING	MU
3.36	SOIL STABILIZATION BLANKETS & MATTING	B/M

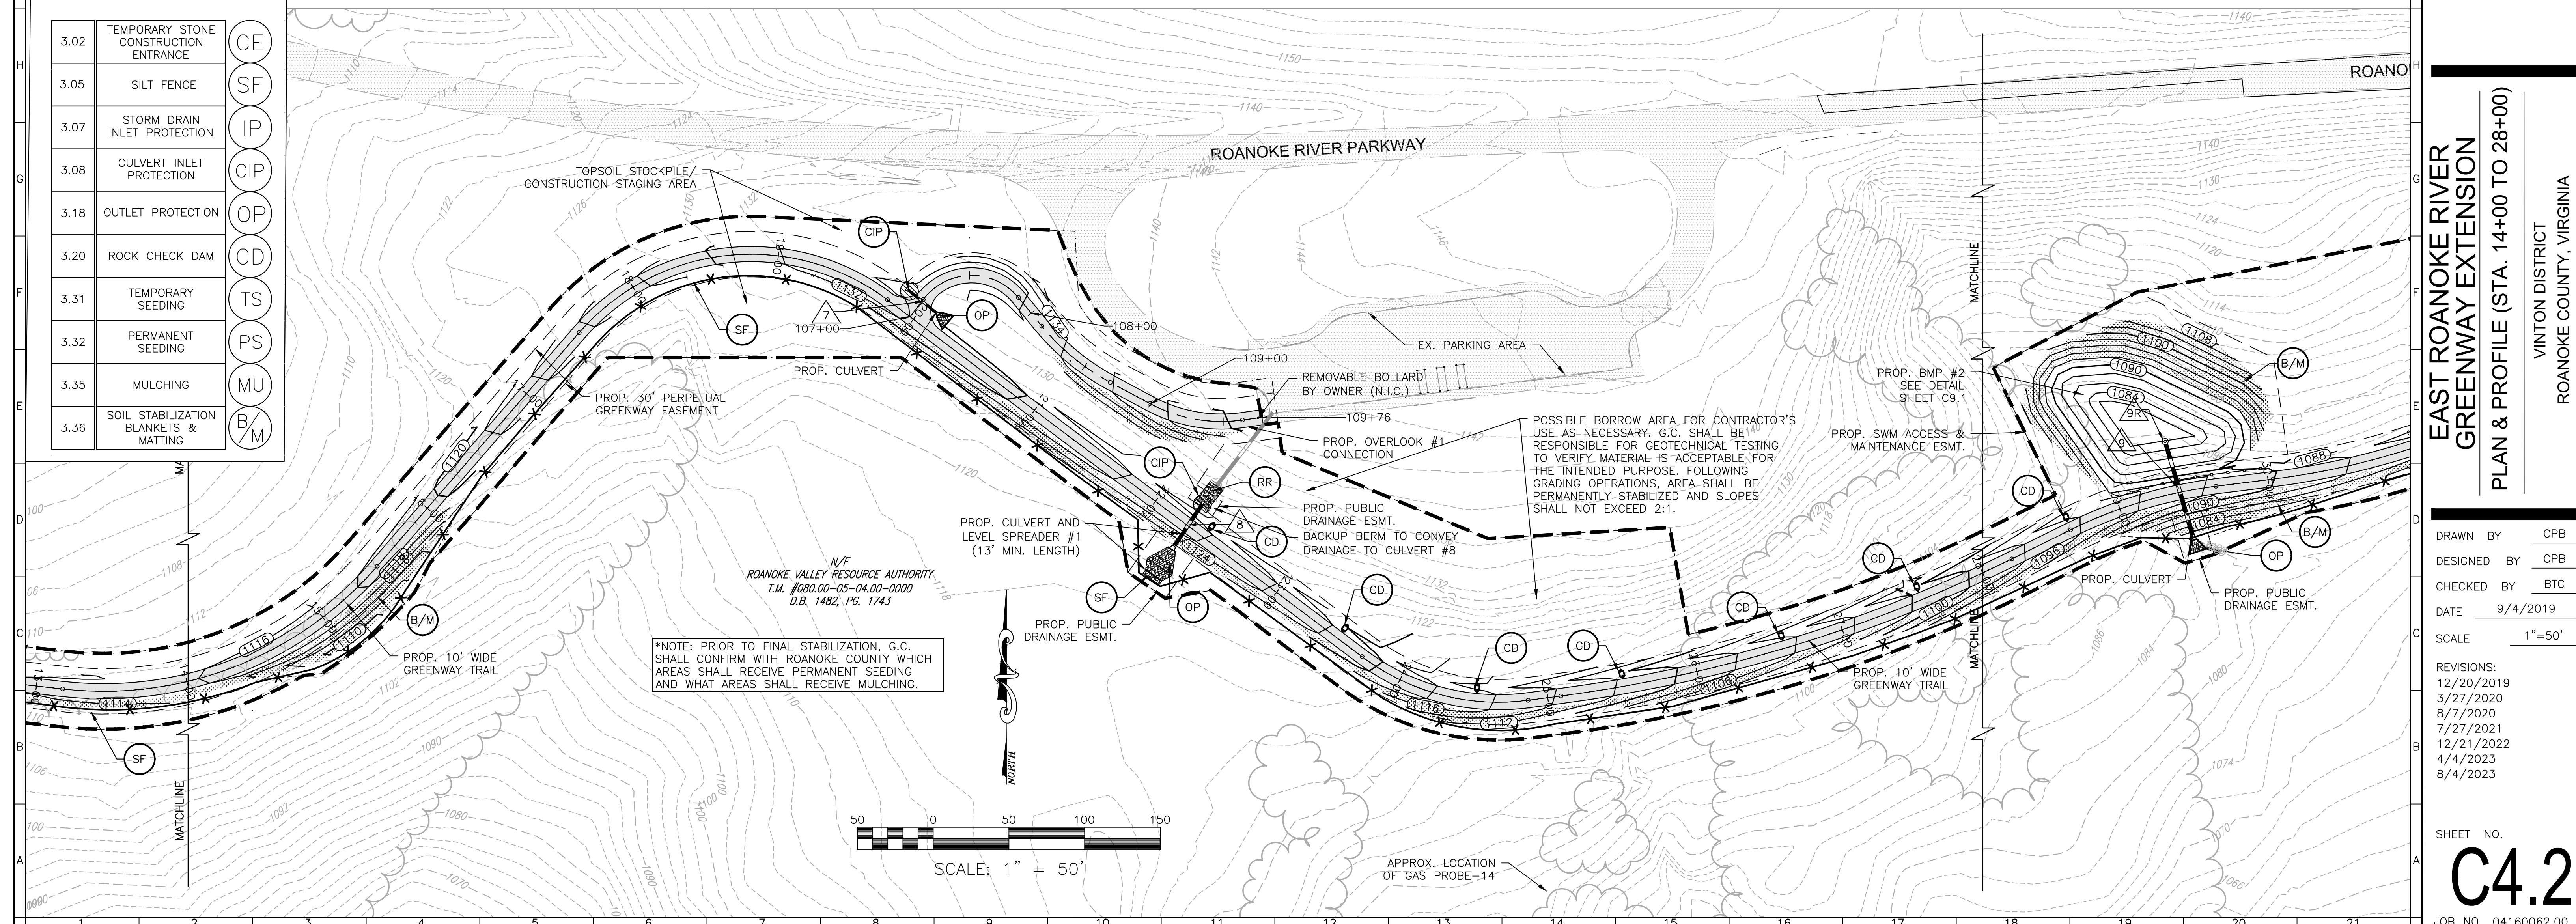

COMMONWEALTH OF VIRGINIA
Chris Burns
 CHRISTOPHER P. BURNS
 Lic. No. 047338
 8/4/23
 PROFESSIONAL ENGINEER

PLAN & PROFILE (STA. 14+00 TO 28+00)

C4.2

OB NO. 04160062.00

[illegible]

ESC KEY		
3.02	TEMPORARY STONE CONSTRUCTION ENTRANCE	CE
3.05	SILT FENCE	SF
3.07	STORM DRAIN INLET PROTECTION	IP
3.08	CULVERT INLET PROTECTION	CIP
3.18	OUTLET PROTECTION	OP
3.20	ROCK CHECK DAM	CD
3.31	TEMPORARY SEEDING	TS
3.32	PERMANENT SEEDING	PS
3.35	MULCHING	MU
3.36	SOIL STABILIZATION BLANKETS & MATTING	B/M

*NOTE: PRIOR TO FINAL STABILIZATION, G.C. SHALL CONFIRM WITH ROANOKE COUNTY WHICH AREAS SHALL RECEIVE PERMANENT SEEDING AND WHAT AREAS SHALL RECEIVE MULCHING.

WETLAND TABLE		
Point #	Northing	Easting
W-1	3615909.6620	11086176.6035
W-2	3615939.4303	11086214.1966
W-3	3615936.5316	11086226.2209
W-4	3616001.5664	11086261.9192
W-5	3616030.8091	11086250.7502
W-6	3615992.6290	11086196.0186

BALZER
AND ASSOCIATES INC
BUTNER
REFLECTING TOMORROW

www.balzer.cc

Roanoke
New River Valley
Richmond
Staunton
Harrisonburg

RESIDENTIAL LAND DEVELOPMENT ENGINEERING
SITE DEVELOPMENT ENGINEERING
LAND USE PLANNING & ZONING
LANDSCAPE ARCHITECTURE
LAND SURVEYING
ARCHITECTURE
STRUCTURAL ENGINEERING
TRANSPORTATION ENGINEERING
ENVIRONMENTAL & SOIL SCIENCE
WETLAND DELINEATIONS & STREAM EVALUATIONS

Balzer and Associates, Inc.

1208 Corporate Circle
Roanoke, VA 24018
540-772-9580
FAX 540-772-8050

COMMONWEALTH OF VIRGINIA
Chris Burns
 CHRISTOPHER P. BURNS
 Lic. No. 047338
 8/4/23
 PROFESSIONAL ENGINEER

EAST ROANOKE RIVER
GREENWAY EXTENSION
PLAN & PROFILE (STA. 28+00 TO 40+00)

VINTON DISTRICT
ROANOKE COUNTY, VIRGINIA

DRAWN BY CPB

DESIGNED BY CPB

CHECKED BY BTC

DATE 9/4/2019

SCALE 1"=50'

REVISIONS:
12/30/2019

3/27/2020

6/7/2020
7/27/2021

12/21/2022

8/4/2023

SHEET NO.

643

(4)

105 NO 34100000-00

10	11	12	
----	----	-----

[illegible]

C4.4
JOB NO. 04160062.00

JOB NO. 04160062.00

ERRG EXTENSION (48+00-60+00) PROFILE

VERTICAL SCALE
SCALE: 1" = 10'

HORIZONTAL SCALE
SCALE: 1" = 50'

ESC KEY


Station	Description	Symbol
3.02	TEMPORARY STONE CONSTRUCTION ENTRANCE	CE
3.05	SILT FENCE	SF
3.07	STORM DRAIN INLET PROTECTION	IP
3.08	CULVERT INLET PROTECTION	CIP
3.18	OUTLET PROTECTION	OP
3.20	ROCK CHECK DAM	CD
3.31	TEMPORARY SEEDING	TS
3.32	PERMANENT SEEDING	PS
3.35	MULCHING	MU
3.36	SOIL STABILIZATION BLANKETS & MATTING	B/M

Profile Data:


- Station 48+00 to 49+00:** PVI STA: 49+29.83, PVI ELEV: 1117.52, K: 7.06, LVC: 49.98, BVCS: 49+04.84, EVCS: 49+54.83, EVCE: 1115.44, H.P. STA: 49+04.84, H.P. ELEV: 1117.83.
- Station 51+00 to 52+00:** PVI STA: 51+10.05, PVI ELEV: 1102.51, K: 3.16, LVC: 20.00', L.P. STA: 51+20.05, L.P. ELEV: 1102.31, BVCS: 51+00.05, BVCE: 1103.34, EVCS: 51+20.05, EVCE: 1102.31.
- Station 53+00 to 54+00:** PVI STA: 53+02.88, PVI ELEV: 1088.35, K: 3.16, LVC: 20.00', L.P. STA: 53+12.88, L.P. ELEV: 1088.15, BVCS: 52+92.88, BVCE: 1089.18, EVCS: 53+12.88, EVCE: 1088.15.
- Station 55+00 to 56+00:** PVI STA: 55+32.88, PVI ELEV: 1071.08, K: 3.16, LVC: 20.00', L.P. STA: 55+42.88, L.P. ELEV: 1070.88, BVCS: 55+22.88, BVCE: 1071.92, EVCS: 55+42.88, EVCE: 1070.88.
- Station 57+00 to 58+00:** PVI STA: 57+62.88, PVI ELEV: 1053.82, K: 3.16, LVC: 20.00', L.P. STA: 57+72.88, L.P. ELEV: 1053.62, BVCS: 57+52.88, BVCE: 1054.65, EVCS: 57+72.88, EVCE: 1053.62.
- Station 59+00 to 60+00:** PVI STA: 58+79.55, PVI ELEV: 1051.49, K: 3.16, LVC: 20.00', BVCS: 58+69.55, BVCE: 1051.69, EVCS: 58+89.55, EVCE: 1050.66, H.P. STA: 58+69.55, H.P. ELEV: 1051.69.

Notes:

- 12" TYPE S HDPE
- 15" TYPE S HDPE
- ADA REST AREA
- ADA REST AREA /OVERLOOK
- TIMBER GUARDRAIL TO BE PLACED 3' OFF OF EDGE OF PAVEMENT ALONG GRADES > 5% / SLOPES > 3:1 / & FILL SLOPES > 6'

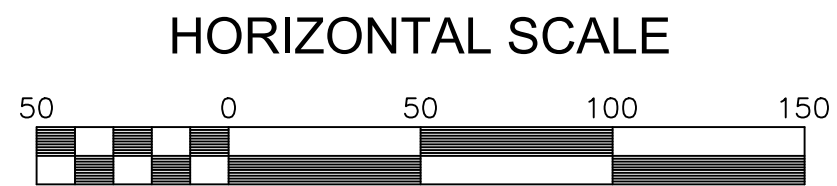

ESC KEY		
3.02	TEMPORARY STONE CONSTRUCTION ENTRANCE	CE
3.05	SILT FENCE	SF
3.07	STORM DRAIN INLET PROTECTION	IP
3.08	CULVERT INLET PROTECTION	CIP
3.18	OUTLET PROTECTION	OP
3.20	ROCK CHECK DAM	CD
3.31	TEMPORARY SEEDING	TS
3.32	PERMANENT SEEDING	PS
3.35	MULCHING	MU
3.36	SOIL STABILIZATION BLANKETS & MATTING	B/M

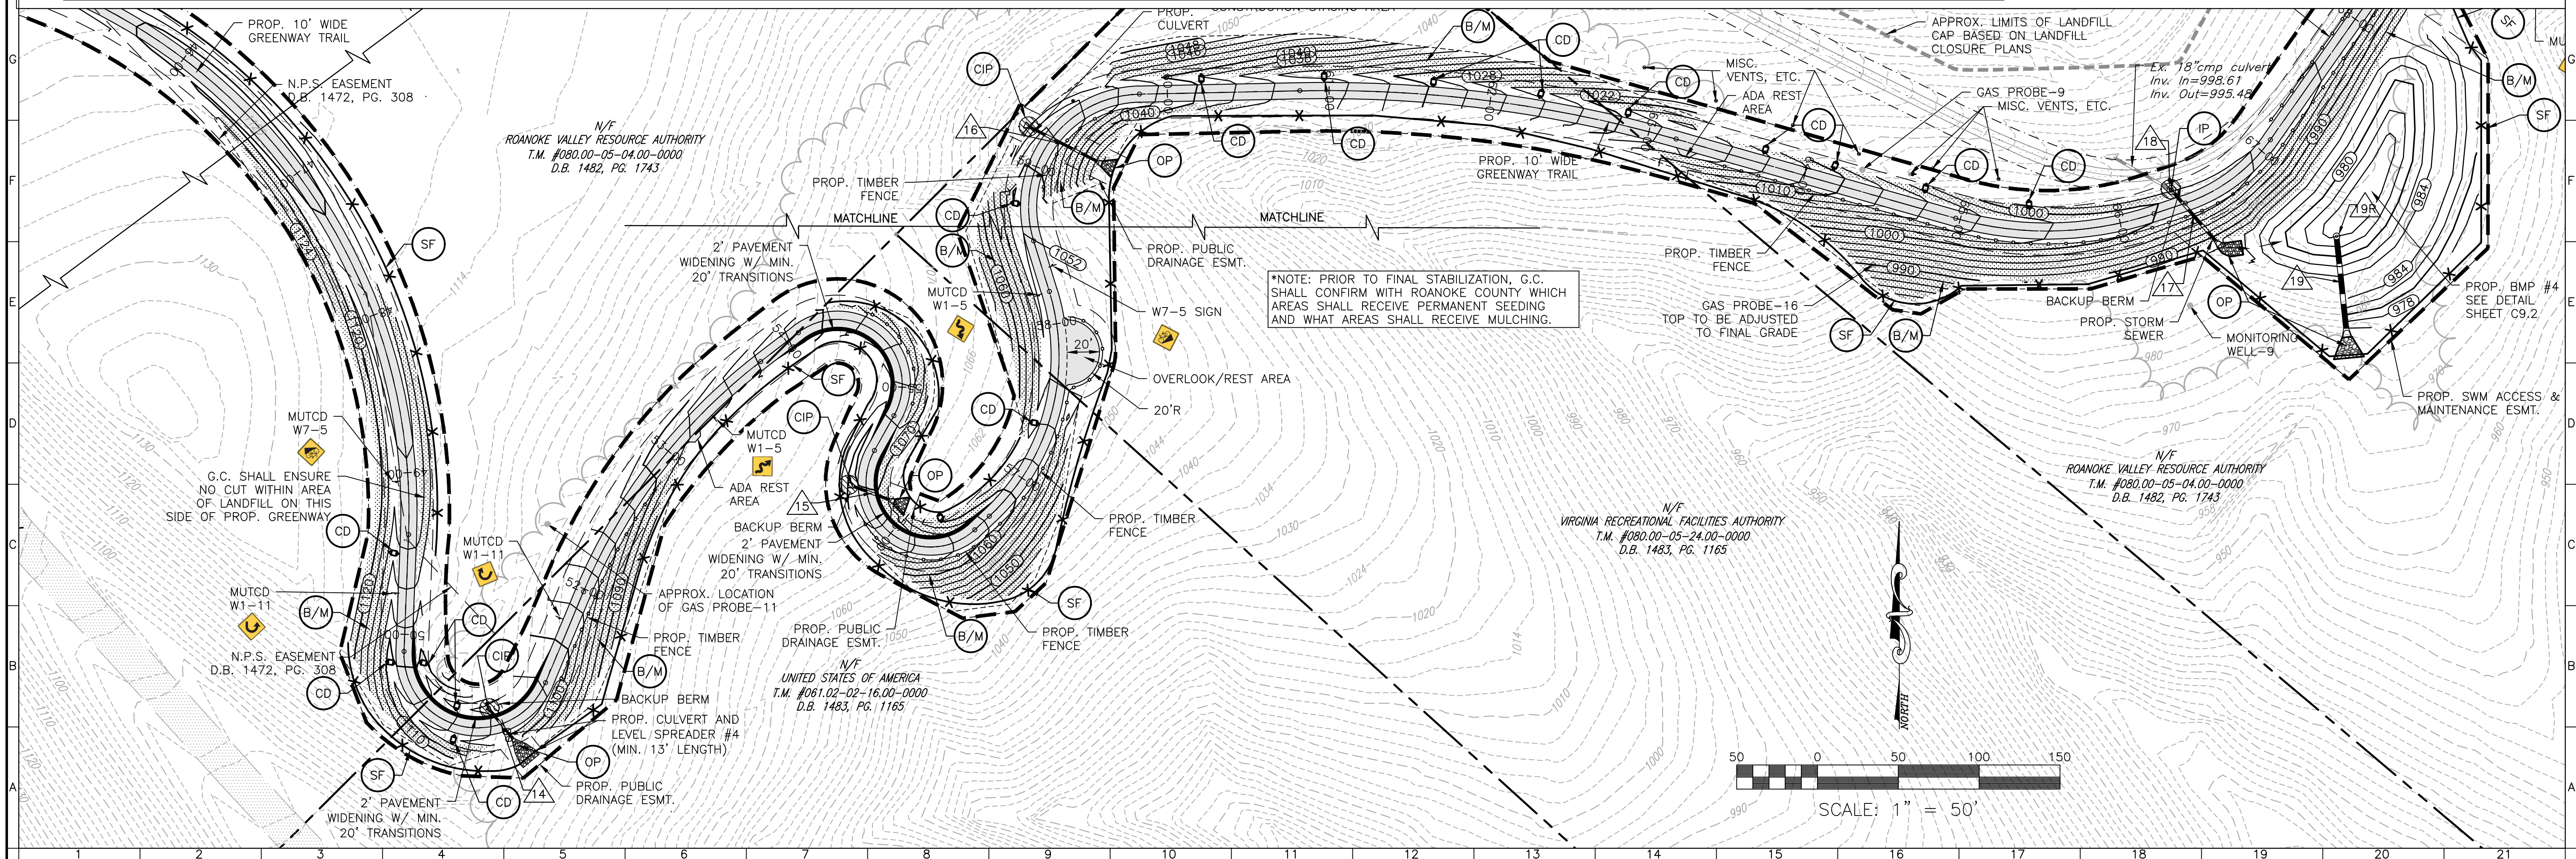

A circular professional engineer seal for the Commonwealth of Virginia. The outer ring contains the text "COMMONWEALTH OF VIRGINIA" at the top and "PROFESSIONAL ENGINEER" at the bottom. Inside the ring, the name "Chris Burns" is written in cursive. Below the signature, the text "CHRISTOPHER P. BURNS" is printed. Further down, the license number "Lic. No. 047338" and the date "8/4/23" are printed.

**EAST ROANOKE RIVER
GREENWAY EXTENSION**

PLAN & PROFILE (STA. 48+00 TO 60+00)



VINTON DISTRICT
ROANOKE COUNTY, VIRGINIA



DRAWN BY _____ CPB
DESIGNED BY _____ CPB
CHECKED BY _____ BTC
DATE 9/4/2019
SCALE 1"=50'

REVISIONS:
12/20/2019
3/27/2020
8/7/2020
7/27/2021
12/21/2022
4/4/2023
8/4/2023

SHEET NO.
C4.5
JOB NO. 04160062.00

ERRG EXTENSION (STA:60+00 - 72+00) PROFILE

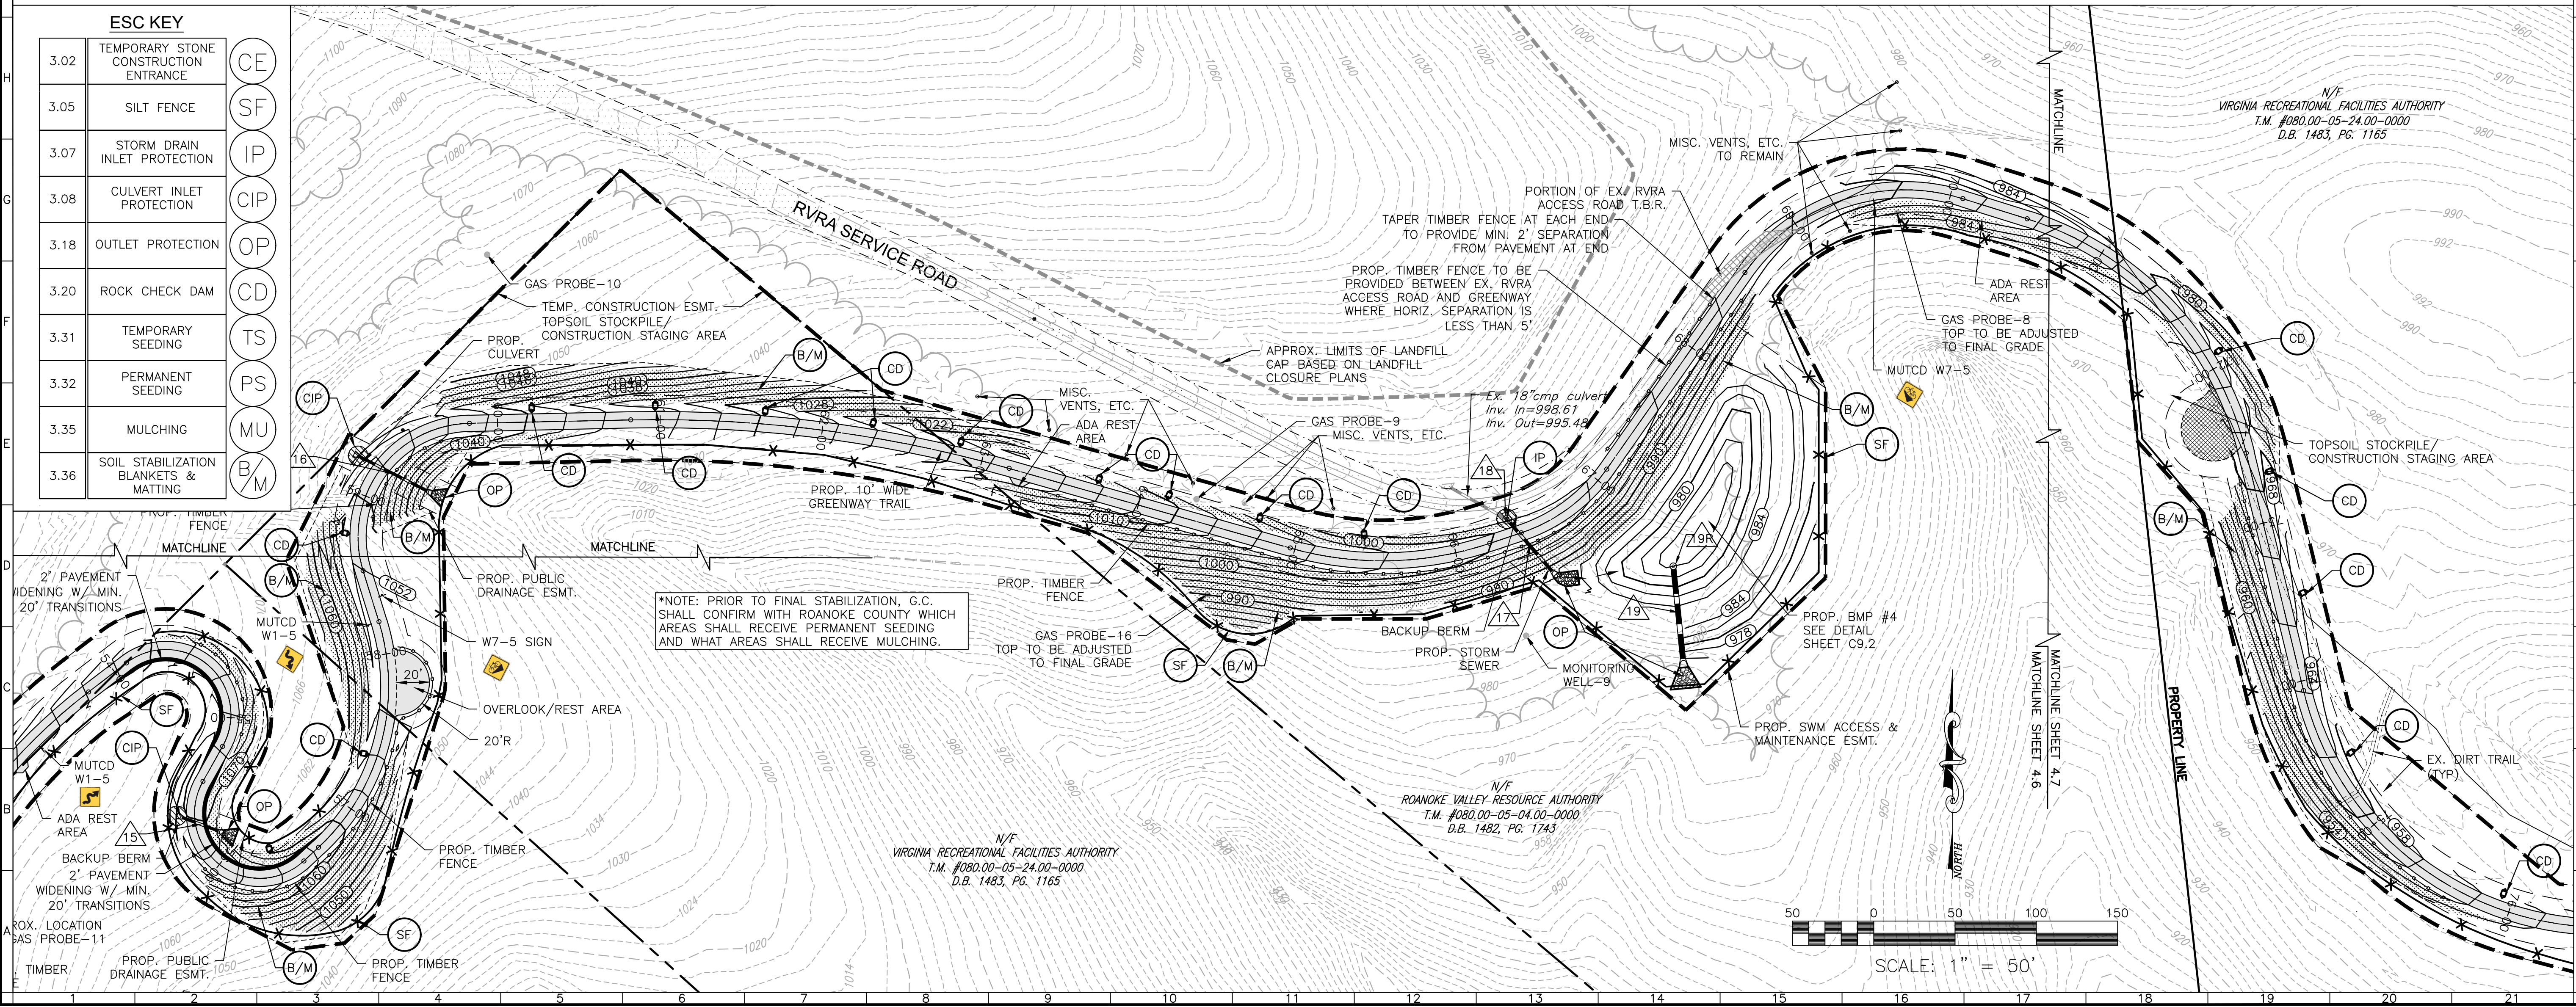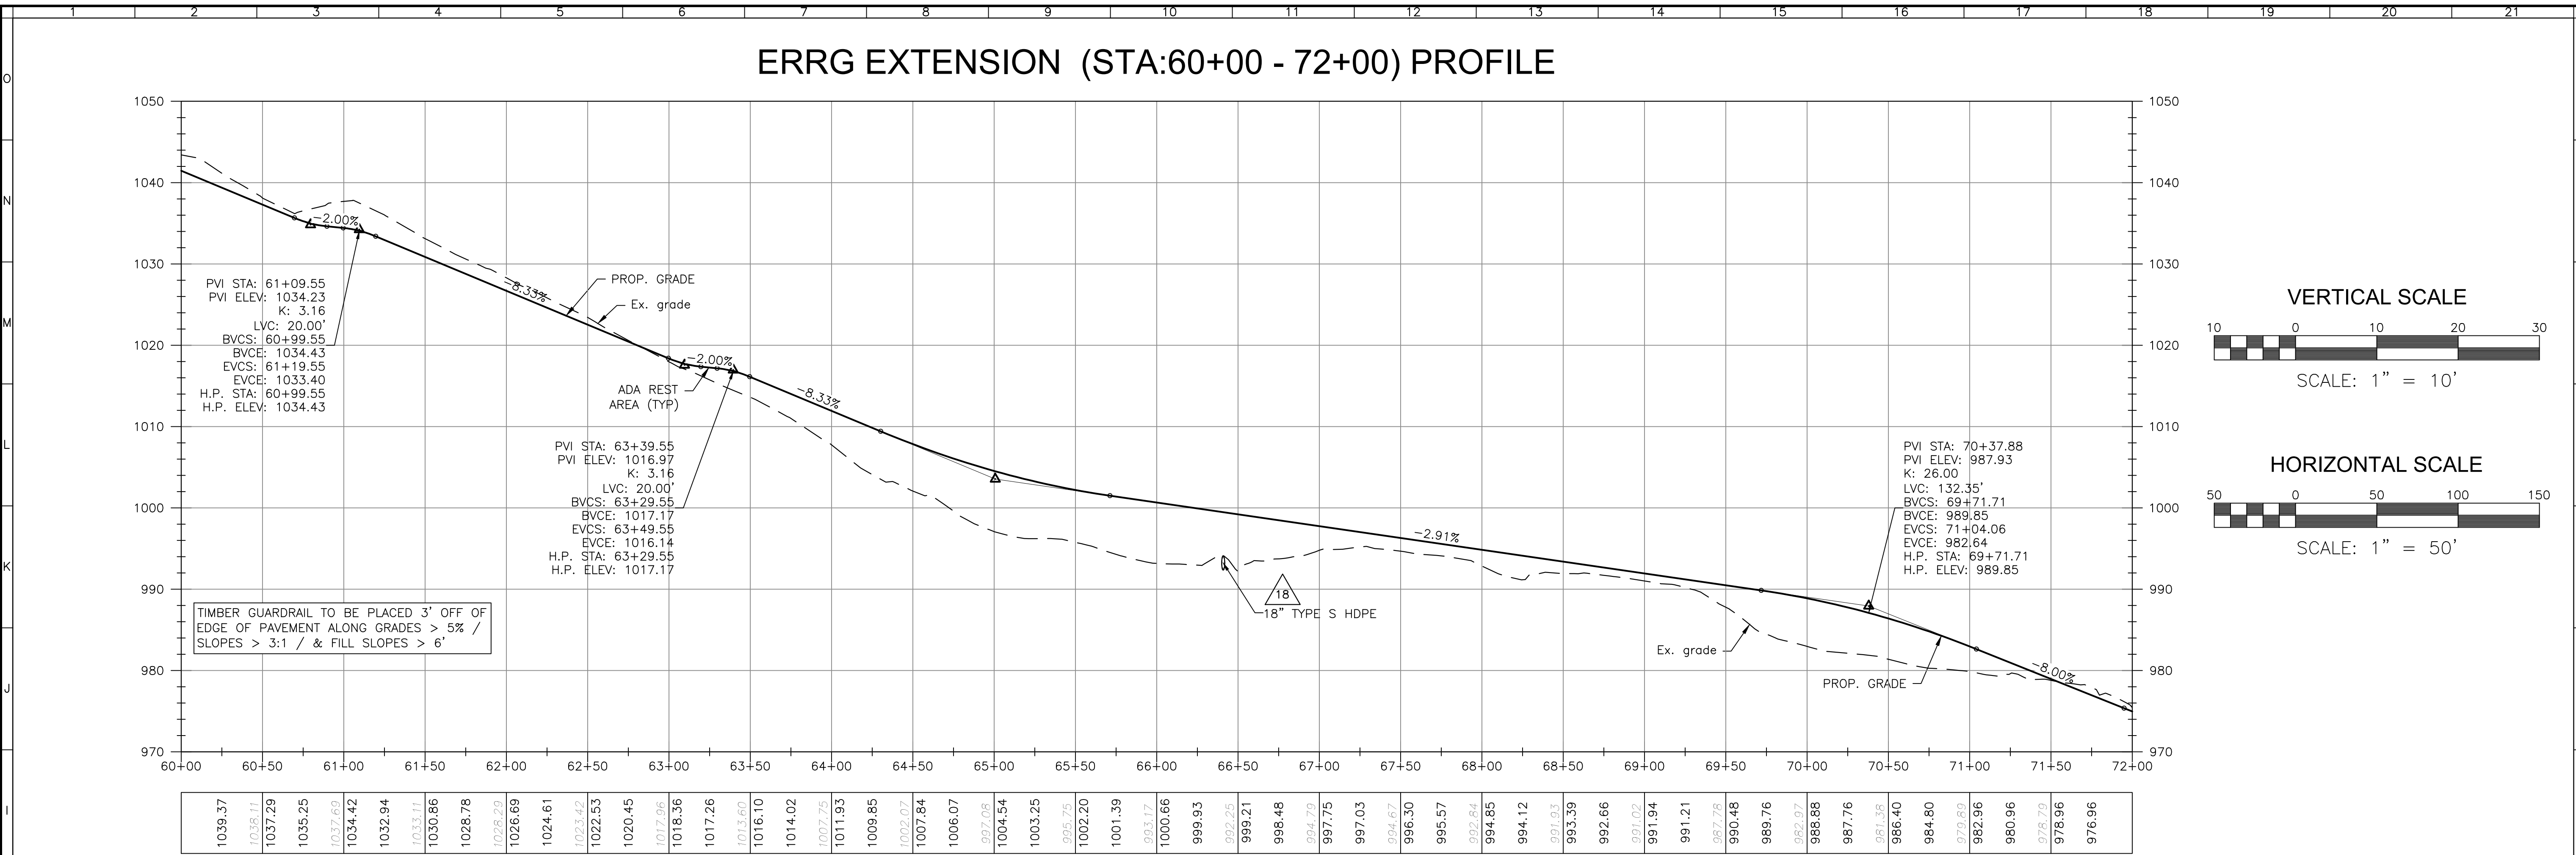

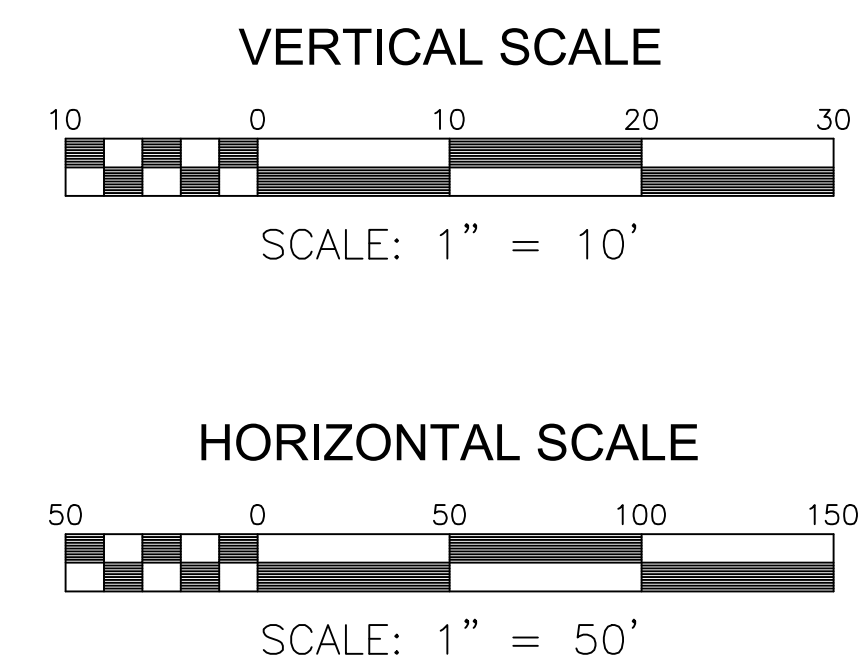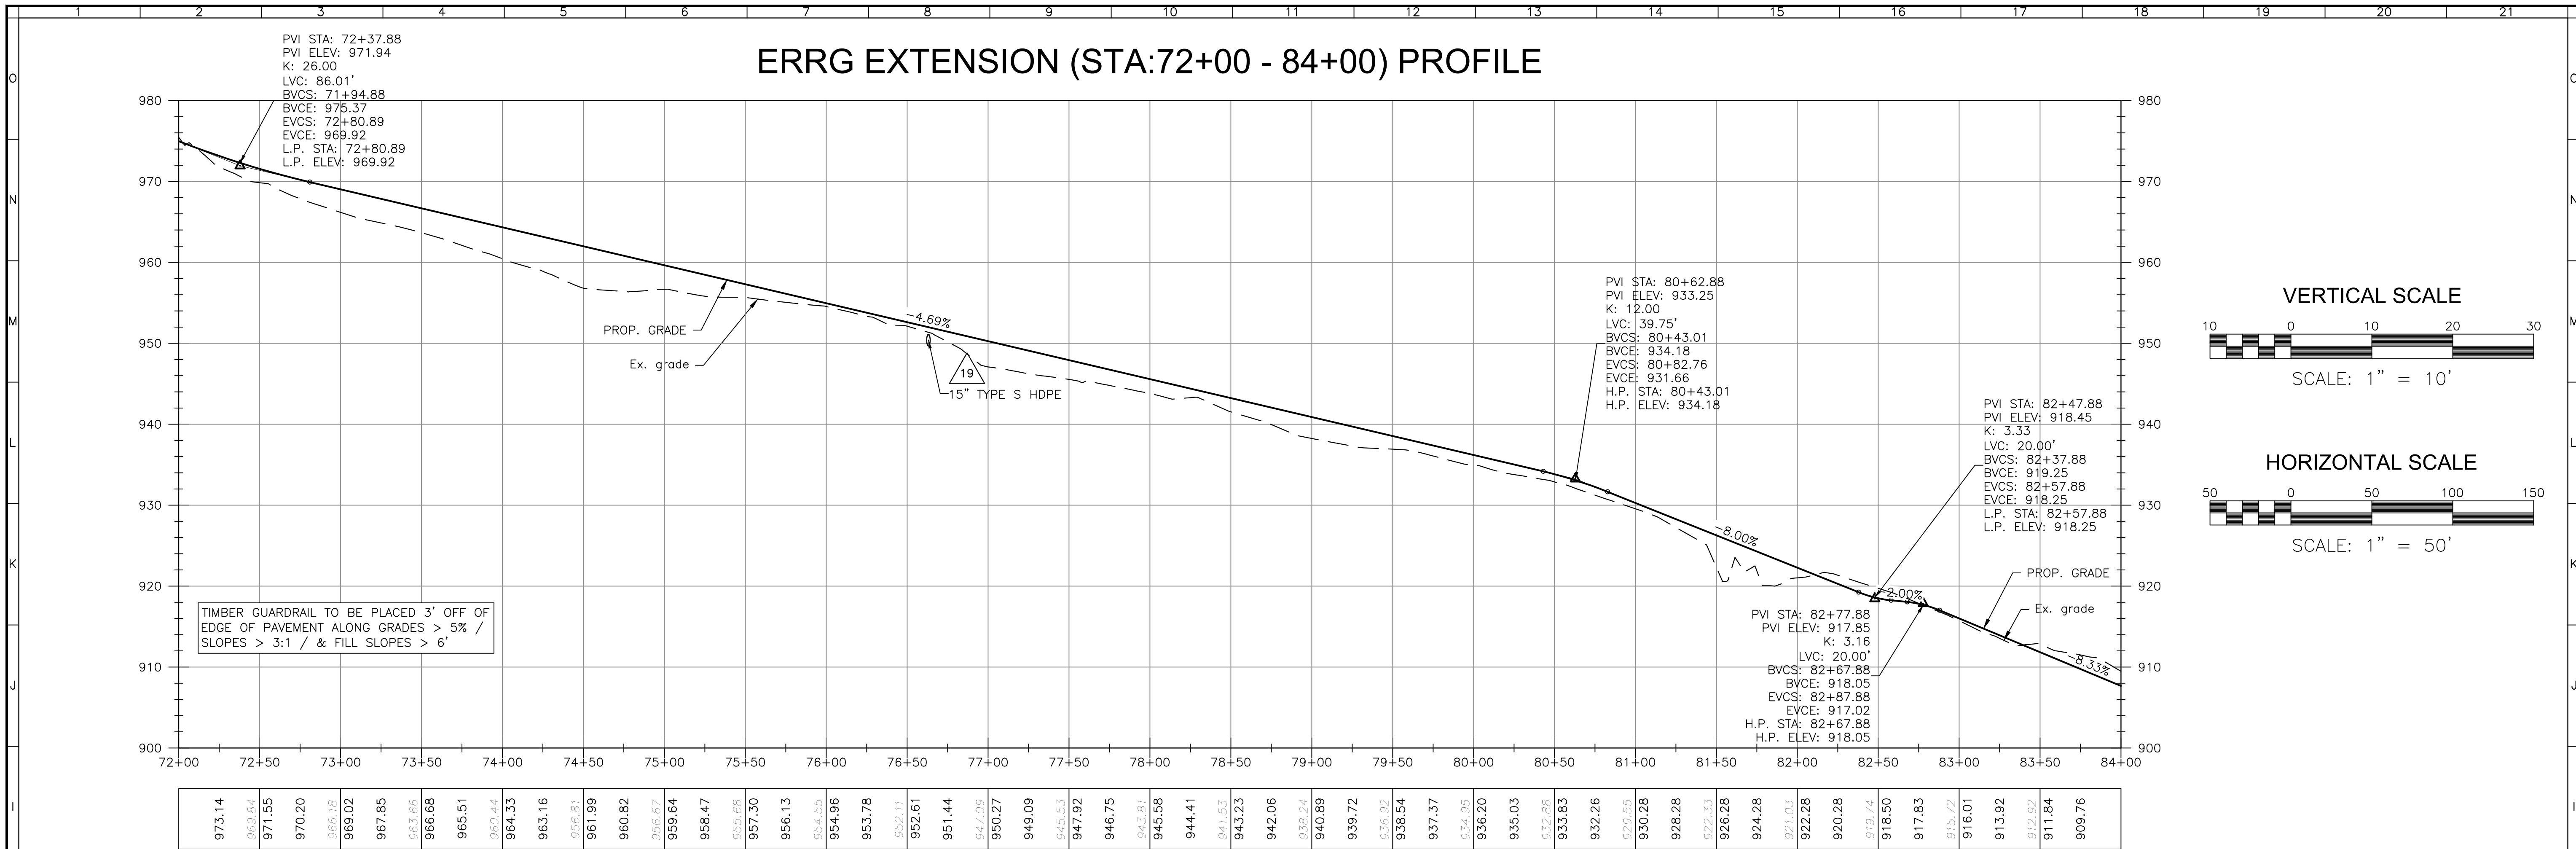



REFLECTING TOMORROW

www.balzer.cc

Roanoke
New River Valley
Richmond
Staunton
Harrisonburg

RESIDENTIAL LAND DEVELOPMENT ENGINEERING
SITE DEVELOPMENT ENGINEERING
LAND USE PLANNING & ZONING
LANDSCAPE ARCHITECTURE
ARCHITECTURE
STRUCTURAL ENGINEERING
TRANSPORTATION ENGINEERING
ENVIRONMENTAL & SOIL SCIENCE
WETLAND DELINEATIONS & STREAM EVALUATIONS

Balzer and Associates, Inc.
1208 Corporate Circle
Roanoke, VA 24018
540-772-9580
FAX 540-772-8050

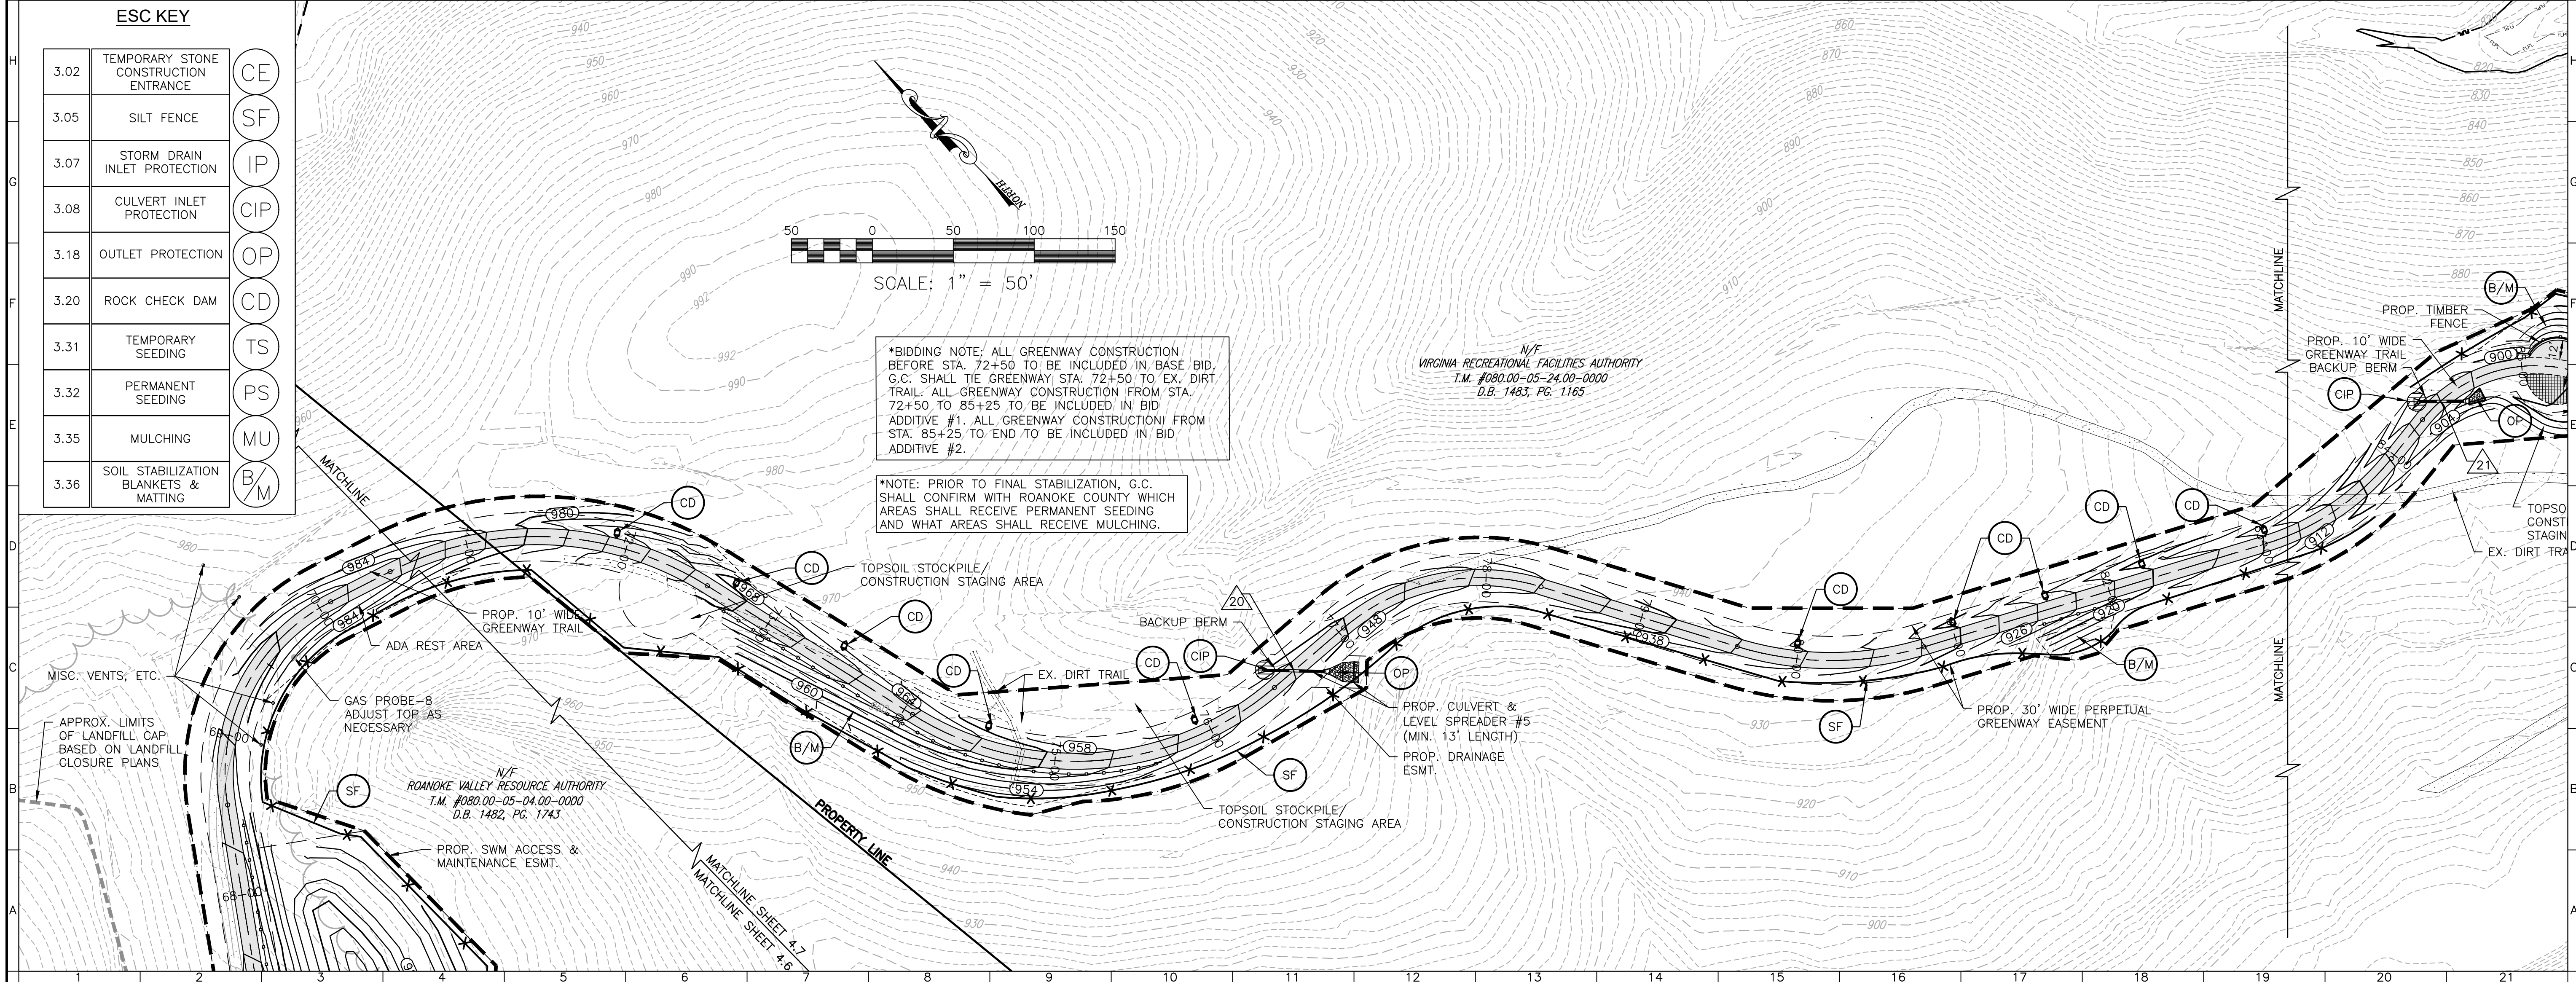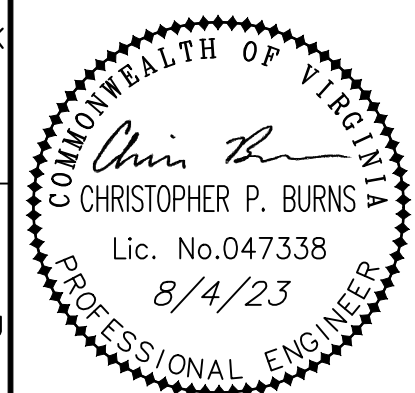

**EAST ROANOKE RIVER
GREENWAY EXTENSION
PLAN & PROFILE (STA. 72+00 TO 84+00)
BID ADDITIVE #1**




VINTON DISTRICT
ROANOKE COUNTY, VIRGINIA

DRAWN BY CPB
DESIGNED BY CPB
CHECKED BY BTC
DATE 9/4/2019
SCALE 1"=50'

REVISIONS:
12/20/2019
3/27/2020
8/7/2020
7/27/2021
12/21/2022
4/4/2023
8/4/2023


SHEET NO.
C4.7B
JOB NO. 04160062.00



ERRG EXTENSION (STA:84+00 - END) PROFILE

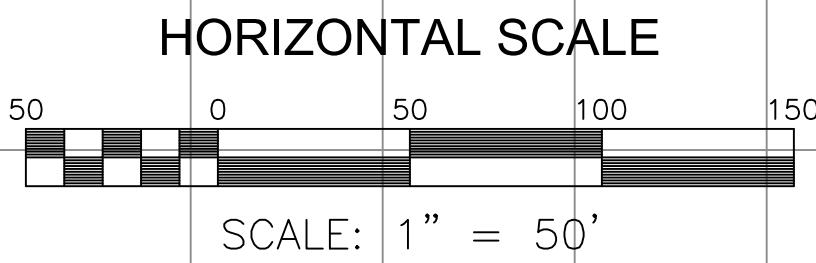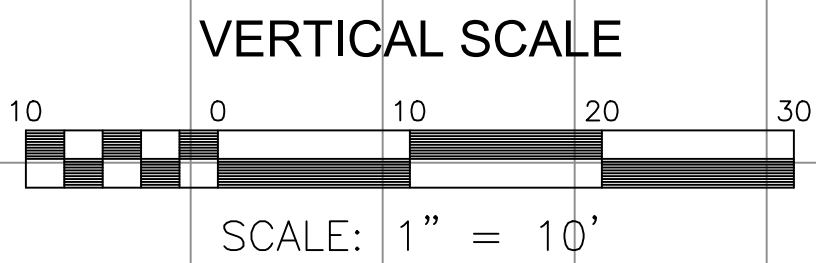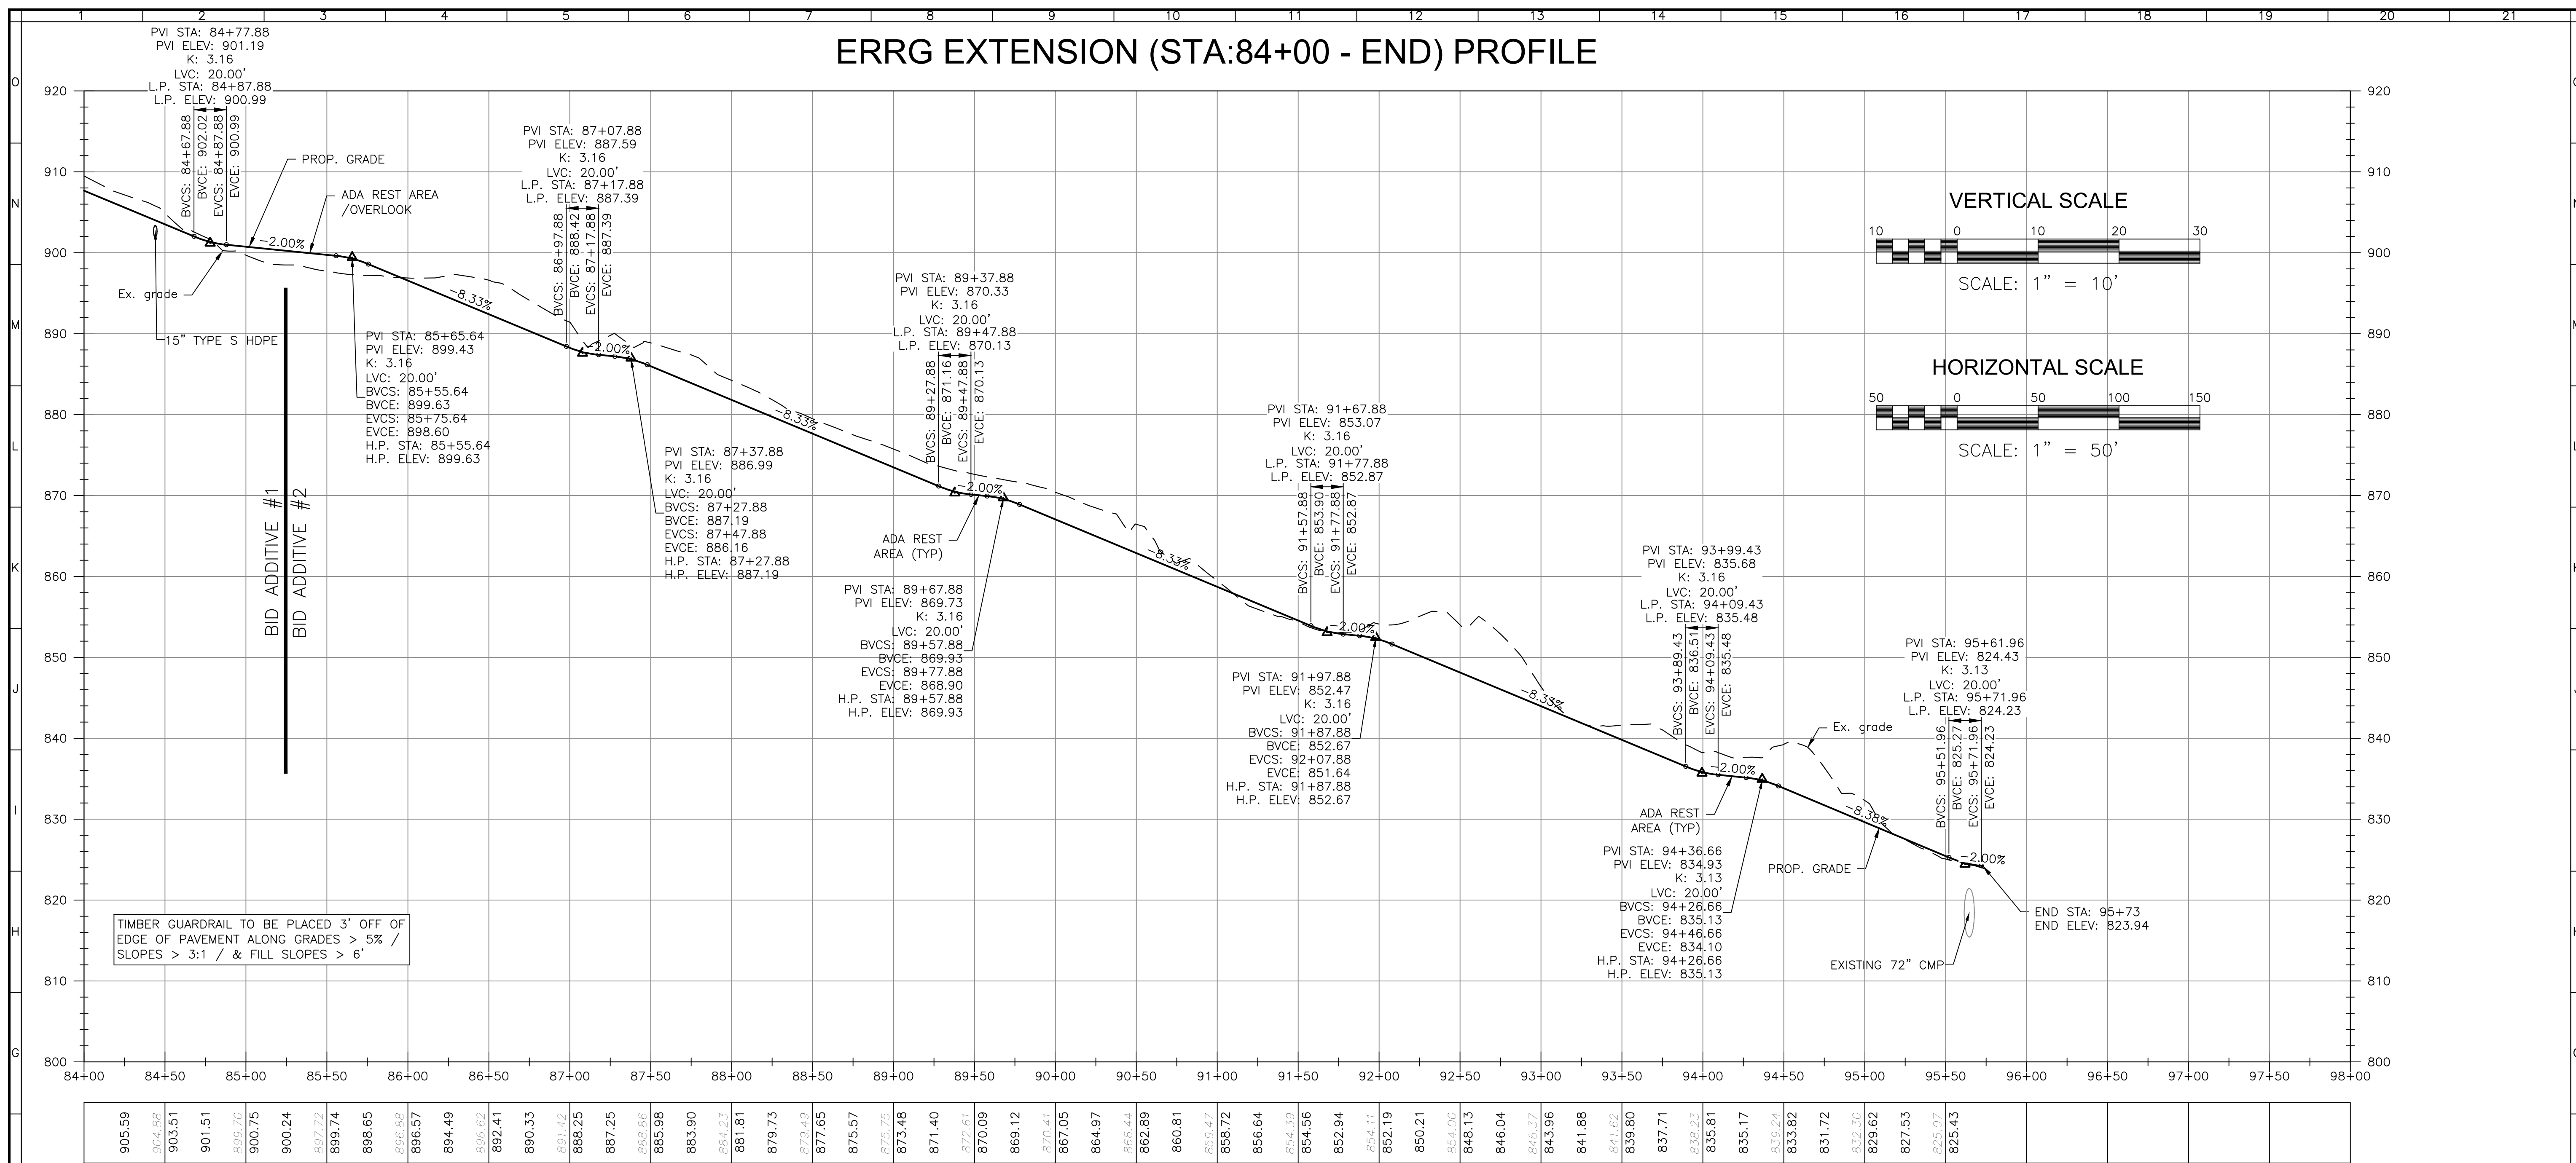

ESC KEY

3.02	TEMPORARY STONE CONSTRUCTION ENTRANCE	CE	3.20	ROCK CHECK DAM	CD
3.05	SILT FENCE	SF	3.31	TEMPORARY SEEDING	TS
3.07	STORM DRAIN INLET PROTECTION	IP	3.32	PERMANENT SEEDING	PS
3.08	CULVERT INLET PROTECTION	CIP	3.35	MULCHING	MU
3.18	OUTLET PROTECTION	OP	3.36	SOIL STABILIZATION BLANKETS & MATTING	B/M

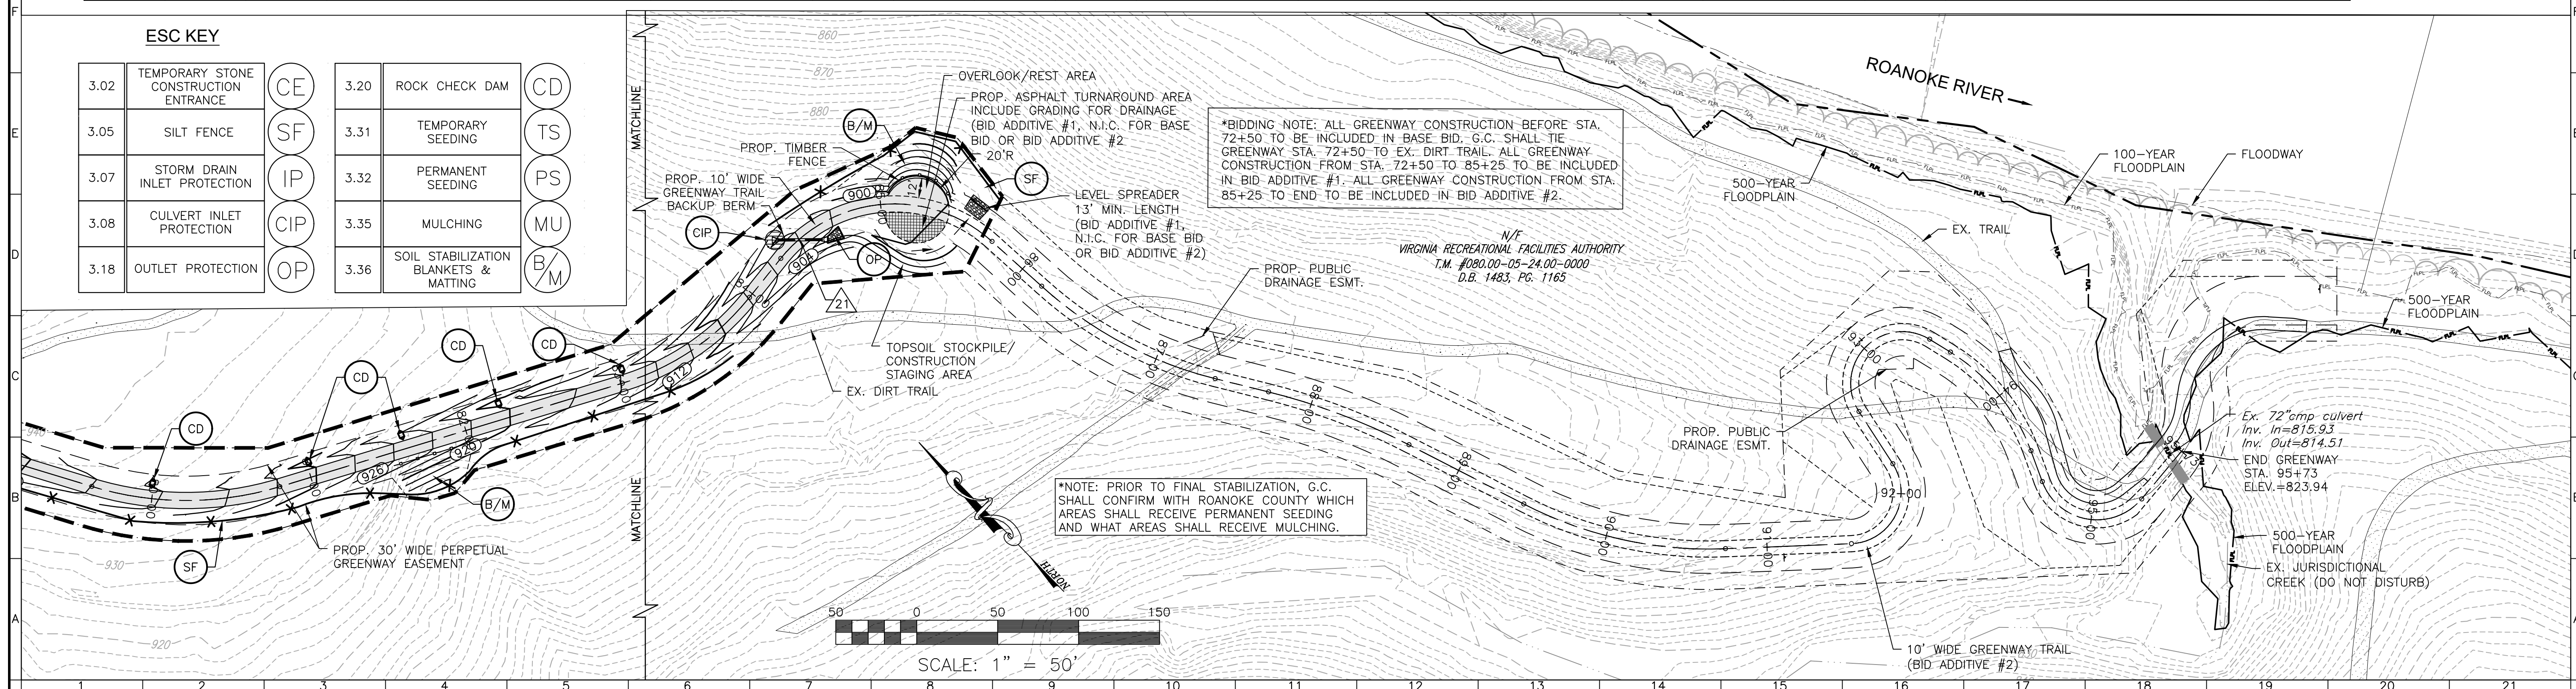

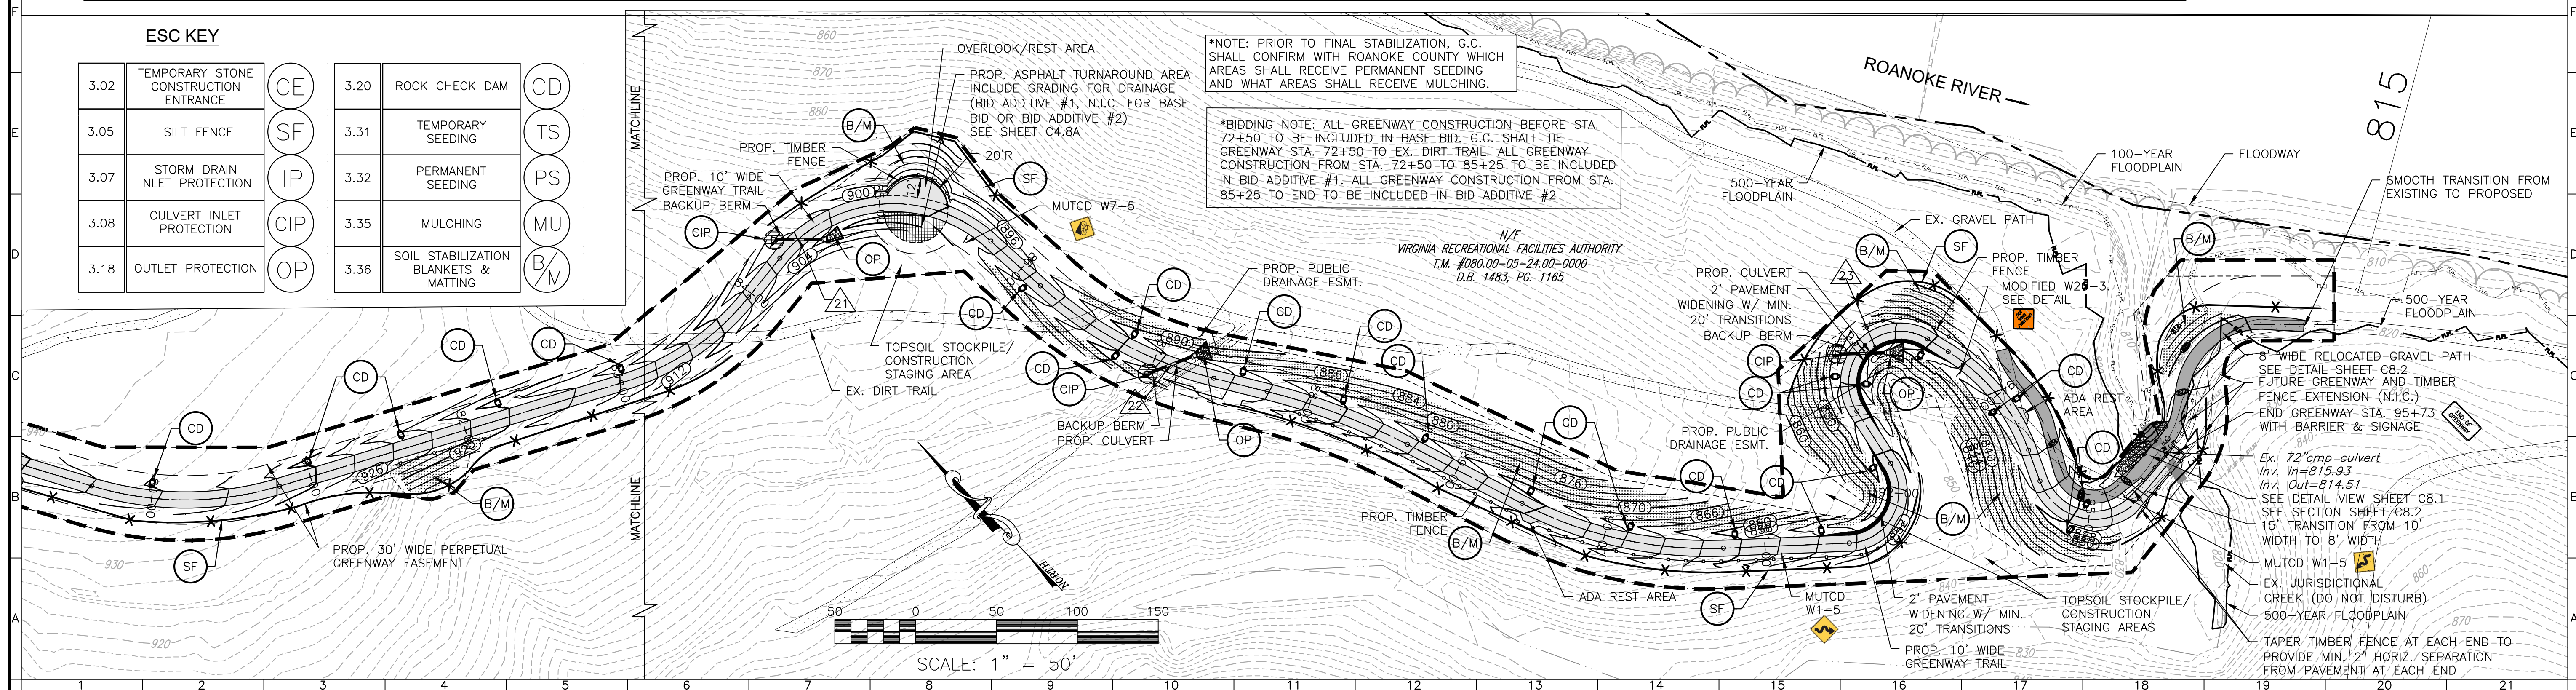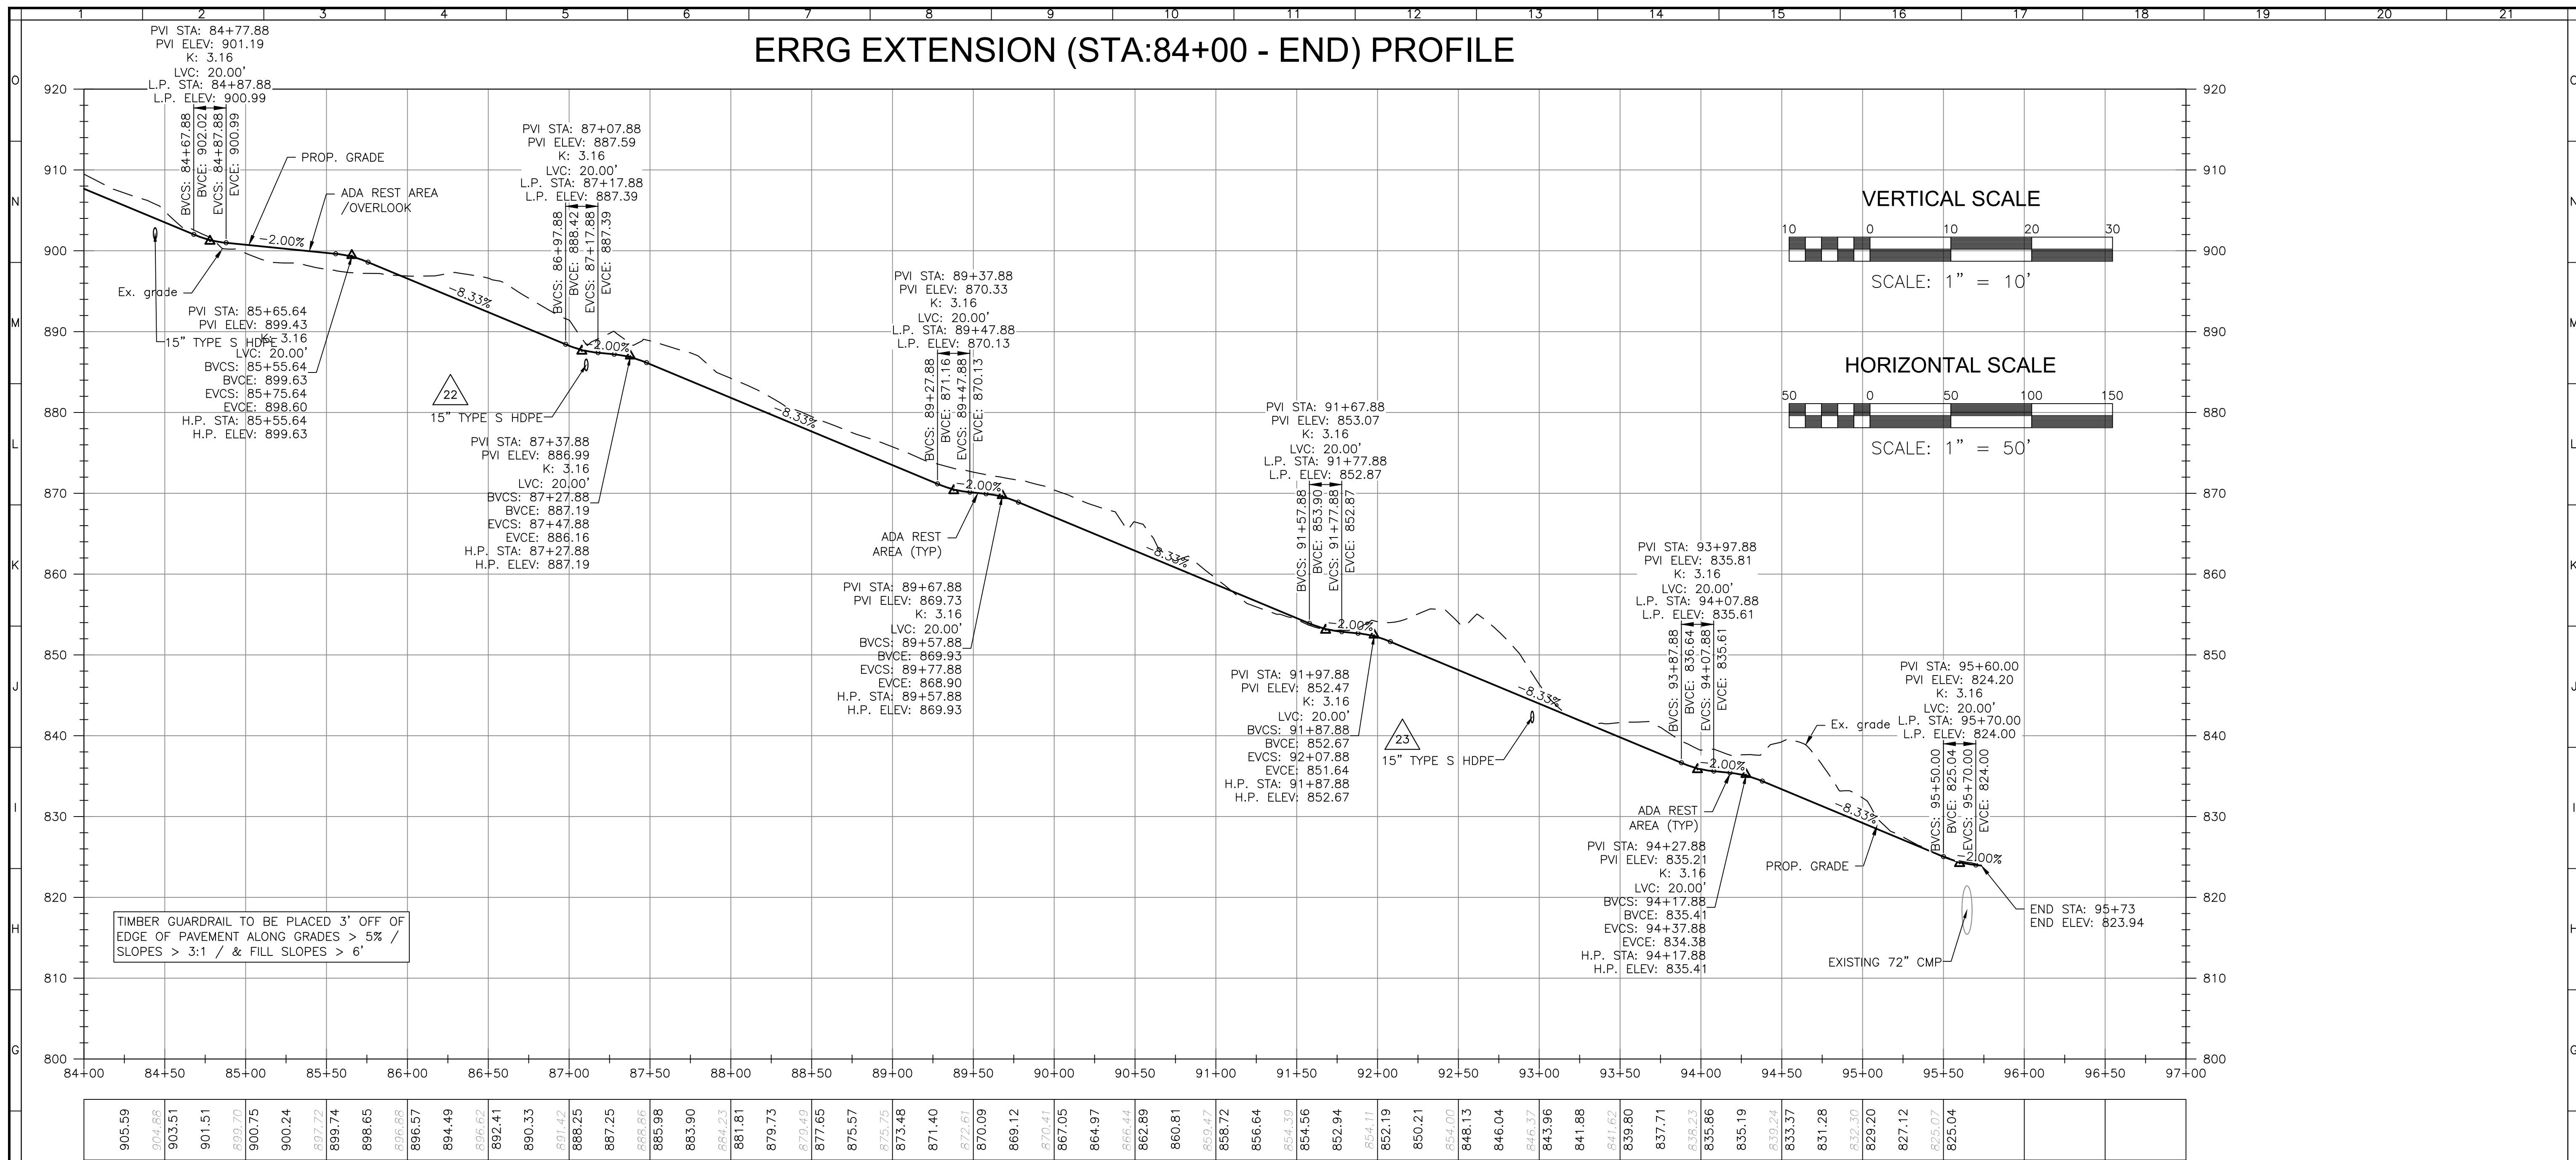

REFLECTING TOMORROW

www.balzer.cc

Roanoke
New River Valley
Richmond
Staunton
Harrisonburg

RESIDENTIAL LAND DEVELOPMENT ENGINEERING
SITE DEVELOPMENT ENGINEERING
LAND USE PLANNING & ZONING
LANDSCAPE ARCHITECTURE
LAND SURVEYING
ARCHITECTURE
STRUCTURAL ENGINEERING
TRANSPORTATION ENGINEERING
ENVIRONMENTAL & SOIL SCIENCE
WETLAND DELINEATIONS & STREAM EVALUATIONS


Balzer and Associates, Inc.

1208 Corporate Circle

Roanoke, VA 24018

540-772-9580

FAX 540-772-8050

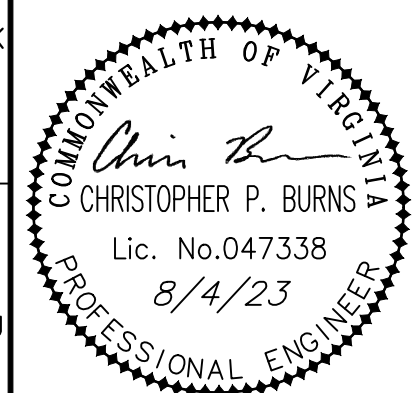

EAST ROANOKE RIVER
GREENWAY EXTENSION
PLAN & PROFILE (STA. 84+00 TO END)
BID ADDITIVE #2

DRAWN BY CPB

DESIGNED BY CPB

CHECKED BY BTC

DATE 9/4/2019

SCALE 1"=50'

REVISIONS:

12/20/2019

3/27/2020

8/7/2020

7/27/2021

12/21/2022

4/4/2023


8/4/2023

SHEET NO.

C4.8B

JOB NO. 04160062.00

1208 Corporate Circle
Roanoke, VA 24018
540-772-9580
FAX 540-772-8050

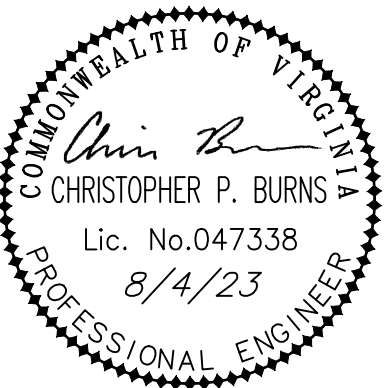



VINTON DISTRICT
BOANOKE COUNTY VIRGINIA

DRAWN BY CPB
DESIGNED BY CPB
CHECKED BY BTC
DATE 9/4/2019
SCALE 1"=20'

REVISIONS:
12/20/2019
3/27/2020
8/7/2020
7/27/2021
12/21/2022
4/4/2023
8/4/2023

SHEET NO.
C5.1
JOB NO. 04160062.00

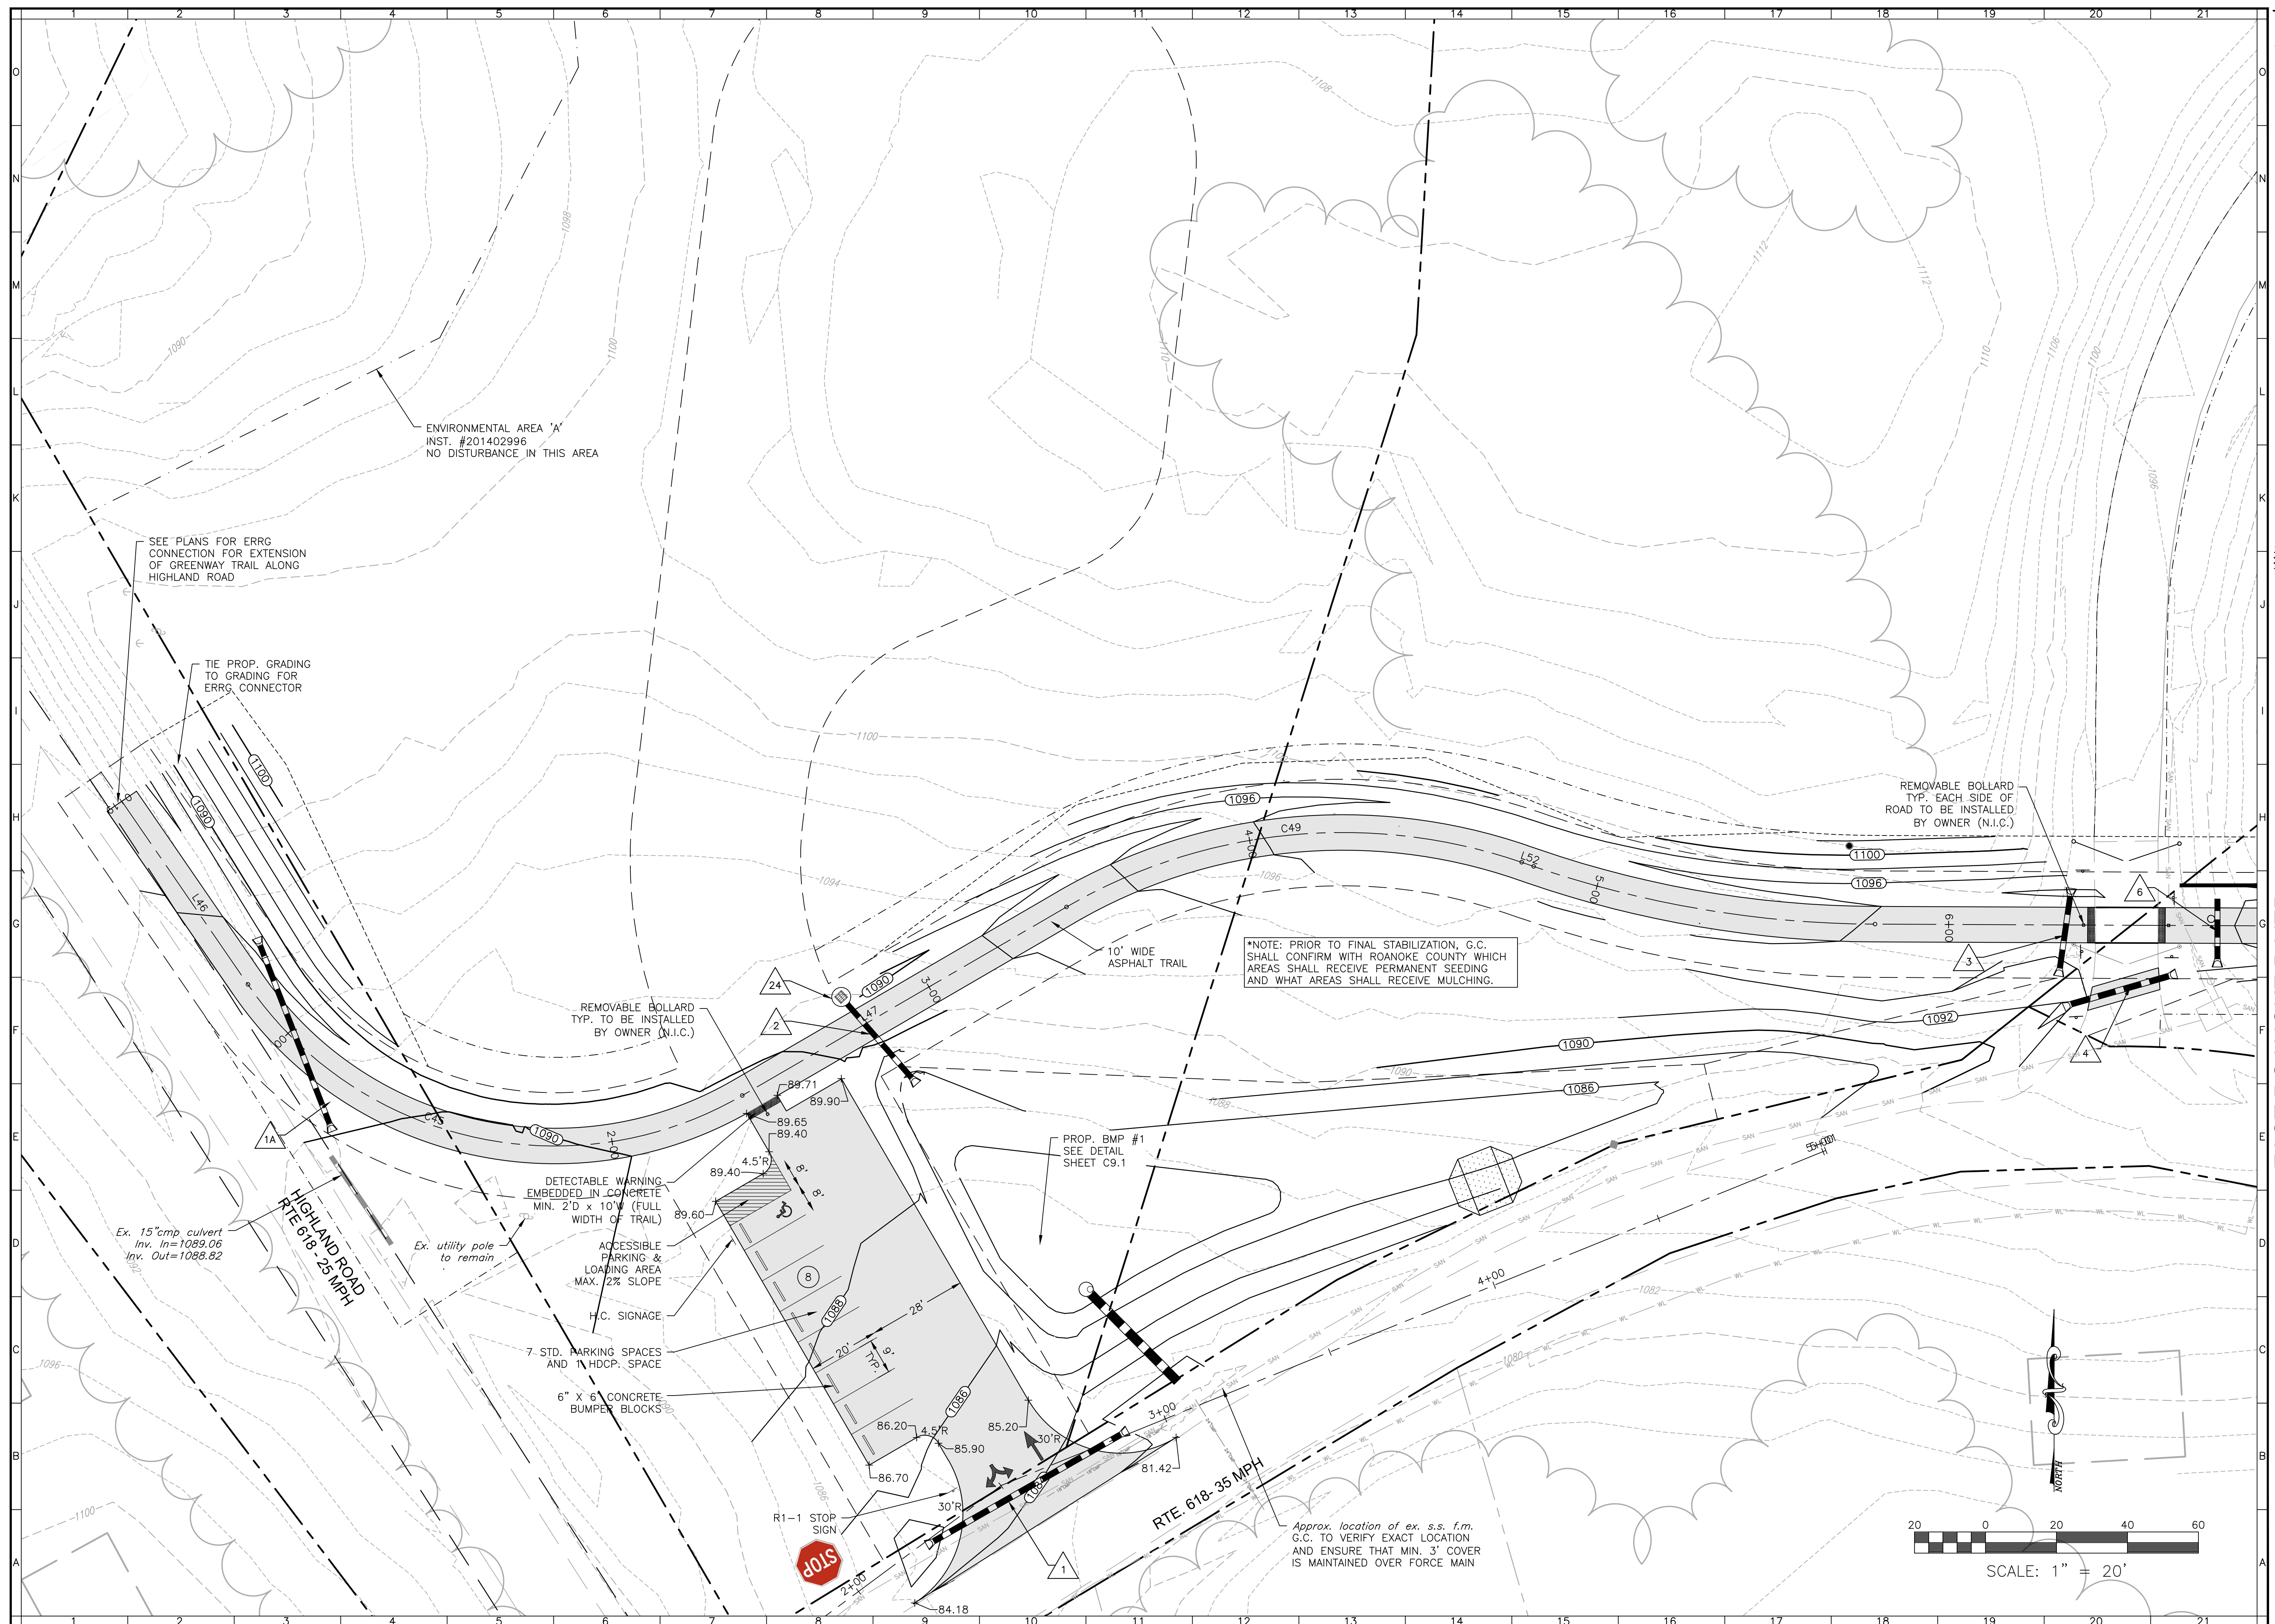

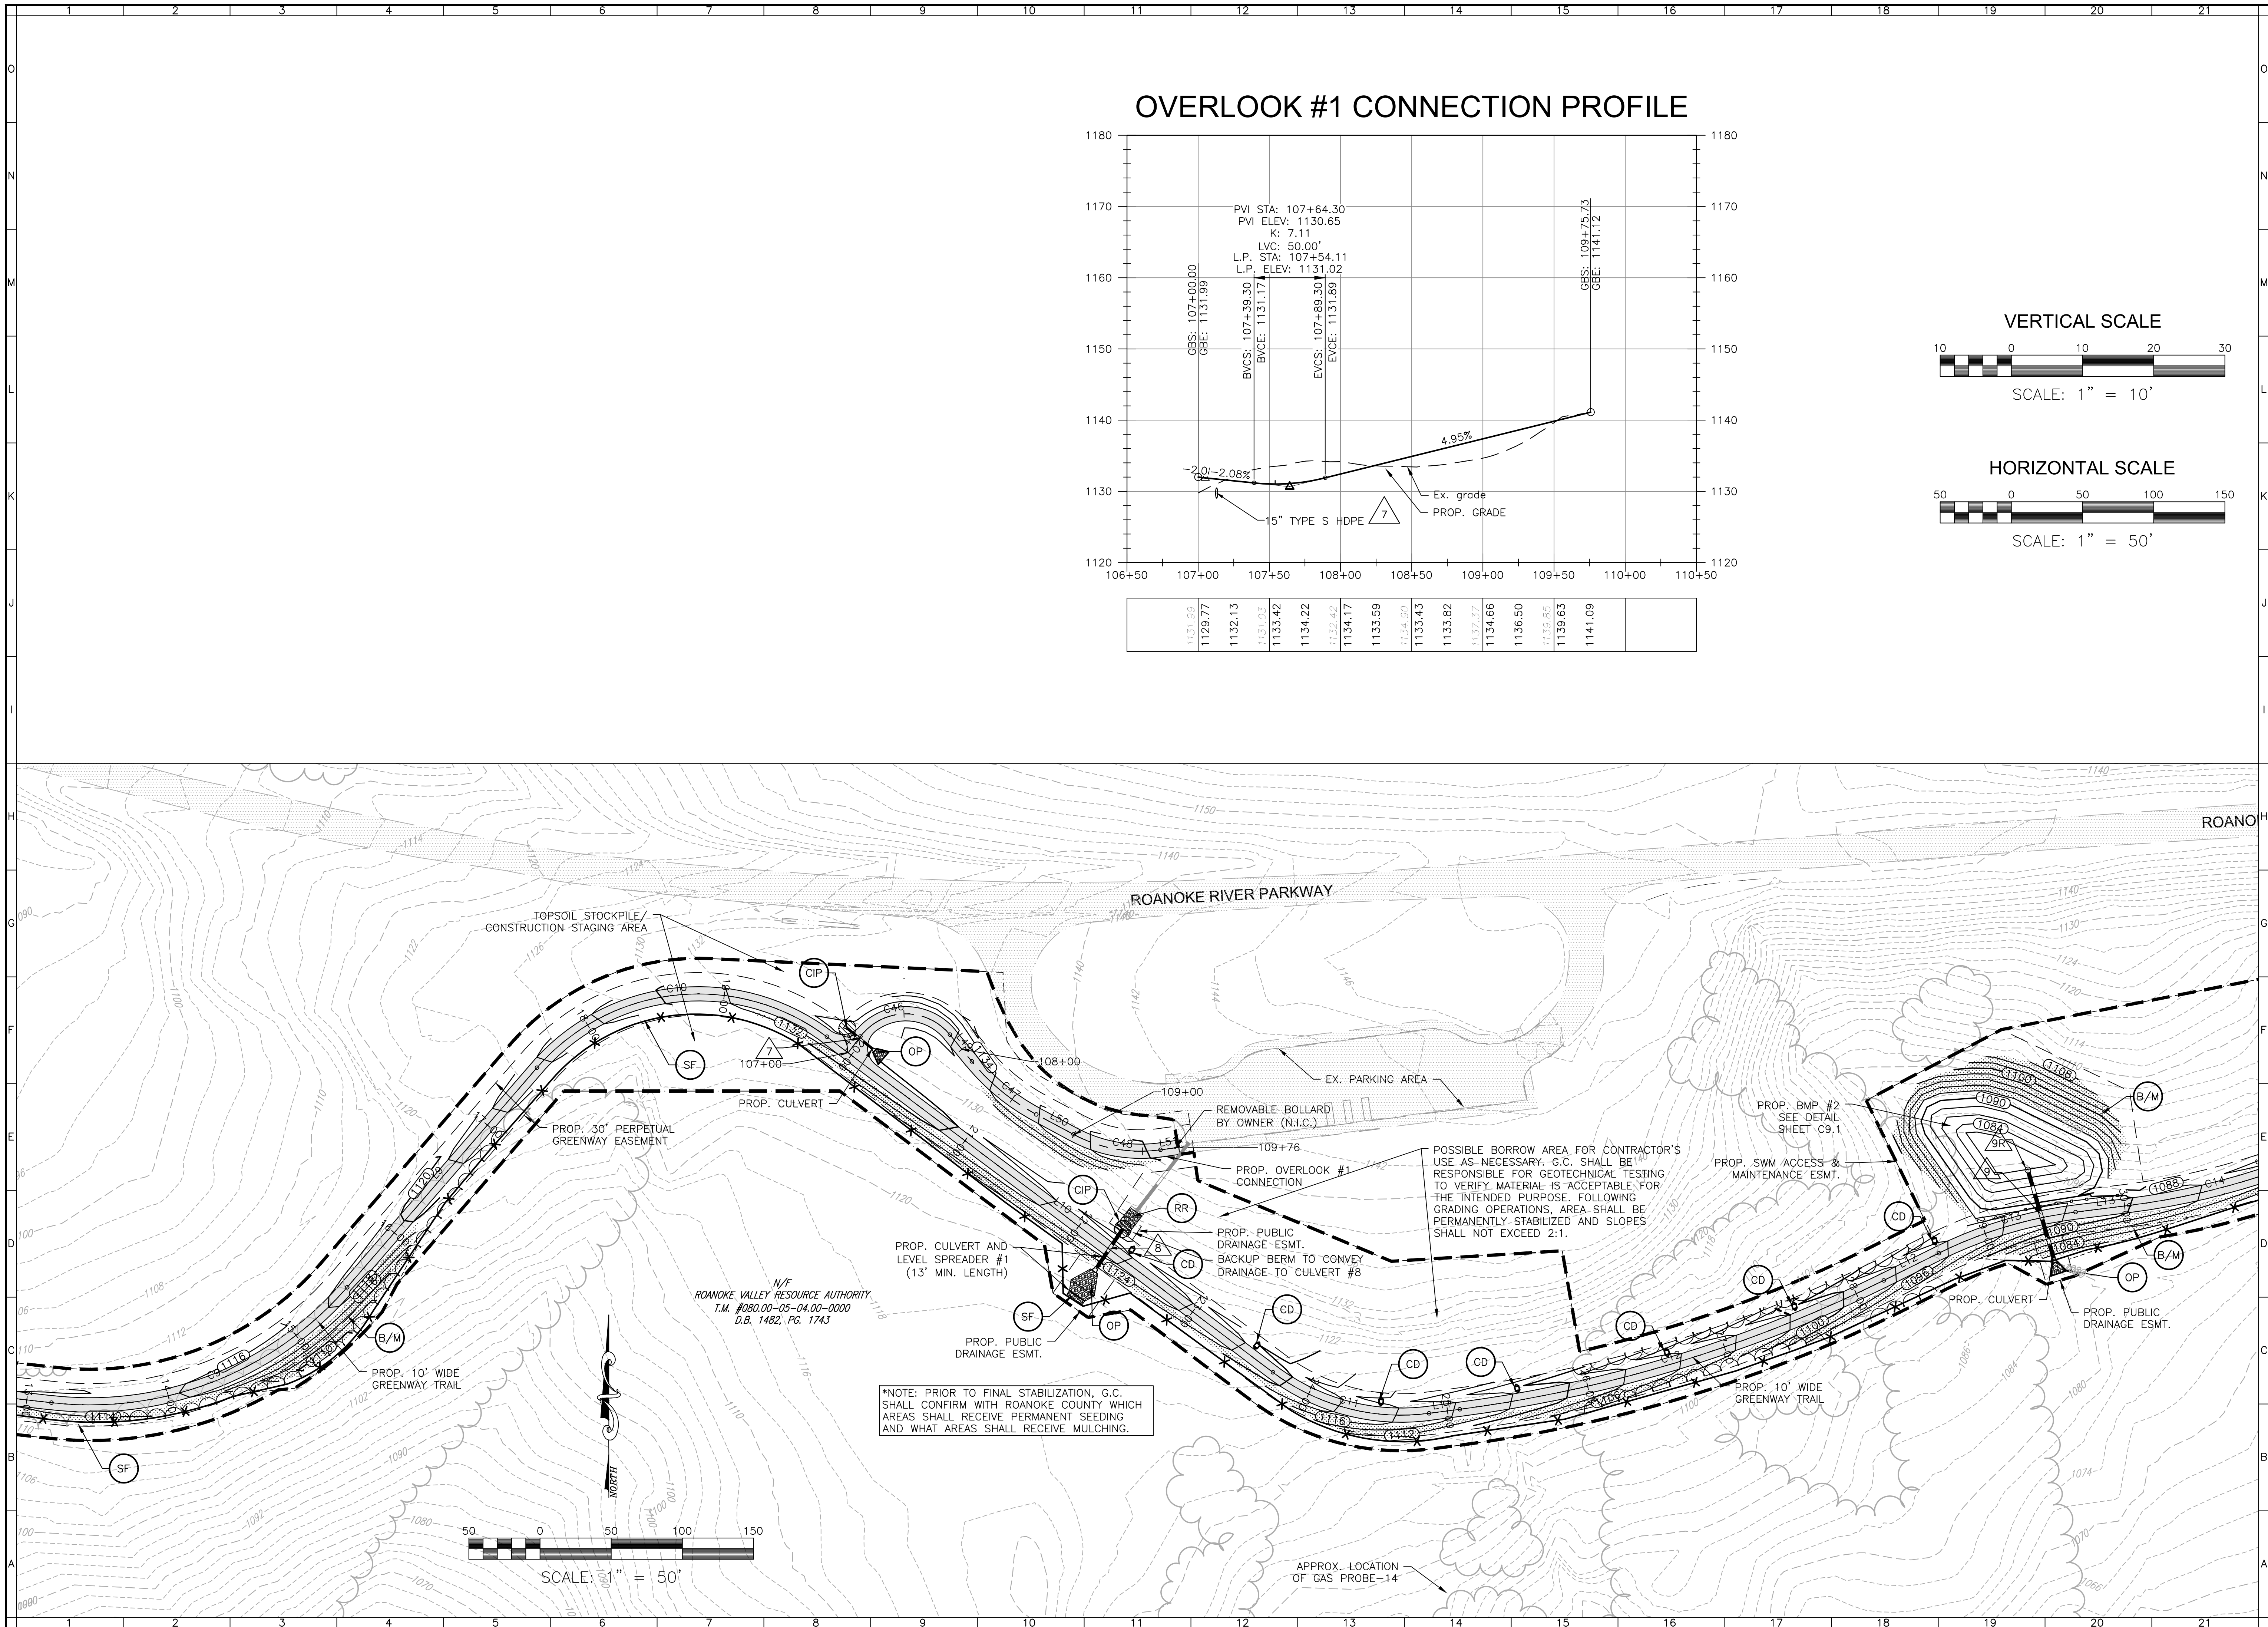

REFLECTING TOMORROW


www.balzer.cc

Roanoke
New River Valley
Richmond
Staunton
Harrisonburg

RESIDENTIAL LAND DEVELOPMENT ENGINEERING
SITE DEVELOPMENT ENGINEERING
LAND USE PLANNING & ZONING
LANDSCAPE ARCHITECTURE
LAND SURVEYING
ARCHITECTURE
STRUCTURAL ENGINEERING
TRANSPORTATION ENGINEERING
ENVIRONMENTAL & SOIL SCIENCE
WETLAND DELINEATIONS & STREAM EVALUATIONS

Balzer and Associates, Inc.

1208 Corporate Circle
Roanoke, VA 24018
540-772-9580
FAX 540-772-8050

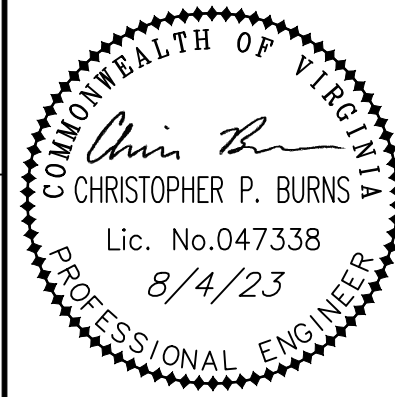

EAST ROANOKE RIVER
GREENWAY EXTENSION
CONNECTION TO OVERLOOK #1

VINTON DISTRICT
ROANOKE COUNTY, VIRGINIA

DRAWN BY CPB
DESIGNED BY CPB
CHECKED BY BTC
DATE 9/4/2019
SCALE 1"=50'

REVISIONS:
12/20/2019
3/27/2020
8/7/2020
7/27/2021
12/21/2022
4/4/2023
8/4/2023

SHEET NO.
C5.2
JOB NO. 04160062.00

| | 1 | 2 | 3 | 4 | 5 | 6 | 7 | 8 | 9 | 10 | 11 | 12 | 13 | 14 | 15

 | 16 | 17 | 18 | 19 | 20 | 21 | |
 | | | | |
 | | | | | | | | | |
|-----|---|---|---|---|---|--|---|---|---|----|----|----|----|----
--
--
--|---
--|--------------|--|---|---|--|--|---------------|--
---|--
--|----|--|--|--|--|--|--|--|--|
| O | GENERAL EROSION/SEDIMENT CONTROL NOTES | | | | | EROSION AND SEDIMENT CONTROL NARRATIVE | | | | | | | | | MINIMUM STANDARDS

 | |
 | | | | |
 | | | | | | | | | |
| | <p>1. ALL SOIL EROSION & SEDIMENT CONTROL MEASURES SHALL BE ACCOMPLISHED IN STRICT ACCORDANCE WITH THE STANDARDS AND SPECIFICATIONS CONTAINED IN THE VIRGINIA EROSION AND SEDIMENT CONTROL HANDBOOK, LATEST EDITION.</p> <p>2. THE APPROVING AUTHORITY MAY ADD TO, DELETE, RELOCATE, CHANGE, OR OTHERWISE MODIFY CERTAIN EROSION AND SEDIMENT CONTROL MEASURES WHERE FIELD CONDITIONS ARE ENCOUNTERED THAT WARRANT SUCH MODIFICATIONS.</p> <p>3. ALL SOIL EROSION AND SEDIMENT CONTROL MEASURES AS SHOWN ON THE PLAN SHALL BE PLACED IN ADVANCE OF THE WORK BEING PERFORMED, AS FAR AS PRACTICAL.</p> <p>4. IN NO CASE DURING CONSTRUCTION SHALL WATER RUNOFF BE DIVERTED OR ALLOWED TO FLOW TO LOCATIONS WHERE ADEQUATE PROTECTION HAS NOT BEEN PROVIDED.</p> <p>5. IT SHALL BE THE CONTRACTOR'S RESPONSIBILITY TO LEAVE THE SITE ADEQUATELY PROTECTED AGAINST EROSION, SEDIMENTATION, OR ANY DAMAGE TO ANY ADJACENT PROPERTY AT THE END OF EACH DAY'S WORK.</p> <p>6. FOR THE EROSION CONTROL KEY SYMBOLS SHOWN ON THE PLANS, REFER TO THE VIRGINIA UNIFORM CODING SYSTEM FOR EROSION AND SEDIMENT CONTROL PRACTICES CONTAINED IN THE VIRGINIA EROSION AND SEDIMENT CONTROL HANDBOOK, LATEST EDITION. THESE SYMBOLS AND KEYS ARE TO BE UTILIZED ON ALL EROSION CONTROL PLANS SUBMITTED TO ROANOKE COUNTY.</p> <p>7. THE LOCATION OF ALL OFF-SITE FILL OR BORROW AREAS ASSOCIATED WITH THE CONSTRUCTION PROJECT WILL BE PROVIDED TO ROANOKE COUNTY DEPARTMENT OF COMMUNITY DEVELOPMENT. ANY OFF-SITE AREA MUST BE A PERMITTED SITE AND AN EROSION CONTROL PLAN OR MEASURES MAY BE REQUIRED FOR THIS AREA.</p> <p>8. THIS SHEET MAY NOT BE MODIFIED EXCEPT FOR TABLES</p> | | | | | <p>PROJECT DESCRIPTION: THE PROJECT CONSISTS OF THE CONSTRUCTION OF A SECTION OF TRAIL APPROXIMATELY 2.3 MILES IN CUMULATIVE LENGTH INCLUDING ASSOCIATED SPUR TRAILS AND TRAILHEADS. THE TRAIL WILL TIE INTO PREVIOUS DESIGNED SECTIONS TO THE EAST AND WEST. THE PROJECT IS A PROPOSED ADDITION TO THE ROANOKE RIVER GREENWAY SYSTEM. CONSTRUCTION ACTIVITIES WILL CONSIST OF GRADING, STORMWATER MANAGEMENT, PAVING, AND OTHER ASSOCIATED IMPROVEMENTS.</p> <p>EXISTING SITE CONDITIONS: THE PROJECT IS LOCATED ON 6 DIFFERENT TRACTS OF LAND, OWNED BY RVRA, NPS, & EXPLORE PARK (SEE SHEET C2.1). THE SITE IS CHARACTERIZED BY MODERATE TO STEEP SLOPES.</p> <p>ADJACENT PROPERTY: THE DEVELOPMENT AREA IS BOUNDED BY AG-1 ZONED PARCELS AND PUBLIC ROW TO THE SOUTH, RIGHT OF WAY OF BLUE RIDGE PARKWAY TO THE WEST, AG-1 ZONED LAND AND WATERWAY TO THE SOUTH & EAST.</p> <p>OFF-SITE AREAS: G.C. SHALL NOTIFY ROANOKE COUNTY OF THE LOCATION OF ANY OFF-SITE FILL OR BORROW AREAS PRIOR TO ANY MATERIAL BEING TRANSPORTED TO OR FROM THE SITE. ANY OFF-SITE MATERIAL SHALL COME FROM A PERMITTED SITE.</p> <p>SOILS: THE "SOIL SURVEY OF ROANOKE COUNTY AND THE CITIES OF ROANOKE AND SALEM, VIRGINIA" AS PREPARED BY THE UNITED STATES DEPARTMENT OF AGRICULTURE IDENTIFIES THE SITE AS 35/ PITS & QUARRIES, HSG-D, 26C/ HAYESVILLE FINE SANDY LOAM, 7 TO 15 PERCENT SLOPES, HSG-B, 26D/ HAYESVILLE FINE SANDY LOAM, 15 TO 25 PERCENT SLOPES, HSG-B, 27C/ HAYESVILLE GRAVELLY FINE SANDY LOAM, 7 TO 15 PERCENT SLOPES, HSG-B, 27D/ HAYESVILLE GRAVELLY FINE SANDY LOAM, 15 TO 25 PERCENT SLOPES, HSG-B AND 28E/ HAYESVILLE CHANNERY FINE SANDY LOAM, 25 TO 50 PERCENT SLOPES, VERY STEEP, HSG-B.</p> <p>CRITICAL EROSION AREAS: THE G.C. SHALL ALSO ENSURE THAT NO MUD TRACKING IS TRANSPORTED ONTO THE ADJACENT PUBLIC ROADS. SLOPES LOCATED TO THE NORTH AND SOUTH OF THE PROPOSED TRAIL SHALL BE PROPERTY STABILIZED AND VEGETATED.</p> <p>EROSION AND SEDIMENT CONTROL MEASURES: UNLESS OTHERWISE INDICATED, ALL VEGETATIVE AND STRUCTURAL EROSION AND SEDIMENT CONTROL PRACTICES SHALL BE CONSTRUCTED AND MAINTAINED ACCORDING TO MINIMUM STANDARDS AND SPECIFICATIONS OF THE "VIRGINIA EROSION AND SEDIMENT CONTROL HANDBOOK, THIRD EDITION" (VESCH). THE MINIMUM STANDARDS OF THE VESCH SHALL BE ADHERED TO UNLESS OTHERWISE DIRECTED BY THE LOCAL PROGRAM ADMINISTRATOR.</p> | | | | | | | | | <table><tr><th>No.</th><th>CRITERIA, TECHNIQUE OR METHOD</th><th>PRACTICES PROVIDED</th></tr><tr><td>1</td><td>PERMANENT OR TEMPORARY SOIL STABILIZATION SHALL BE APPLIED TO DENUDED AREAS WITHIN SEVEN (7) DAYS AFTER FINAL GRADE HAS BEEN REACHED ON ANY PORTION OF THE SITE. TEMPORARY SOIL STABILIZATION SHALL BE APPLIED WITHIN SEVEN (7) DAYS TO DENUDED AREAS THAT MAY BE AT FINAL GRADE BUT WILL REMAIN DORMANT (UNDISTURBED) FOR LONGER THAN FOURTEEN (14) DAYS. PERMANENT STABILIZATION SHALL BE APPLIED TO AREAS THAT ARE TO BE LEFT DORMANT FOR MORE THAN ONE (1) YEAR.</td><td>TS PS MU B/M</td></tr><tr><td>2</td><td>DURING CONSTRUCTION OF THE PROJECT, SOIL STOCKPILES SHALL BE STABILIZED OR PROTECTED WITH SEDIMENT TRAPPING MEASURES. THE CONTRACTOR IS RESPONSIBLE FOR THE TEMPORARY PROTECTION AND PERMANENT STABILIZATION OF ALL SOIL STOCKPILES ON SITE AS WELL AS SOIL INTENTIONALLY TRANSPORTED FROM THE PROJECT SITE.</td><td>SF TS PS MU B/M</td></tr><tr><td>3</td><td>A PERMANENT VEGETATIVE COVER SHALL BE ESTABLISHED ON DENUED AREAS NOT OTHERWISE PERMANENTLY STABILIZED. PERMANENT VEGETATION SHALL NOT BE CONSIDERED ESTABLISHED UNTIL A GROUND COVER IS ACHIEVED THAT,
IN THE OPINION OF THE LOCAL PROGRAM ADMINISTRATOR OR DESIGNATED AGENT, IS UNIFORM, MATURE ENOUGH TO SURVIVE AND WILL INHIBIT EROSION.</td><td>TS PS MU B/M</td></tr><tr><td>4</td><td>SEDIMENT BASINS AND TRAPS, PERIMETER DIKES, SEDIMENT BARRIERS AND OTHER MEASURES INTENDED TO TRAP SEDIMENT SHALL BE CONSTRUCTED AS A FIRST STEP IN ANY LAND-DISTURBING ACTIVITY AND SHALL BE MADE FUNCTIONAL BEFORE UPSLOPE LAND DISTURBANCE TAKES PLACE.</td><td>SF</td></tr><tr><td>5</td><td>STABILIZATION METHODS SHALL BE APPLIED TO EARTHEN STRUCTURES SUCH AS DAMS, DIKES AND DIVERSIONS IMMEDIATELY AFTER INSTALLATION.</td><td>TS PS MU B/M</td></tr><tr><td>6</td><td>SEDIMENT TRAPS AND BASINS SHALL BE DESIGNED AND CONSTRUCTED BASED UPON THE TOTAL DRAINAGE AREA TO BE SERVED BY THE TRAP OR BASIN.</td><td>NOT APPLICABLE</td></tr><tr><td>7</td><td>CUT AND FILL SLOPES SHALL BE CONSTRUCTED IN A MANNER THAT WILL MINIMIZE EROSION. SLOPES THAT ARE FOUND TO BE ERODING EXCESSIVELY WITHIN ONE (1) YEAR OF PERMANENT STABILIZATION SHALL BE PROVIDED WITH ADDITIONAL SLOPE STABILIZATION MEASURES UNTIL THE PROBLEM IS CORRECTED.</td><td>TS PS MU B/M</td></tr><tr><td>8</td><td>CONCENTRATED RUNOFF SHALL NOT FLOW DOWN CUT OR FILL SLOPES UNLESS CONTAINED WITHIN AN ADEQUATE TEMPORARY OR PERMANENT CHANNEL, FLUME OR SLOPE DRAIN STRUCTURE.</td><td>NOT APPLICABLE</td></tr><tr><td>9</td><td>WHENEVER WATER SEEPS FROM A SLOPE FACE, ADEQUATE DRAINAGE OR OTHER PROTECTION SHALL BE PROVIDED.</td><td>SHOULD SEEPS OCCUR IN ANY EXISTING OR NEW CUT OR FILL SLOPE, THE CONTRACTOR SHALL FIRST ENSURE THAT THERE ARE NO AREAS OF POOLED WATER AT THE TOPS OF THE SLOPES, AND THEN SHALL CONTACT BOTH THE DESIGN ENGINEER AND THE PROJECT GEOTECHNICAL ENGINEER FOR ON-SITE EVALUATION OF THE AREAS OF SEEPAGE.</td></tr><tr><td>10</td><td>ALL STORM SEWER INLETS THAT ARE MADE OPERABLE DURING CONSTRUCTION SHALL BE PROTECTED SO THAT SEDIMENT-LADEN WATER CANNOT ENTER THE CONVEYANCE SYSTEM WITHOUT FIRST BEING FILTERED OR OTHERWISE TREATED TO REMOVE SEDIMENT.</td><td>CIP IP</td></tr><tr><td>11</td><td>BEFORE NEWLY CONSTRUCTED STORMWATER CONVEYANCE CHANNELS ARE MADE OPERATIONAL, ADEQUATE OUTLET PROTECTION AND ANY REQUIRED TEMPORARY OR PERMANENT CHANNEL LINING SHALL BE INSTALLED IN BOTH THE CONVEYANCE CHANNEL AND RECEIVING CHANNEL.</td><td>RR OP LS</td></tr><tr><td>12</td><td>WHEN WORK IN A LIVE WATERCOURSE IS PERFORMED, PRECAUTIONS SHALL BE TAKEN TO MINIMIZE ENCROACHMENT, CONTROL SEDIMENT TRANSPORT AND STABILIZE THE WORK AREA TO THE GREATEST EXTENT POSSIBLE DURING CONSTRUCTION. NONERODIBLE MATERIAL SHALL BE USED FOR THE CONSTRUCTION OF CAUSEWAYS AND COFFERDAMS. EARTHEN FILL MAY BE USED FOR THESE STRUCTURES IF ARMORED BY NONERODIBLE COVER MATERIALS.</td><td rowspan="3">NO DISTURBANCE OF SURFACE WATERS IS PROPOSED WITH THIS PROJECT.</td></tr><tr><td>13</td><td>WHEN A LIVE WATERCOURSE MUST BE CROSSED BY CONSTRUCTION VEHICLES MORE THAN TWICE IN ANY SIX (6) MONTH PERIOD, A TEMPORARY STREAM CROSSING CONSTRUCTED OF NONERODIBLE MATERIAL.</td></tr><tr><td>14</td><td>ALL APPLICABLE FEDERAL, STATE AND LOCAL CHAPTERS PERTAINING TO WORKING IN OR CROSSING LIVE WATERCOURSES SHALL BE MET. THE BEDS AND BANKS OF ANY WATERCOURSE SHALL BE STABILIZED IMMEDIATELY AFTER WORK IN THE WATERCOURSE IS COMPLETED.</td></tr><tr><td>15</td><td>THE BEDS AND BANKS OF A WATERCOURSE SHALL BE STABILIZED IMMEDIATELY AFTER WORK IN THE WATERCOURSE IS COMPLETED.</td><td rowspan="2">SF</td></tr><tr><td>16</td><td>UNDERGROUND UTILITY LINES SHALL BE INSTALLED IN ACCORDANCE WITH THE FOLLOWING STANDARDS IN ADDITION TO OTHER APPLICABLE CRITERIA: 1)NO MORE THAN 500 LINEAR FEET OF ANY TRENCH MAY BE OPENED AT ONE TIME. 2)EXCAVATED MATERIAL SHALL BE PLACED ON THE UPHILL SIDE OF TRENCHES. 3)EFFLUENT FROM DEWATERING OPERATIONS SHALL BE FILTERED OR PASSED THROUGH AN APPROVED SEDIMENT TRAPPING DEVICE, OR BOTH, AND DISCHARGED IN A MANNER THAT DOES NOT ADVERSELY AFFECT FLOWING STREAMS OR OFF-SITE PROPERTY. 4)MATERIAL USED FOR BACKFILLING TRENCHES SHALL BE PROPERLY COMPACTED IN ORDER TO MINIMIZE EROSION AND PROMOTE STABILIZATION. 5)RESTALLIZATION SHALL BE ACCOMPLISHED IN ACCORDANCE WITH THESE CHAPTERS. 6)APPLICABLE SAFETY REGULATIONS SHALL BE COMPLIED WITH.</td></tr><tr><td>17</td><td>WHERE CONSTRUCTION VEHICLE ACCESS ROUTES INTERSECT PAVED OR PUBLIC ROADS, PROVISIONS SHALL BE MADE TO MINIMIZE THE TRANSPORT OF SEDIMENT BY VEHICULAR TRACKING ONTO THE PAVED SURFACE. WHERE SEDIMENT IS TRANSPORTED ONTO A PAVED OR PUBLIC ROAD SURFACE, THE ROAD SURFACE SHALL BE CLEANED THOROUGHLY AT THE END OF EACH DAY. SEDIMENT SHALL BE REMOVED FROM THE ROADS BY SHOVELING OR SWEEPING AND TRANSPORTED TO A SEDIMENT CONTROL DISPOSAL AREA. STREET WASHING SHALL BE ALLOWED ONLY AFTER SEDIMENT IS REMOVED IN THIS MANNER.</td><td>CE</td></tr><tr><td>18</td><td>ALL TEMPORARY EROSION AND SEDIMENT CONTROL MEASURES SHALL BE REMOVED WITHIN THIRTY (30) DAYS AFTER FINAL SITE STABILIZATION OR AFTER THE TEMPORARY MEASURES ARE NO LONGER NEEDED, UNLESS OTHERWISE AUTHORIZED BY THE VESCP AUTHORITY. TRAPPED SEDIMENT AND THE DISTURBED SOIL AREAS RESULTING FROM THE DISPOSITION OF TEMPORARY MEASURES SHALL BE PERMANENTLY STABILIZED TO PREVENT FURTHER EROSION AND SEDIMENTATION.</td><td>TS PS MU B/M</td></tr><tr><td></td><td>PROPERTIES AND WATERWAYS DOWNSTREAM FROM DEVELOPMENT SITES SHALL BE PROTECTED FROM SEDIMENT DEPOSITION, EROSION AND DAMAGE DUE TO INCREASES IN VOLUME, VELOCITY AND PEAK FLOW RATE OF STORMWATER RUNOFF FOR THE STATED FREQUENCY STORM OF 24-HOUR DURATION IN ACCORDANCE WITH THE FOLLOWING STANDARDS AND CRITERIA. STREAM RESTORATION AND RELOCATION PROJECTS THAT INCORPORATE NATURAL CHANNEL DESIGN CONCEPTS ARE NOT MAN-MADE CHANNELS AND SHALL BE EXEMPT FROM ANY FLOW RATE CAPACITY AND VELOCITY REQUIREMENTS FOR NATURAL OR MAN-MADE CHANNELS.
a. CONCENTRATED STORMWATER RUNOFF LEAVING A DEVELOPMENT SITE SHALL BE DISCHARGED DIRECTLY INTO AN ADEQUATE OR MAN-MADE RECEIVING CHANNEL, PIPE OR STORM SEWER SYSTEM. FOR THOSE SITES WHERE RUNOFF IS DISCHARGED INTO A PIPE OR PIPE SYSTEM, DOWNSTREAM STABILITY ANALYSES AT THE OUTFALL OF THE PIPE OR PIPE SYSTEM SHALL BE PERFORMED.
b. ADEQUACY OF ALL CHANNELS AND PIPES SHALL BE VERIFIED IN THE FOLLOWING MANNER:
(1) THE APPLICANT SHALL DEMONSTRATE THAT THE TOTAL DRAINAGE AREA TO THE POINT OF ANALYSIS WITHIN THE CHANNEL IS ONE HUNDRED TIMES GREATER THAN THE CONTRIBUTING DRAINAGE AREA OF THE PROJECT IN QUESTION OR
(2) (a) NATURAL CHANNELS SHALL BE ANALYZED BY THE USE OF THE TWO-YEAR STORM TO VERIFY THAT STORMWATER WILL NOT OVERTOP CHANNEL BANKS NOR CAUSE EROSION OF CHANNEL BED OR BANKS; AND
(b) ALL PREVIOUSLY CONSTRUCTED MAN-MADE CHANNELS SHALL BE ANALYZED BY THE USE OF THE 10-YEAR STORM TO VERIFY THAT STORMWATER WILL NOT OVERTOP ITS BANKS AND BY THE USE OF A 2-YEAR STORM TO DEMONSTRATE THAT STORMWATER WILL NOT CAUSE EROSION OF CHANNEL BED OR BANKS; AND
(c) PIPES AND STORM SEWER SYSTEMS SHALL BE ANALYZED BY THE USE OF A TEN-YEAR STORM TO VERIFY THAT STORMWATER WILL BE CONTAINED WITHIN THE PIPE SYSTEM
c. IF EXISTING NATURAL RECEIVING CHANNELS OR PREVIOUSLY CONSTRUCTED MAN-MADE CHANNELS OR PIPES ARE NOT ADEQUATE, THE APPLICANT SHALL:
(1) IMPROVE THE CHANNEL TO A CONDITION WHERE A 10-YEAR STORM WILL NOT OVERTOP THE BANKS AND A 2-YEAR STORM WILL NOT CAUSE EROSION TO THE CHANNEL BED OR BANKS; OR
(2) IMPROVE THE PIPE OR PIPE SYSTEM TO A CONDITION WHERE THE 10-YEAR STORM IS CONTAINED WITHIN THE APPURTANCES; OR
(3) DEVELOP A SITE DESIGN THAT WILL NOT CAUSE THE PRE-DEVELOPMENT PEAK RUNOFF RATE FROM A TWO-YEAR STORM TO INCREASE WHEN RUNOFF OUTFALLS INTO A NATURAL CHANNEL OR WILL NOT CAUSE THE PRE-DEVELOPMENT PEAK RUNOFF RATE FROM A 10-YEAR STORM TO INCREASE WHEN RUNOFF OUTFALLS INTO A MAN-MADE CHANNEL; OR
(4) PROVIDE A COMBINATION OF CHANNEL IMPROVEMENT, STORMWATER DETENTION OR OTHER MEASURES WHICH IS SATISFACTORY TO THE VESCP AUTHORITY TO PREVENT DOWNSTREAM EROSION
d. THE APPLICANT SHALL PROVIDE EVIDENCE OF PERMISSION TO MAKE THE IMPROVEMENTS
e. ALL HYDROLOGIC ANALYSES SHALL BE BASED ON THE EXISTING WATERSHED CHARACTERISTICS AND THE ULTIMATE DEVELOPMENT CONDION OF THE SUBJECT PROJECT.
f. IF THE APPLICANT CHOOSES AN OPTION THAT INCLUDES STORMWATER DETENTION, HE SHALL OBTAIN APPROVAL FROM THE VESCP OF A PLAN FOR MAINTENANCE OF THE DETENTION FACILITIES. THE PLAN SHALL SET FORTH THE MAINTENANCE REQUIREMENTS OF THE FACILITY AND THE PERSON RESPONSIBLE FOR PERFORMING THE MAINTENANCE.
g. OUTFALL FROM A DETENTION FACILITY SHALL BE DISCHARGED TO A RECEIVING CHANNEL, AND ENERGY DISSIPATORS SHALL BE PLACED AT THE OUTFALL OF ALL DETENTION FACILITIES AS NECESSARY TO PROVIDE A STABILIZED TRANSITION FROM THE FACILITY TO THE RECEIVING CHANNEL.
h. ALL ON-SITE CHANNELS MUST BE VERIFIED TO BE ADEQUATE.
i. INCREASED VOLUMES OF SHEET FLOWS THAT MAY CAUSE EROSION OR SEDIMENTATION ON ADJACENT PROPERTY SHALL BE DIVERTED TO A STABLE OUTLET, ADEQUATE CHANNEL, PIPE OR PIPE SYSTEM, OR TO A DETENTION FACILITY.
j. IN APPLYING THESE STORMWATER MANAGEMENT CRITERIA, INDIVIDUAL LOTS OR PARCELS IN A RESIDENTIAL, COMMERCIAL OR INDUSTRIAL DEVELOPMENT SHALL NOT BE CONSIDERED TO BE SEPARATE DEVELOPMENT PROJECTS. INSTEAD, THE DEVELOPMENT, AS A WHOLE, SHALL BE CONSIDERED TO BE A SINGLE DEVELOPMENT PROJECT. HYDROLOGIC PARAMETERS THAT REFLECT THE ULTIMATE DEVELOPMENT CONDITION SHALL BE USED IN ALL ENGINEERING CALCULATIONS.
k. ALL MEASURES USED TO PROTECT PROPERTIES AND WATERWAYS SHALL BE EMPLOYED IN A MANNER WHICH MINIMIZES IMPACTS ON THE PHYSICAL, CHEMICAL AND BIOLOGICAL INTEGRITY OF RIVERS, STREAMS AND OTHER WATERS OF THE STATE.
l. ANY PLAN APPROVED PRIOR TO JULY 1, 2014, THAT PROVIDES FOR STORMWATER MANAGEMENT THAT ADDRESSES ANY FLOW RATE CAPACITY AND VELOCITY REQUIREMENTS FOR NATURAL OR MAN-MADE CHANALS SHALL SATISFY THE FLOW RATE CAPACITY AND VELOCITY REQUIREMENTS FOR NATURAL OR MAN-MADE CHANNELS IF THE PRACTICES ARE DESIGNED TO (i) DETAIN THE WATER QUANTITY VOLUME AND TO RELEASE IT OVER 48 HOURS; (ii) DETAIN AND RELEASE OVER A 24-HOUR
PERIOD THE EXPECTED RAINFALL RESULTING FROM THE ONE YEAR, 24-HOUR STORM; AND (iii) REDUCE THE ALLOWABLE PEAK FLOW RATE RESULTING FROM THE 1.5, 2, AND 10-YEAR, 24-HOUR STORMS TO A LEVEL THAT IS LESS THAN OR EQUAL TO THE PEAK FLOW RATE FROM SITE ASSUMING IT WAS IN A GOOD FORESTED CONDITION, ACHIEVED THROUGH MULTIPLICATION OF THE FORESTED PEAK RATE BY A REDUCTION FACTOR THAT IS EQUAL TO THE RUNOFF VOLUME FROM THE SITE WHEN IT WAS IN A GOOD FORESTED CONDITION DIVIDED BY THE RUNOFF VOLUME FROM THE SITE IN ITS PROPOSED CONDITION, AND SHALL BE EXEMPT FROM ANY FLOW RATE CAPACITY AND VELOCITY REQUIREMENTS FOR NATURAL OR MAN-MADE CHANNELS AS DEFINED IN ANY REGULATIONS PROMULGATED PURSUANT TO 10.1-562 OR 10.1-570 OF THE ACT.
m. FOR PLANS APPROVED ON AND AFTER JULY 1, 2014, THE FLOW RATE CAPACITY AND VELOCITY REQUIREMENTS OF 10.1-561 A OF THE ACT AND THIS SUBSECTION SHALL BE SATISFIED BY COMPLIANCE WITH WATER QUANTITY REQUIREMENTS IN THE STORMWATER MANAGEMENT ACT (10.1-603.2 ET SEQ. OF THE CODE OF VIRGINIA) AND ATTENDANT REGULATIONS, UNLESS SUCH LAND-DISTURBING ACTIVITIES ARE IN ACCORDANCE WITH 4VAC50-60-48 OF THE VIRGINIA STORMWATER MANAGEMENT PROGRAM (VSPM) PERMIT REGULATIONS.
n. COMPLIANCE WITH THE WATER QUANTITY MINIMUM STANDARDS SET OUT IN 4VAC50-60-66 OF THE VIRGINIA STORMWATER MANAGEMENT PROGRAM (VSPM) PERMIT REGULATIONS SHALL BE DEEMED TO SATISFY THE REQUIREMENTS OF MINIMUM STANDARD 19.</td><td>SEE SUPPLEMENTAL CALCULATIONS FOR FLOOD AND CHANNEL PROTECTION REQUIREMENTS FOR THE PROPOSED DEVELOPMENT.</td></tr><tr><td></td><td colspan="5"><p>TOTAL DISTURBED AREA = <u>18.3</u> AC. = <u>795,000</u> SQ. FT.</p></td><td colspan="9"></td><td colspan="7"></td></tr><tr><td></td><td colspan="5">GRADING NOTES</td><td colspan="9"></td><td colspan="7"></td></tr><tr><td></td><td colspan="5"><p>G.C. SHALL REFER TO "SUBSURFACE EXPLORATION AND GEOTECHNICAL ENGINEERING REPORT, ROANOKE COUNTY GREENWAY EAST ROANOKE RIVER GREENWAY EXTENSION" FOR SITE-SPECIFIC REQUIREMENTS. ALL RECOMMENDATIONS IN THE REPORT REGARDING EARTHWORK OPERATIONS SHALL BE FOLLOWED UNLESS OTHERWISE APPROVED BY THE OWNER AND ENGINEER.</p><p>REMOVE TREES, SHRUBS, GRASS, AND OTHER VEGETATION, IMPROVEMENTS OR OBSTRUCTIONS AS REQUIRED TO PERMIT INSTALLATION OF NEW CONSTRUCTION. REMOVE TREES AND OTHER VEGETATION, INCLUDING STUMPS AND ROOTS, COMPLETELY IN AREAS REQUIRED FOR SUBSEQUENT SEEDING. CUT OFF TREES AND STUMPS IN AREAS TO RECEIVE FILL MORE THAN THREE FEET IN DEPTH TO WITHIN EIGHT INCHES OF THE ORIGINAL GROUND SURFACE.</p><p>BARRICADE OPEN EXCAVATIONS OCCURRING AS PART OF THIS WORK AND OPERATE WARNING LIGHTS AS RECOMMENDED BY AUTHORITIES HAVING JURISDICTION.</p><p>EXCAVATION FOR STRUCTURES:
a. CONFORM TO ELEVATIONS AND DIMENSIONS SHOWN WITHIN A TOLERANCE OF 0.1'
b. PROVIDE TRUE AND STRAIGHT FOOTING EXCAVATIONS WITH UNIFORM AND LEVEL BOTTOMS OF THE WIDTH INDICATED TO ENSURE PROPER PLACEMENT AND COVER OF ALL REINFORCEMENT.
c. REMOVE ALL LOOSE MATERIALS FROM THE EXCAVATION PRIOR TO PLACEMENT OF CONCRETE.
d. FOOTINGS WHICH SUPPORT CONCRETE MASONRY UNITS MAY BE STEPPED PROVIDED THE VERTICAL STEP DOES NOT EXCEED ONE HALF OF THE HORIZONTAL DISTANCE BETWEEN STEPS AND HORIZONTAL DISTANCE BETWEEN STEPS IS NOT LESS THAN TWO FEET.
e. IF ROCK IS ENCOUNTERED IN A FOOTING EXCAVATION, UNDERCUT IT A MINIMUM EXCAVATION WITH CONTROLLED FILL.</p><p>CUT SURFACE UNDER PAVEMENTS TO COMPLY WITH CROSS SECTIONS, ELEVATIONS, AND GRADES AS INDICATED.</p><p>EXCAVATE TRENCHES TO UNIFORM WIDTH CONFORMING TO VDOT STANDARD PB-1 FOR STORM DRAINAGE PIPING.</p><p>PREVENT SURFACE WATER AND SUBSURFACE OR GROUND WATER FROM FLOWING INTO EXCAVATIONS AND FROM FLOODING PROJECT SITE AND SURROUNDING AREA. DO NOT ALLOW WATER TO ACCUMULATE IN EXCAVATIONS. REMOVE WATER TO PREVENT SOFTENING OF FOUNDATION BOTTOMS, UNDERCUTTING FOOTINGS, AND SOIL CHANGES DETRIMENTAL TO STABILITY OF SUBGRADES AND FOUNDATIONS. CONVEY WATER WHEN ATMOSPHERIC TEMPERATURE IS LESS THEN 35°F (1°C).</p><p>PROTECT EXCAVATED BOTTOMS OF ALL FOOTINGS AND TRENCHES AGAINST FREEZING WHEN ATMOSPHERIC TEMPERATURE IS LESS THEN 35°F (1°).</p><p>BACKFILLING:
a. COMPACT THE BACKFILL AROUND THE OUTSIDE OF EACH BUILDING TO A MINIMUM OF 85% OF MAXIMUM DRY DENSITY IN ACCORDANCE WITH ASTM D 698 STANDARD PROCTOR. DO NOT ALLOW HEAVY COMPACTION EQUIPMENT SUCH AS ROLLERS, ETC., CLOSER TO ANY FOOTING THAN THE HORIZONTAL DISTANCE SUBTENDED BY A 45° ANGLE WITH THE TOP EDGE OF THE FOOTINGS AND THE SURFACE OF THE GROUND.
b. BACKFILL BEHIND WALLS AFTER PERMANENT CONSTRUCTION WHICH BRACES THE WALL IS IN PLACE OR TEMPORARY BRACING OF THE WALL IS PROPERLY INSTALLED, AND AFTER ACCEPTANCE OF CONSTRUCTION BELOW FINISH GRADE INCLUDING DAMP-PROOFING, REMOVAL OF CONCRETE FORMWORK, AND REMOVAL OF TRASH AND DEBRIS.</p><p>FINISH LAWN AREAS TO WITHIN ONE INCH ABOVE OR BELOW REQUIRED SUBGRADE ELEVATIONS. SHAPE SURFACE UNDER WALKS AND PAVEMENTS TO LINE, GRADE, AND CROSS SECTION, WITH NOT MORE THAN 1/2" ABOVE OR BELOW REQUIRED SUBGRADE ELEVATION.</p><p>GRADE SURFACE UNDER BUILDING SLABS SMOOTH AND EVEN, FREE OF VOIDS. PROVIDE FINAL GRADES WITHIN 1/2" OF THOSE INDICATED WHEN TESTED WITH A 10' STRAIGHT EDGE.</p><p>PROTECT GRADED AREAS FROM TRAFFIC AND EROSION. REPAIR AREAS WHICH HAVE SETTLED, ERODED, OR BECOME DAMAGED DUE TO CONSTRUCTION ACTIVITIES AT NO ADDITIONAL COST TO OWNER.</p><p>PLACE ALL FILL AND BACKFILL AS CONTROLLED FILL AS FOLLOWS:
a. ESTABLISH SUITABLE SUBGRADE CONDITIONS PRIOR TO PLACING FILL BY PROOFROLLING, UNDERCUTTING AND COMPACTING AS NECESSARY.
b. PLACE FILL MATERIALS IN LAYERS NOT MORE THAN 8" IN LOOSE DEPTH FOR HEAVY COMPACTION EQUIPMENT, AND NOT MORE THAN 4" FOR HAND TAMPERS.
c. PRIOR TO COMPACTION, PROVIDE MOISTURE CONTENT TO WITHIN 3% OF OPTIMUM BY MOISTENING OR AERATING EACH LAYER. DO NOT PLACE FILL MATERIAL ON SURFACES WHICH ARE MUDDY, FROZEN OR CONTAIN FROST OR ICE.
d. COMPACT SOIL TO NOT LESS THAN 95% OF MAXIMUM DRY DENSITY IN ACCORDANCE WITH ASTM D 698 (STANDARD PROCTOR).</p><p>SPREAD TOPSOIL TO A DEPTH OF 4" OVER ALL DISTURBED AREAS NOT RECEIVING WALKS, PAVEMENT, WALLS OR BUILDING, INCLUDING TRENCHES. IMMEDIATELY FOLLOWING PLACEMENT OF TOPSOIL, DISK THE ENTIRE TOPSOILED AREA AND RAKE FREE OF STONES AND DEBRIS OVER 1/2" IN ANY DIMENSION. PROVIDE A FINISHED SURFACE FREE OF DEPRESSIONS OR HIGH SPOTS. SEED IMMEDIATELY.</p><p>CONTRACTOR IS RESPONSIBLE FOR ALL QUALITY CONTROL TESTING AND SHALL RETAIN A LICENSED INDEPENDENT GEOTECHNICAL ENGINEER AND SOILS TESTING LABORATORY AND SHALL PROVIDE PERIODIC REPORTS TO THE OWNER IN ACCORDANCE WITH VDOT REQUIREMENTS. OWNER IS RESPONSIBLE FOR ALL QUALITY ASSURANCE TESTING IN ACCORDANCE WITH VDOT REQUIREMENTS.</p></td><td colspan="9"></td><td colspan="7"></td></tr><tr><td></td><td colspan="5"></td><td colspan="9"></td><td colspan="7"></td></tr><tr><td></td><td colspan="5"></td><td colspan="5"></td><td colspan="9"></</td></tr></table> | | | | | | | No. | CRITERIA, TECHNIQUE OR METHOD | PRACTICES PROVIDED | 1 | PERMANENT OR TEMPORARY SOIL STABILIZATION SHALL BE APPLIED TO DENUDED AREAS WITHIN SEVEN (7) DAYS AFTER FINAL GRADE HAS BEEN REACHED ON ANY PORTION OF THE SITE. TEMPORARY SOIL STABILIZATION SHALL BE APPLIED WITHIN SEVEN (7) DAYS TO DENUDED AREAS THAT MAY BE AT FINAL GRADE BUT WILL REMAIN DORMANT (UNDISTURBED) FOR LONGER THAN FOURTEEN (14) DAYS. PERMANENT STABILIZATION SHALL BE APPLIED TO AREAS THAT ARE TO BE LEFT DORMANT FOR MORE THAN ONE (1) YEAR. | TS PS MU B/M | 2 | DURING CONSTRUCTION OF THE PROJECT, SOIL STOCKPILES SHALL BE STABILIZED OR PROTECTED WITH SEDIMENT TRAPPING MEASURES. THE CONTRACTOR IS RESPONSIBLE FOR THE TEMPORARY PROTECTION AND PERMANENT STABILIZATION OF ALL SOIL STOCKPILES ON SITE AS WELL AS SOIL INTENTIONALLY TRANSPORTED FROM THE PROJECT SITE. | SF TS PS MU B/M | 3 | A PERMANENT VEGETATIVE COVER SHALL BE ESTABLISHED ON DENUED AREAS NOT OTHERWISE PERMANENTLY STABILIZED. PERMANENT VEGETATION SHALL NOT BE CONSIDERED ESTABLISHED UNTIL A GROUND COVER IS ACHIEVED THAT, IN THE OPINION OF THE LOCAL PROGRAM ADMINISTRATOR OR DESIGNATED AGENT, IS UNIFORM, MATURE ENOUGH TO SURVIVE AND WILL INHIBIT EROSION. | TS PS MU B/M | 4 | SEDIMENT BASINS AND TRAPS, PERIMETER DIKES, SEDIMENT BARRIERS AND OTHER MEASURES INTENDED TO TRAP SEDIMENT SHALL BE CONSTRUCTED AS A FIRST STEP IN ANY LAND-DISTURBING ACTIVITY AND SHALL BE MADE FUNCTIONAL BEFORE UPSLOPE LAND DISTURBANCE TAKES PLACE. | SF | 5 | STABILIZATION METHODS SHALL BE APPLIED TO EARTHEN STRUCTURES SUCH AS DAMS, DIKES AND DIVERSIONS IMMEDIATELY AFTER INSTALLATION. | TS PS MU B/M | 6 | SEDIMENT TRAPS AND BASINS SHALL BE DESIGNED AND CONSTRUCTED BASED UPON THE TOTAL DRAINAGE AREA TO BE SERVED BY THE TRAP OR BASIN. | NOT APPLICABLE | 7 | CUT AND FILL SLOPES SHALL BE CONSTRUCTED IN A MANNER THAT WILL MINIMIZE EROSION. SLOPES THAT ARE FOUND TO BE ERODING EXCESSIVELY WITHIN ONE (1) YEAR OF PERMANENT STABILIZATION SHALL BE PROVIDED WITH ADDITIONAL SLOPE STABILIZATION MEASURES UNTIL THE PROBLEM IS CORRECTED. | TS PS MU B/M | 8 | CONCENTRATED RUNOFF SHALL NOT FLOW DOWN CUT OR FILL SLOPES UNLESS CONTAINED WITHIN AN ADEQUATE TEMPORARY OR PERMANENT CHANNEL, FLUME OR SLOPE DRAIN STRUCTURE. | NOT APPLICABLE | 9 | WHENEVER WATER SEEPS FROM A SLOPE FACE, ADEQUATE DRAINAGE OR OTHER PROTECTION SHALL BE PROVIDED. | SHOULD SEEPS OCCUR IN ANY EXISTING OR NEW CUT OR FILL SLOPE, THE CONTRACTOR SHALL FIRST ENSURE THAT THERE ARE NO AREAS OF POOLED WATER AT THE TOPS OF THE SLOPES, AND THEN SHALL CONTACT BOTH THE DESIGN ENGINEER AND THE PROJECT GEOTECHNICAL ENGINEER FOR ON-SITE EVALUATION OF THE AREAS OF SEEPAGE. | 10 | ALL STORM SEWER INLETS THAT ARE MADE OPERABLE DURING CONSTRUCTION SHALL BE PROTECTED SO THAT SEDIMENT-LADEN WATER CANNOT ENTER THE CONVEYANCE SYSTEM WITHOUT FIRST BEING FILTERED OR OTHERWISE TREATED TO REMOVE SEDIMENT. | CIP IP | 11 | BEFORE NEWLY CONSTRUCTED STORMWATER CONVEYANCE CHANNELS ARE MADE OPERATIONAL, ADEQUATE OUTLET PROTECTION AND ANY REQUIRED TEMPORARY OR PERMANENT CHANNEL LINING SHALL BE INSTALLED IN BOTH THE CONVEYANCE CHANNEL AND RECEIVING CHANNEL. | RR OP LS | 12 | WHEN WORK IN A LIVE WATERCOURSE IS PERFORMED, PRECAUTIONS SHALL BE TAKEN TO MINIMIZE ENCROACHMENT, CONTROL SEDIMENT TRANSPORT AND STABILIZE THE WORK AREA TO THE GREATEST EXTENT POSSIBLE DURING CONSTRUCTION. NONERODIBLE MATERIAL SHALL BE USED FOR THE CONSTRUCTION OF CAUSEWAYS AND COFFERDAMS. EARTHEN FILL MAY BE USED FOR THESE STRUCTURES IF ARMORED BY NONERODIBLE COVER MATERIALS. | NO DISTURBANCE OF SURFACE WATERS IS PROPOSED WITH THIS PROJECT. | 13 | WHEN A LIVE WATERCOURSE MUST BE CROSSED BY CONSTRUCTION VEHICLES MORE THAN TWICE IN ANY SIX (6) MONTH PERIOD, A TEMPORARY STREAM CROSSING CONSTRUCTED OF NONERODIBLE MATERIAL. | 14 | ALL APPLICABLE FEDERAL, STATE AND LOCAL CHAPTERS PERTAINING TO WORKING IN OR CROSSING LIVE WATERCOURSES SHALL BE MET. THE BEDS AND BANKS OF ANY WATERCOURSE SHALL BE STABILIZED IMMEDIATELY AFTER WORK IN THE WATERCOURSE IS COMPLETED. | 15 | THE BEDS AND BANKS OF A WATERCOURSE SHALL BE STABILIZED IMMEDIATELY AFTER WORK IN THE WATERCOURSE IS COMPLETED. | SF | 16 | UNDERGROUND UTILITY LINES SHALL BE INSTALLED IN ACCORDANCE WITH THE FOLLOWING STANDARDS IN ADDITION TO OTHER APPLICABLE CRITERIA: 1)NO MORE THAN 500 LINEAR FEET OF ANY TRENCH MAY BE OPENED AT ONE TIME. 2)EXCAVATED MATERIAL SHALL BE PLACED ON THE UPHILL SIDE OF TRENCHES. 3)EFFLUENT FROM DEWATERING OPERATIONS SHALL BE FILTERED OR PASSED THROUGH AN APPROVED SEDIMENT TRAPPING DEVICE, OR BOTH, AND DISCHARGED IN A MANNER THAT DOES NOT ADVERSELY AFFECT FLOWING STREAMS OR OFF-SITE PROPERTY. 4)MATERIAL USED FOR BACKFILLING TRENCHES SHALL BE PROPERLY COMPACTED IN ORDER TO MINIMIZE EROSION AND PROMOTE STABILIZATION. 5)RESTALLIZATION SHALL BE ACCOMPLISHED IN ACCORDANCE WITH THESE CHAPTERS. 6)APPLICABLE SAFETY REGULATIONS SHALL BE COMPLIED WITH. | 17 | WHERE CONSTRUCTION VEHICLE ACCESS ROUTES INTERSECT PAVED OR PUBLIC ROADS, PROVISIONS SHALL BE MADE TO MINIMIZE THE TRANSPORT OF SEDIMENT BY VEHICULAR TRACKING ONTO THE PAVED SURFACE. WHERE SEDIMENT IS TRANSPORTED ONTO A PAVED OR PUBLIC ROAD SURFACE, THE ROAD SURFACE SHALL BE CLEANED THOROUGHLY AT THE END OF EACH DAY. SEDIMENT SHALL BE REMOVED FROM THE ROADS BY SHOVELING OR SWEEPING AND TRANSPORTED TO A SEDIMENT CONTROL DISPOSAL AREA. STREET WASHING SHALL BE ALLOWED ONLY AFTER SEDIMENT IS REMOVED IN THIS MANNER. | CE | 18 | ALL TEMPORARY EROSION AND SEDIMENT CONTROL MEASURES SHALL BE REMOVED WITHIN THIRTY (30) DAYS AFTER FINAL SITE STABILIZATION OR AFTER THE TEMPORARY MEASURES ARE NO LONGER NEEDED, UNLESS OTHERWISE AUTHORIZED BY THE VESCP AUTHORITY. TRAPPED SEDIMENT AND THE DISTURBED SOIL AREAS RESULTING FROM THE DISPOSITION OF TEMPORARY MEASURES SHALL BE PERMANENTLY STABILIZED TO PREVENT FURTHER EROSION AND SEDIMENTATION. | TS PS MU B/M | | PROPERTIES AND WATERWAYS DOWNSTREAM FROM DEVELOPMENT SITES SHALL BE PROTECTED FROM SEDIMENT DEPOSITION, EROSION AND DAMAGE DUE TO INCREASES IN VOLUME, VELOCITY AND PEAK FLOW RATE OF STORMWATER RUNOFF FOR THE STATED FREQUENCY STORM OF 24-HOUR DURATION IN ACCORDANCE WITH THE FOLLOWING STANDARDS AND CRITERIA. STREAM RESTORATION AND RELOCATION PROJECTS THAT INCORPORATE NATURAL CHANNEL DESIGN CONCEPTS ARE NOT MAN-MADE CHANNELS AND SHALL BE EXEMPT FROM ANY FLOW RATE CAPACITY AND VELOCITY REQUIREMENTS FOR NATURAL OR MAN-MADE CHANNELS.
a. CONCENTRATED STORMWATER RUNOFF LEAVING A DEVELOPMENT SITE SHALL BE DISCHARGED DIRECTLY INTO AN ADEQUATE OR MAN-MADE RECEIVING CHANNEL, PIPE OR STORM SEWER SYSTEM. FOR THOSE SITES WHERE RUNOFF IS DISCHARGED INTO A PIPE OR PIPE SYSTEM, DOWNSTREAM STABILITY ANALYSES AT THE OUTFALL OF
THE PIPE OR PIPE SYSTEM SHALL BE PERFORMED.
b. ADEQUACY OF ALL CHANNELS AND PIPES SHALL BE VERIFIED IN THE FOLLOWING MANNER:
(1) THE APPLICANT SHALL DEMONSTRATE THAT THE TOTAL DRAINAGE AREA TO THE POINT OF ANALYSIS WITHIN THE CHANNEL IS ONE HUNDRED TIMES GREATER THAN THE CONTRIBUTING DRAINAGE AREA OF THE PROJECT IN QUESTION OR
(2) (a) NATURAL CHANNELS SHALL BE ANALYZED BY THE USE OF THE TWO-YEAR STORM TO VERIFY THAT STORMWATER WILL NOT OVERTOP CHANNEL BANKS NOR CAUSE EROSION OF CHANNEL BED OR BANKS; AND
(b) ALL PREVIOUSLY CONSTRUCTED MAN-MADE CHANNELS SHALL BE ANALYZED BY THE USE OF THE 10-YEAR STORM TO VERIFY THAT STORMWATER WILL NOT OVERTOP ITS BANKS AND BY THE USE OF A 2-YEAR STORM TO DEMONSTRATE THAT STORMWATER WILL NOT CAUSE EROSION OF CHANNEL BED OR BANKS; AND
(c) PIPES AND STORM SEWER SYSTEMS SHALL BE ANALYZED BY THE USE OF A TEN-YEAR STORM TO VERIFY THAT STORMWATER WILL BE CONTAINED WITHIN THE PIPE SYSTEM
c. IF EXISTING NATURAL RECEIVING CHANNELS OR PREVIOUSLY CONSTRUCTED MAN-MADE CHANNELS OR PIPES ARE NOT ADEQUATE, THE APPLICANT SHALL:
(1) IMPROVE THE CHANNEL TO A CONDITION WHERE A 10-YEAR STORM WILL NOT OVERTOP THE BANKS AND A 2-YEAR STORM WILL NOT CAUSE EROSION TO THE CHANNEL BED OR BANKS; OR
(2) IMPROVE THE PIPE OR PIPE SYSTEM TO A CONDITION WHERE THE 10-YEAR STORM IS CONTAINED WITHIN THE APPURTANCES; OR
(3) DEVELOP A SITE DESIGN THAT WILL NOT CAUSE THE PRE-DEVELOPMENT PEAK RUNOFF RATE FROM A TWO-YEAR STORM TO INCREASE WHEN RUNOFF OUTFALLS INTO A NATURAL CHANNEL OR WILL NOT CAUSE THE PRE-DEVELOPMENT PEAK RUNOFF RATE FROM A 10-YEAR STORM TO INCREASE WHEN RUNOFF OUTFALLS INTO A MAN-MADE CHANNEL; OR
(4) PROVIDE A COMBINATION OF CHANNEL IMPROVEMENT, STORMWATER DETENTION OR OTHER MEASURES WHICH IS SATISFACTORY TO THE VESCP AUTHORITY TO PREVENT DOWNSTREAM EROSION
d. THE APPLICANT SHALL PROVIDE EVIDENCE OF PERMISSION TO MAKE THE IMPROVEMENTS
e. ALL HYDROLOGIC ANALYSES SHALL BE BASED ON THE EXISTING WATERSHED CHARACTERISTICS AND THE ULTIMATE DEVELOPMENT CONDION OF THE SUBJECT PROJECT.
f. IF THE APPLICANT CHOOSES AN OPTION THAT INCLUDES STORMWATER DETENTION, HE SHALL OBTAIN APPROVAL FROM THE VESCP OF A PLAN FOR MAINTENANCE OF THE DETENTION FACILITIES. THE PLAN SHALL SET FORTH THE MAINTENANCE REQUIREMENTS OF THE FACILITY AND THE PERSON RESPONSIBLE FOR PERFORMING THE MAINTENANCE.
g. OUTFALL FROM A DETENTION FACILITY SHALL BE DISCHARGED TO A RECEIVING CHANNEL, AND ENERGY DISSIPATORS SHALL BE PLACED AT THE OUTFALL OF ALL DETENTION FACILITIES AS NECESSARY TO PROVIDE A STABILIZED TRANSITION FROM THE FACILITY TO THE RECEIVING CHANNEL.
h. ALL ON-SITE CHANNELS MUST BE VERIFIED TO BE ADEQUATE.
i. INCREASED VOLUMES OF SHEET FLOWS THAT MAY CAUSE EROSION OR SEDIMENTATION ON ADJACENT PROPERTY SHALL BE DIVERTED TO A STABLE OUTLET, ADEQUATE CHANNEL, PIPE OR PIPE SYSTEM, OR TO A DETENTION FACILITY.
j. IN APPLYING THESE STORMWATER MANAGEMENT CRITERIA, INDIVIDUAL LOTS OR PARCELS IN A RESIDENTIAL, COMMERCIAL OR INDUSTRIAL DEVELOPMENT SHALL NOT BE CONSIDERED TO BE SEPARATE DEVELOPMENT PROJECTS. INSTEAD, THE DEVELOPMENT, AS A WHOLE, SHALL BE CONSIDERED TO BE A SINGLE DEVELOPMENT PROJECT. HYDROLOGIC PARAMETERS THAT REFLECT THE ULTIMATE DEVELOPMENT CONDITION SHALL BE USED IN ALL ENGINEERING CALCULATIONS.
k. ALL MEASURES USED TO PROTECT PROPERTIES AND WATERWAYS SHALL BE EMPLOYED IN A MANNER WHICH MINIMIZES IMPACTS ON THE PHYSICAL, CHEMICAL AND BIOLOGICAL INTEGRITY OF RIVERS, STREAMS AND OTHER WATERS OF THE STATE.
l. ANY PLAN APPROVED PRIOR TO JULY 1, 2014, THAT PROVIDES FOR STORMWATER MANAGEMENT THAT ADDRESSES ANY FLOW RATE CAPACITY AND VELOCITY REQUIREMENTS FOR NATURAL OR MAN-MADE CHANALS SHALL SATISFY THE FLOW RATE CAPACITY AND VELOCITY REQUIREMENTS FOR NATURAL OR MAN-MADE CHANNELS IF THE PRACTICES ARE DESIGNED TO (i) DETAIN THE WATER QUANTITY VOLUME AND TO RELEASE IT OVER 48 HOURS; (ii) DETAIN AND RELEASE OVER A 24-HOUR PERIOD THE EXPECTED RAINFALL RESULTING FROM THE ONE YEAR, 24-HOUR STORM; AND (iii) REDUCE THE ALLOWABLE PEAK FLOW RATE RESULTING FROM THE 1.5, 2, AND 10-YEAR, 24-HOUR STORMS TO A LEVEL THAT IS LESS THAN OR EQUAL TO THE PEAK FLOW RATE FROM SITE ASSUMING IT WAS IN A GOOD FORESTED CONDITION, ACHIEVED THROUGH MULTIPLICATION OF THE FORESTED PEAK RATE BY A REDUCTION FACTOR THAT IS EQUAL TO THE RUNOFF VOLUME FROM THE SITE WHEN IT WAS IN A GOOD FORESTED CONDITION DIVIDED BY THE RUNOFF VOLUME FROM THE SITE IN ITS PROPOSED CONDITION, AND SHALL BE EXEMPT FROM ANY FLOW RATE CAPACITY AND VELOCITY REQUIREMENTS FOR NATURAL OR MAN-MADE CHANNELS AS DEFINED IN ANY REGULATIONS PROMULGATED PURSUANT TO 10.1-562 OR 10.1-570 OF THE ACT.
m. FOR PLANS APPROVED ON AND AFTER JULY 1, 2014, THE FLOW RATE CAPACITY AND VELOCITY REQUIREMENTS OF 10.1-561 A OF THE ACT AND THIS SUBSECTION SHALL BE SATISFIED BY COMPLIANCE WITH WATER QUANTITY REQUIREMENTS IN THE STORMWATER MANAGEMENT ACT (10.1-603.2 ET SEQ. OF THE CODE OF VIRGINIA) AND ATTENDANT REGULATIONS, UNLESS SUCH LAND-DISTURBING ACTIVITIES ARE IN ACCORDANCE WITH 4VAC50-60-48 OF THE VIRGINIA STORMWATER MANAGEMENT PROGRAM (VSPM) PERMIT REGULATIONS.
n. COMPLIANCE WITH THE WATER QUANTITY MINIMUM STANDARDS SET OUT IN 4VAC50-60-66 OF THE VIRGINIA STORMWATER MANAGEMENT PROGRAM (VSPM) PERMIT REGULATIONS SHALL BE DEEMED TO SATISFY THE REQUIREMENTS OF MINIMUM STANDARD 19. | SEE SUPPLEMENTAL CALCULATIONS FOR FLOOD AND CHANNEL PROTECTION REQUIREMENTS FOR THE PROPOSED DEVELOPMENT. | | <p>TOTAL DISTURBED AREA = <u>18.3</u> AC. = <u>795,000</u> SQ. FT.</p> | GRADING NOTES | <p>G.C. SHALL REFER TO "SUBSURFACE EXPLORATION AND GEOTECHNICAL ENGINEERING REPORT, ROANOKE COUNTY GREENWAY EAST ROANOKE RIVER GREENWAY EXTENSION" FOR SITE-SPECIFIC REQUIREMENTS. ALL RECOMMENDATIONS IN THE REPORT REGARDING EARTHWORK OPERATIONS SHALL BE FOLLOWED UNLESS OTHERWISE APPROVED BY THE OWNER AND ENGINEER.</p> <p>REMOVE TREES, SHRUBS, GRASS, AND OTHER VEGETATION, IMPROVEMENTS OR OBSTRUCTIONS AS REQUIRED TO PERMIT INSTALLATION OF NEW CONSTRUCTION. REMOVE TREES AND OTHER VEGETATION, INCLUDING STUMPS AND ROOTS, COMPLETELY IN AREAS REQUIRED FOR SUBSEQUENT SEEDING. CUT OFF TREES AND STUMPS IN AREAS TO RECEIVE FILL MORE THAN THREE FEET IN DEPTH TO WITHIN EIGHT INCHES OF THE ORIGINAL GROUND SURFACE.</p> <p>BARRICADE OPEN EXCAVATIONS OCCURRING AS PART OF THIS WORK AND OPERATE WARNING LIGHTS AS RECOMMENDED BY AUTHORITIES HAVING JURISDICTION.</p> <p>EXCAVATION FOR STRUCTURES:
a. CONFORM TO ELEVATIONS AND DIMENSIONS SHOWN WITHIN A TOLERANCE OF 0.1'
b. PROVIDE TRUE AND STRAIGHT FOOTING EXCAVATIONS WITH UNIFORM AND LEVEL BOTTOMS OF THE WIDTH INDICATED TO ENSURE PROPER PLACEMENT AND COVER OF ALL REINFORCEMENT.
c. REMOVE ALL LOOSE MATERIALS FROM THE EXCAVATION PRIOR TO PLACEMENT OF CONCRETE.
d. FOOTINGS WHICH SUPPORT CONCRETE MASONRY UNITS MAY BE STEPPED PROVIDED THE VERTICAL STEP DOES NOT EXCEED ONE HALF OF THE HORIZONTAL DISTANCE BETWEEN STEPS AND HORIZONTAL DISTANCE BETWEEN STEPS IS NOT LESS THAN TWO FEET.
e. IF ROCK IS ENCOUNTERED IN A FOOTING EXCAVATION, UNDERCUT IT A MINIMUM EXCAVATION WITH CONTROLLED FILL.</p> <p>CUT SURFACE UNDER PAVEMENTS TO COMPLY WITH CROSS SECTIONS, ELEVATIONS, AND GRADES AS INDICATED.</p> <p>EXCAVATE TRENCHES TO UNIFORM WIDTH CONFORMING TO VDOT STANDARD PB-1 FOR STORM DRAINAGE PIPING.</p> <p>PREVENT SURFACE WATER AND SUBSURFACE OR GROUND WATER FROM FLOWING INTO EXCAVATIONS AND FROM FLOODING PROJECT SITE AND SURROUNDING AREA. DO NOT ALLOW WATER TO ACCUMULATE IN EXCAVATIONS. REMOVE WATER TO PREVENT SOFTENING OF FOUNDATION BOTTOMS, UNDERCUTTING FOOTINGS, AND SOIL CHANGES DETRIMENTAL TO STABILITY OF SUBGRADES AND FOUNDATIONS. CONVEY WATER WHEN ATMOSPHERIC TEMPERATURE IS LESS THEN 35°F (1°C).</p> <p>PROTECT EXCAVATED BOTTOMS OF ALL FOOTINGS AND TRENCHES AGAINST FREEZING WHEN ATMOSPHERIC TEMPERATURE IS LESS THEN 35°F (1°).</p> <p>BACKFILLING:
a. COMPACT THE BACKFILL AROUND THE OUTSIDE OF EACH BUILDING TO A MINIMUM OF 85% OF MAXIMUM DRY DENSITY IN ACCORDANCE WITH ASTM D 698 STANDARD PROCTOR. DO NOT ALLOW HEAVY COMPACTION EQUIPMENT SUCH AS ROLLERS, ETC., CLOSER TO ANY FOOTING THAN THE HORIZONTAL DISTANCE SUBTENDED BY A 45° ANGLE WITH THE TOP EDGE OF THE FOOTINGS AND THE SURFACE OF THE GROUND.
b. BACKFILL BEHIND WALLS AFTER PERMANENT CONSTRUCTION WHICH BRACES THE WALL IS IN PLACE OR TEMPORARY BRACING OF THE WALL IS PROPERLY INSTALLED, AND AFTER ACCEPTANCE OF CONSTRUCTION BELOW FINISH GRADE INCLUDING DAMP-PROOFING, REMOVAL OF CONCRETE FORMWORK, AND REMOVAL OF TRASH AND DEBRIS.</p> <p>FINISH LAWN AREAS TO WITHIN ONE INCH ABOVE OR BELOW REQUIRED SUBGRADE ELEVATIONS. SHAPE SURFACE UNDER WALKS AND PAVEMENTS TO LINE, GRADE, AND CROSS SECTION, WITH NOT MORE THAN 1/2" ABOVE OR BELOW REQUIRED SUBGRADE ELEVATION.</p> <p>GRADE SURFACE UNDER BUILDING SLABS SMOOTH AND EVEN, FREE OF VOIDS. PROVIDE FINAL GRADES WITHIN 1/2" OF THOSE INDICATED WHEN TESTED WITH A 10' STRAIGHT EDGE.</p> <p>PROTECT GRADED AREAS FROM TRAFFIC AND EROSION. REPAIR AREAS WHICH HAVE SETTLED, ERODED, OR BECOME DAMAGED DUE TO CONSTRUCTION ACTIVITIES AT NO ADDITIONAL COST TO OWNER.</p> <p>PLACE ALL FILL AND BACKFILL AS CONTROLLED FILL AS FOLLOWS:
a. ESTABLISH SUITABLE SUBGRADE CONDITIONS PRIOR TO PLACING FILL BY PROOFROLLING, UNDERCUTTING AND COMPACTING AS NECESSARY.
b. PLACE FILL MATERIALS IN LAYERS NOT MORE THAN 8" IN LOOSE DEPTH FOR HEAVY COMPACTION EQUIPMENT, AND NOT MORE THAN 4" FOR HAND TAMPERS.
c. PRIOR TO COMPACTION, PROVIDE MOISTURE CONTENT TO WITHIN 3% OF OPTIMUM BY MOISTENING OR AERATING EACH LAYER. DO NOT PLACE FILL MATERIAL ON SURFACES WHICH ARE MUDDY, FROZEN OR CONTAIN FROST OR ICE.
d. COMPACT SOIL TO NOT LESS THAN 95% OF MAXIMUM DRY DENSITY IN ACCORDANCE WITH ASTM D 698 (STANDARD PROCTOR).</p> <p>SPREAD TOPSOIL TO A DEPTH OF 4" OVER ALL DISTURBED AREAS NOT RECEIVING WALKS, PAVEMENT, WALLS OR BUILDING, INCLUDING TRENCHES.
IMMEDIATELY FOLLOWING PLACEMENT OF TOPSOIL, DISK THE ENTIRE TOPSOILED AREA AND RAKE FREE OF STONES AND DEBRIS OVER 1/2" IN ANY DIMENSION. PROVIDE A FINISHED SURFACE FREE OF DEPRESSIONS OR HIGH SPOTS. SEED IMMEDIATELY.</p> <p>CONTRACTOR IS RESPONSIBLE FOR ALL QUALITY CONTROL TESTING AND SHALL RETAIN A LICENSED INDEPENDENT GEOTECHNICAL ENGINEER AND SOILS TESTING LABORATORY AND SHALL PROVIDE PERIODIC REPORTS TO THE OWNER IN ACCORDANCE WITH VDOT REQUIREMENTS. OWNER IS RESPONSIBLE FOR ALL QUALITY ASSURANCE TESTING IN ACCORDANCE WITH VDOT REQUIREMENTS.</p> | </ | | | | | | | | |
| No. | CRITERIA, TECHNIQUE OR METHOD | PRACTICES PROVIDED | | | | | | | | | | | | |

 | |
 | | | | |
 | | | | | | | | | |
| 1 | PERMANENT OR TEMPORARY SOIL STABILIZATION SHALL BE APPLIED TO DENUDED AREAS WITHIN SEVEN (7) DAYS AFTER FINAL GRADE HAS BEEN REACHED ON ANY PORTION OF THE SITE. TEMPORARY SOIL STABILIZATION SHALL BE APPLIED WITHIN SEVEN (7) DAYS TO DENUDED AREAS THAT MAY BE AT FINAL GRADE BUT WILL REMAIN DORMANT (UNDISTURBED) FOR LONGER THAN FOURTEEN (14) DAYS. PERMANENT STABILIZATION SHALL BE APPLIED TO AREAS THAT ARE TO BE LEFT DORMANT FOR MORE THAN ONE (1) YEAR. | TS PS MU B/M | | | | | | | | | | | | |

 | |
 | | | | |
 | | | | | | | | | |
| 2 | DURING CONSTRUCTION OF THE PROJECT, SOIL STOCKPILES SHALL BE STABILIZED OR PROTECTED WITH SEDIMENT TRAPPING MEASURES. THE CONTRACTOR IS RESPONSIBLE FOR THE TEMPORARY PROTECTION AND PERMANENT STABILIZATION OF ALL SOIL STOCKPILES ON SITE AS WELL AS SOIL INTENTIONALLY TRANSPORTED FROM THE PROJECT SITE. | SF TS PS MU B/M | | | | | | | | | | | | |

 | |
 | | | | |
 | | | | | | | | | |
| 3 | A PERMANENT VEGETATIVE COVER SHALL BE ESTABLISHED ON DENUED AREAS NOT OTHERWISE PERMANENTLY STABILIZED. PERMANENT VEGETATION SHALL NOT BE CONSIDERED ESTABLISHED UNTIL A GROUND COVER IS ACHIEVED THAT, IN THE OPINION OF THE LOCAL PROGRAM ADMINISTRATOR OR DESIGNATED AGENT, IS UNIFORM, MATURE ENOUGH TO SURVIVE AND WILL INHIBIT EROSION. | TS PS MU B/M | | | | | | | | | | | | |

 | |
 | | | | |
 | | | | | | | | | |
| 4 | SEDIMENT BASINS AND TRAPS, PERIMETER DIKES, SEDIMENT BARRIERS AND OTHER MEASURES INTENDED TO TRAP SEDIMENT SHALL BE CONSTRUCTED AS A FIRST STEP IN ANY LAND-DISTURBING ACTIVITY AND SHALL BE MADE FUNCTIONAL BEFORE UPSLOPE LAND DISTURBANCE TAKES PLACE. | SF | | | | | | | | | | | | |

 | |
 | | | | |
 | | | | | | | | | |
| 5 | STABILIZATION METHODS SHALL BE APPLIED TO EARTHEN STRUCTURES SUCH AS DAMS, DIKES AND DIVERSIONS IMMEDIATELY AFTER INSTALLATION. | TS PS MU B/M | | | | | | | | | | | | |

 | |
 | | | | |
 | | | | | | | | | |
| 6 | SEDIMENT TRAPS AND BASINS SHALL BE DESIGNED AND CONSTRUCTED BASED UPON THE TOTAL DRAINAGE AREA TO BE SERVED BY THE TRAP OR BASIN. | NOT APPLICABLE | | | | | | | | | | | | |

 | |
 | | | | |
 | | | | | | | | | |
| 7 | CUT AND FILL SLOPES SHALL BE CONSTRUCTED IN A MANNER THAT WILL MINIMIZE EROSION. SLOPES THAT ARE FOUND TO BE ERODING EXCESSIVELY WITHIN ONE (1) YEAR OF PERMANENT STABILIZATION SHALL BE PROVIDED WITH ADDITIONAL SLOPE STABILIZATION MEASURES UNTIL THE PROBLEM IS CORRECTED. | TS PS MU B/M | | | | | | | | | | | | |

 | |
 | | | | |
 | | | | | | | | | |
| 8 | CONCENTRATED RUNOFF SHALL NOT FLOW DOWN CUT OR FILL SLOPES UNLESS CONTAINED WITHIN AN ADEQUATE TEMPORARY OR PERMANENT CHANNEL, FLUME OR SLOPE DRAIN STRUCTURE. | NOT APPLICABLE | | | | | | | | | | | | |

 | |
 | | | | |
 | | | | | | | | | |
| 9 | WHENEVER WATER SEEPS FROM A SLOPE FACE, ADEQUATE DRAINAGE OR OTHER PROTECTION SHALL BE PROVIDED. | SHOULD SEEPS OCCUR IN ANY EXISTING OR NEW CUT OR FILL SLOPE, THE CONTRACTOR SHALL FIRST ENSURE THAT THERE ARE NO AREAS OF POOLED WATER AT THE TOPS OF THE SLOPES, AND THEN SHALL CONTACT BOTH THE DESIGN ENGINEER AND THE PROJECT GEOTECHNICAL ENGINEER FOR ON-SITE EVALUATION OF THE AREAS OF SEEPAGE. | | | | | | | | | | | | |

 | |
 | | | | |
 | | | | | | | | | |
| 10 | ALL STORM SEWER INLETS THAT ARE MADE OPERABLE DURING CONSTRUCTION SHALL BE PROTECTED SO THAT SEDIMENT-LADEN WATER CANNOT ENTER THE CONVEYANCE SYSTEM WITHOUT FIRST BEING FILTERED OR OTHERWISE TREATED TO REMOVE SEDIMENT. | CIP IP | | | | | | | | | | | | |

 | |
 | | | | |
 | | | | | | | | | |
| 11 | BEFORE NEWLY CONSTRUCTED STORMWATER CONVEYANCE CHANNELS ARE MADE OPERATIONAL, ADEQUATE OUTLET PROTECTION AND ANY REQUIRED TEMPORARY OR PERMANENT CHANNEL LINING SHALL BE INSTALLED IN BOTH THE CONVEYANCE CHANNEL AND RECEIVING CHANNEL. | RR OP LS | | | | | | | | | | | | |

 | |
 | | | | |
 | | | | | | | | | |
| 12 | WHEN WORK IN A LIVE WATERCOURSE IS PERFORMED, PRECAUTIONS SHALL BE TAKEN TO MINIMIZE ENCROACHMENT, CONTROL SEDIMENT TRANSPORT AND STABILIZE THE WORK AREA TO THE GREATEST EXTENT POSSIBLE DURING CONSTRUCTION. NONERODIBLE MATERIAL SHALL BE USED FOR THE CONSTRUCTION OF CAUSEWAYS AND COFFERDAMS. EARTHEN FILL MAY BE USED FOR THESE STRUCTURES IF ARMORED BY NONERODIBLE COVER MATERIALS. | NO DISTURBANCE OF SURFACE WATERS IS PROPOSED WITH THIS PROJECT. | | | | | | | | | | | | |

 | |
 | | | | |
 | | | | | | | | | |
| 13 | WHEN A LIVE WATERCOURSE MUST BE CROSSED BY CONSTRUCTION VEHICLES MORE THAN TWICE IN ANY SIX (6) MONTH PERIOD, A TEMPORARY STREAM CROSSING CONSTRUCTED OF NONERODIBLE MATERIAL. | | | | | | | | | | | | | |

 | |
 | | | | |
 | | | | | | | | | |
| 14 | ALL APPLICABLE FEDERAL, STATE AND LOCAL CHAPTERS PERTAINING TO WORKING IN OR CROSSING LIVE WATERCOURSES SHALL BE MET. THE BEDS AND BANKS OF ANY WATERCOURSE SHALL BE STABILIZED IMMEDIATELY AFTER WORK IN THE WATERCOURSE IS COMPLETED. | | | | | | | | | | | | | |

 | |
 | | | | |
 | | | | | | | | | |
| 15 | THE BEDS AND BANKS OF A WATERCOURSE SHALL BE STABILIZED IMMEDIATELY AFTER WORK IN THE WATERCOURSE IS COMPLETED. | SF | | | | | | | | | | | | |

 | |
 | | | | |
 | | | | | | | | | |
| 16 | UNDERGROUND UTILITY LINES SHALL BE INSTALLED IN ACCORDANCE WITH THE FOLLOWING STANDARDS IN ADDITION TO OTHER APPLICABLE CRITERIA: 1)NO MORE THAN 500 LINEAR FEET OF ANY TRENCH MAY BE OPENED AT ONE TIME. 2)EXCAVATED MATERIAL SHALL BE PLACED ON THE UPHILL SIDE OF TRENCHES. 3)EFFLUENT FROM DEWATERING OPERATIONS SHALL BE FILTERED OR PASSED THROUGH AN APPROVED SEDIMENT TRAPPING DEVICE, OR BOTH, AND DISCHARGED IN A MANNER THAT DOES NOT ADVERSELY AFFECT FLOWING STREAMS OR OFF-SITE PROPERTY. 4)MATERIAL USED FOR BACKFILLING TRENCHES SHALL BE PROPERLY COMPACTED IN ORDER TO MINIMIZE EROSION AND PROMOTE STABILIZATION. 5)RESTALLIZATION SHALL BE ACCOMPLISHED IN ACCORDANCE WITH THESE CHAPTERS. 6)APPLICABLE SAFETY REGULATIONS SHALL BE COMPLIED WITH. | | | | | | | | | | | | | |

 | |
 | | | | |
 | | | | | | | | | |
| 17 | WHERE CONSTRUCTION VEHICLE ACCESS ROUTES INTERSECT PAVED OR PUBLIC ROADS, PROVISIONS SHALL BE MADE TO MINIMIZE THE TRANSPORT OF SEDIMENT BY VEHICULAR TRACKING ONTO THE PAVED SURFACE. WHERE SEDIMENT IS TRANSPORTED ONTO A PAVED OR PUBLIC ROAD SURFACE, THE ROAD SURFACE SHALL BE CLEANED THOROUGHLY AT THE END OF EACH DAY. SEDIMENT SHALL BE REMOVED FROM THE ROADS BY SHOVELING OR SWEEPING AND TRANSPORTED TO A SEDIMENT CONTROL DISPOSAL AREA. STREET WASHING SHALL BE ALLOWED ONLY AFTER SEDIMENT IS REMOVED IN THIS MANNER. | CE | | | | | | | | | | | | |

 | |
 | | | | |
 | | | | | | | | | |
| 18 | ALL TEMPORARY EROSION AND SEDIMENT CONTROL MEASURES SHALL BE REMOVED WITHIN THIRTY (30) DAYS AFTER FINAL SITE STABILIZATION OR AFTER THE TEMPORARY MEASURES ARE NO LONGER NEEDED, UNLESS OTHERWISE AUTHORIZED BY THE VESCP AUTHORITY. TRAPPED SEDIMENT AND THE DISTURBED SOIL AREAS RESULTING FROM THE DISPOSITION OF TEMPORARY MEASURES SHALL BE PERMANENTLY STABILIZED TO PREVENT FURTHER EROSION AND SEDIMENTATION. | TS PS MU B/M | | | | | | | | | | | | |

 | |
 | | | | |
 | | | | | | | | | |
| | PROPERTIES AND WATERWAYS DOWNSTREAM FROM DEVELOPMENT SITES SHALL BE PROTECTED FROM SEDIMENT DEPOSITION, EROSION AND DAMAGE DUE TO INCREASES IN VOLUME, VELOCITY AND PEAK FLOW RATE OF STORMWATER RUNOFF FOR THE STATED FREQUENCY STORM OF 24-HOUR DURATION IN ACCORDANCE WITH THE FOLLOWING STANDARDS AND CRITERIA. STREAM RESTORATION AND RELOCATION PROJECTS THAT INCORPORATE NATURAL CHANNEL DESIGN CONCEPTS ARE NOT MAN-MADE CHANNELS AND SHALL BE EXEMPT FROM ANY FLOW RATE CAPACITY AND VELOCITY REQUIREMENTS FOR NATURAL OR MAN-MADE CHANNELS.
a. CONCENTRATED STORMWATER RUNOFF LEAVING A DEVELOPMENT SITE SHALL BE DISCHARGED DIRECTLY INTO AN ADEQUATE OR MAN-MADE RECEIVING CHANNEL, PIPE OR STORM SEWER SYSTEM. FOR THOSE SITES WHERE RUNOFF IS DISCHARGED INTO A PIPE OR PIPE SYSTEM, DOWNSTREAM STABILITY ANALYSES AT THE OUTFALL OF THE PIPE OR PIPE SYSTEM SHALL BE PERFORMED.
b. ADEQUACY OF ALL CHANNELS AND PIPES SHALL BE VERIFIED IN THE FOLLOWING MANNER:
(1) THE APPLICANT SHALL DEMONSTRATE THAT THE TOTAL DRAINAGE AREA TO THE POINT OF ANALYSIS WITHIN THE CHANNEL IS ONE HUNDRED TIMES GREATER THAN THE CONTRIBUTING DRAINAGE AREA OF THE PROJECT IN QUESTION OR
(2) (a) NATURAL CHANNELS SHALL BE ANALYZED BY THE USE OF THE TWO-YEAR STORM TO VERIFY THAT STORMWATER WILL NOT OVERTOP CHANNEL BANKS NOR CAUSE EROSION OF CHANNEL BED OR BANKS; AND
(b) ALL PREVIOUSLY CONSTRUCTED MAN-MADE CHANNELS SHALL BE ANALYZED BY THE USE OF THE 10-YEAR STORM TO VERIFY THAT STORMWATER WILL NOT OVERTOP ITS BANKS AND BY THE USE OF A 2-YEAR STORM TO DEMONSTRATE THAT STORMWATER WILL NOT CAUSE EROSION OF CHANNEL BED OR BANKS; AND
(c) PIPES AND STORM SEWER SYSTEMS SHALL BE ANALYZED BY THE USE OF A TEN-YEAR STORM TO VERIFY THAT STORMWATER WILL BE CONTAINED WITHIN THE PIPE SYSTEM
c. IF EXISTING NATURAL RECEIVING CHANNELS OR PREVIOUSLY CONSTRUCTED MAN-MADE CHANNELS OR PIPES ARE NOT ADEQUATE, THE APPLICANT SHALL:
(1) IMPROVE THE CHANNEL TO A CONDITION WHERE A 10-YEAR STORM WILL NOT OVERTOP THE BANKS AND A 2-YEAR STORM WILL NOT CAUSE EROSION TO THE CHANNEL BED OR BANKS; OR
(2) IMPROVE THE PIPE OR PIPE SYSTEM TO A CONDITION WHERE THE 10-YEAR STORM IS CONTAINED WITHIN THE APPURTANCES; OR
(3) DEVELOP A SITE DESIGN THAT WILL NOT CAUSE THE PRE-DEVELOPMENT PEAK RUNOFF RATE FROM A TWO-YEAR STORM TO INCREASE WHEN RUNOFF OUTFALLS INTO A NATURAL CHANNEL OR WILL NOT CAUSE THE PRE-DEVELOPMENT PEAK RUNOFF RATE FROM A 10-YEAR STORM TO INCREASE WHEN RUNOFF OUTFALLS INTO A MAN-MADE CHANNEL; OR
(4) PROVIDE A COMBINATION OF CHANNEL IMPROVEMENT, STORMWATER DETENTION OR OTHER MEASURES WHICH IS SATISFACTORY TO THE VESCP AUTHORITY TO PREVENT DOWNSTREAM EROSION
d. THE APPLICANT SHALL PROVIDE EVIDENCE OF PERMISSION TO MAKE THE IMPROVEMENTS
e. ALL HYDROLOGIC ANALYSES SHALL BE BASED ON THE EXISTING WATERSHED CHARACTERISTICS AND THE ULTIMATE DEVELOPMENT CONDION OF THE SUBJECT PROJECT.
f. IF THE APPLICANT CHOOSES AN OPTION THAT INCLUDES STORMWATER DETENTION, HE SHALL OBTAIN APPROVAL FROM THE VESCP OF A PLAN FOR MAINTENANCE OF THE DETENTION FACILITIES. THE PLAN SHALL SET FORTH THE MAINTENANCE REQUIREMENTS OF THE FACILITY AND THE PERSON RESPONSIBLE FOR PERFORMING THE MAINTENANCE.
g. OUTFALL FROM A DETENTION FACILITY SHALL BE DISCHARGED TO A RECEIVING CHANNEL, AND ENERGY DISSIPATORS SHALL BE PLACED AT THE OUTFALL OF ALL DETENTION FACILITIES AS NECESSARY TO PROVIDE A STABILIZED TRANSITION FROM THE FACILITY TO THE RECEIVING CHANNEL.
h. ALL ON-SITE CHANNELS MUST BE VERIFIED TO BE ADEQUATE.
i. INCREASED VOLUMES OF SHEET FLOWS THAT MAY CAUSE EROSION OR SEDIMENTATION ON ADJACENT PROPERTY SHALL BE DIVERTED TO A STABLE OUTLET, ADEQUATE CHANNEL, PIPE OR PIPE SYSTEM, OR TO A DETENTION FACILITY.
j. IN APPLYING THESE STORMWATER MANAGEMENT CRITERIA, INDIVIDUAL LOTS OR PARCELS IN A RESIDENTIAL, COMMERCIAL OR INDUSTRIAL DEVELOPMENT SHALL NOT BE CONSIDERED TO BE SEPARATE DEVELOPMENT PROJECTS. INSTEAD, THE DEVELOPMENT, AS A WHOLE, SHALL BE CONSIDERED TO BE A SINGLE DEVELOPMENT PROJECT. HYDROLOGIC PARAMETERS THAT REFLECT THE ULTIMATE DEVELOPMENT CONDITION SHALL BE USED IN ALL ENGINEERING CALCULATIONS.
k. ALL MEASURES USED TO PROTECT PROPERTIES AND WATERWAYS SHALL BE EMPLOYED IN A MANNER WHICH MINIMIZES IMPACTS ON THE PHYSICAL, CHEMICAL AND BIOLOGICAL INTEGRITY OF RIVERS, STREAMS AND OTHER WATERS OF THE STATE.
l. ANY PLAN APPROVED PRIOR TO JULY 1, 2014, THAT PROVIDES FOR STORMWATER MANAGEMENT THAT ADDRESSES ANY FLOW RATE CAPACITY AND VELOCITY REQUIREMENTS FOR NATURAL OR MAN-MADE CHANALS SHALL SATISFY THE FLOW RATE CAPACITY AND VELOCITY REQUIREMENTS FOR NATURAL OR MAN-MADE CHANNELS IF THE PRACTICES ARE DESIGNED TO (i) DETAIN THE WATER QUANTITY VOLUME AND TO RELEASE IT OVER 48 HOURS; (ii) DETAIN AND RELEASE OVER A 24-HOUR PERIOD THE EXPECTED RAINFALL RESULTING FROM THE ONE YEAR, 24-HOUR STORM; AND (iii) REDUCE THE ALLOWABLE PEAK FLOW RATE RESULTING FROM THE 1.5, 2, AND 10-YEAR, 24-HOUR STORMS TO A LEVEL THAT IS LESS THAN OR EQUAL TO THE PEAK FLOW RATE FROM SITE ASSUMING IT WAS IN A GOOD FORESTED CONDITION, ACHIEVED THROUGH MULTIPLICATION OF THE FORESTED PEAK RATE BY A REDUCTION FACTOR THAT IS EQUAL TO THE RUNOFF VOLUME FROM THE SITE WHEN IT WAS IN A GOOD FORESTED CONDITION DIVIDED BY THE RUNOFF VOLUME FROM THE SITE IN ITS PROPOSED CONDITION, AND SHALL BE EXEMPT FROM ANY FLOW RATE CAPACITY AND VELOCITY REQUIREMENTS FOR NATURAL OR MAN-MADE CHANNELS AS DEFINED IN ANY REGULATIONS PROMULGATED PURSUANT TO 10.1-562 OR 10.1-570 OF THE ACT.
m. FOR PLANS APPROVED ON AND AFTER JULY 1, 2014, THE FLOW RATE CAPACITY AND VELOCITY REQUIREMENTS OF 10.1-561 A OF THE ACT AND THIS SUBSECTION SHALL BE SATISFIED BY COMPLIANCE WITH WATER QUANTITY REQUIREMENTS IN THE STORMWATER MANAGEMENT ACT (10.1-603.2 ET SEQ. OF THE CODE OF VIRGINIA) AND ATTENDANT REGULATIONS, UNLESS SUCH LAND-DISTURBING ACTIVITIES ARE IN ACCORDANCE WITH 4VAC50-60-48 OF THE VIRGINIA STORMWATER MANAGEMENT PROGRAM (VSPM) PERMIT REGULATIONS.
n. COMPLIANCE WITH THE WATER QUANTITY MINIMUM STANDARDS SET OUT IN 4VAC50-60-66 OF THE VIRGINIA STORMWATER MANAGEMENT PROGRAM (VSPM) PERMIT REGULATIONS SHALL BE DEEMED TO SATISFY THE REQUIREMENTS OF MINIMUM STANDARD 19. | SEE SUPPLEMENTAL CALCULATIONS FOR FLOOD AND CHANNEL PROTECTION REQUIREMENTS FOR THE PROPOSED DEVELOPMENT. | | | | | | | | | | | | |

 | |
 | | | | |
 | | | | | | | | | |
| | <p>TOTAL DISTURBED AREA = <u>18.3</u> AC. = <u>795,000</u> SQ. FT.</p> | | | | | | | | | | | | | |

 | |
 | | | | |
 | | | | | | | | | |
| | GRADING NOTES | | | | | | | | | | | | | |

 | |
 | | | | |
 | | | | | | | | | |
| | <p>G.C. SHALL REFER TO "SUBSURFACE EXPLORATION AND GEOTECHNICAL ENGINEERING REPORT, ROANOKE COUNTY GREENWAY EAST ROANOKE RIVER GREENWAY EXTENSION" FOR SITE-SPECIFIC REQUIREMENTS. ALL RECOMMENDATIONS IN THE REPORT REGARDING EARTHWORK OPERATIONS SHALL BE FOLLOWED UNLESS OTHERWISE APPROVED BY THE OWNER AND ENGINEER.</p> <p>REMOVE TREES, SHRUBS, GRASS, AND OTHER VEGETATION, IMPROVEMENTS OR OBSTRUCTIONS AS REQUIRED TO PERMIT INSTALLATION OF NEW CONSTRUCTION. REMOVE TREES AND OTHER VEGETATION, INCLUDING STUMPS AND ROOTS, COMPLETELY IN AREAS REQUIRED FOR SUBSEQUENT SEEDING. CUT OFF TREES AND STUMPS IN AREAS TO RECEIVE FILL MORE THAN THREE FEET IN DEPTH TO WITHIN EIGHT INCHES OF THE ORIGINAL GROUND SURFACE.</p> <p>BARRICADE OPEN EXCAVATIONS OCCURRING AS PART OF THIS WORK AND OPERATE WARNING LIGHTS AS RECOMMENDED BY AUTHORITIES HAVING JURISDICTION.</p> <p>EXCAVATION FOR STRUCTURES:
a. CONFORM TO ELEVATIONS AND DIMENSIONS SHOWN WITHIN A TOLERANCE OF 0.1'
b. PROVIDE TRUE AND STRAIGHT FOOTING EXCAVATIONS WITH UNIFORM AND LEVEL BOTTOMS OF THE WIDTH INDICATED TO ENSURE PROPER PLACEMENT AND COVER OF ALL REINFORCEMENT.
c. REMOVE ALL LOOSE MATERIALS FROM THE EXCAVATION PRIOR TO PLACEMENT OF CONCRETE.
d. FOOTINGS WHICH SUPPORT CONCRETE MASONRY UNITS MAY BE STEPPED PROVIDED THE VERTICAL STEP DOES NOT EXCEED ONE HALF OF THE HORIZONTAL DISTANCE BETWEEN STEPS AND HORIZONTAL DISTANCE BETWEEN STEPS IS NOT LESS THAN TWO FEET.
e. IF ROCK IS ENCOUNTERED IN A FOOTING EXCAVATION, UNDERCUT IT A MINIMUM EXCAVATION WITH CONTROLLED FILL.</p> <p>CUT SURFACE UNDER PAVEMENTS TO COMPLY WITH CROSS SECTIONS, ELEVATIONS, AND GRADES AS INDICATED.</p> <p>EXCAVATE TRENCHES TO UNIFORM WIDTH CONFORMING TO VDOT STANDARD PB-1 FOR STORM DRAINAGE PIPING.</p> <p>PREVENT SURFACE WATER AND SUBSURFACE OR GROUND WATER FROM FLOWING INTO EXCAVATIONS AND FROM FLOODING PROJECT SITE AND SURROUNDING AREA. DO NOT ALLOW WATER TO ACCUMULATE IN EXCAVATIONS. REMOVE WATER TO PREVENT SOFTENING OF FOUNDATION BOTTOMS, UNDERCUTTING FOOTINGS, AND SOIL CHANGES DETRIMENTAL TO STABILITY OF SUBGRADES AND FOUNDATIONS. CONVEY WATER WHEN ATMOSPHERIC TEMPERATURE IS LESS THEN 35°F (1°C).</p> <p>PROTECT EXCAVATED BOTTOMS OF ALL FOOTINGS AND TRENCHES AGAINST FREEZING WHEN ATMOSPHERIC TEMPERATURE IS LESS THEN 35°F (1°).</p> <p>BACKFILLING:
a. COMPACT THE BACKFILL AROUND THE OUTSIDE OF EACH BUILDING TO A MINIMUM OF 85% OF MAXIMUM DRY DENSITY IN ACCORDANCE WITH ASTM D 698 STANDARD PROCTOR. DO NOT ALLOW HEAVY COMPACTION EQUIPMENT SUCH AS ROLLERS, ETC., CLOSER TO ANY FOOTING THAN THE HORIZONTAL DISTANCE SUBTENDED BY A 45° ANGLE WITH THE TOP EDGE OF THE FOOTINGS AND THE SURFACE OF THE GROUND.
b. BACKFILL BEHIND WALLS AFTER PERMANENT CONSTRUCTION WHICH BRACES THE WALL IS IN PLACE OR TEMPORARY BRACING OF THE WALL IS PROPERLY INSTALLED, AND AFTER ACCEPTANCE OF CONSTRUCTION BELOW FINISH GRADE INCLUDING DAMP-PROOFING, REMOVAL OF CONCRETE FORMWORK, AND REMOVAL OF TRASH AND DEBRIS.</p> <p>FINISH LAWN AREAS TO WITHIN ONE INCH ABOVE OR BELOW REQUIRED SUBGRADE ELEVATIONS. SHAPE SURFACE UNDER WALKS AND PAVEMENTS TO LINE, GRADE, AND CROSS SECTION, WITH NOT MORE THAN 1/2" ABOVE OR BELOW REQUIRED SUBGRADE ELEVATION.</p> <p>GRADE SURFACE UNDER BUILDING SLABS SMOOTH AND EVEN, FREE OF VOIDS. PROVIDE FINAL GRADES WITHIN 1/2" OF THOSE INDICATED WHEN TESTED WITH A 10' STRAIGHT EDGE.</p> <p>PROTECT GRADED AREAS FROM TRAFFIC AND EROSION. REPAIR AREAS WHICH HAVE SETTLED, ERODED, OR BECOME DAMAGED DUE TO CONSTRUCTION ACTIVITIES AT NO ADDITIONAL COST TO OWNER.</p> <p>PLACE ALL FILL AND BACKFILL AS CONTROLLED FILL AS FOLLOWS:
a. ESTABLISH SUITABLE SUBGRADE CONDITIONS PRIOR TO PLACING FILL BY PROOFROLLING, UNDERCUTTING AND COMPACTING AS NECESSARY.
b. PLACE FILL MATERIALS IN LAYERS NOT MORE THAN 8" IN LOOSE DEPTH FOR HEAVY COMPACTION EQUIPMENT, AND NOT MORE THAN 4" FOR HAND TAMPERS.
c. PRIOR TO COMPACTION, PROVIDE MOISTURE CONTENT TO WITHIN 3% OF OPTIMUM BY MOISTENING OR AERATING EACH LAYER. DO NOT PLACE FILL MATERIAL ON SURFACES WHICH ARE MUDDY, FROZEN OR CONTAIN FROST OR ICE.
d. COMPACT SOIL TO NOT LESS THAN 95% OF MAXIMUM DRY DENSITY IN ACCORDANCE WITH ASTM D 698 (STANDARD PROCTOR).</p> <p>SPREAD TOPSOIL TO A DEPTH OF 4" OVER ALL DISTURBED AREAS NOT RECEIVING WALKS, PAVEMENT, WALLS OR BUILDING, INCLUDING TRENCHES. IMMEDIATELY FOLLOWING PLACEMENT OF TOPSOIL, DISK THE ENTIRE TOPSOILED AREA AND RAKE FREE OF STONES AND DEBRIS OVER 1/2" IN ANY DIMENSION. PROVIDE A FINISHED SURFACE FREE OF DEPRESSIONS OR HIGH SPOTS. SEED IMMEDIATELY.</p> <p>CONTRACTOR IS RESPONSIBLE FOR ALL QUALITY CONTROL TESTING AND SHALL RETAIN A LICENSED INDEPENDENT GEOTECHNICAL ENGINEER AND SOILS TESTING LABORATORY AND SHALL PROVIDE PERIODIC REPORTS TO THE OWNER IN ACCORDANCE WITH VDOT REQUIREMENTS. OWNER IS RESPONSIBLE FOR ALL QUALITY ASSURANCE TESTING IN ACCORDANCE WITH VDOT REQUIREMENTS.</p> | | | | | | | | | | | | | |

 | |
 | | | | |
 | | | | | | | | | |
| | | | | | | | | | | | | | | |

 | |
 | | | | |
 | | | | | | | | | |
| | | | | | | | | | | | | | | |

 | |
 | | | | |
 | | | | | | | | | |
| | | | | | | </ | | | | | | | | |

 | |
 | | | | |
 | | | | | | | | | |

TYPICAL TREATMENT - 1 (SOIL STABILIZATION BLANKET) INSTALLATION CRITERIA

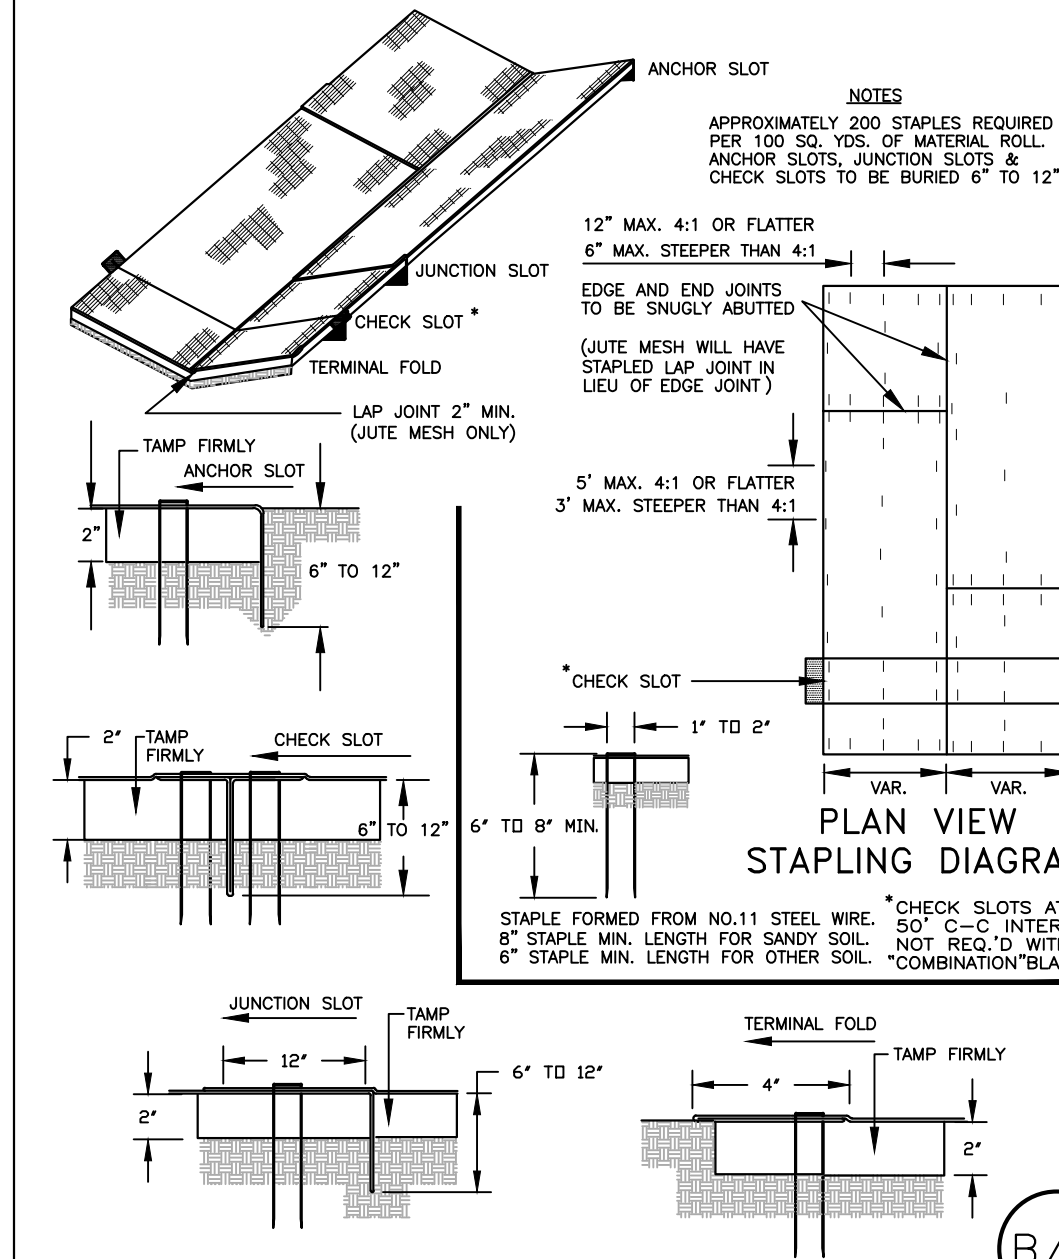

SOURCE: VDOT ROAD AND BRIDGE STANDARDS

STONE CONSTRUCTION ENTRANCE

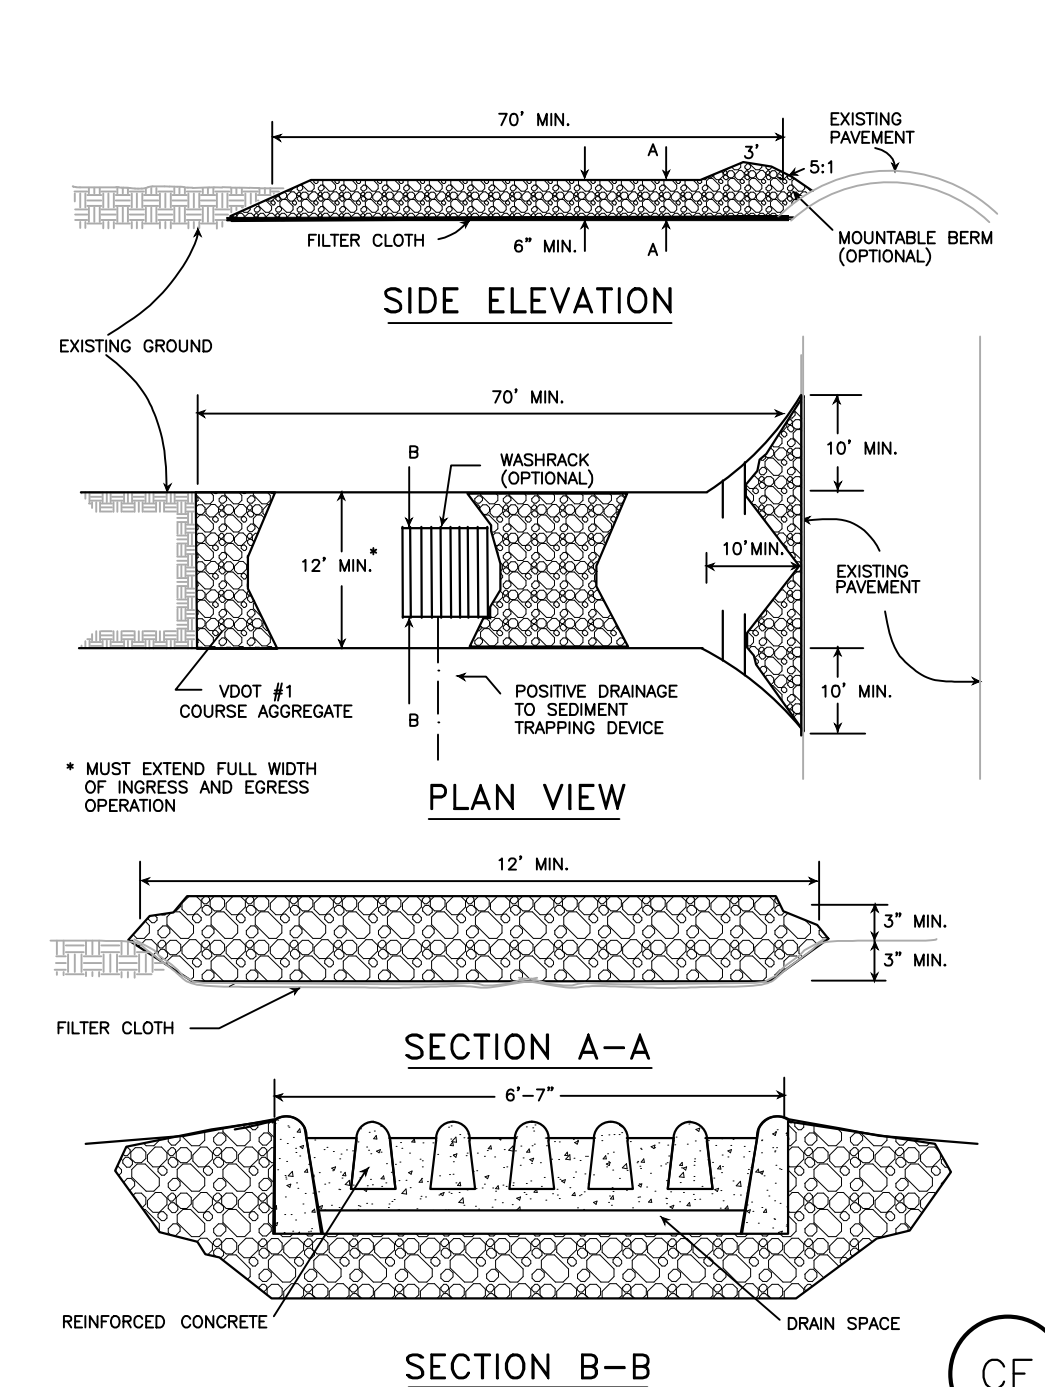


PLATE: 3.36-2 SOURCE: ADAPTED FROM 1983 Maryland Standards for Soil Erosion and Sediment Control, and Va. DSC

SILT FENCE DROP INLET PROTECTION

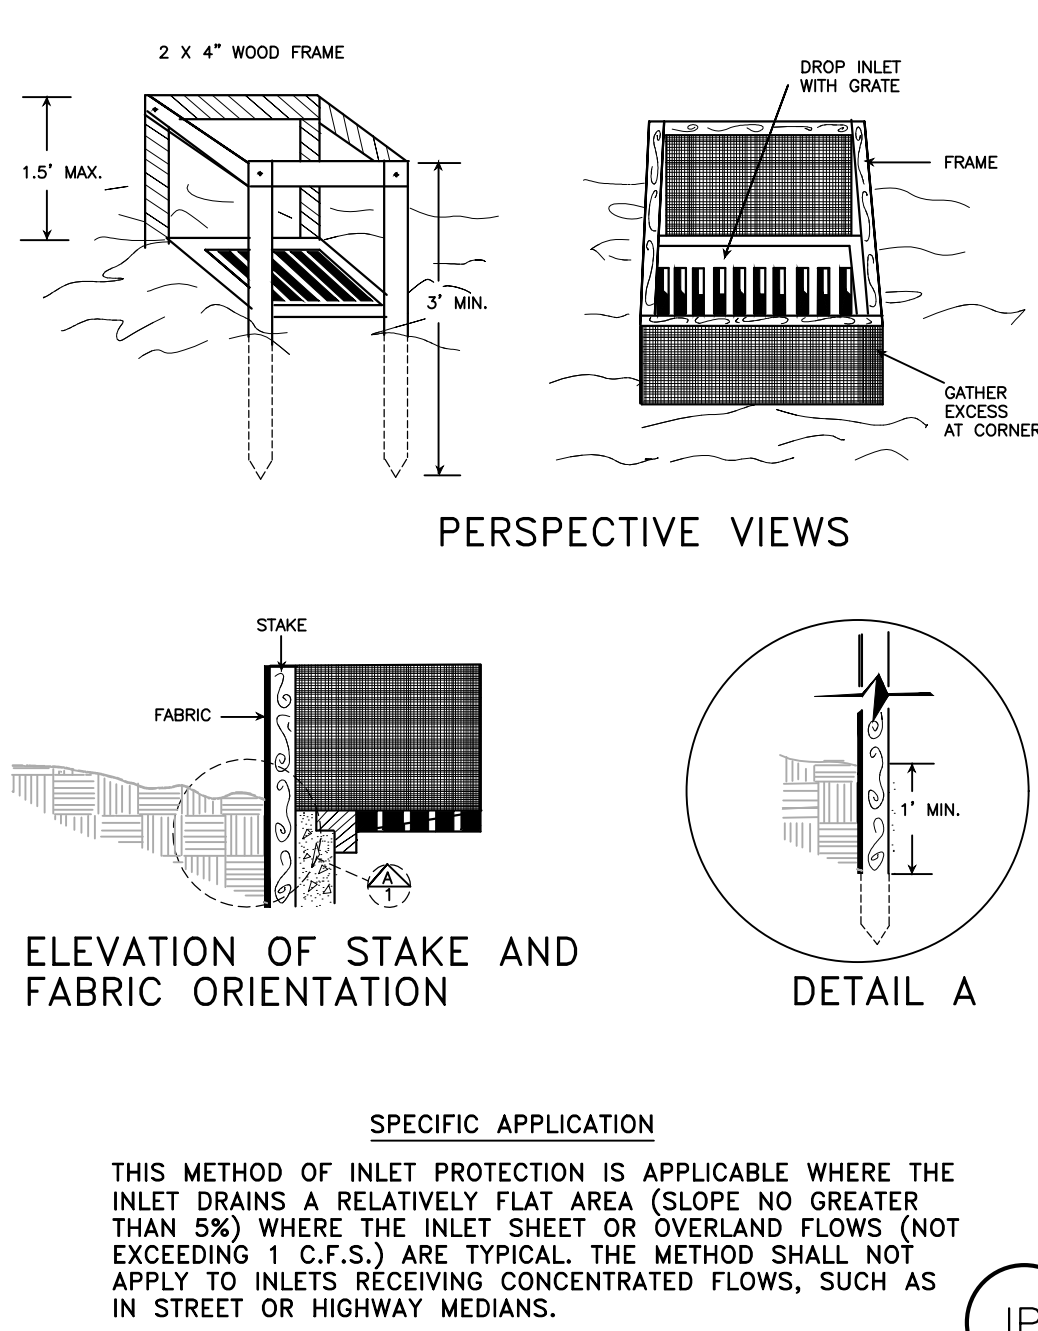


PLATE 3.02-1 SOURCE: N.C. Erosion and Sediment Control Planning and Design Manual, 1988

SILT FENCE CULVERT INLET PROTECTION

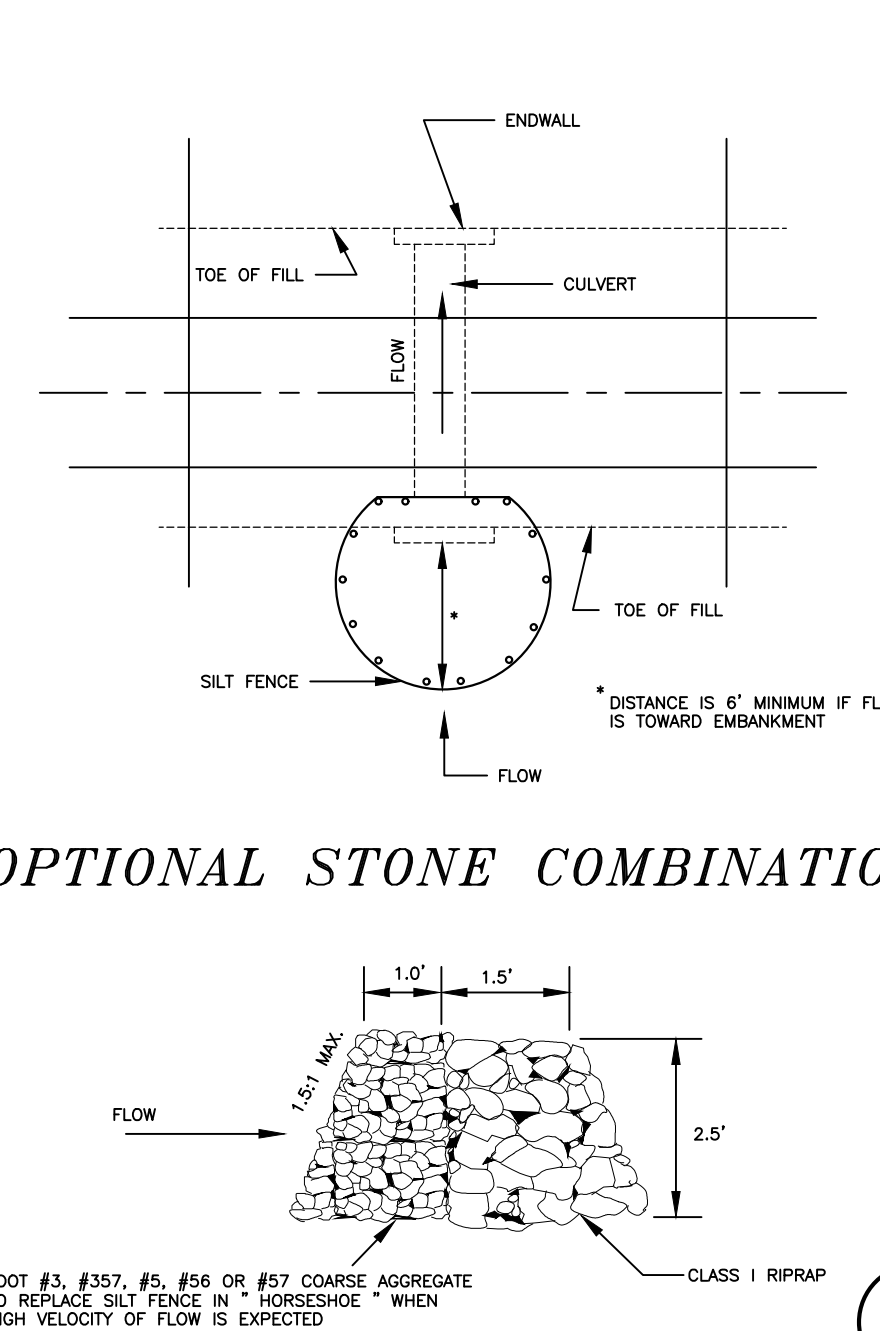


PLATE: 3.07-1 SOURCE: ADAPTED FROM VDOT STANDARD SHEETS AND VA. DSC

PIPE OUTLET CONDITIONS

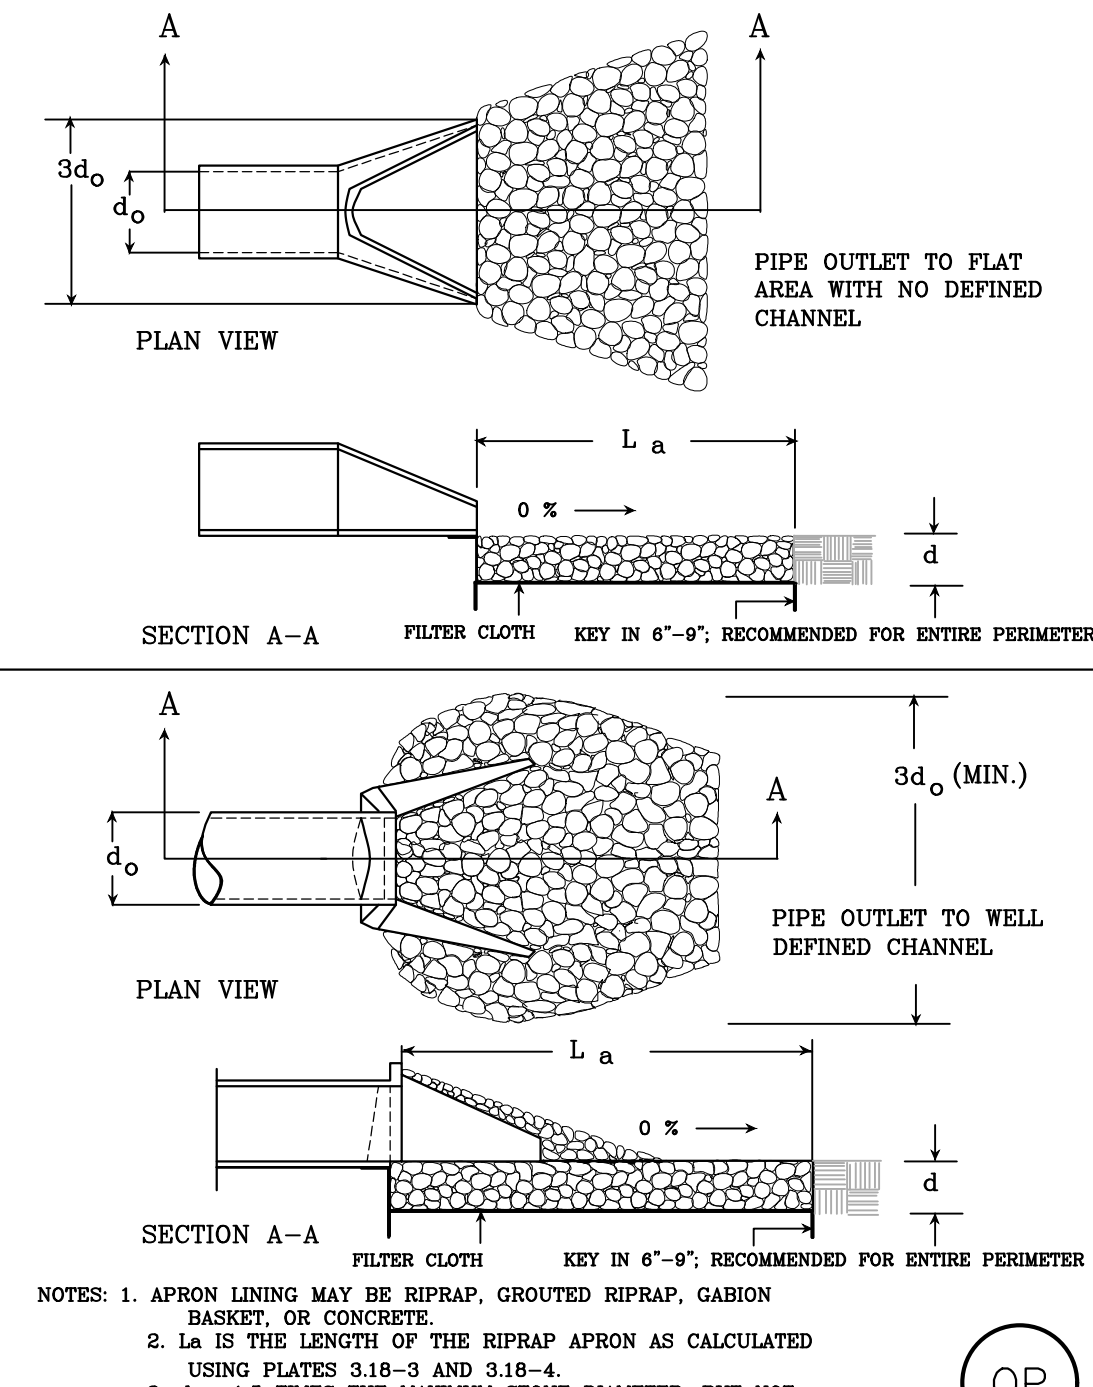



PLATE: 3.08-1 SOURCE: Va. DSC

MULCHES:	RATES:		NOTES:
	Per Acre	Per 1000 sq. ft.	
Straw or Hay	- 2 tons (Minimum 2 tons for winter cover)	70 - 90 lbs.	Free from weeds and coarse matter. Must be anchored. Spread with mulch blower or by hand.
Fiber Mulch	Minimum 1500 lbs.	35 lbs.	Do not use as mulch for winter cover or during hot, dry periods. * Apply as slurry.
Corn Stalks	4 - 6 tons	185 - 275 lbs.	Cut or shredded in 4-6\" lengths. Air-dried. Do not use in fine turf areas. Apply with mulch blower or by hand.
Wood Chips	4 - 6 tons	185 - 275 lbs.	Free of coarse matter. Air-dried. Treat with 12 lbs nitrogen per ton. Do not use in fine turf areas. Apply with mulch blower, chip handler, or by hand.
Bark Chips or Shredded Bark	50 - 70 cu. yds.	1-2 cu. Yds.	Free of coarse matter. Air-dried. Do not use in fine turf areas. Apply with mulch blower, chip handler, or by hand.

*NOTE: MULCHING SHALL BE APPLIED IN ACCORDANCE WITH THE REQUIREMENTS IN TABLE 3.35-A. MULCH SHALL BE APPLIED IN 2\"-3\" THICK LAYER. WHERE APPROPRIATE, THE G.C. IS ENCOURAGED TO CHIP AND UTILIZE EXISTING TREES THAT ARE BEING CLEARED FOR THE PROJECT.

SOURCE: Va. DSCW

TOE REQUIREMENTS FOR BANK STABILIZATION

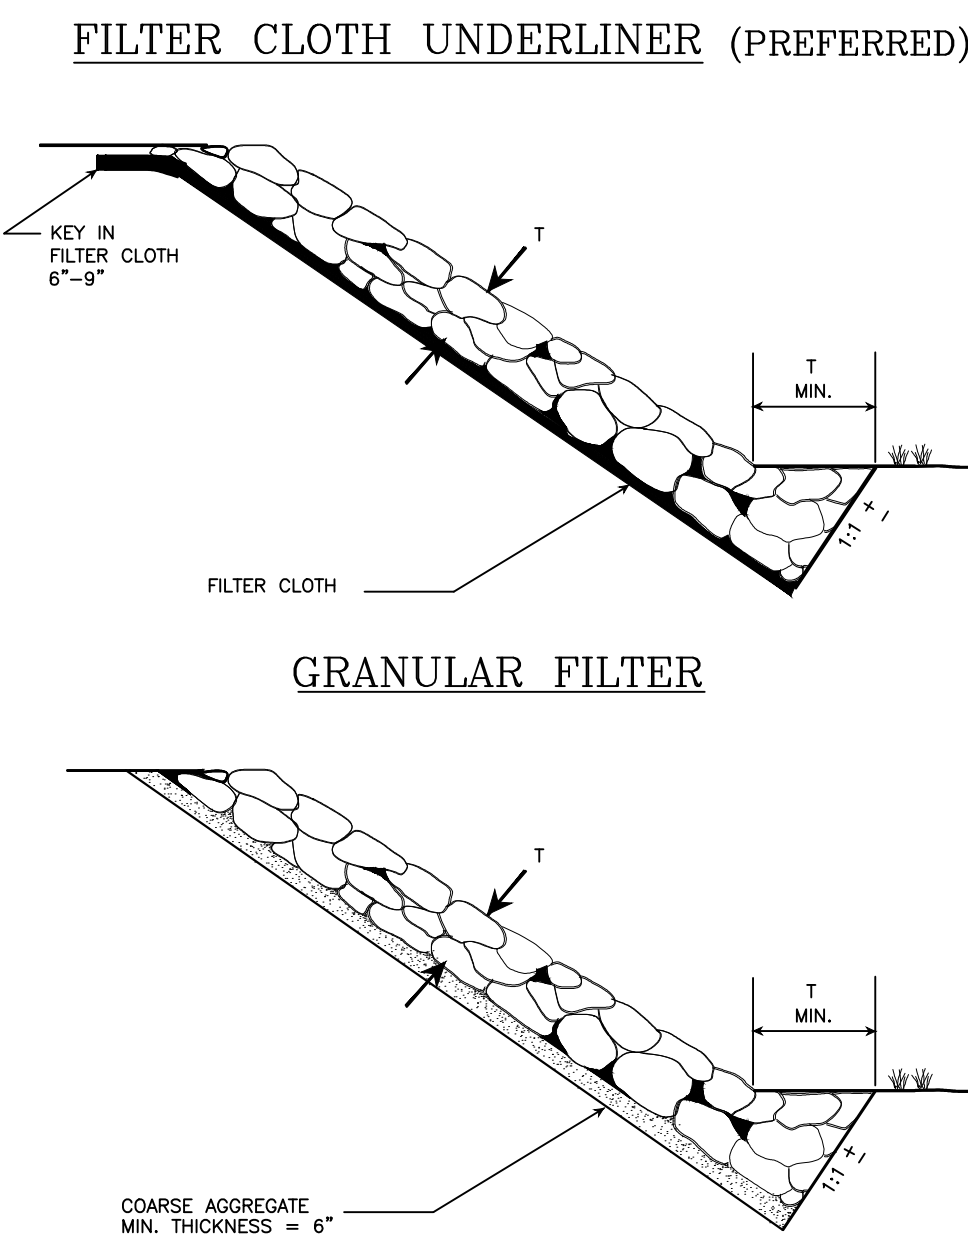

SOURCE: Adapted from VDOT Drainage Manual

ROCK CHECK DAM

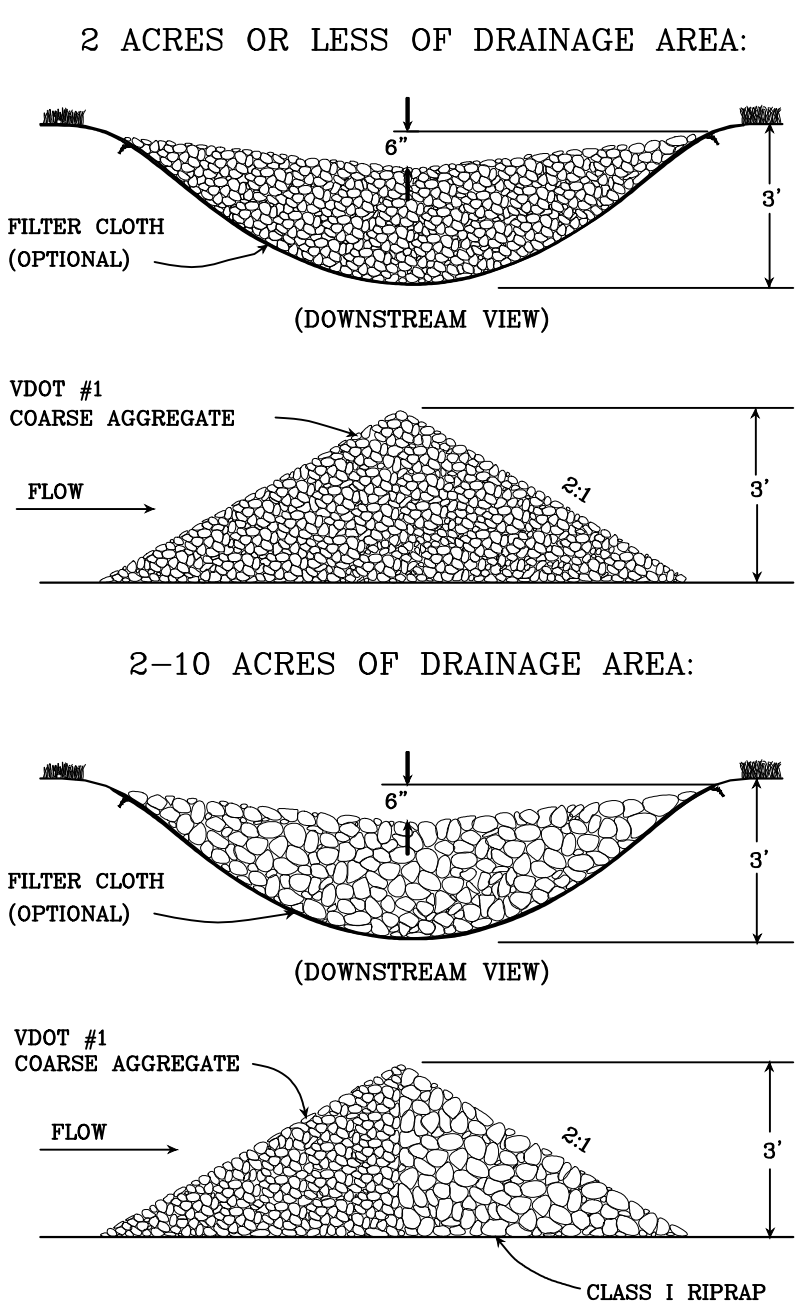


PLATE: 3.19-1 SOURCE: VA. DSCW

LEVEL SPREADER


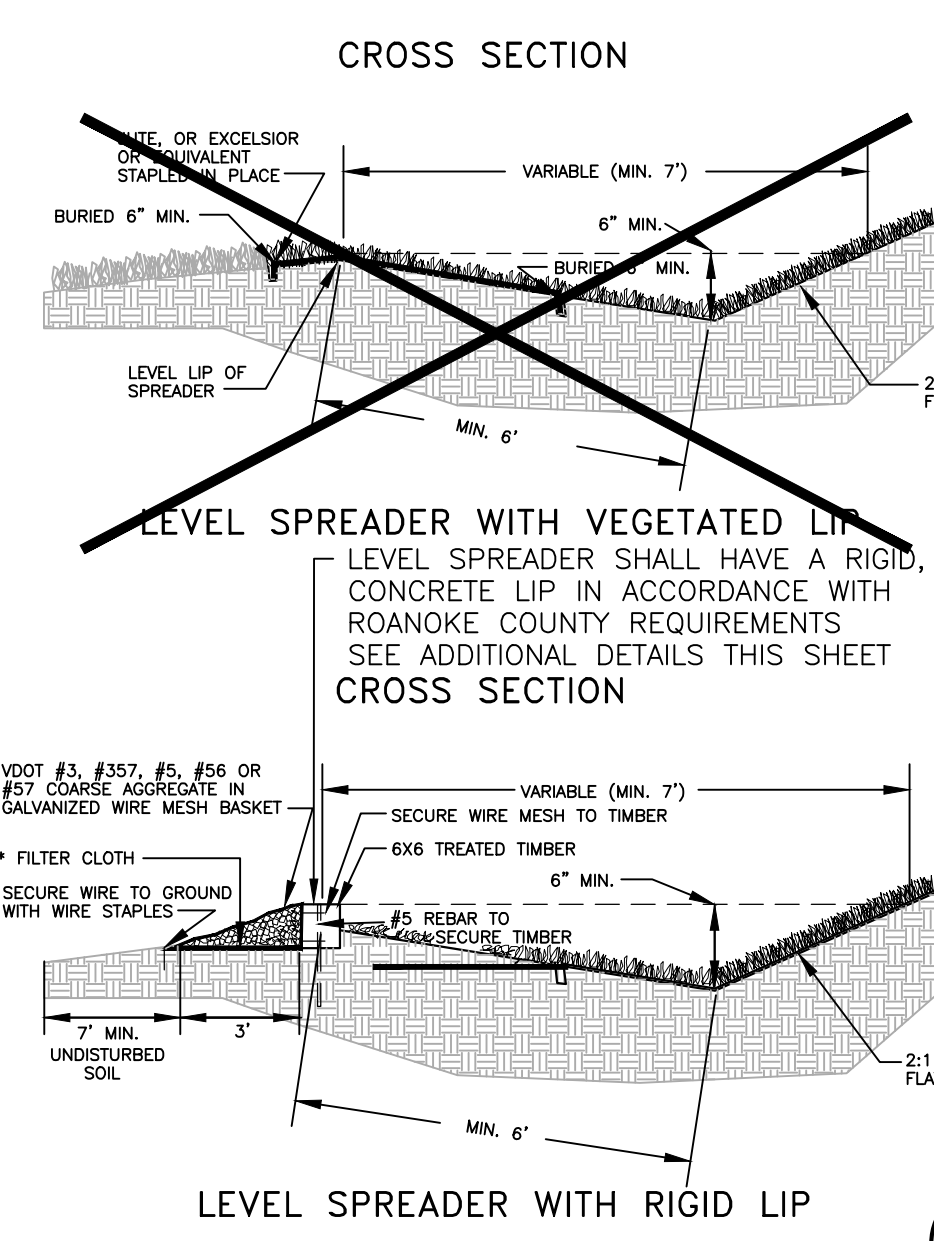


PLATE: 3.20-1 SOURCE: VA. DSCW AND N.C. Erosion and Sediment Control Planning and Design Manual

NOTES:
1. CONCRETE IS TO BE CLASS A3 CAST IN PLACE.

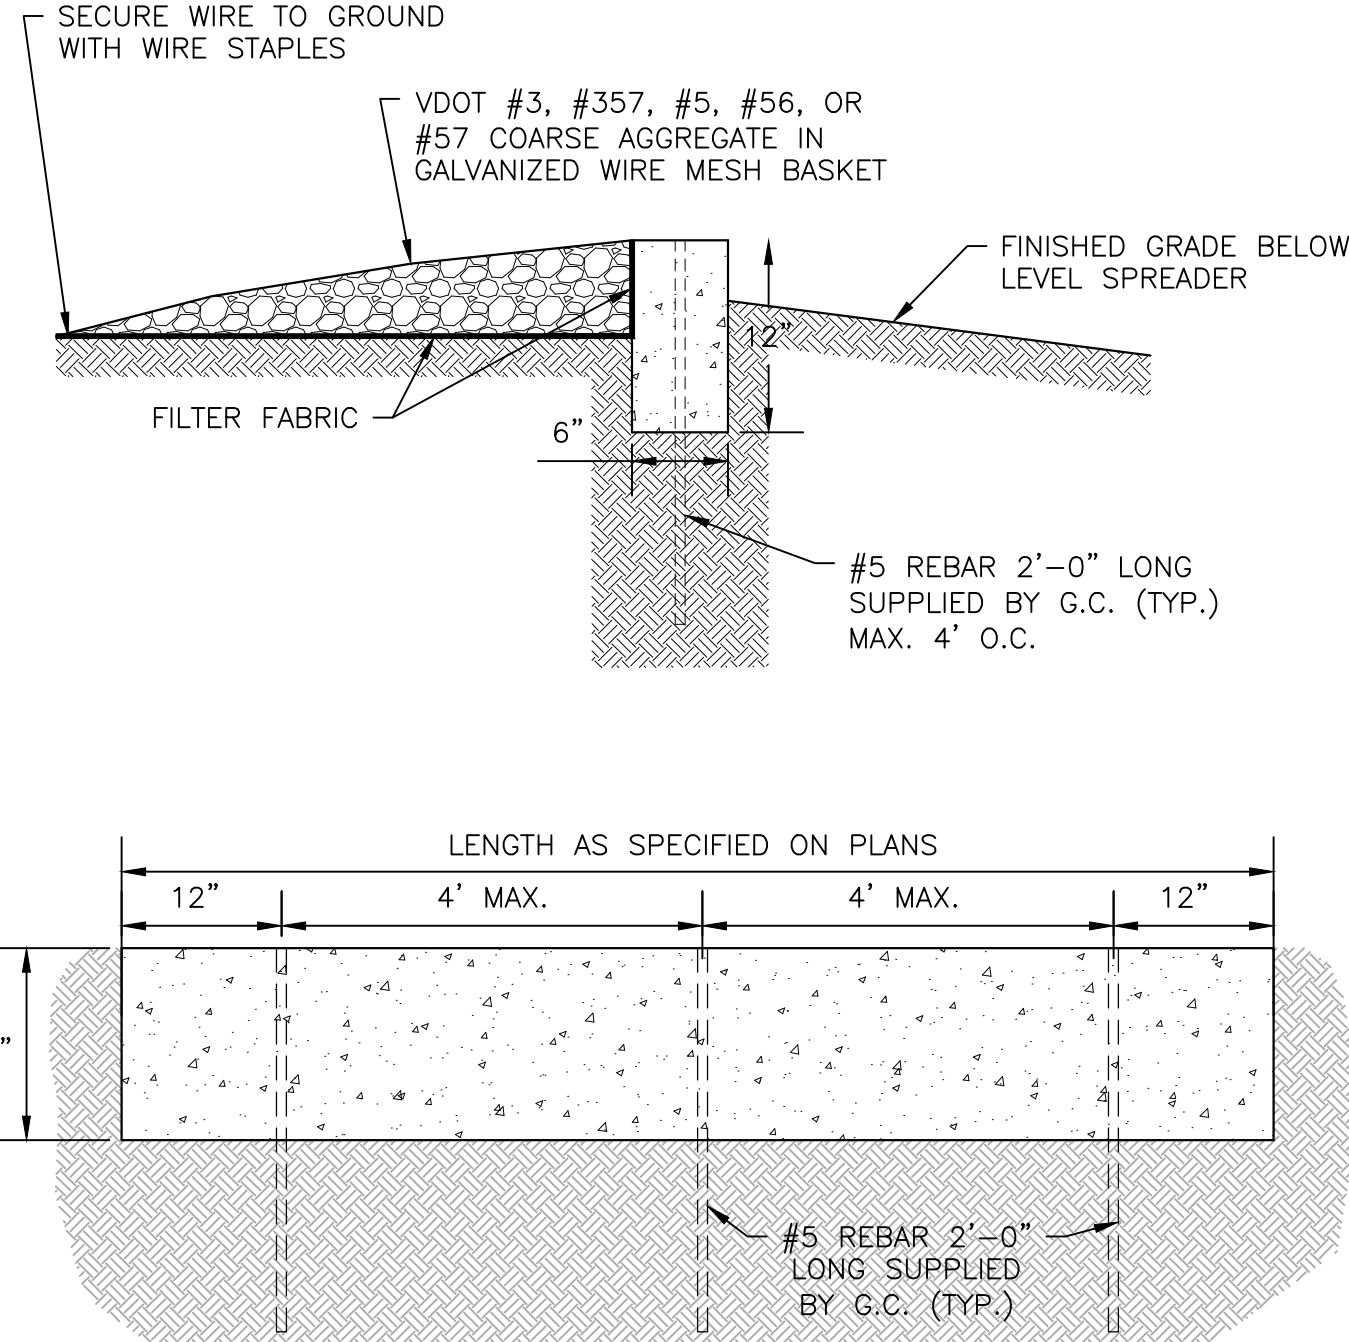

CONCRETE LEVEL SPREADER RIGID LIP DETAIL

N.T.S.

*NOTE: G.C. SHALL ENSURE THAT CONCRETE LIP IS SET FLAT UTILIZING A LASER. AS-BUILT ELEVATIONS TO BE PROVIDED IN RECORD DRAWINGS WITH ELEVATIONS PROVIDED TO THE NEAREST 0.01 FOOT AND AT MAXIMUM 10 FOOT INCREMENTS ALONG THE LENGTH OF THE LEVEL SPREADER (MINIMUM THREE SPOT ELEVATIONS TO BE PROVIDED).

LAND USE	SEED ¹ SPECIES	APPLICATION RATES
Minimum Care Lawn (Commercial or Residential)	Tall Fescue ² Perennial Ryegrass ² Kentucky Bluegrass ²	100% 0-10% 0-10%
High-Maintenance Lawn	Of Kentucky Bluegrass from approved list for use in Virginia	TOTAL: 200-250 lbs.
ALL AREAS WITH SLOPES LESS THAN 3:1	Tall Fescue ² Red Top Grass or Creeping Red Fescue ² Seasonal Nurse Crop ³	128 lbs 2 lbs 20 lbs TOTAL: 150 lbs
Low-Maintenance Slope (Steeper than 3:1)	HARD FESCUE ² Red Top Grass or Creeping Red Fescue ² Seasonal Nurse Crop ³	108 lbs 2 lbs 20 lbs TOTAL: 130 lbs

1 - When selecting varieties of turfgrass, use the Virginia Crop Improvement Association (VCA) recommended turfgrass variety list. Quality seed will bear a label indicating that they are approved by VCA. A current turfgrass variety list is available at the local County Extension office or through VCA at 804-748-4884 or at <http://www.vca.org/extension/extension.htm>.
2 - Perennial Ryegrass will germinate faster and at lower soil temperatures than Tall Fescues, thereby providing cover and erosion resistance for seedbed.
3 - Use seasonal nurse crop in accordance with seeding dates as stated below:
March, April - May 15th Annual Rye
May 15th - August 15th Foxtail Millet
August 15th - September, October Annual Rye
November - February Winter Rye
4 - All legume seed must be properly inoculated. If Flatpex is used, increase to 30 lbs/acre. If Weeping Lovegrass is used, include in any slope or low maintenance mature during warmer seeding periods, increase to 30-40 lbs/acre.

FERTILIZER & LIME
• Apply 10-20-10 fertilizer at a rate of 600 lbs / acre (or 12 lbs / 1,000 sq. ft.)
• Apply Pulverized Agricultural Limestone at a rate of 2 tons/acre (or 90 lbs / 1,000 sq. ft.)

NOTE:
- A soil test is necessary to determine the actual amount of lime required to adjust the soil pH of site.
- Incorporate the lime and fertilizer into the top 4 - 6 inches of the soil by disking or by other means.
- When applying Slowly Available Nitrogen, use rates available in Erosion & Sediment Control Technical Bulletin #4, 2003 Nutrient Management for Development Sites at <http://www.dor.state.va.us/ew/eds.htm#ntrous>

PS

Erosion & Sediment Control Technical Bulletin No. 4 Nutrient Management for Development Sites

C. When applying maintenance fertilizer on established sod.

Month	Tall Fescue Perennial Rye	Kentucky Bluegrass	Bermudagrass	Zoysiagrass
September	1	1	0	0
October	1	1	0	0
Early November	0	0	0	0
April	0	0	0	0
May	0.0-0.5	0.0-0.5	1	1
June	0	0	1	0
July/August	0	0	0	1
Yearly Lbs. N/1000 sf	2.5	2.5	2	2

Pounds of nitrogen per 1,000 sq. ft. if the fertilizer is more than 50 percent WIN

Month	Tall Fescue Perennial Rye	Kentucky Bluegrass	Bermudagrass	Zoysiagrass
August 15	1.5	1.5	0	0
October 1	1.5	1.5	0	0
April	0	0	1.5	1.5
May 15	0	0	0	0
June	0	0	1.5	1.5
Yearly Lbs. N/1000 sf	3	3	3	3

TABLE 3.31-B (Revised June 2003) TEMPORARY SEEDING SPECIFICATIONS QUICK REFERENCE FOR ALL REGIONS

APPLICATION DATES	SPECIES	APPLICATION RATES
Sept. 1 - Feb. 15	50/50 Mix of Annual Ryegrass (olium multi- forum) & Cereal (Winter) Rye (Secale cereale)	50 -100 (lbs/acre)
Feb. 16 - Apr. 30	Annual Ryegrass (olium multi- forum)	60 - 100 (lbs/acre)
May 1 - Aug. 31	German Millet	50 (lbs/acre)

FERTILIZER & LIME
• Apply 10-10-10 fertilizer at a rate of 450 lbs / acre (or 10 lbs / 1,000 sq. ft.)
• Apply Pulverized Agricultural Limestone at a rate of 2 tons/acre (or 90 lbs / 1,000 sq. ft.)

NOTE:
1 - A soil test is necessary to determine the actual amount of lime required to adjust the soil pH of site.
2 - Incorporate the lime and fertilizer into the top 4 - 6 inches of the soil by disking or by other means.
3 - When applying Slowly Available Nitrogen, use rates available in Erosion & Sediment Control Technical Bulletin #4, 2003 Nutrient Management for Development Sites at <http://www.dor.state.va.us/ew/eds.htm#ntrous>

TS

www.balzer.cc

Roanoke
New River Valley
Richmond
Staunton
Harrisonburg

RESIDENTIAL LAND DEVELOPMENT ENGINEERING
SITE DEVELOPMENT ENGINEERING
LAND USE PLANNING & ZONING
LANDSCAPE ARCHITECTURE
LAND SURVEYING
ARCHITECTURE
STRUCTURAL ENGINEERING
TRANSPORTATION ENGINEERING
ENVIRONMENTAL & SOIL SCIENCE
WETLAND DELINEATIONS & STREAM EVALUATIONS

Balzer and Associates, Inc.

1208 Corporate Circle
Roanoke, VA 24018
540-772-9580
FAX 540-772-8050

COMMONWEALTH OF VIRGINIA
CHRISTOPHER P. BURNS
Lic. No. 047338
8/4/23
PROFESSIONAL ENGINEER

EAST ROANOKE RIVER
GREENWAY EXTENSION

ESC DETAILS

VINTON DISTRICT
ROANOKE COUNTY, VIRGINIA

DRAWN BY CPB

DESIGNED BY CPB

CHECKED BY BTC

DATE 9/4/2019

SCALE AS NOTED

REVISIONS:

12/20/2019

3/27/2020

8/7/2020

7/27/2021

12/21/2022


4/4/2023

8/4/2023

SHEET NO.


C7

JOB NO. 04160062.00

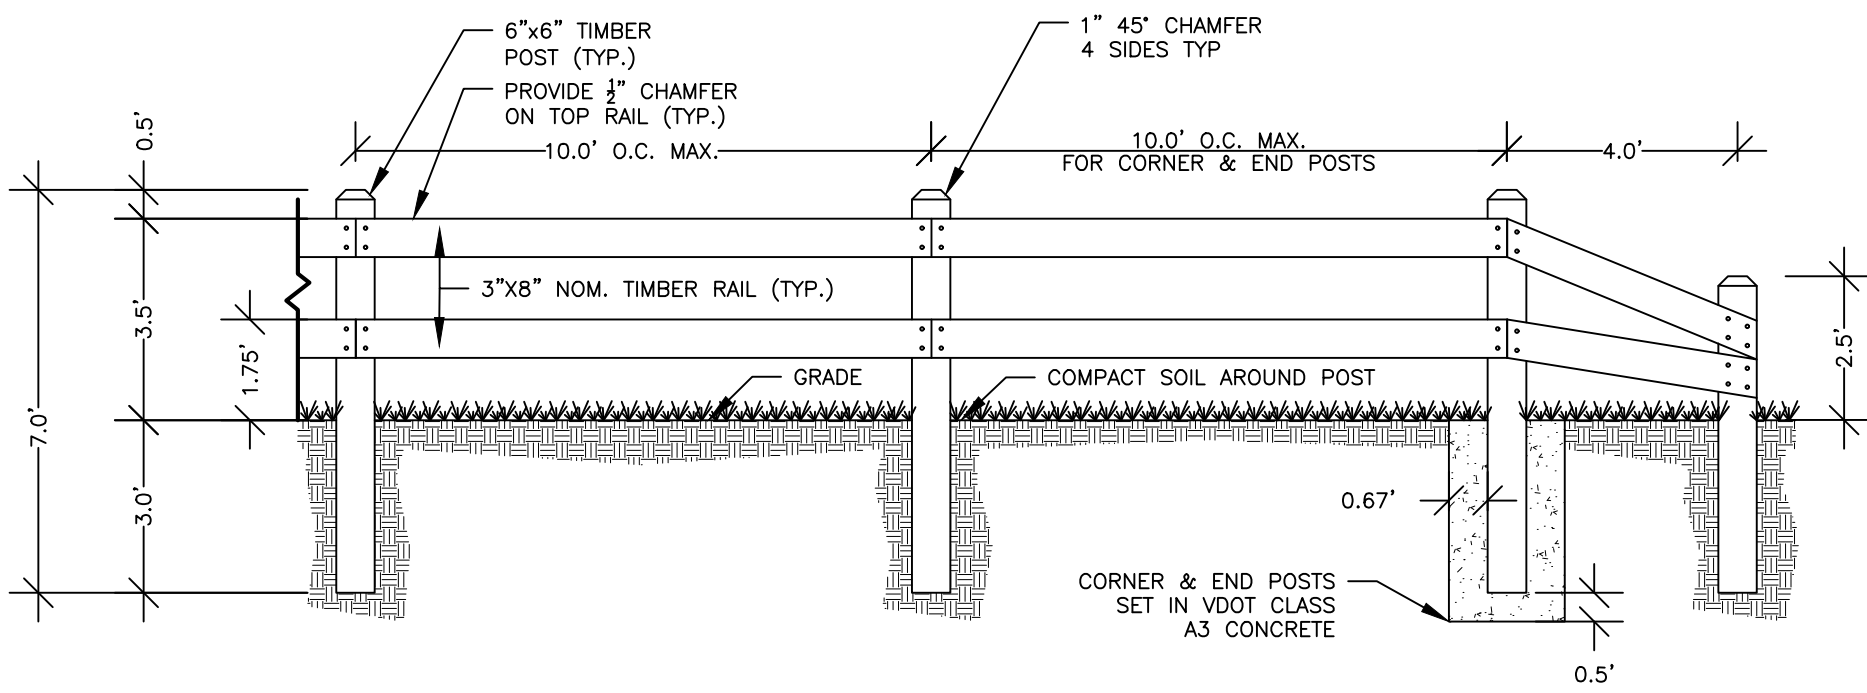


- NOTES:
1. TIMBER POSTS SHALL BE 6"x6"x7' #1 SYP (SOUTHERN YELLOW PINE), S4S (SURFACE FOUR SIDES), GM (GRADE MARKED), ACQ PRESERVATIVE TO 0.40 LB./CU. FT., PET (PRECISION END TRIM), 2" CH4TE (2" CHAMFER AROUND TOP FOUR EDGES).
 2. TIMBER RAILS SHALL BE #1 SYP (SOUTHERN YELLOW PINE) S4S (SURFACE FOUR SIDES), GM (GRADE MARKED), ACQ PRESERVATIVE TO 0.40 LB./CU. FT., DET (DOUBLE END TRIM), 1/2" CHAMFER ON BOTH EDGES OF TOP RAIL, DOH (DEPARTMENT OF HIGHWAYS). RAILS SHALL BE ATTACHED TO POST WITH TYPE 316 STAINLESS STEEL (18 GAUGE) CONCEALED FLANGE JOIST HANGERS WITH STAINLESS STEEL SCREWS.
 3. ALL CUT ENDS SHALL BE FIELD TREATED IN ACCORDANCE WITH AWPA STANDARDS.

TYPICAL TIMBER GUARDRAIL
N.T.S.

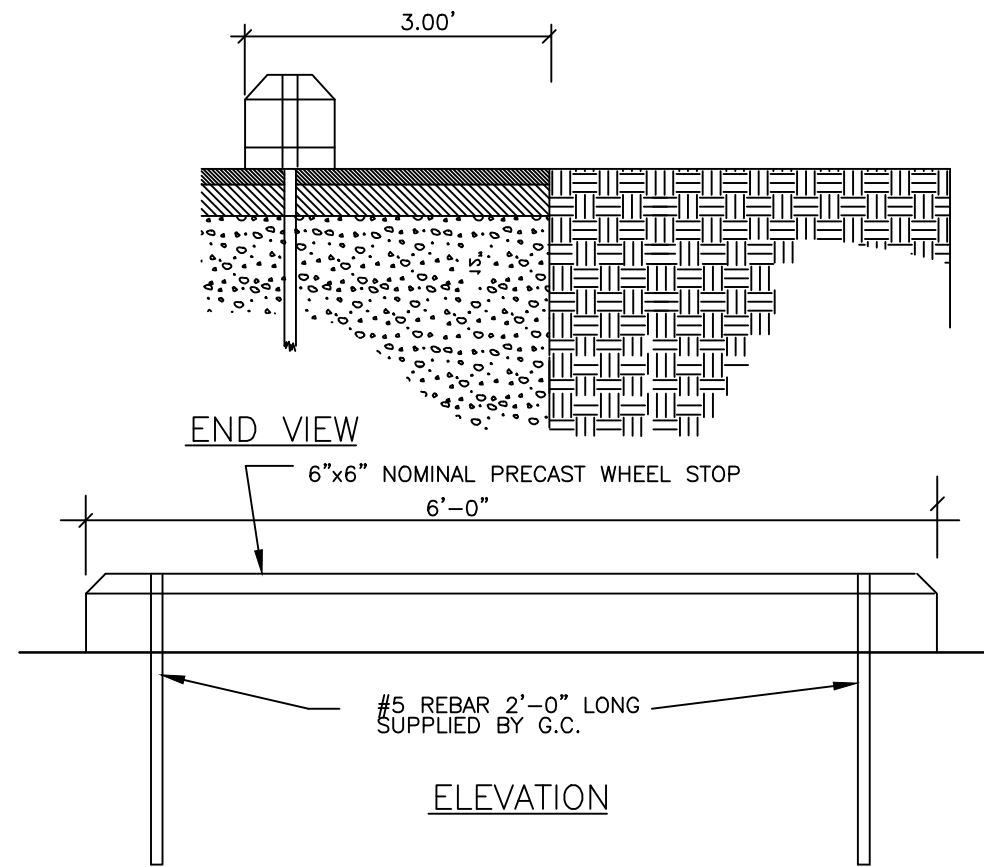


CONCRETE BUMPER
BLOCK DETAIL
N.T.S.

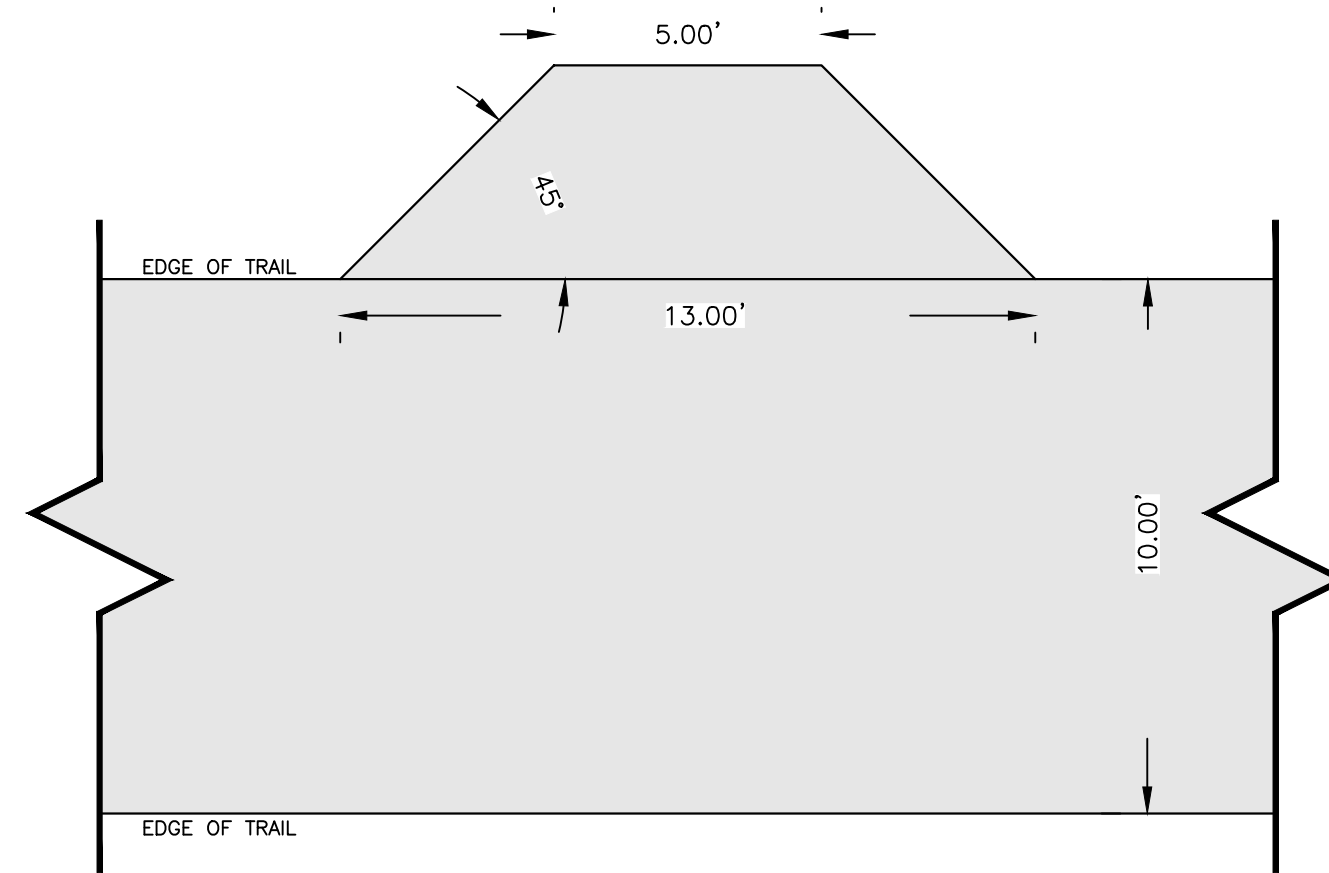


ADA REST AREA DETAIL
N.T.S.

INSTALL REST AREAS SAME TYPICAL SECTION AS TRAIL
(SLOPE SHALL NOT EXCEED 2% IN ANY DIRECTION) NO
MORE THAN 200' IN ANY DIRECTION BETWEEN REST AREAS.

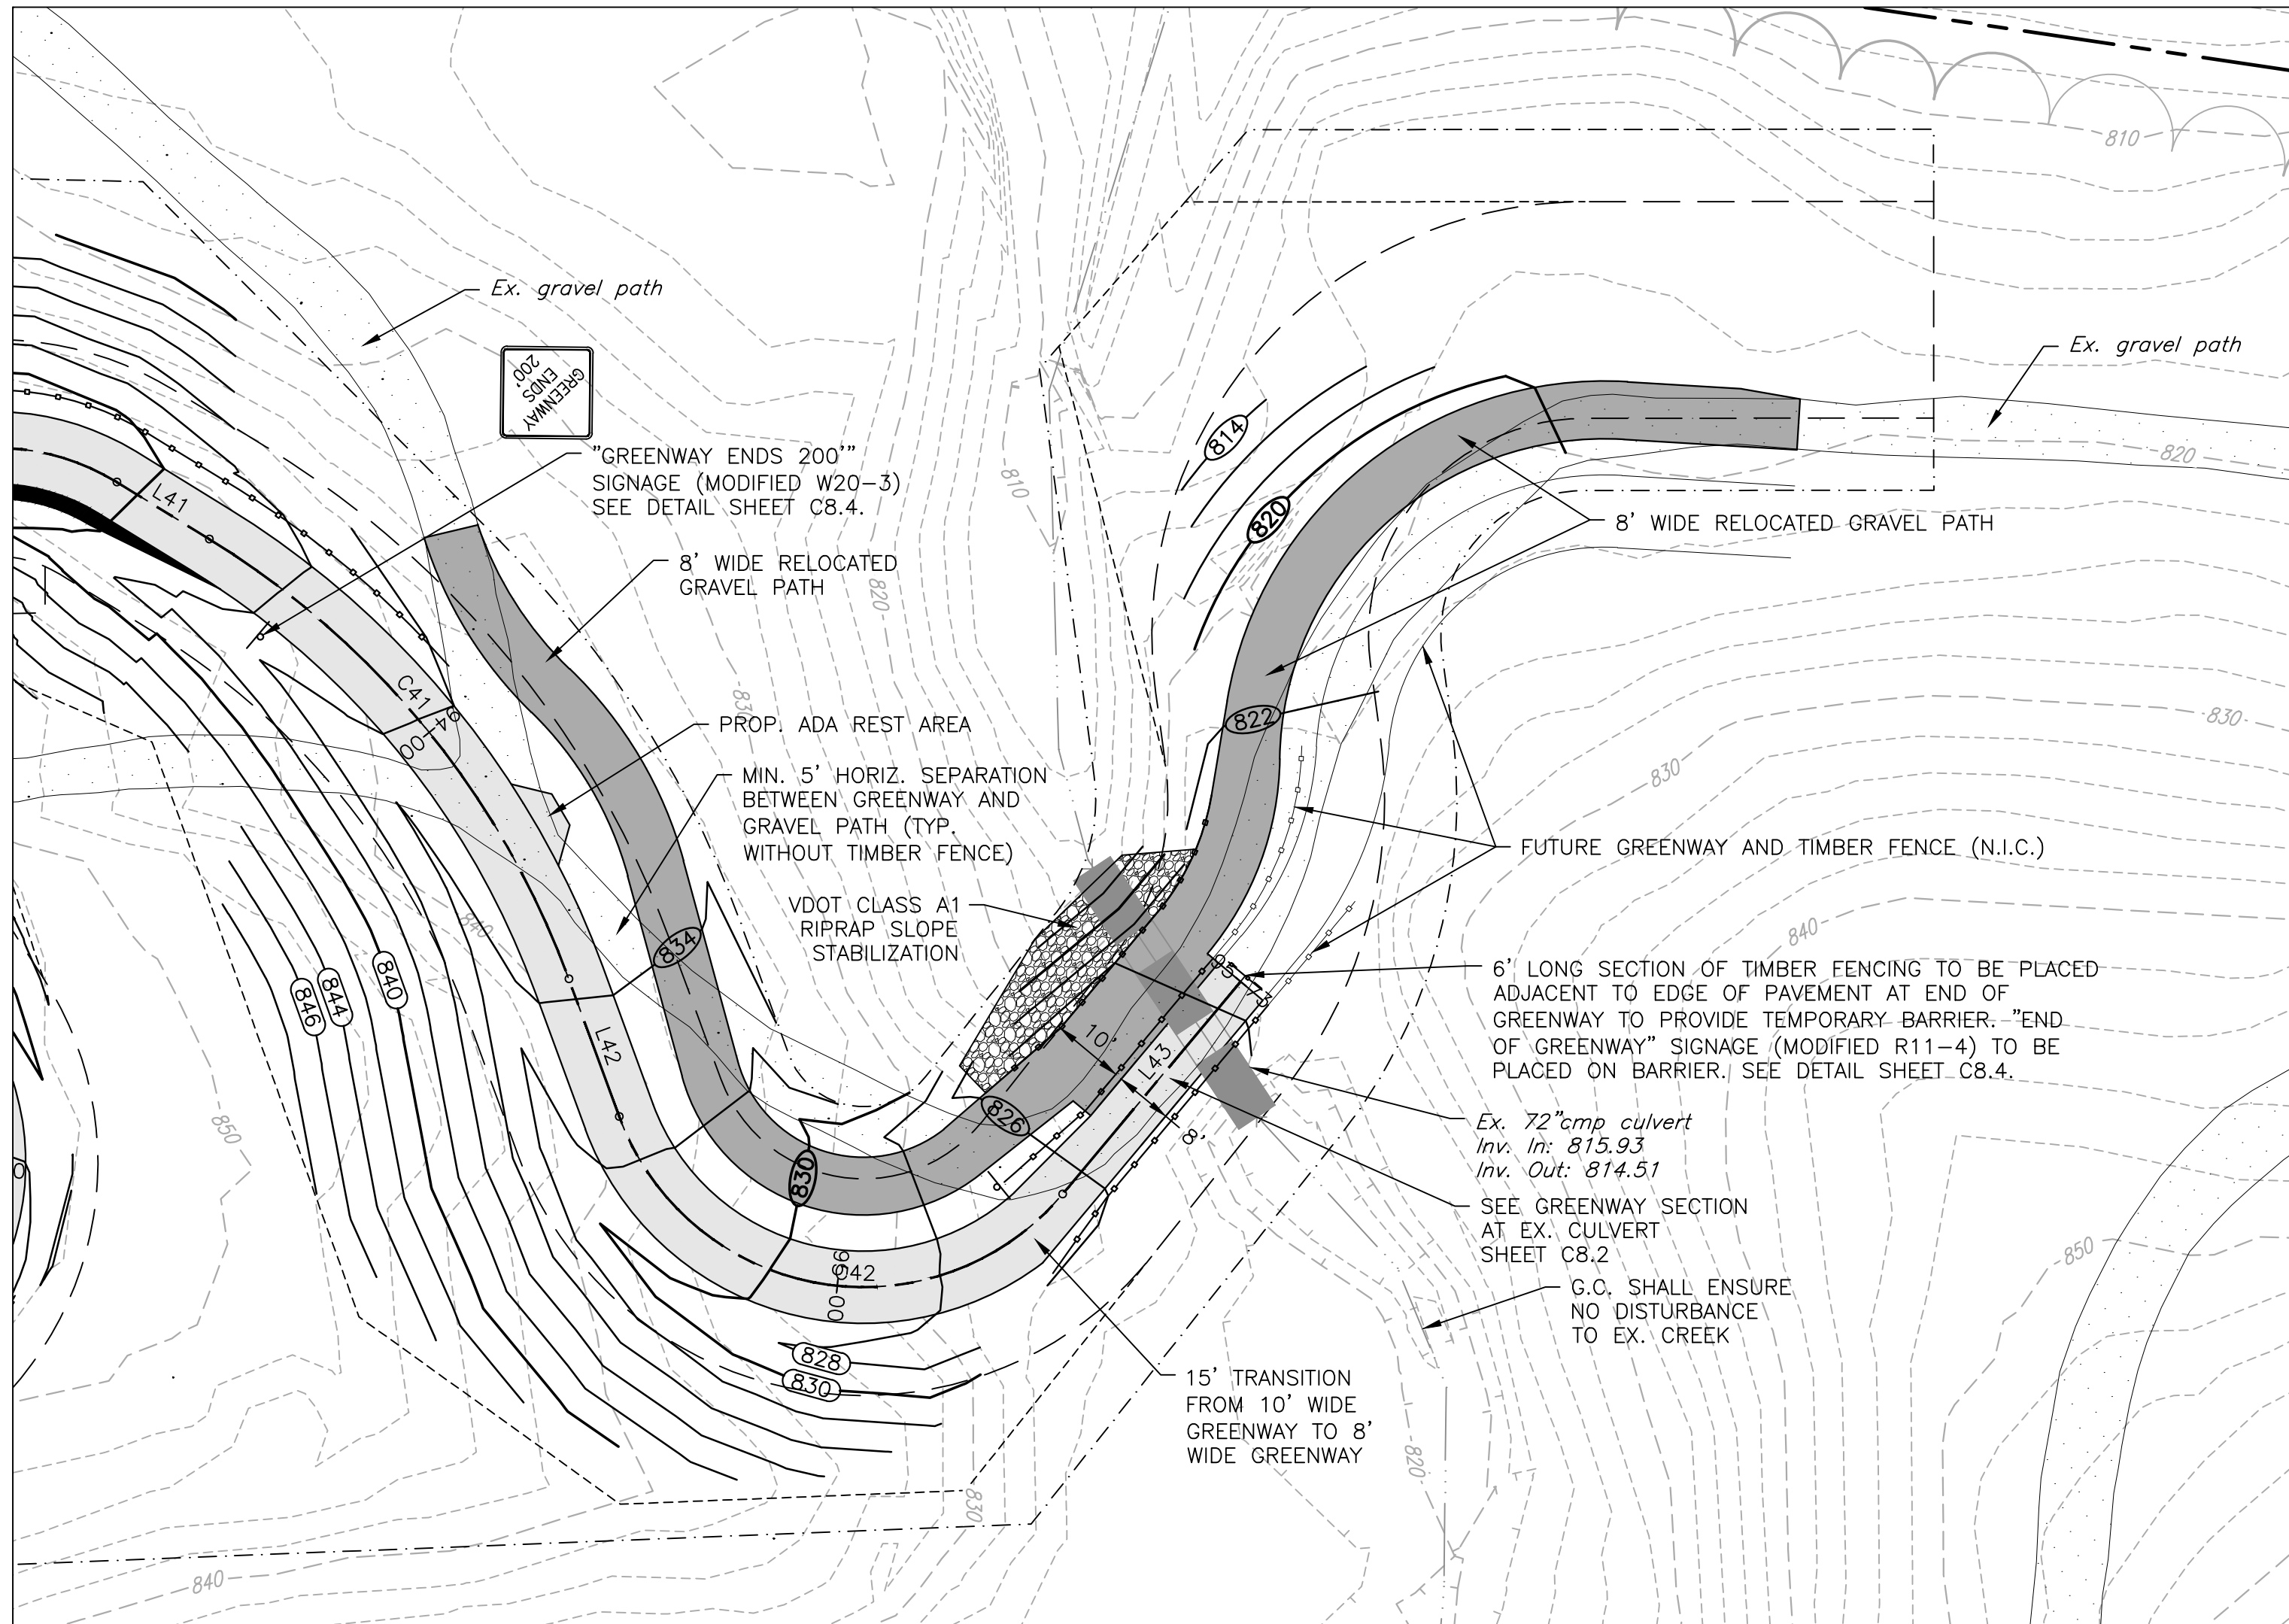

DETAIL AT END OF PROPOSED GREENWAY

SCALE: 1"=20'

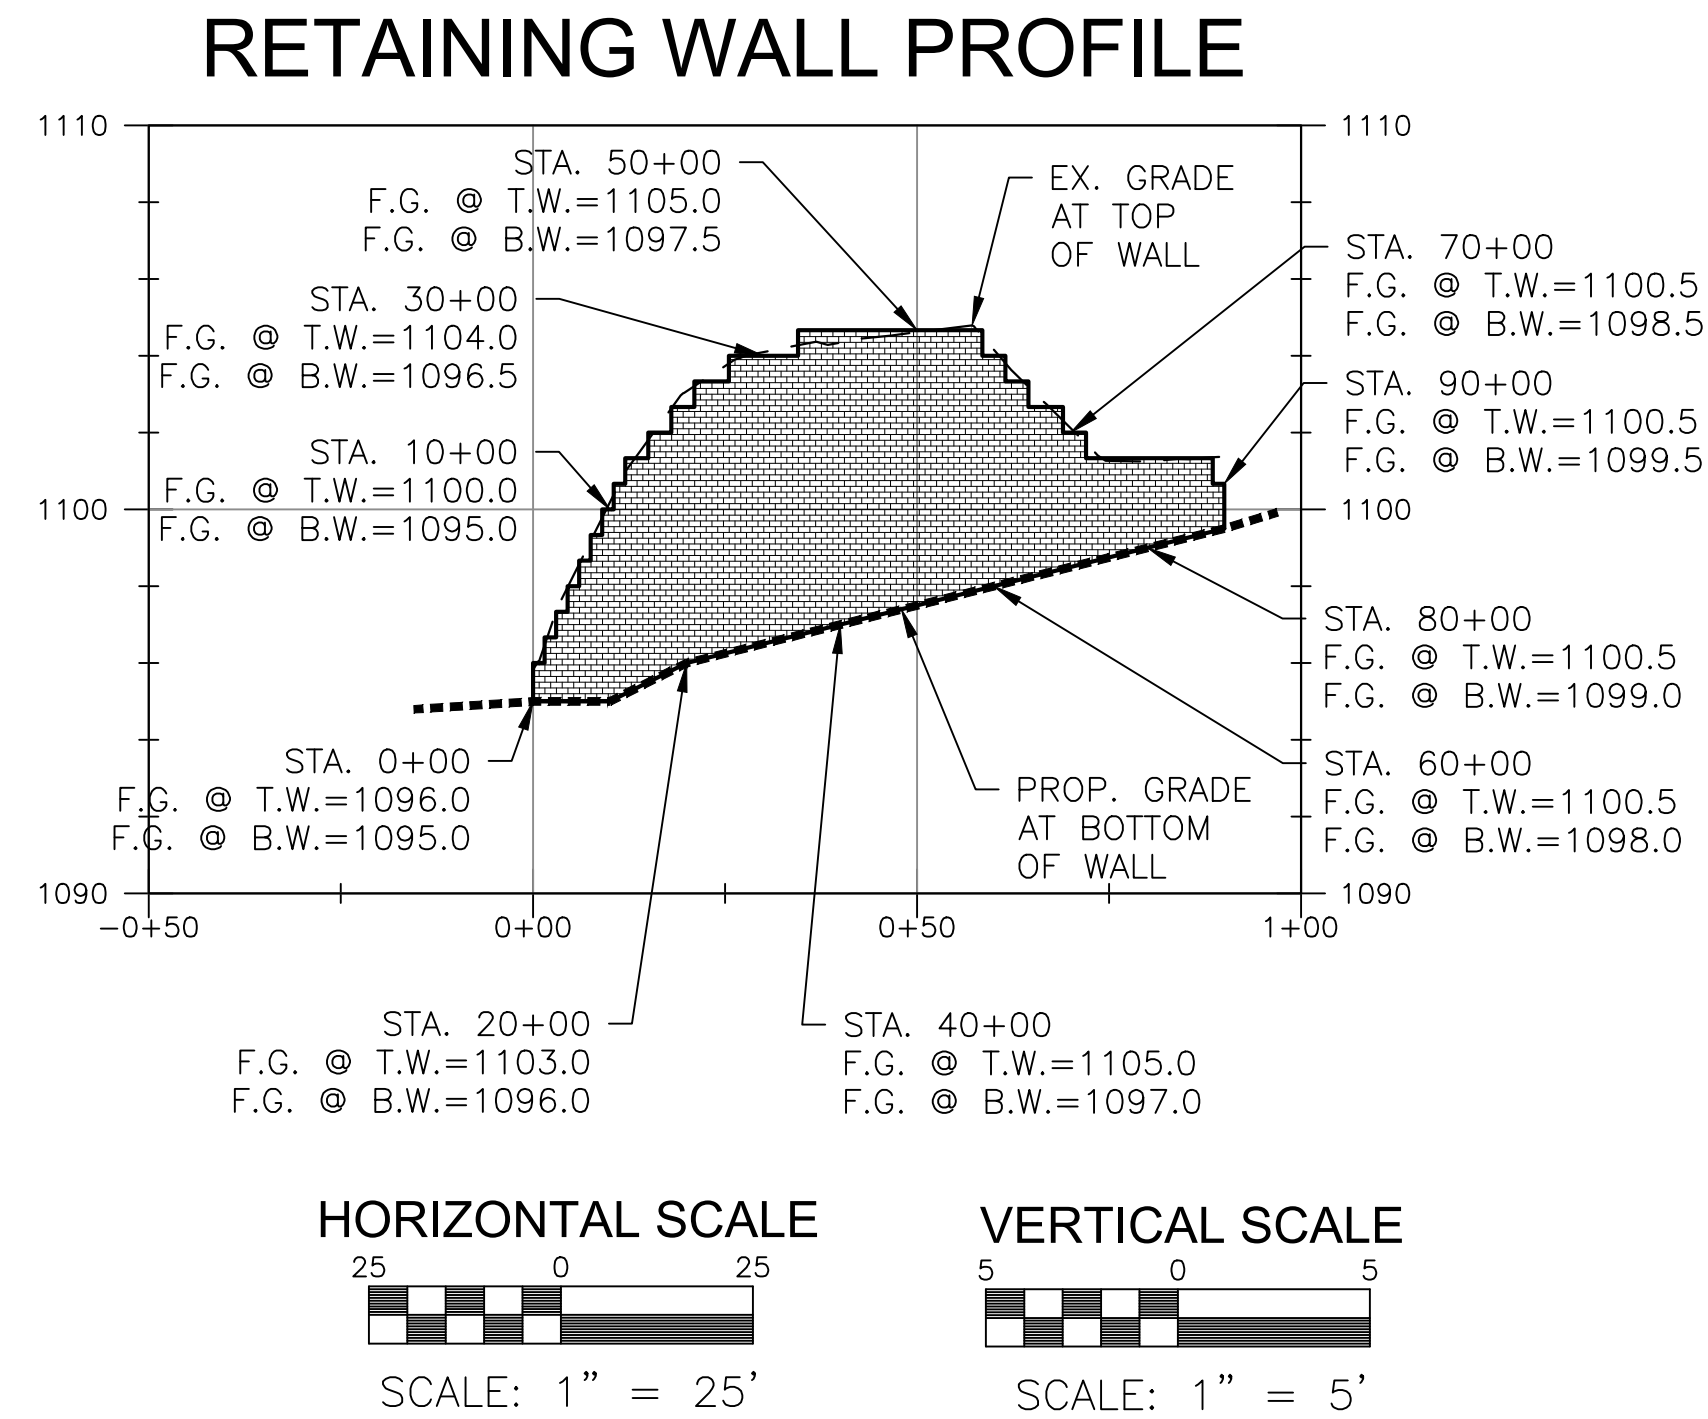


NOTES:

1. PROFILE PROVIDED FOR INFORMATIONAL PURPOSES ONLY. FINAL SEGMENTAL BLOCK RETAINING WALL TO BE DESIGNED BY OTHERS.
2. G.C. SHALL BE RESPONSIBLE FOR DESIGN (BY PROFESSIONAL ENGINEER), PERMITTING, AND ALL RETAINING WALL CONSTRUCTION.
3. ELEVATIONS PROVIDED ARE FINISHED GRADE AT TOP AND BOTTOM OF WALL. FINAL WALL ELEVATIONS, INCLUDING EMBEDMENT, TO BE DETERMINED WITH THE FINAL WALL DESIGN.
4. CHAIN LINK FENCE TO BE PROVIDED AT TOP OF WALL. SEE DETAILS.


TYPICAL GREENWAY SECTION—CROSS SLOPE LEFT

N.T.S.

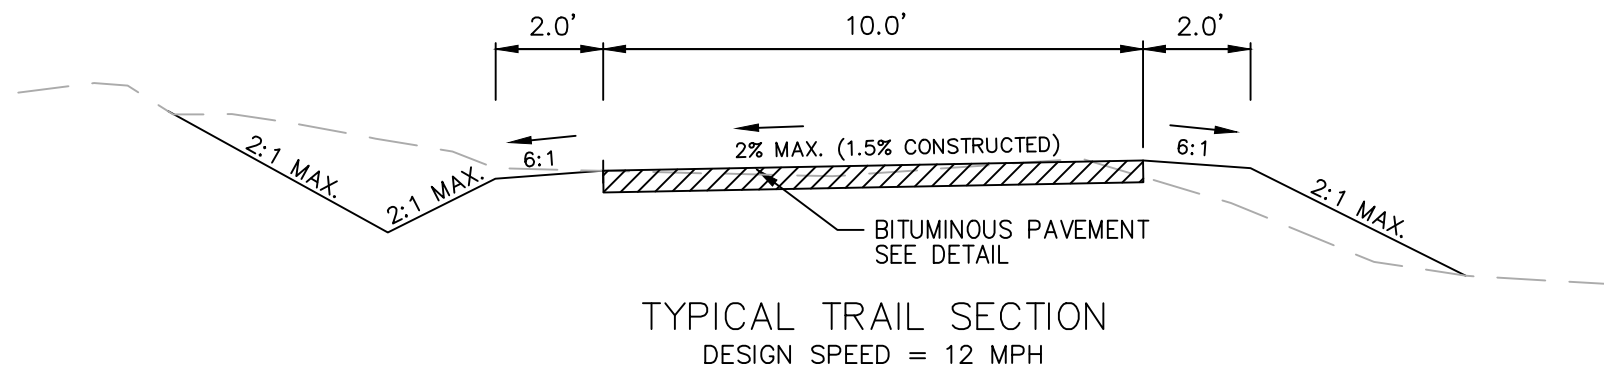


TYPICAL GREENWAY SECTION—CROWNED

N.T.S.

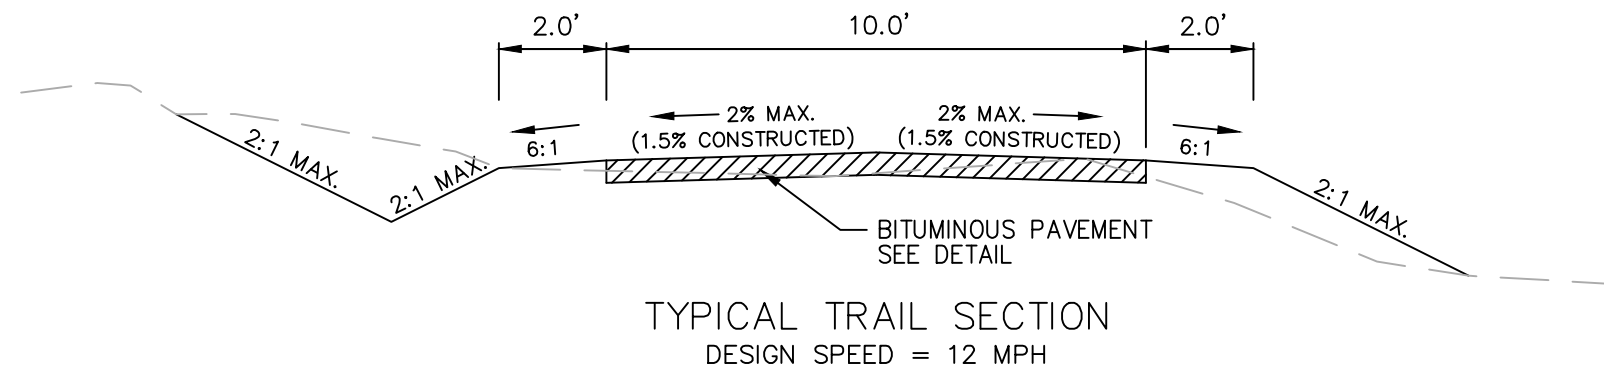


TYPICAL GREENWAY SECTION—CROSS SLOPE RIGHT

N.T.S.

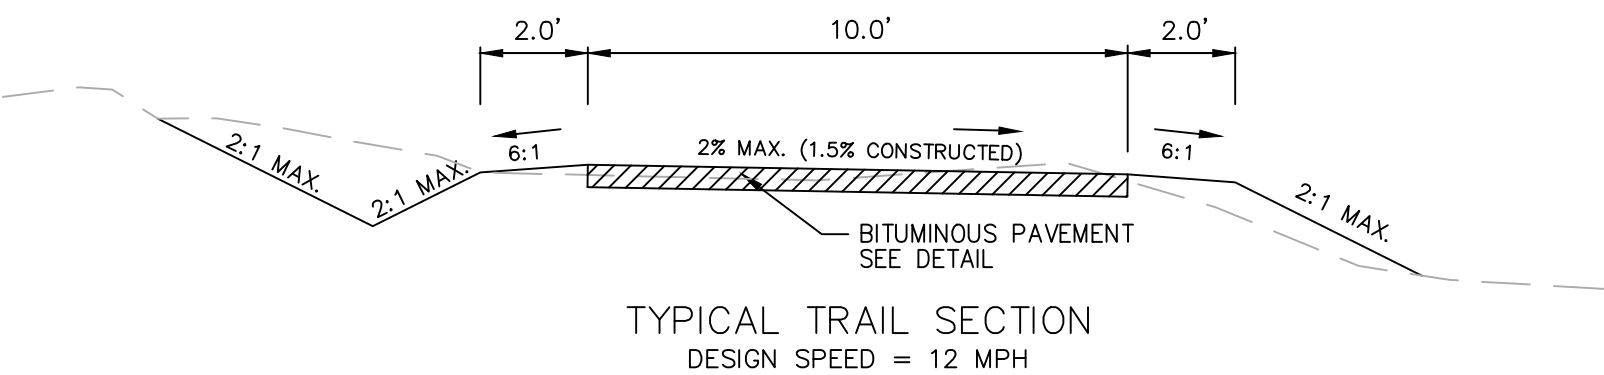

GREENWAY SECTION AT RVRA ACCESS ROAD (STA. 68+00)

N.T.S.

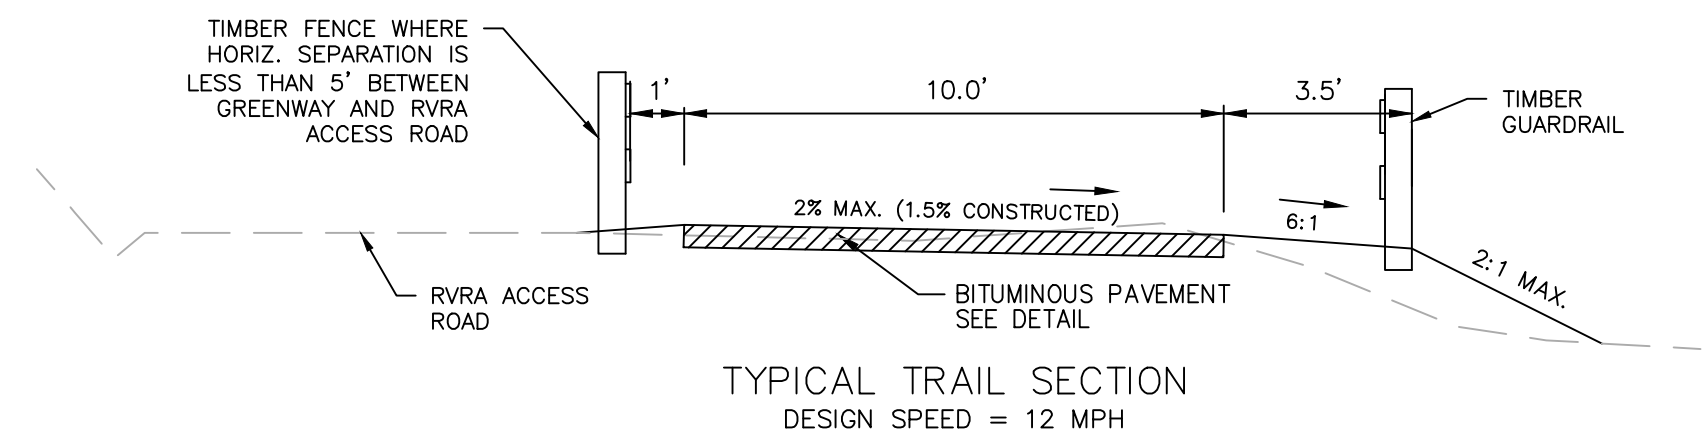


GREENWAY CROSS SLOPE TABLE

STATION RANGE	CROSS SLOPE	STATION RANGE	CROSS SLOPE
STA. 0+00 TO 1+50	CROSS SLOPE LEFT	STA. 40+00 TO 41+00	TRANSITION
STA. 1+50 TO 2+00	TRANSITION	STA. 41+00 TO 42+00	CROSS SLOPE LEFT
STA. 2+00 TO 6+00	CROSS SLOPE RIGHT	STA. 41+00 TO 42+00	CROSS SLOPE LEFT
STA. 6+00 TO 6+50	TRANSITION	STA. 42+00 TO 43+00	TRANSITION
STA. 6+50 TO 16+00	CROWNED	STA. 43+00 TO 50+00	CROWNED
STA. 16+00 TO 16+50	TRANSITION	STA. 50+00 TO 51+00	TRANSITION
STA. 16+50 TO 20+00	CROSS SLOPE RIGHT	STA. 51+00 TO 56+50	CROSS SLOPE LEFT
STA. 20+00 TO 21+00	TRANSITION	STA. 56+50 TO 57+00	TRANSITION
STA. 21+00 TO 33+50	CROSS SLOPE LEFT	STA. 57+00 TO 57+50	CROWNED
STA. 33+50 TO 35+00	TRANSITION	STA. 57+50 TO 58+00	TRANSITION
STA. 35+00 TO 40+00	CROSS SLOPE RIGHT	STA. 58+00 TO END	CROSS SLOPE LEFT


TYPICAL PAVED TRAILHEAD ACCESS ROAD/PARKING AREA

N.T.S.

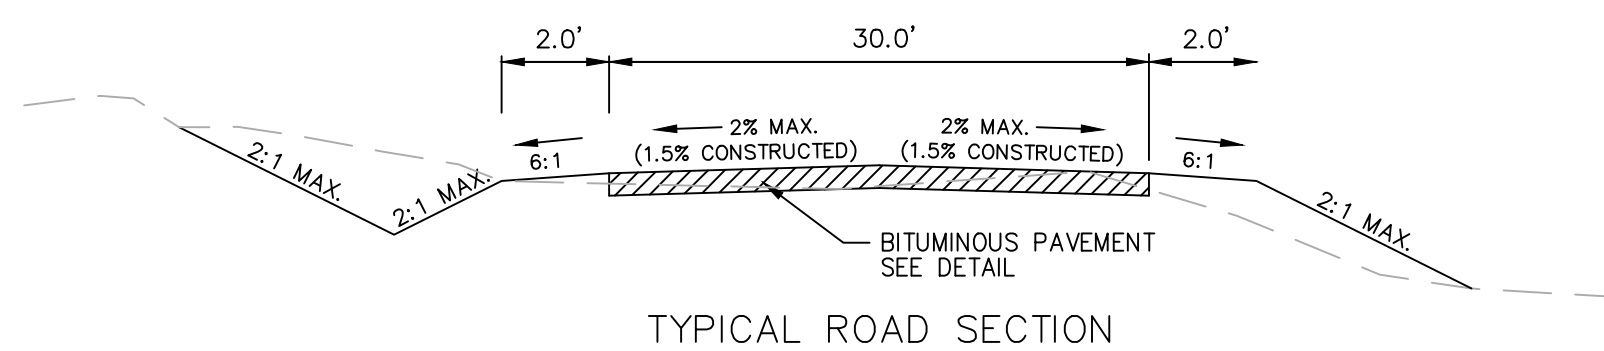


TYPICAL GREENWAY SECTION W/ GUARDRAIL

N.T.S.

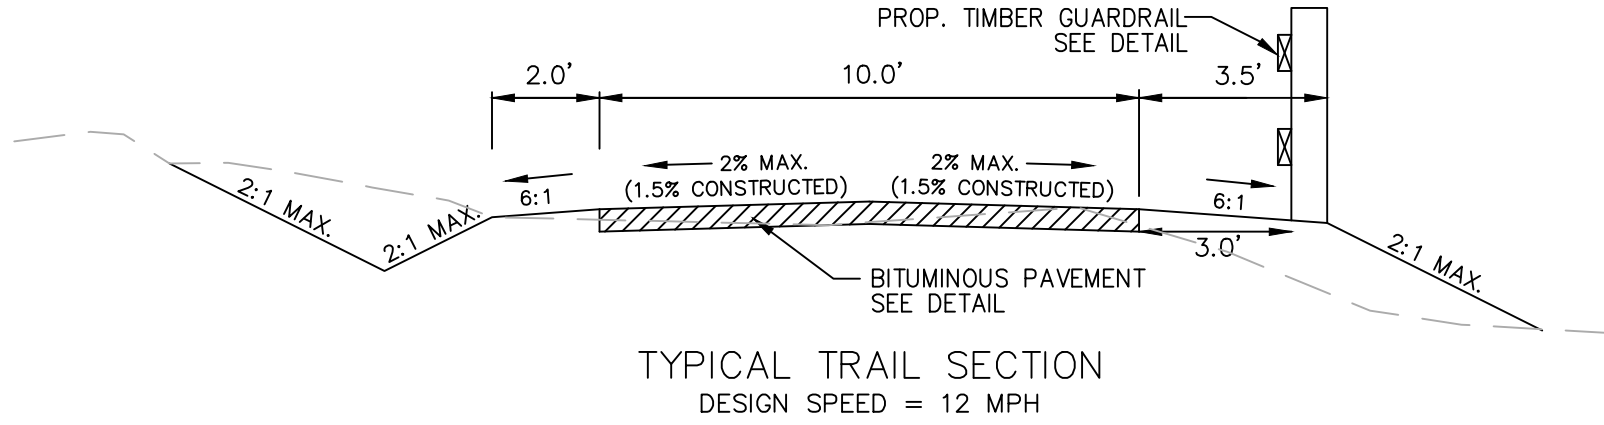



GREENWAY SECTION AT EX. CULVERT (STA. 95+70)

N.T.S.

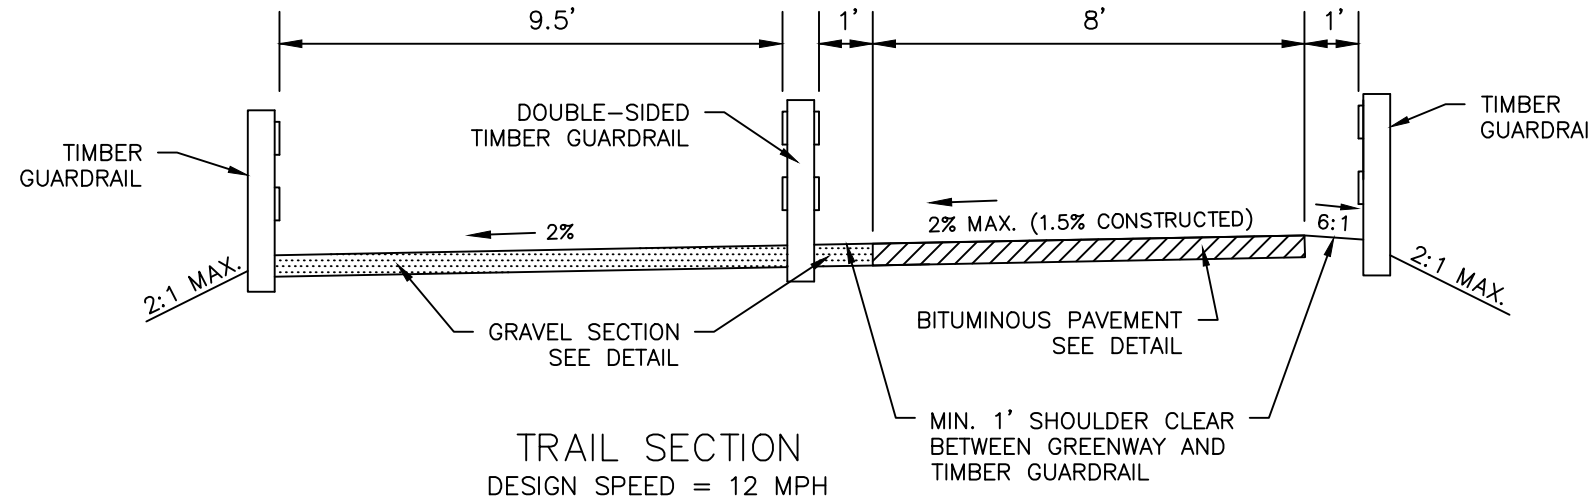


TYPICAL GREENWAY SECTION WITH CUT RETAINING WALL

N.T.S.

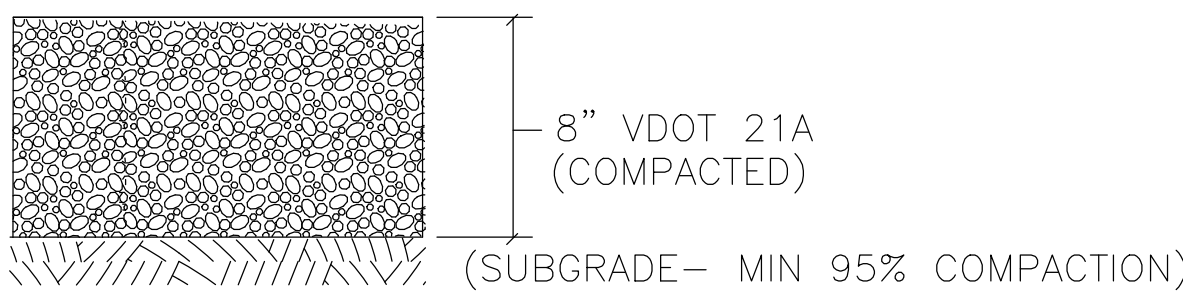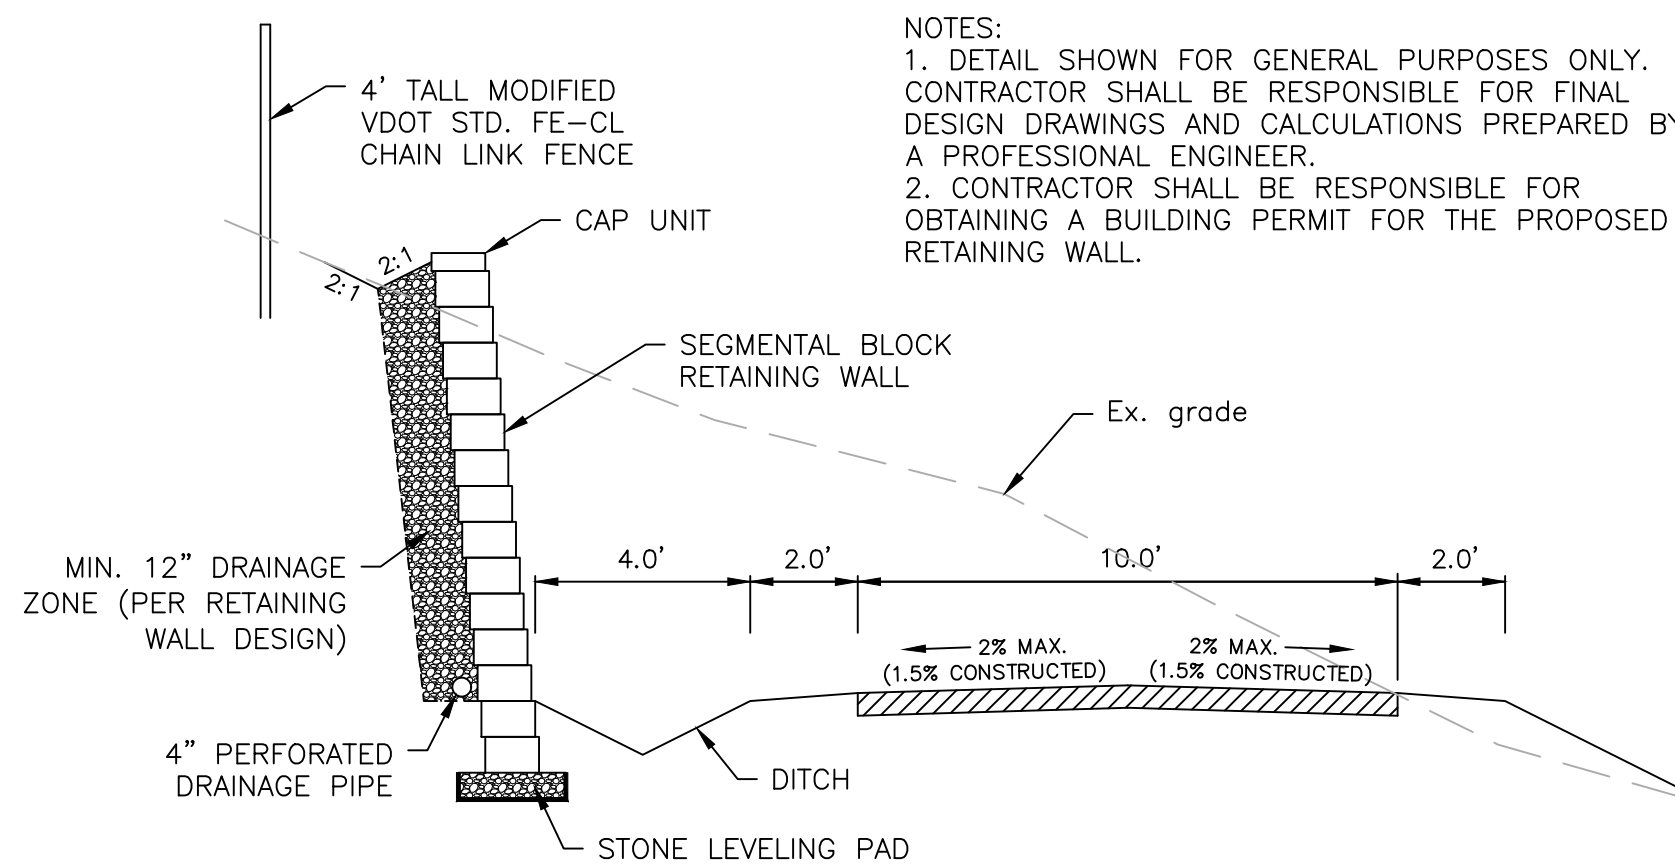

- STONE MUST BE PLACED IN LIFTS OF NO MORE THAN 4" EACH.
- G.C. TO ENSURE A MINIMUM OF 95% COMPACTION OF THE SUBGRADE PRIOR TO STONE/ASPHALT PLACEMENT.

NOTE: GRAVEL PATH SECTION SHALL BE USED FOR THE PROPOSED GRAVEL PATH RELOCATION NEAR GREENWAY STATIONS 94+00 TO 95+75.

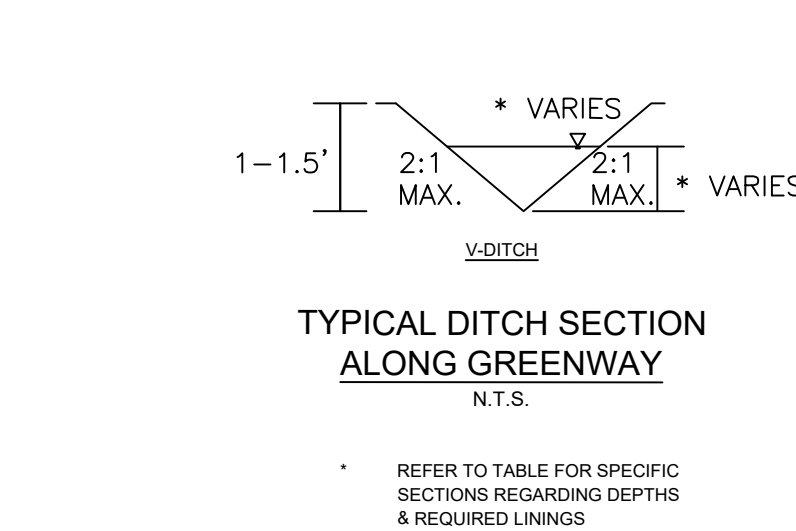


DITCH SPECIFICATIONS

Location	Prop. Depth	Lining
STA: 0+19 - 6+35 LT	1'	Seed & Mulch
STA: 6+70 - 9+70 LT	1'	Seed & Mulch
STA: 6+70 - 8+90 RT	1'	Seed & Mulch
STA: 19+40 - 28+75 LT	1.25'	EC-2
STA: 34+80 - 36+00 LT	1'	Seed & Mulch
STA: 36+00 - 36+60 LT	1'	EC-2
STA: 36+70 - 38+50 LT	1'	EC-2
STA: 46+70 - 51+00 RT	1'	Seed & Mulch
STA: 54+25 - 59+00 LT	1'	Seed & Mulch
STA: 59+20 - 66+20 LT	1.5'	EC-3A
STA: 71+20 - 76+50 LT	1'	EC-2
STA: 78+25 - 83+50 LT	1'	EC-2
STA: 83+50 - 87+10 RT	1.25'	EC-2
STA: 86+15 - 93+00 LT	1.25'	EC-2
STA: 92+00 - 95+20 RT	1.25'	EC-2

STANDARD ASPHALT PAVEMENT SECTION

- STONE BASE MUST BE PLACED IN LIFTS OF NO MORE THAN 4" EACH.
- A TACK COAT SHALL BE APPLIED BETWEEN ASPHALT PAVEMENT LAYERS
- G.C. TO ENSURE A MINIMUM OF 95% COMPACTION OF THE SUBGRADE PRIOR TO STONE/ASPHALT PLACEMENT.
- SUBGRADE SHALL BE EXCAVATED AS NECESSARY SUCH THAT THE TOP OF ASPHALT AND THE TOP OF GRAVEL PAVEMENT SECTIONS ARE FLUSH

NOTE: STANDARD ASPHALT PAVEMENT SECTION SHALL BE USED FOR GREENWAY TRAIL SECTION STATION 0+00 TO 42+10 AND 50+00 TO END AS WELL AS TRAILHEAD PARKING AREA

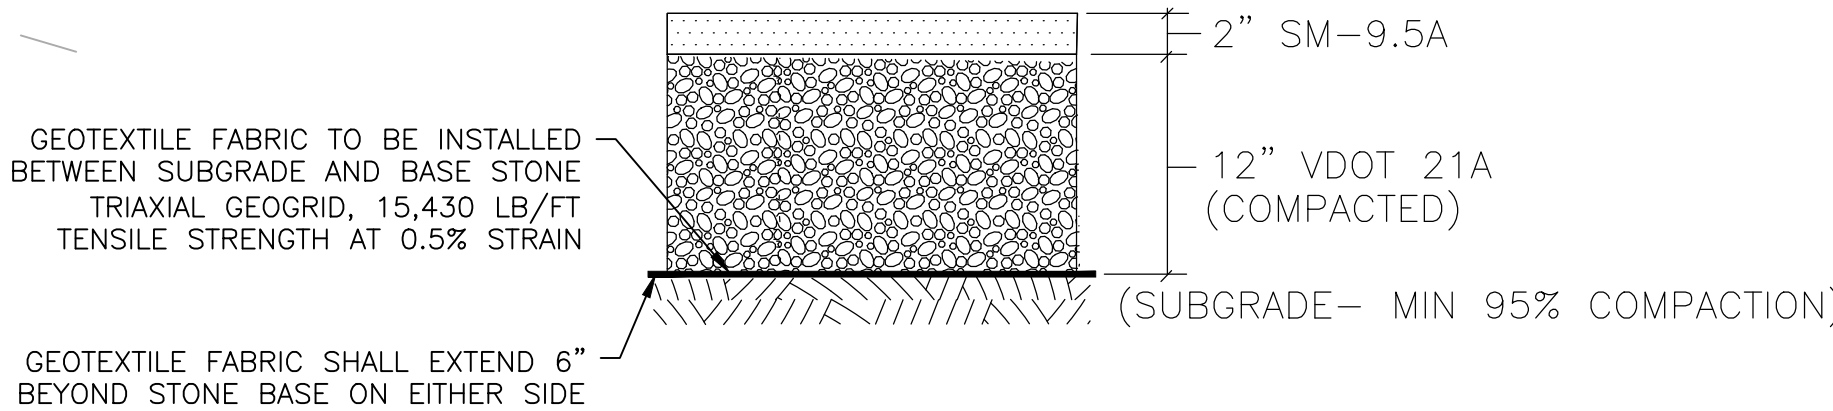

REINFORCED ASPHALT PAVEMENT SECTION

- STONE BASE MUST BE PLACED IN LIFTS OF NO MORE THAN 4" EACH.
- A TACK COAT SHALL BE APPLIED BETWEEN ASPHALT PAVEMENT LAYERS
- G.C. TO ENSURE A MINIMUM OF 95% COMPACTION OF THE SUBGRADE PRIOR TO STONE/ASPHALT PLACEMENT.

NOTE: REINFORCED ASPHALT PAVEMENT SECTION SHALL BE USED FOR GREENWAY TRAIL SECTION STATION 42+10 TO 50+00

STR #	TYPE	NOSE	TOP ELEV.	HEIGHT	LENGTH	DIAMETER	MATERIAL	SLOPE	INV. IN	INV. OUT	COMMENTS
1					60.15	15"	CL III RCP	3.16%	1082.50	1080.60	
1A					53.45	15"	TYPE S HDPE	0.94%	1087.00	1086.50	
2					30.00	15"	TYPE S HDPE	1.00%	1085.80	1085.50	
3					20.00	15"	TYPE S HDPE	1.00%	1092.70	1092.50	
4					28.00	15"	CL III RCP	2.48%	1092.30	1091.60	
5	OMITTED										
6					17.00	15"	TYPE S HDPE	1.20%	1093.30	1093.10	
7					23.00	15"	TYPE S HDPE	1.11%	1129.25	1129.00	
8					33.00	24"	TYPE S HDPE	1.23%	1122.40	1122.00	
9					64.00	24"	CL III RCP	2.33%	1082.00	1080.50	
9R	BMP RISER		1088.00				SEE DETAILS				BOTTOM OF STR=1079.9
10					42.00	36"	TYPE S HDPE	8.18%	1076.80	1073.40	
10A					60.00	15"	TYPE S HDPE	3.67%	1074.20	1072.00	
11					54.00	36"	CL III RCP	1.84%	1065.00	1064.00	
11R	BMP RISER		1069.00				SEE DETAILS				BOTTOM OF STR=1063.8
12					84.68	36"	TYPE S HDPE	9.45%	1076.00	1068.00	
12A					34.63	15"	TYPE S HDPE	8.08%	1100.80	1098.00	
13	OMITTED										
14					22.00	12"	TYPE S HDPE	2.74%	1101.60	1101.00	
15					23.00	15"	TYPE S HDPE	1.72%	1067.40	1067.00	
16					46.80	15"	TYPE S HDPE	20.30%	1043.50	1034.00	
17					42.00	18"	TYPE S HDPE	14.71%	984.15	988.00	
18	DI-7A TYPE III		997.62	3.47							
19					57.00	30"	CL III RCP	1.75%	975.00	974.00	
19R	BMP RISER		982.00				SEE DETAILS				BOTTOM OF STR=972.5
20					37.00	15"	TYPE S HDPE	2.41%	949.90	949.00	
21					28.00	15"	TYPE S HDPE	7.61%	902.50	900.40	
22					27.00	15"	TYPE S HDPE	1.84%	885.50	885.00	
23					27.00	15"	TYPE S HDPE	5.93%	842.30	840.70	
24	DI-7A TYPE III		1088.88	3.08							
25	OMITTED										
26	OMITTED										
27	OMITTED										
28	OMITTED										
29	BMP RISER		1084.50	2.50			SEE DETAILS				BOTTOM OF STR=1081.5

	1	2	3	4	5	6	7	8	9	10	11	12	13	14	15	16	17	18	19	20	21
O	GENERAL UTILITY NOTES					GENERAL NOTES															
N	1. SUPPLY AND INSTALL ALL MATERIALS AND METHODS FOR STORM DRAINAGE IN ACCORDANCE WITH THE SPECIFICATIONS AND REQUIREMENTS OF THE VIRGINIA DEPARTMENT OF TRANSPORTATION "ROAD AND BRIDGE STANDARDS AND SPECIFICATIONS", LATEST EDITION.					1. THIS PROJECT SHALL BE CONSTRUCTED IN ACCORDANCE WITH THE PROJECT STANDARDS AND SPECIFICATIONS AND THE LATEST EDITION OF THE VIRGINIA DEPARTMENT OF TRANSPORTATION (VDOT) ROAD AND BRIDGE SPECIFICATIONS, VDOT ROAD AND BRIDGE STANDARDS, THE VIRGINIA WORK AREA PROTECTION MANUAL, THE VIRGINIA EROSION AND SEDIMENT CONTROL HANDBOOK, THE MANUAL OF UNIFORM TRAFFIC CONTROL DEVICES (INCLUDING VIRGINIA SUPPLEMENT), THE STANDARD HIGHWAY SIGNS BOOK, AND THESE PLANS.															
M	2. ALL WORK SHALL BE SUBJECT TO INSPECTION BY ROANOKE COUNTY AND/OR WVWA. NOTIFY APPROPRIATE OFFICIALS PRIOR TO COMMENCEMENT OF WORK.					2. TESTING AND QUALITY CONTROL SHALL BE PROVIDED BY THE CONTRACTOR'S INDEPENDENT LABORATORY REPRESENTATIVE AND SHALL BE IN ACCORDANCE WITH VDOT SPECIFICATIONS. QUALITY ASSURANCE TESTING WILL BE PROVIDED BY THE OWNER.															
L	3. SITE SHALL BE TO SUB GRADE PRIOR TO INSTALLATION OF UTILITIES. ALL UTILITIES SHALL BE IN PLACE PRIOR TO PLACEMENT OF PAVEMENT BASE MATERIAL.					3. TREES AND BRUSH SHALL BE CLEARED AND GRUBBED WITHIN THE CONSTRUCTION LIMITS OF DISTURBANCE. DEBRIS AND REFUSE WITHIN THE PROPOSED TRAIL CORRIDOR AND AREAS OF DISTURBANCE/PROPOSED IMPROVEMENTS SHALL BE REMOVED AND DISPOSED OF BY THE CONTRACTOR.															
K	4. USE SELECT MATERIAL FREE FROM FROST, LARGE CLOUDS, STONES, AND DEBRIS FOR BACKFILL FROM THE BOTTOM OF THE TRENCH TO TWELVE (12) INCHES ABOVE THE PIPE.					4. EXISTING UTILITIES SHOWN ON THESE PLANS ARE APPROXIMATE AND DO NOT REPRESENT ALL UTILITIES OR SERVICE LINES. PRIOR TO EXCAVATION, THE CONTRACTOR SHALL CONTACT THE PERTINENT UTILITY COMPANIES AND/OR UTILITY LOCATING SERVICES TO HAVE ALL UNDERGROUND UTILITIES LOCATED AND MARKED. THE CONTRACTOR SHALL PROTECT AND MAINTAIN EXISTING UTILITIES DURING CONSTRUCTION. WHERE PROPOSED IMPROVEMENTS, DRAINAGE CULVERTS, OR GRADING IS FOUND TO BE IN CONFLICT WITH EXISTING UTILITIES, THE CONTRACTOR SHALL NOTIFY THE ENGINEER IMMEDIATELY.															
J	5. MINIMIZE ANY DISTURBANCE TO EXISTING WATER SERVICE, SEWER LINES OR ANY OTHER UTILITY DURING CONSTRUCTION AND PROVIDE QUALITY WORKMANSHIP.					5. THE CONTRACTOR IS RESPONSIBLE FOR COORDINATING UTILITY RELOCATIONS WITH THE APPROPRIATE UTILITY OWNER(S).															
I	6. MAKE ALL PIPE JOINTS IN ACCORDANCE WITH THE MANUFACTURER'S INSTRUCTIONS AND THE COUNTY'S SPECIFICATIONS. MAKE JOINTS BETWEEN DIFFERENT PIPE MATERIALS WITH STANDARD FITTINGS MANUFACTURED FOR THE PURPOSE.					6. THE CONTRACTOR IS RESPONSIBLE FOR COMPLIANCE WITH THE REQUIREMENTS OF SECTION 59.1-406 ET SEQ. OF THE CODE OF VIRGINIA (OVERHEAD HIGH VOLTAGE LINE SAFETY ACT.)															
H	7. LOCATE AND UNCOVER VALVE VAULTS AND MANHOLES AFTER PAVING AND ADJUST TO FINAL GRADE, IF NECESSARY.					7. THE CONTRACTOR SHALL FURNISH AND INSTALL SIGNAGE IN ACCORDANCE WITH THE PLANS, THE MANUAL ON UNIFORM TRAFFIC CONTROL DEVICES (INCLUDING VIRGINIA SUPPLEMENT), THE STANDARD HIGHWAY SIGNS BOOK, AND VDOT SUPPLEMENTS LATEST EDITION.															
G	8. PRIOR TO COMMENCING WITH ANY UNDERGROUND PIPE CONSTRUCTION OR GRADING (EXCAVATION), THE GENERAL CONTRACTOR SHALL CALL MISS UTILITY OF VIRGINIA (TOLL FREE 1-800-552-7001) AT LEAST 48 HOURS PRIOR TO COMMENCING. THE G.C. IS RESPONSIBLE FOR ANY DAMAGE CAUSED TO ANY UTILITY, PUBLIC OR PRIVATE, AS A RESULT OF NOT CONTACTING MISS UTILITY AND SHALL BE REPAIRED AT NO ADDITIONAL COST TO THE OWNER/DEVELOPER.					8. THE CONTRACTOR IS RESPONSIBLE FOR SAFETY ON THE PROJECT. EXCAVATIONS SHALL NOT BE LEFT OPEN OVERNIGHT UNLESS OTHERWISE APPROVED BY THE ENGINEER. THE MAIN ACCESS TO THE TRAIL SHALL BE GATED OR BARRICADED AND SIGNED "CONSTRUCTION ZONE DO NOT ENTER." ALL SIGNAGE SHALL CONFORM TO THE MANUAL ON UNIFORM TRAFFIC CONTROL DEVICES (INCLUDING VIRGINIA SUPPLEMENT).															
F	9. EXISTING UTILITY LOCATIONS SHOWN ARE A RESULT OF FIELD SURVEYS, AND AVAILABLE RECORDS. LOCATIONS ARE APPROXIMATE. GENERAL CONTRACTOR SHALL VERIFY THE LOCATION AND ELEVATION OF ALL UNDERGROUND UTILITIES SHOWN ON THE PLANS IN AREAS OF CONSTRUCTION PRIOR TO STARTING WORK. CONTACT THE ENGINEER IMMEDIATELY IF: 1) ANY LOCATION OR ELEVATION IS DIFFERENT FROM THAT SHOWN ON THE PLANS. 2) IF THERE APPEARS TO BE ANY CONFLICT. UPON DISCOVERY OF ANY UTILITY NOT SHOWN ON THE PLANS. G.C. SHALL CALL "MISS UTILITY" OF VIRGINIA.					9. THE CONTRACTOR IS RESPONSIBLE FOR ALL MAINTENANCE OF TRAFFIC REQUIRED FOR SUCCESSFUL COMPLETION OF THE PROJECT. ALL M.O.T. MEASURES SHALL BE SUBMITTED TO AND APPROVED BY VDOT PRIOR TO PLACEMENT IN THE FIELD.															
E	10. PROVIDE A CONTINUOUS AND UNIFORM BEDDING IN THE TRENCH FOR ALL PIPE. REMOVE STONES AND ROCKS FOUND IN THE TRENCH FOR A DEPTH OF AT LEAST SIX (6) INCHES BELOW THE BOTTOM OF THE PIPE AND TAMP SELECT FILL BEDDING PROVIDED. AFTER THE PIPE HAS BEEN PLACED IN THE TRENCH, BACKFILL THE TRENCH WITH SELECT MATERIAL, THOROUGHLY COMPACT TO 90% (95% UNDER PAVEMENT OR CONCRETE SLAB) OF THE STANDARD PROCTOR (ASTM D-698) USING CARE NOT TO DAMAGE THE PIPE. USE VDOT STANDARD PB-1 TRENCH FOR STORM SEWER AND UB-1 FOR SANITARY SEWER AND WATER.					10. PROPOSED CULVERTS SHALL BE CLASS III RCP, UNLESS OTHERWISE SPECIFIED IN THE PLANS, AND SHALL BE INSTALLED ACCORDING TO THE PLANS. MINOR FIELD ADJUSTMENTS MAY BE REQUIRED AT THE DISCRETION OF THE ENGINEER.															
D	11. PLACE BACKFILL FOR ALL UTILITIES IN ACCORDANCE WITH THE COUNTY'S SPECIFICATIONS, AND THE FOLLOWING CRITERIA: 1) BACKFILL NO TRENCH UNTIL AUTHORIZED BY THE COUNTY. MATERIALS USED FOR BACKFILL FROM THE BOTTOM OF THE TRENCH TO TOP OF THE PIPE SHALL BE CRUSHER RUN, OR APPROVED EQUAL MATERIAL. THOROUGHLY AND CAREFULLY COMPACT THE BACKFILL MATERIAL. 2) COMPACT BACKFILL BY MECHANICAL TAMPING THROUGHOUT THE DEPTH OF THE TRENCH TO INSURE A SUITABLE SUBBASE ACCEPTABLE TO THE ROAD ENGINEER. IF THE MATERIAL TAKEN FROM THE DITCH IS NOT SUITABLE FOR BACKFILLING, REMOVE IT AND USE AN ACCEPTABLE MATERIAL FOR BACKFILLING THE TRENCH.					11. THE PROPOSED TRAIL SHALL PROVIDE SMOOTH TRANSITIONS NOT EXCEEDING A 5% MAX LONGITUDINAL SLOPE UNLESS OTHERWISE NOTED IN THE PLANS.															
C	12. CONNECT PIPE TO MANHOLES THROUGH PRE CAST OPENINGS AND JOIN WITH EITHER A FLEXIBLE BOOT ADAPTER OR A PIPE SEAL GASKET.					12. WHERE CROSS SLOPES TRANSITION FROM "CROSS SLOPE LEFT" TO "CROWNED" OR "CROSS SLOPE RIGHT", THE TRANSITION SHOULD BE APPROXIMATELY 50' IN LENGTH.															
B	13. FIELD MARK FUTURE SERVICE CONNECTIONS BY A TREATED, SOLID WOODED (2"x4") 23. MARKER THREE (3) FEET LONG SET VERTICALLY PLUMB WITH THE END OF THE CAPPED EXTENSION. PAINT THE TOPS OF THE MARKERS YELLOW AND SET FLUSH WITH THE FINISHED GRADE. SHOW THE LOCATION AND INVERT DEPTH OF THE SERVICE CONNECTION ON THE AS-BUILT PLANS.					13. THE CONTRACTOR SHALL OBTAIN ALL PERMITS, INCLUDING BUT NOT LIMITED TO: A. LAND USE PERMIT FROM VDOT PRIOR TO BEGINNING ANY ACTIVITIES OR OPERATIONS ON STATE RIGHT-OF-WAY. THIS INCLUDES POSITIONING EQUIPMENT ON THE SHOULDER/RIGHT-OF-WAY AND USE OF CONSTRUCTION ENTRANCE. B. EROSION AND SEDIMENT CONTROL PERMIT FROM THE COUNTY OF ROANOKE. CONTRACTOR SHALL BE THE RESPONSIBLE LAND DISTURBER. C. VSMP PERMIT D. BUILDING PERMIT (AS NECESSARY).															
A						14. ALL MATERIAL SHALL BE FROM VDOT PRE-APPROVED SOURCES. CONTRCTOR SHALL BE RESPONSIBLE FOR PROVIDING FULL SOURCE MATERIAL DOCUMENTATION (ON VDOT APPROVED FORMS) WITH SHOP SUBMITTAL.															
						15. TREE TRIMMING OR REMOVAL MAY BE REQUIRED TO OBTAIN SIGHT DISTANCE ON HIGHLAND RD., CONTRACTOR TO COORDINATE.															



REFLECTING TOMORROW
www.balzer.cc

Roanoke
New River Valley
Richmond
Staunton
Harrisonburg

RESIDENTIAL LAND DEVELOPMENT ENGINEERING
SITE DEVELOPMENT ENGINEERING
LAND USE PLANNING & ZONING
LANDSCAPE ARCHITECTURE
LAND SURVEYING
ARCHITECTURE
STRUCTURAL ENGINEERING
TRANSPORTATION ENGINEERING
ENVIRONMENTAL & SOIL SCIENCE
WETLAND DELINEATIONS & STREAM EVALUATIONS

Balzer and Associates, Inc.
1208 Corporate Circle
Roanoke, VA 24018
540-772-9580
FAX 540-772-8050

EAST ROANOKE RIVER
GREENWAY EXTENSION
GENERAL NOTES & DETAILS III
VINTON DISTRICT
ROANOKE COUNTY, VIRGINIA

DRAWN BY CPB
DESIGNED BY CPB
CHECKED BY BTC
DATE 9/4/2019
SCALE AS NOTED

REVISIONS:
12/20/2019
3/27/2020
8/7/2020
7/27/2021
12/21/2022
4/4/2023

SHEET NO.
C8.3
JOB NO. 04160062.00

OUTLET PROTECTION STRUCTURE DATA:

OUTLET PROTECTION (PIPE 1) LENGTH OF APRON=3.75' (La) WIDTH OF APRON=5.0' (Wa) MIN. STONE SIZE=6"	OUTLET PROTECTION (PIPE 15) LENGTH OF APRON=3.75' (La) WIDTH OF APRON=5.0' (Wa) MIN. STONE SIZE=6"
OUTLET PROTECTION (PIPE 1A) LENGTH OF APRON=3.75' (La) WIDTH OF APRON=5.0' (Wa) MIN. STONE SIZE=6"	OUTLET PROTECTION (PIPE 16) LENGTH OF APRON=8.0' (La) WIDTH OF APRON=9.25' (Wa) MIN. STONE SIZE=6"
OUTLET PROTECTION (PIPE 2) LENGTH OF APRON=3.75' (La) WIDTH OF APRON=5' (Wa) MIN. STONE SIZE=6"	OUTLET PROTECTION (PIPE 17) LENGTH OF APRON=6' (La) WIDTH OF APRON=7.5' (Wa) MIN. STONE SIZE=6"
OUTLET PROTECTION (PIPE 3) LENGTH OF APRON=3.75' (La) WIDTH OF APRON=5.0' (Wa) MIN. STONE SIZE=6"	OUTLET PROTECTION (PIPE 19) LENGTH OF APRON=7.5' (La) WIDTH OF APRON=10.0' (Wa) MIN. STONE SIZE=6"
OUTLET PROTECTION (PIPE 4) LENGTH OF APRON=3.75' (La) WIDTH OF APRON=5.0' (Wa) MIN. STONE SIZE=6"	OUTLET PROTECTION (PIPE 20) LENGTH OF APRON=3.75' (La) WIDTH OF APRON=5.0' (Wa) MIN. STONE SIZE=6"
OUTLET PROTECTION (PIPE 7) EC-3, TYPE B RIP RAP LENGTH OF APRON=3.75' (La) WIDTH OF APRON=5.0' (Wa) MIN. STONE SIZE=6"	OUTLET PROTECTION (PIPE 21) LENGTH OF APRON=3.75' (La) WIDTH OF APRON=5.0' (Wa) MIN. STONE SIZE=6"
OUTLET PROTECTION (PIPE 8) LENGTH OF APRON=6.0' (La) WIDTH OF APRON=8.0' (Wa) MIN. STONE SIZE=6"	OUTLET PROTECTION (PIPE 22) LENGTH OF APRON=3.75' (La) WIDTH OF APRON=5.0' (Wa) MIN. STONE SIZE=6"
OUTLET PROTECTION (PIPE 9) LENGTH OF APRON=6.0' (La) WIDTH OF APRON=8.0' (Wa) MIN. STONE SIZE=6"	OUTLET PROTECTION (PIPE 23) LENGTH OF APRON=3.75' (La) WIDTH OF APRON=5.0' (Wa) MIN. STONE SIZE=6"
OUTLET PROTECTION (PIPE 10) LENGTH OF APRON=9.0' (La) WIDTH OF APRON=12.0' (Wa) MIN. STONE SIZE=6"	OUTLET PROTECTION (PIPE 29) LENGTH OF APRON=6.0' (La) WIDTH OF APRON=8.0' (Wa) MIN. STONE SIZE=6"
OUTLET PROTECTION (PIPE 10A) LENGTH OF APRON=3.75' (La) WIDTH OF APRON=1.25' (Wa) MIN. STONE SIZE=6"	
OUTLET PROTECTION (PIPE 11) LENGTH OF APRON=9.0' (La) WIDTH OF APRON=12.0' (Wa) MIN. STONE SIZE=6"	
OUTLET PROTECTION (PIPE 12) LENGTH OF APRON=9.0' (La) WIDTH OF APRON=12.0' (Wa) MIN. STONE SIZE=6"	
OUTLET PROTECTION (PIPE 12A) LENGTH OF APRON=3.75' (La) WIDTH OF APRON=5.0' (Wa) MIN. STONE SIZE=6"	
OUTLET PROTECTION (PIPE 14) LENGTH OF APRON=3.0' (La) WIDTH OF APRON=4.0' (Wa) MIN. STONE SIZE=6"	

OP OUTLET PROTECTION

NOTES
1. Apron lining may be rip-rap, grouted rip-rap, or concrete.
2. La is the length of the rip-rap apron as calculated using plates 1.36d and 1.36e.
3. d = 1.5 times the maximum stone diameter, but not less than 6".

SIGN DETAILS



R1-1

30"x30" FOR VEHICULAR TRAFFIC
24"x24" FOR PEDESTRIANS



W7-5

24"x24"



R7-8
12"x18"



W8-6

24"x24"



W11-15*



W11-15P*

24"x24" (W11-15) & 24"x18" (W11-15P)



R7-8P

18"x9"



MODIFIED R11-4
42" X 18"



R5-3

24"x24"



W1-11

24"x24"




W1-5

24"x24"



MODIFIED W20-3
24" X 24"

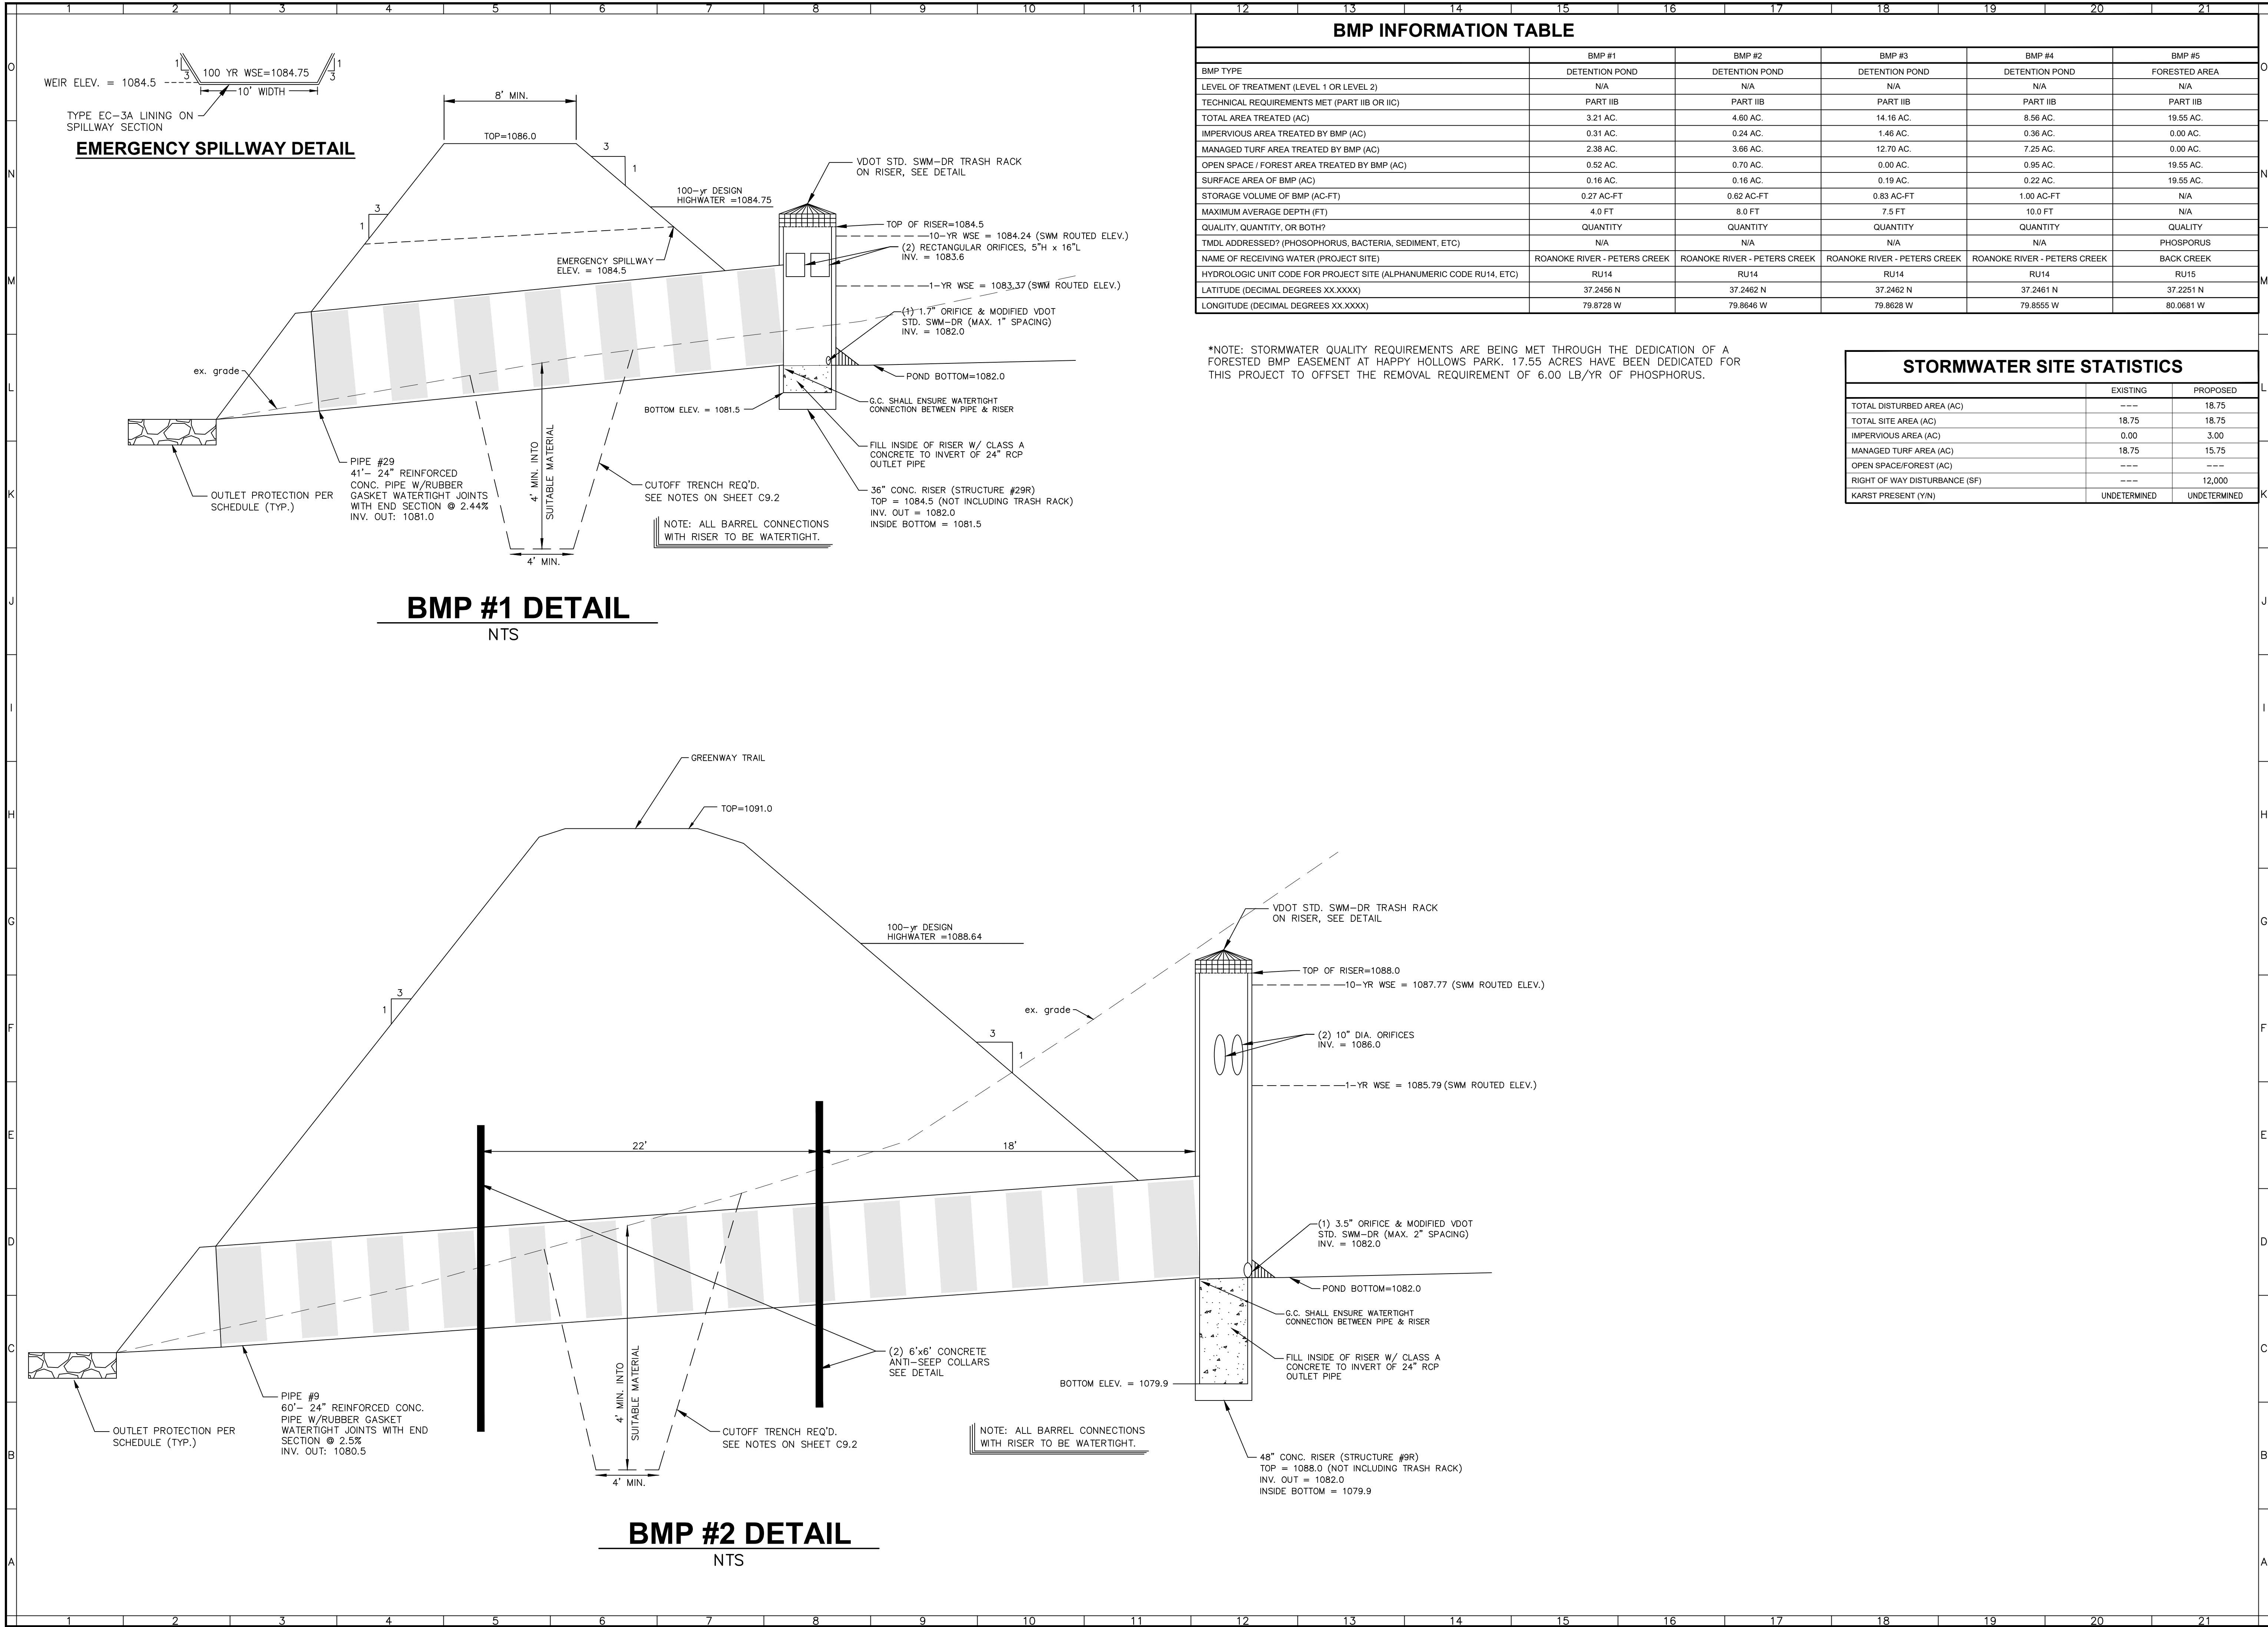

BMP INFORMATION TABLE

BMP TYPE	BMP #1	BMP #2	BMP #3	BMP #4	BMP #5
LEVEL OF TREATMENT (LEVEL 1 OR LEVEL 2)	DETENTION POND	DETENTION POND	DETENTION POND	DETENTION POND	FORESTED AREA
TECHNICAL REQUIREMENTS MET (PART IIB OR IIC)	PART IIB	PART IIB	PART IIB	PART IIB	PART IIB
TOTAL AREA TREATED (AC)	3.21 AC.	4.60 AC.	14.16 AC.	8.56 AC.	19.55 AC.
IMPERVIOUS AREA TREATED BY BMP (AC)	0.31 AC.	0.24 AC.	1.46 AC.	0.36 AC.	0.00 AC.
MANAGED TURF AREA TREATED BY BMP (AC)	2.38 AC.	3.66 AC.	12.70 AC.	7.25 AC.	0.00 AC.
OPEN SPACE / FOREST AREA TREATED BY BMP (AC)	0.52 AC.	0.70 AC.	0.00 AC.	0.95 AC.	19.55 AC.
SURFACE AREA OF BMP (AC)	0.16 AC.	0.16 AC.	0.19 AC.	0.22 AC.	19.55 AC.
STORAGE VOLUME OF BMP (AC-FT)	0.27 AC-FT	0.62 AC-FT	0.83 AC-FT	1.00 AC-FT	N/A
MAXIMUM AVERAGE DEPTH (FT)	4.0 FT	8.0 FT	7.5 FT	10.0 FT	N/A
QUALITY, QUANTITY, OR BOTH?	QUANTITY	QUANTITY	QUANTITY	QUANTITY	QUALITY
TMDL ADDRESSED? (PHOSPHORUS, BACTERIA, SEDIMENT, ETC)	N/A	N/A	N/A	N/A	PHOSPHORUS
NAME OF RECEIVING WATER (PROJECT SITE)	ROANOKE RIVER - PETERS CREEK	ROANOKE RIVER - PETERS CREEK	ROANOKE RIVER - PETERS CREEK	ROANOKE RIVER - PETERS CREEK	BACK CREEK
HYDROLOGIC UNIT CODE FOR PROJECT SITE (ALPHANUMERIC CODE RU14, ETC)	RU14	RU14	RU14	RU14	RU15
LATITUDE (DECIMAL DEGREES XX.XXXX)	37.2456 N	37.2462 N	37.2462 N	37.2461 N	37.2251 N
LONGITUDE (DECIMAL DEGREES XX.XXXX)	79.8728 W	79.8646 W	79.8628 W	79.8555 W	80.0681 W

*NOTE: STORMWATER QUALITY REQUIREMENTS ARE BEING MET THROUGH THE DEDICATION OF A FORESTED BMP EASEMENT AT HAPPY HOLLOW PARK. 17.55 ACRES HAVE BEEN DEDICATED FOR THIS PROJECT TO OFFSET THE REMOVAL REQUIREMENT OF 6.00 LB/YR OF PHOSPHORUS.

STORMWATER SITE STATISTICS

	EXISTING	PROPOSED
TOTAL DISTURBED AREA (AC)	---	18.75
TOTAL SITE AREA (AC)	18.75	18.75
IMPERVIOUS AREA (AC)	0.00	3.00
MANAGED TURF AREA (AC)	18.75	15.75
OPEN SPACE/FOREST (AC)	---	---
RIGHT OF WAY DISTURBANCE (SF)	---	12,000
KARST PRESENT (Y/N)	UNDETERMINED	UNDETERMINED



REFLECTING TOMORROW


www.balzer.cc

Roanoke
New River Valley
Richmond
Staunton
Harrisonburg

RESIDENTIAL LAND DEVELOPMENT ENGINEERING
SITE DEVELOPMENT ENGINEERING
LAND USE PLANNING & ZONING
LANDSCAPE ARCHITECTURE
LAND SURVEYING
ARCHITECTURE
STRUCTURAL ENGINEERING
TRANSPORTATION ENGINEERING
ENVIRONMENTAL & SOIL SCIENCE
WETLAND DELINEATIONS & STREAM EVALUATIONS

Balzer and Associates, Inc.

1208 Corporate Circle
Roanoke, VA 24018
540-772-9580
FAX 540-772-8050

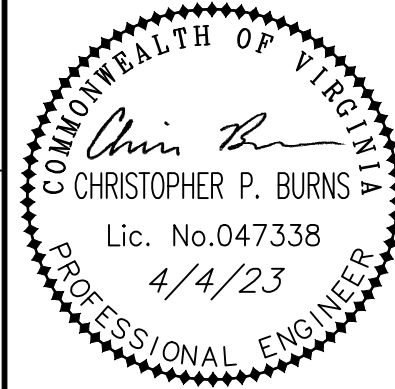

EAST ROANOKE RIVER
GREENWAY EXTENSION

SWM DETAILS I


VINTON DISTRICT
ROANOKE COUNTY, VIRGINIA

DRAWN BY CPB
DESIGNED BY CPB
CHECKED BY BTC
DATE 9/4/2019
SCALE AS NOTED


REVISIONS:
12/20/2019
3/27/2020
8/7/2020
7/27/2021
12/21/2022
4/4/2023

SHEET NO.
C9.1
JOB NO. 04160062.00


CULVERT 1 PROFILE

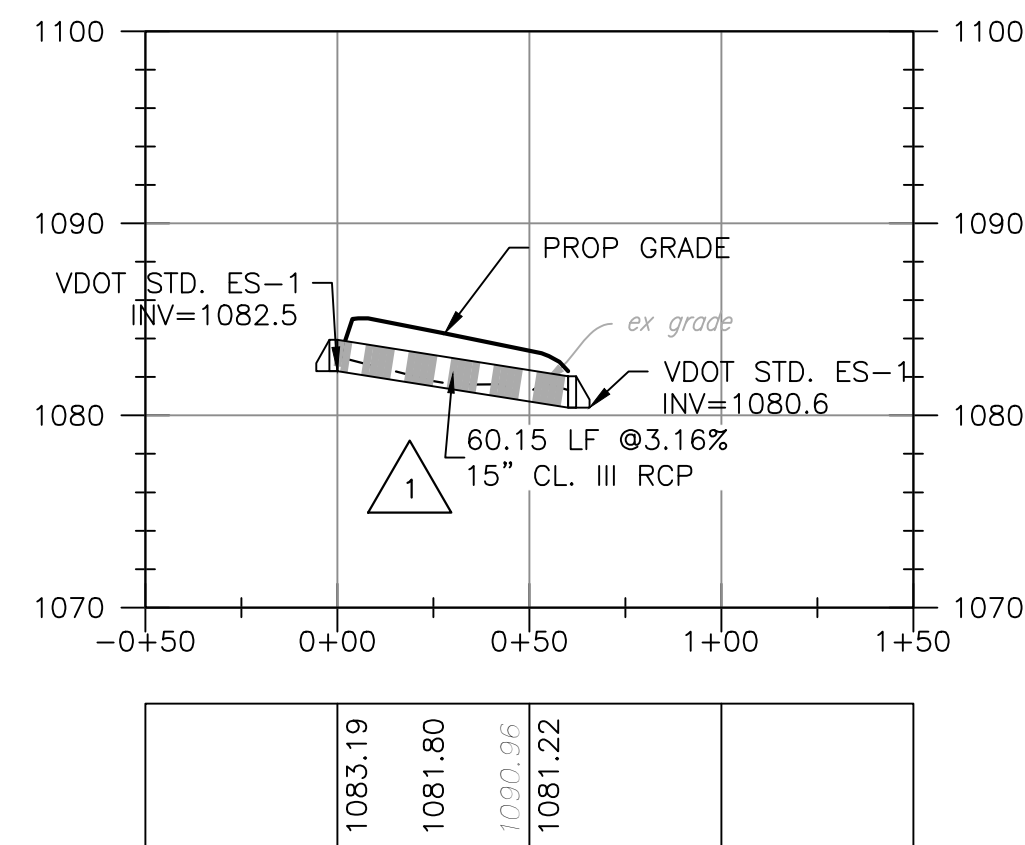


STORM 2-29 PROFILE

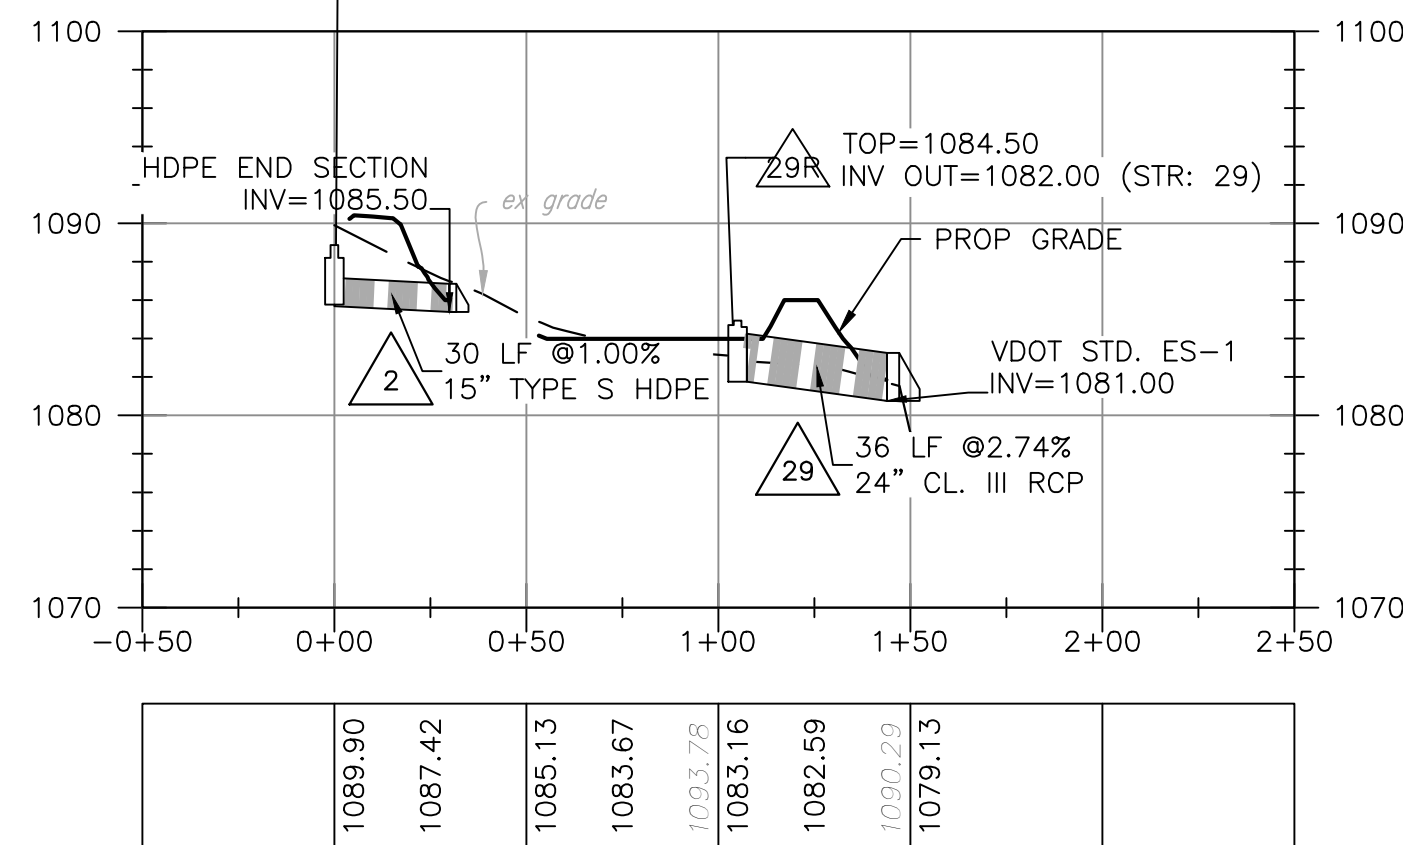


CULVERT 3 PROFILE

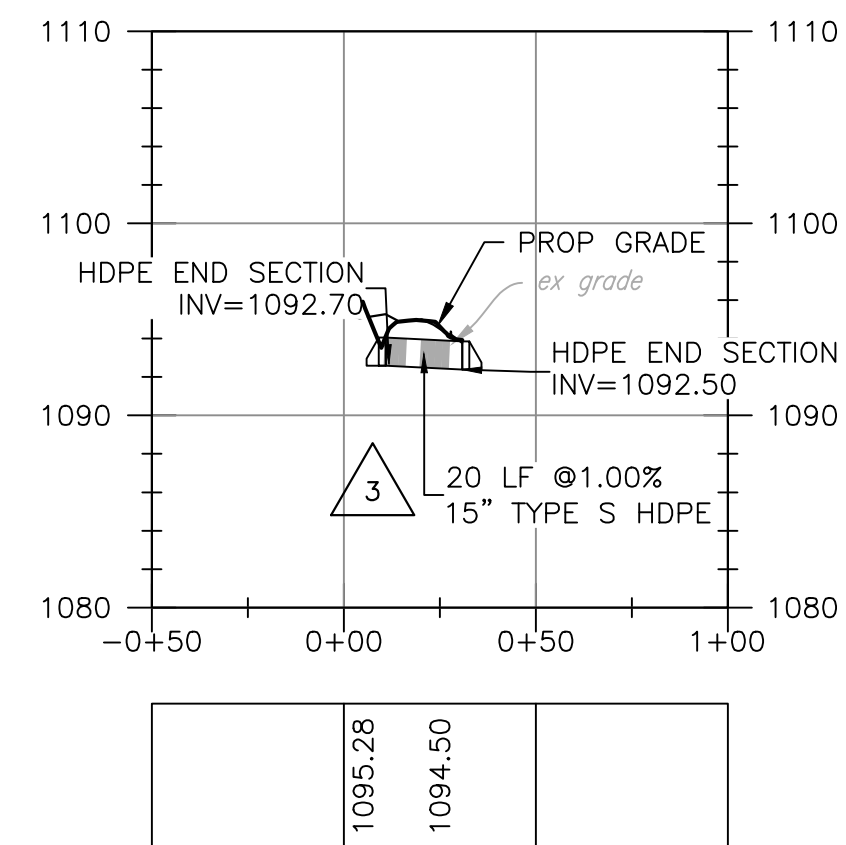


STORM 4-6 PROFILE

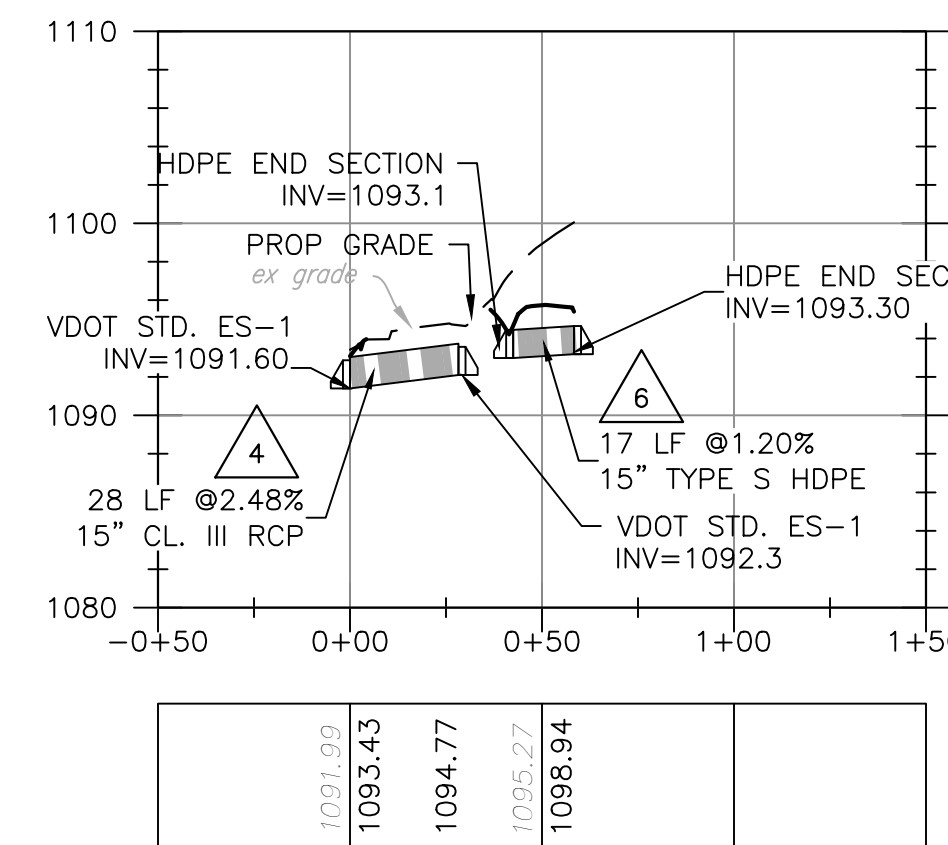


CULVERT 7 PROFILE

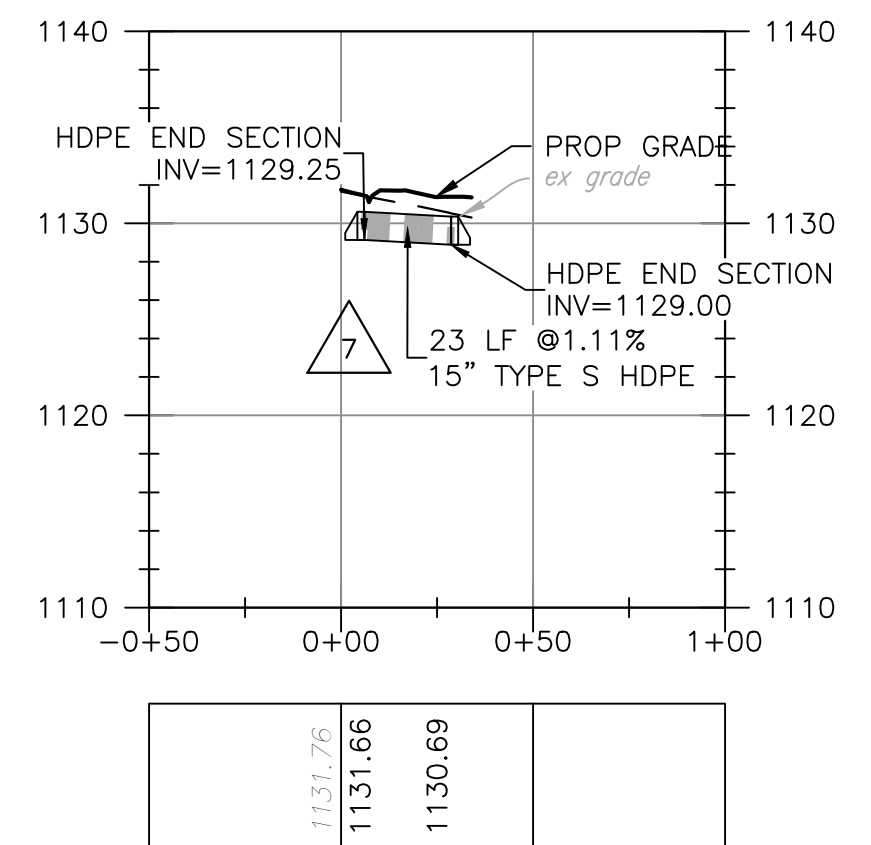


CULVERT 8 PROFILE

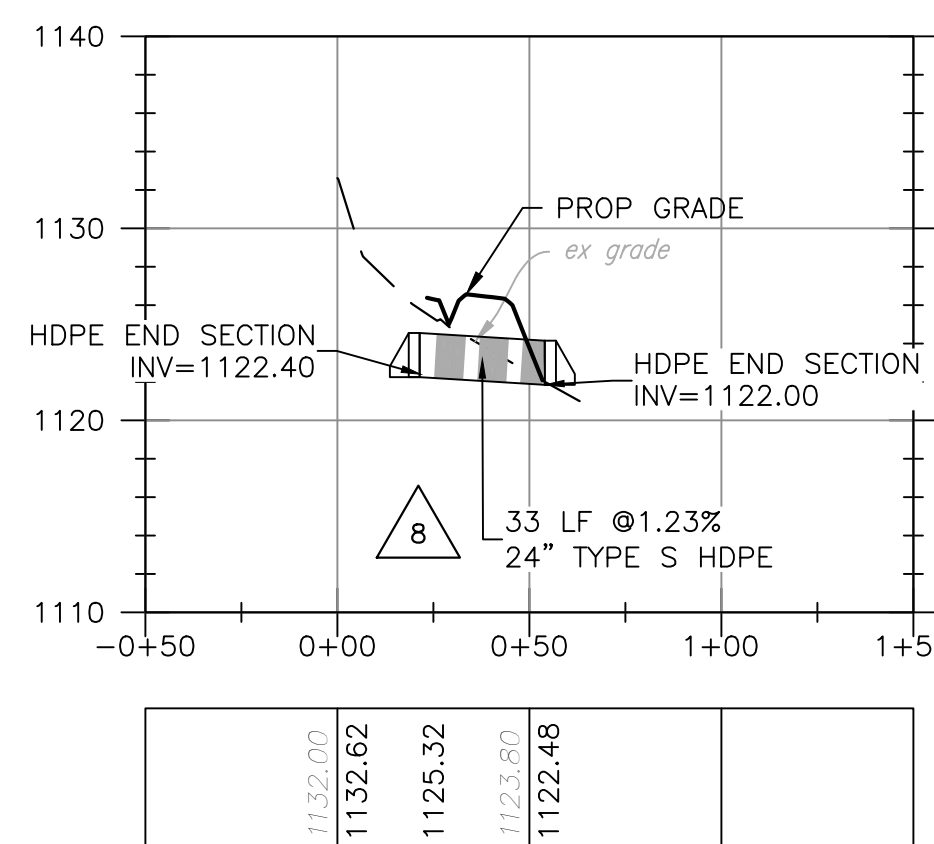


CULVERT 9 PROFILE

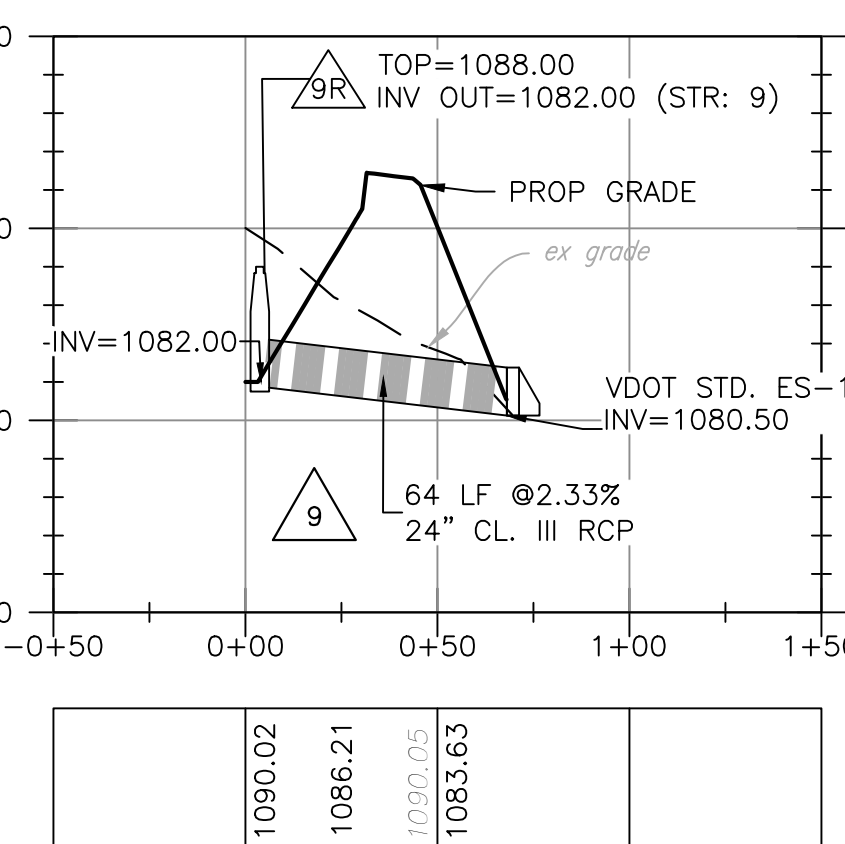


CULVERT 10 PROFILE

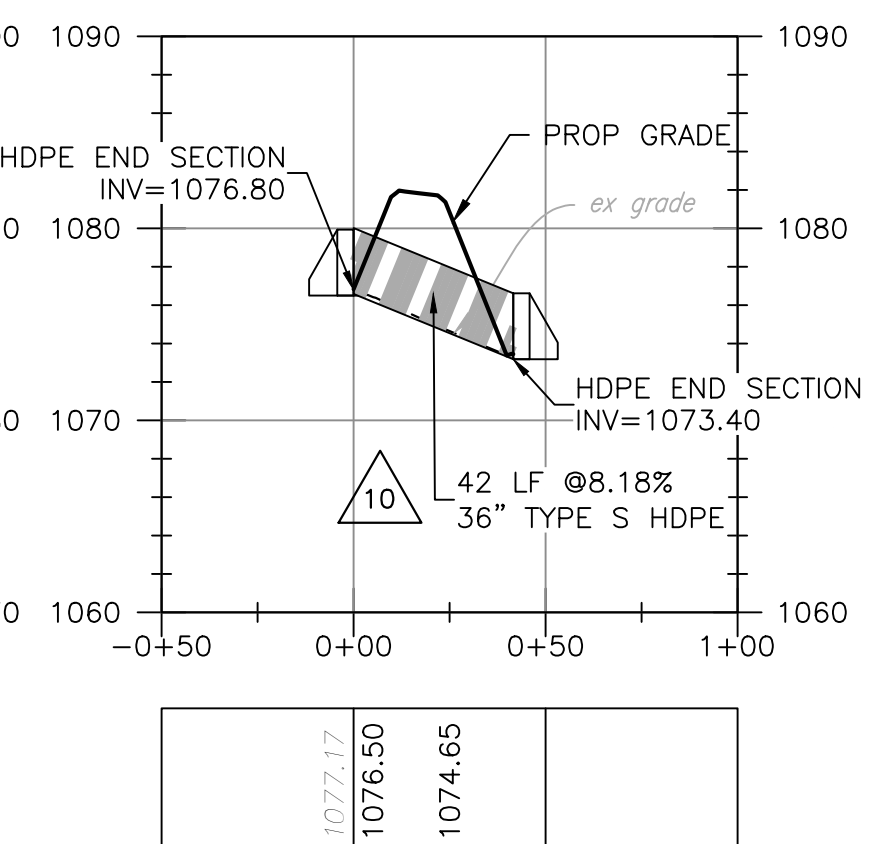


CULVERT 10A PROFILE

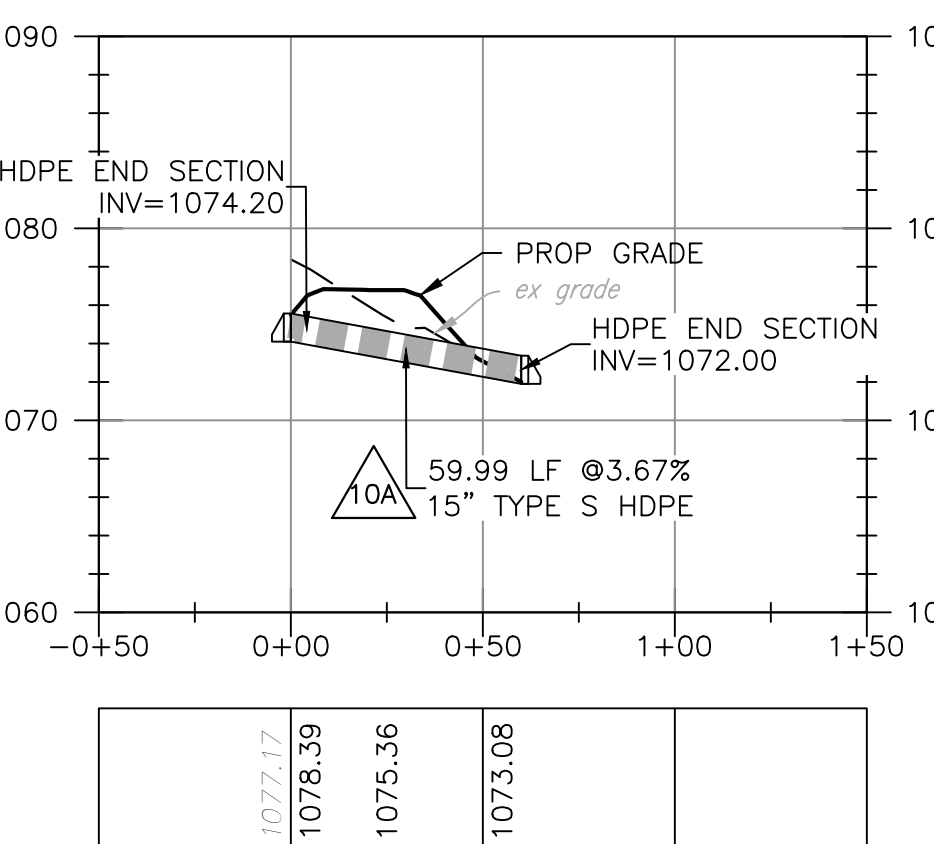


CULVERT 11 PROFILE

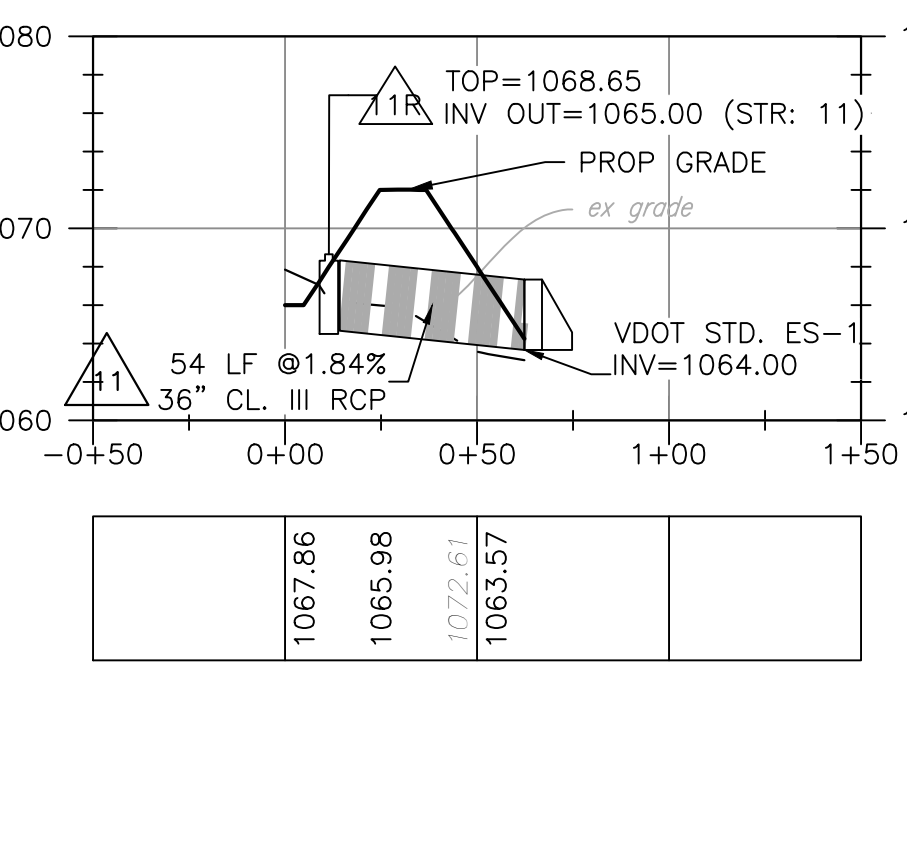


CULVERT 12 PROFILE

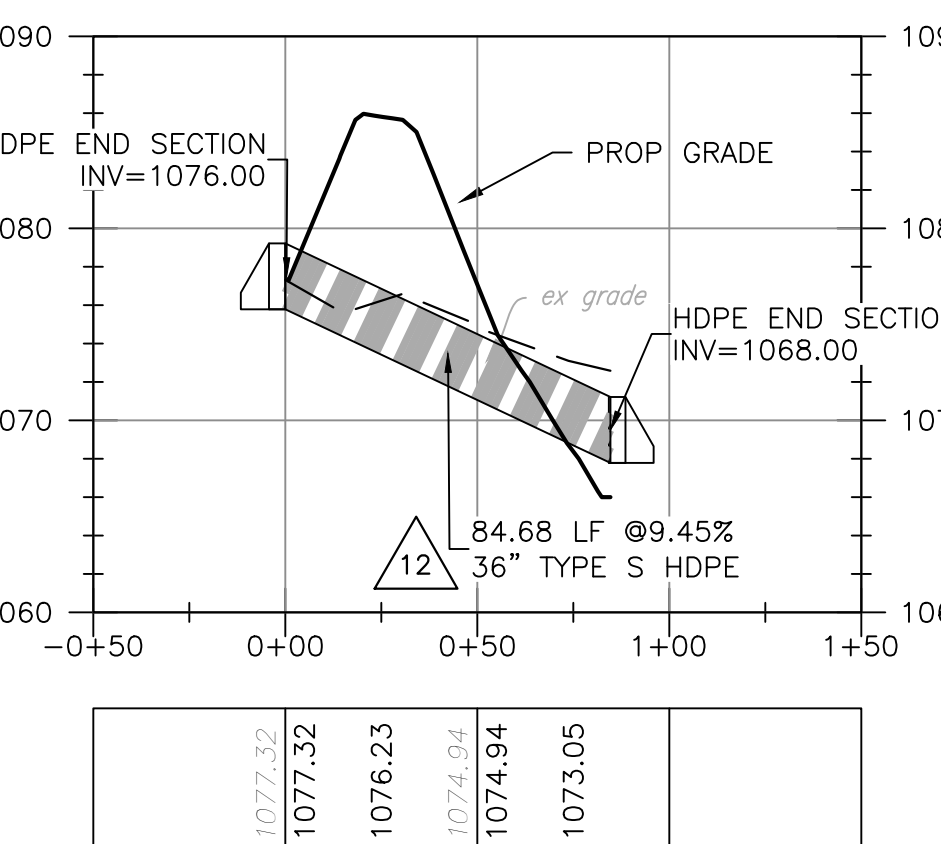


CULVERT 12A PROFILE

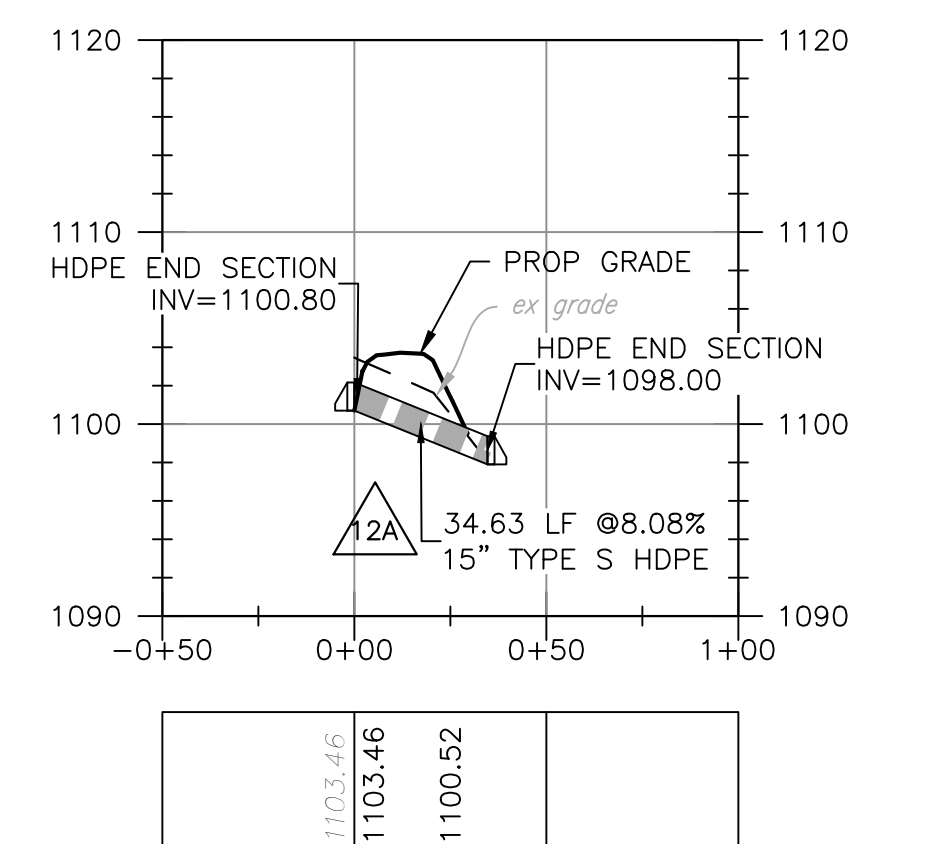


CULVERT 1A PROFILE

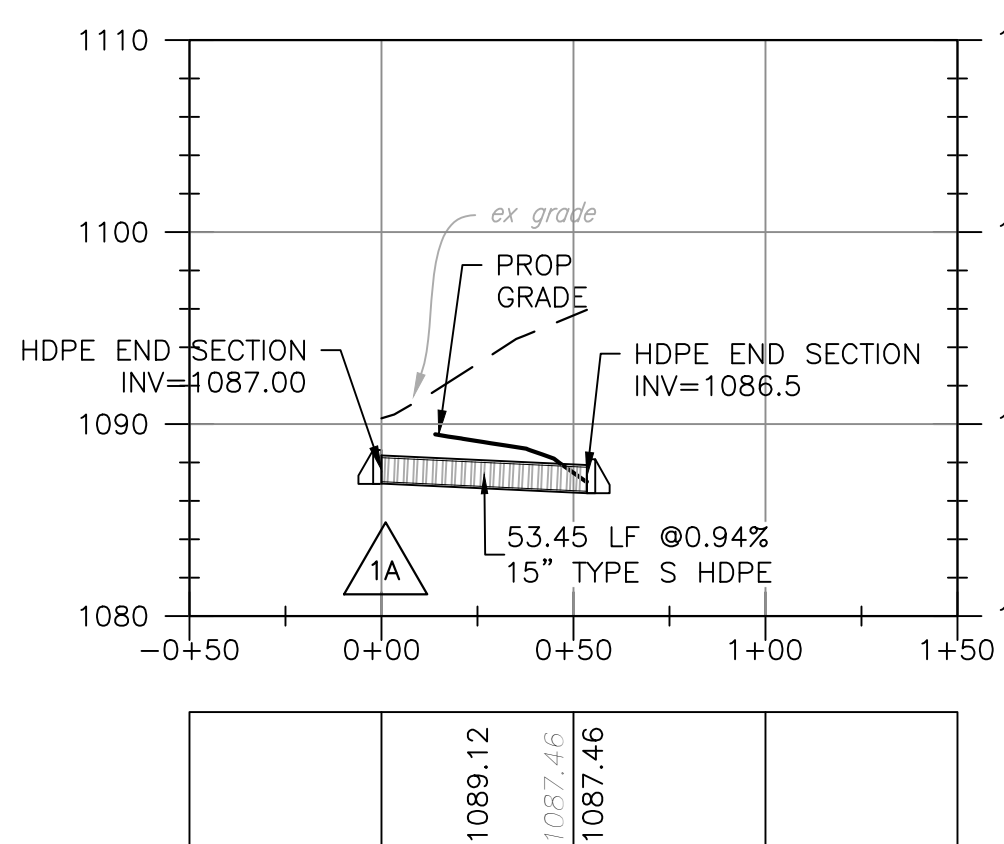


CULVERT 14 PROFILE

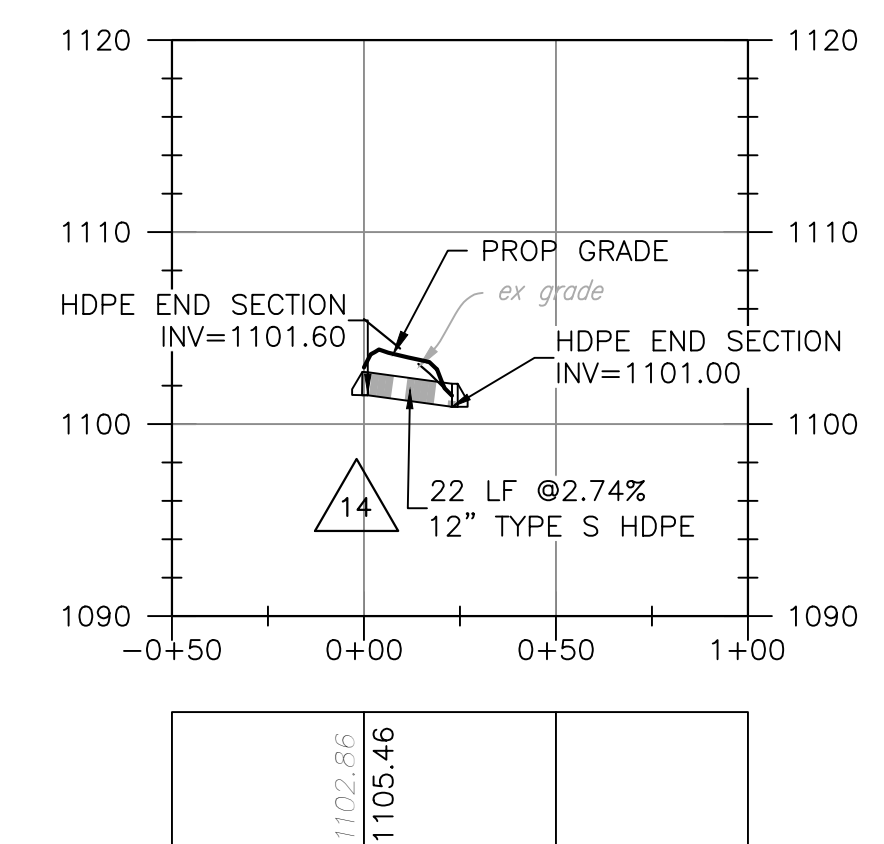


CULVERT 15 PROFILE

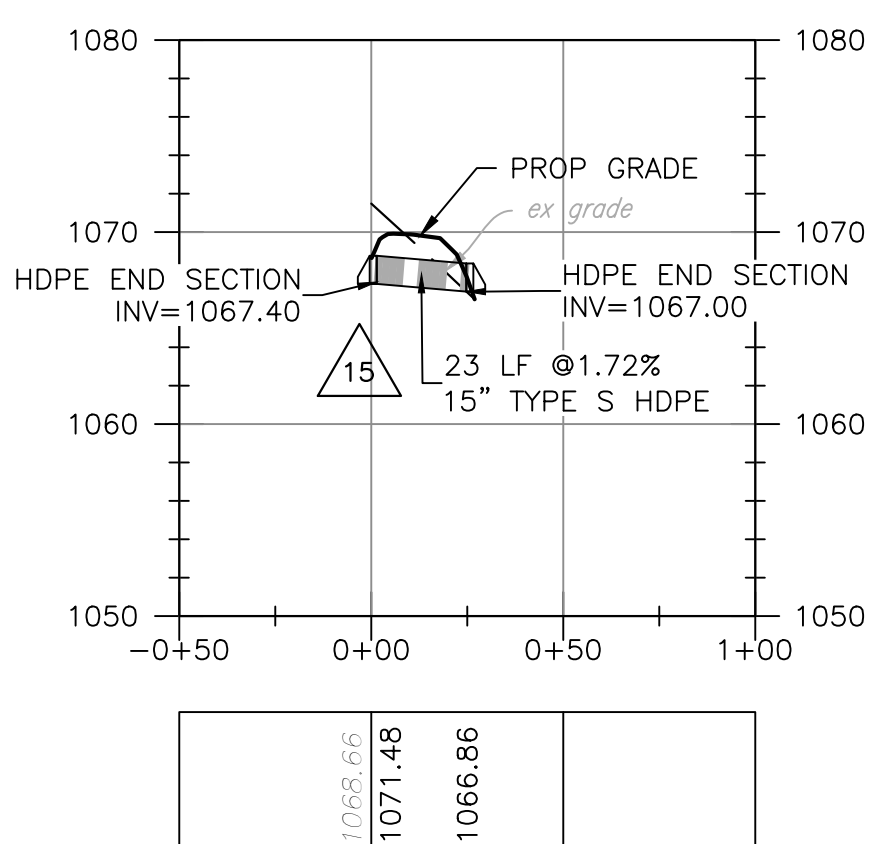


STORM 17-19 PROFILE

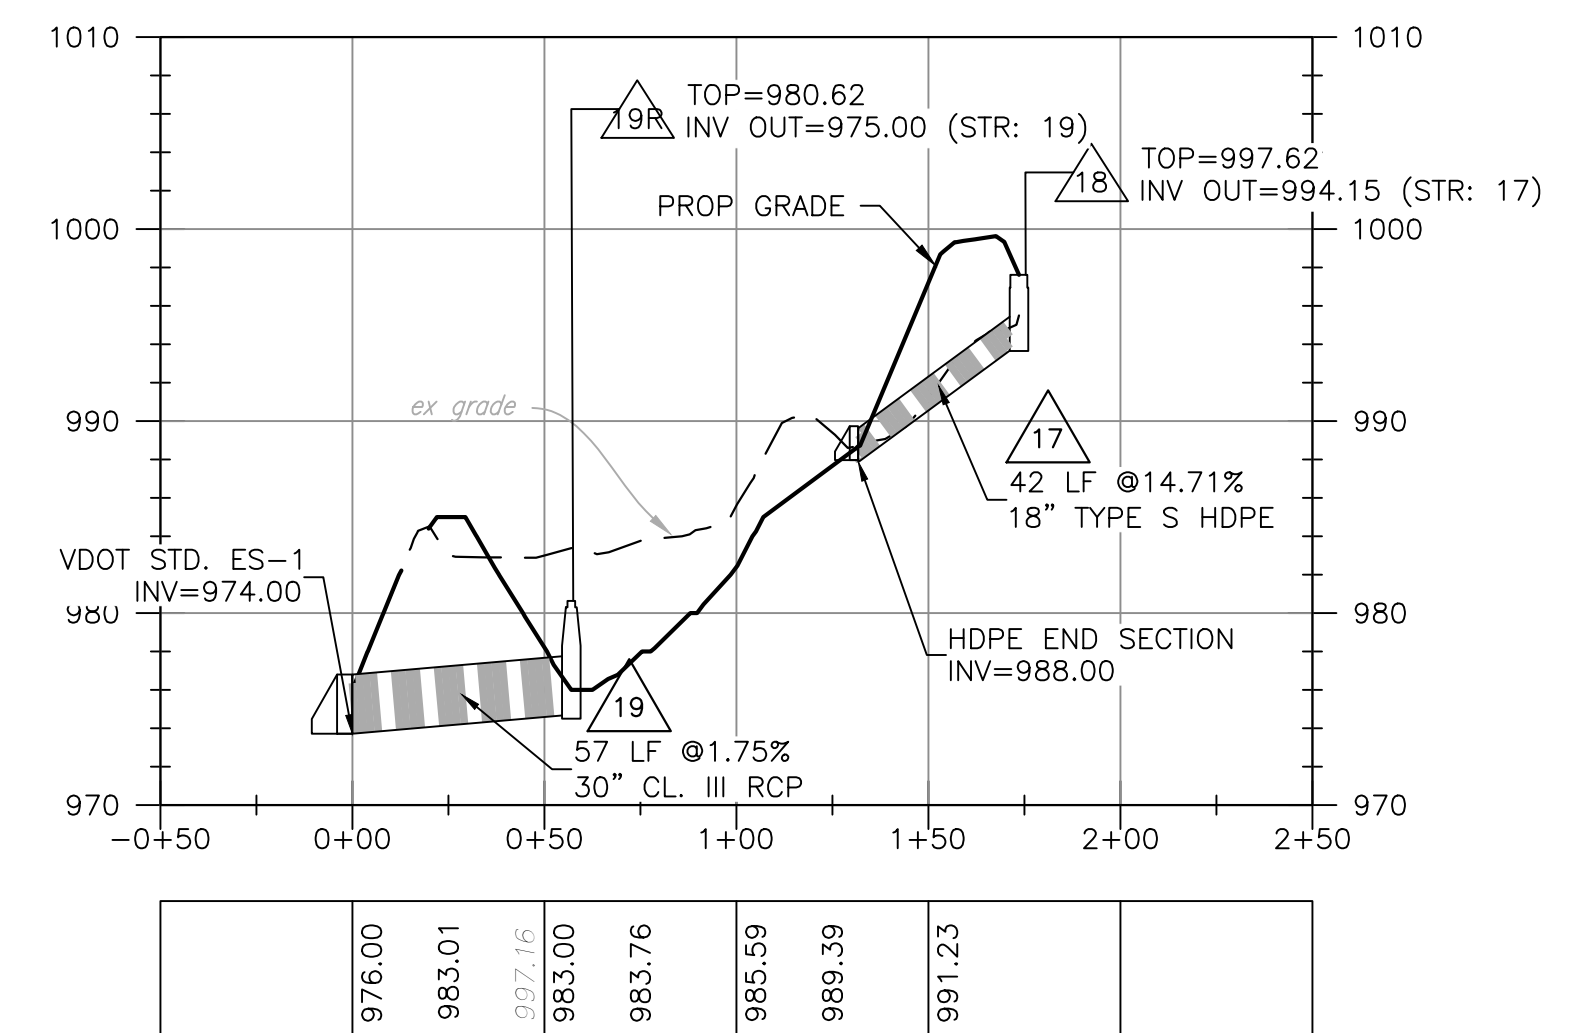


CULVERT 16 PROFILE

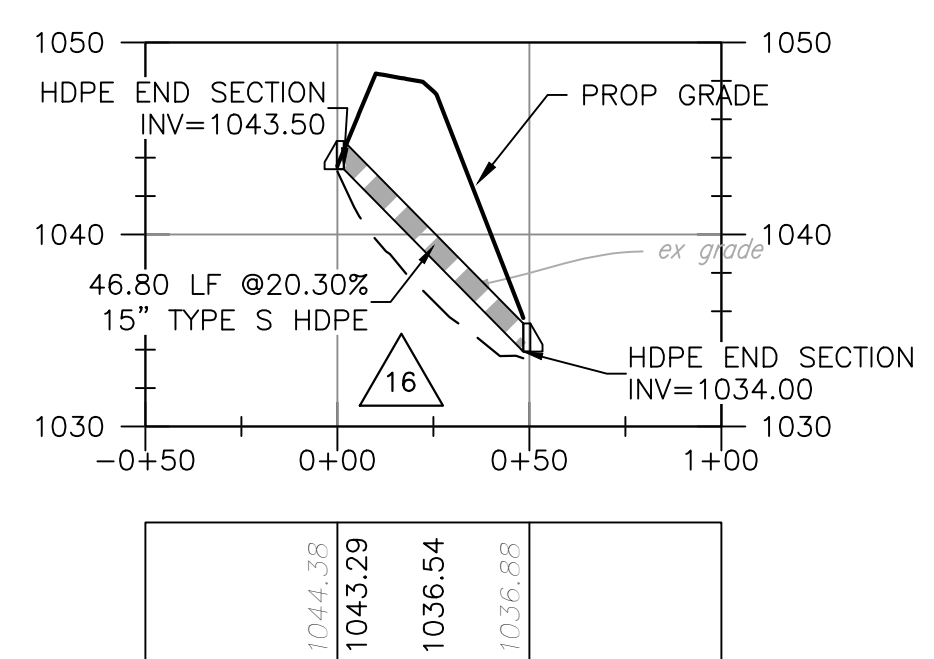


CULVERT 20 PROFILE

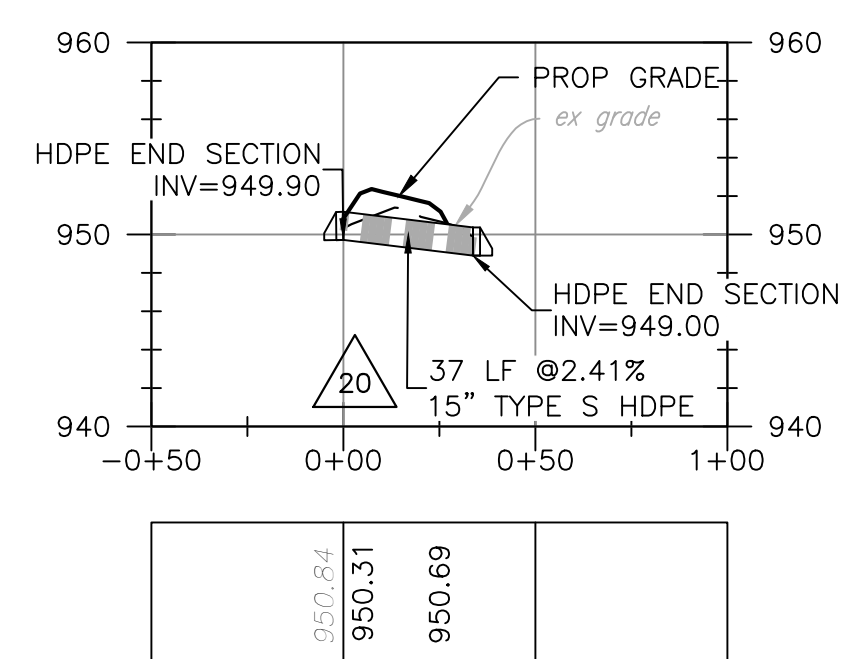


CULVERT 21 PROFILE

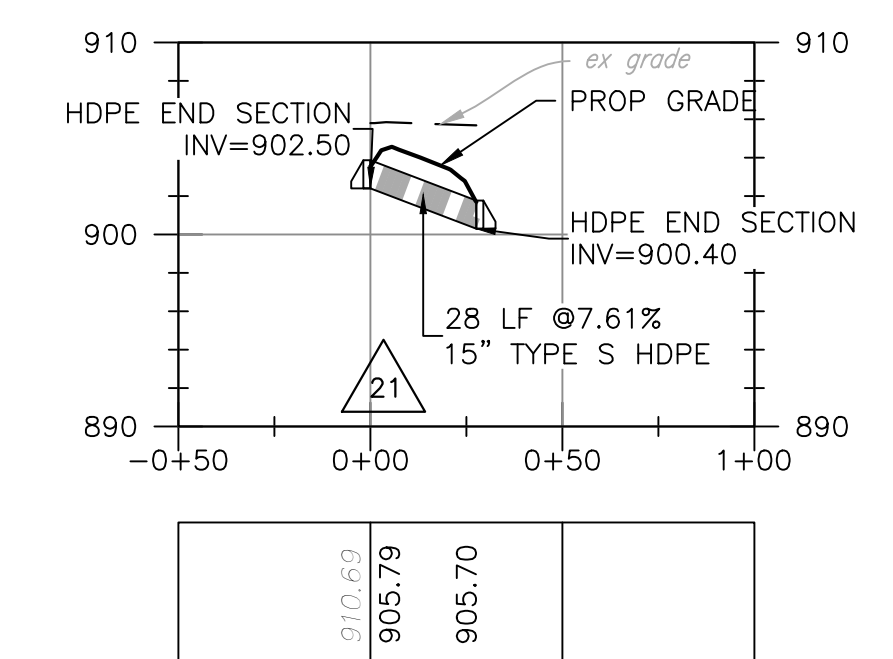

CULVERT 22 PROFILE

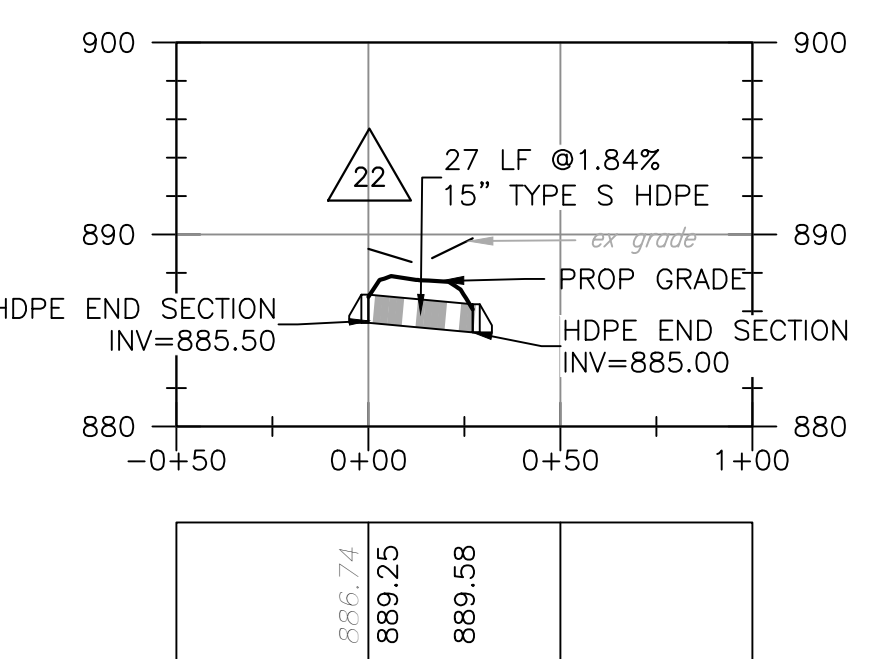

CULVERT 23 PROFILE

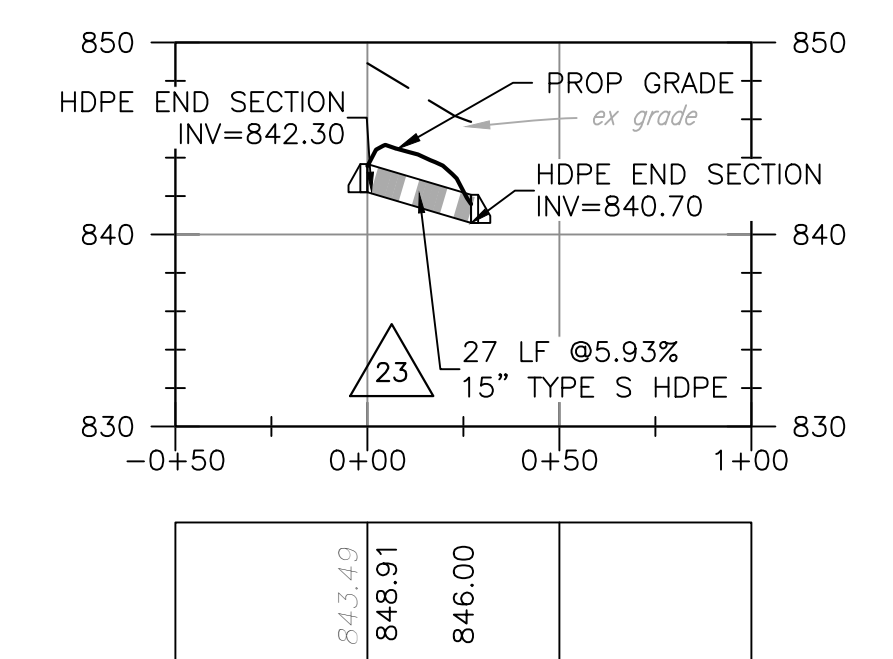

NOTES:


1. ALL PROPOSED STORM MANHOLES AND INLETS SHALL RECEIVE VDOT STD. IS-1 INLET SHAPING.
2. VDOT STD. PB-1 DETAIL SHALL BE FOLLOWED FOR ALL BEDDING AND BACKFILL OF STORM DRAIN PIPES.
3. PIPE CONNECTIONS AT STRUCTURES SHALL BE GROUTED SOIL-TIGHT CONNECTIONS IN ACCORDANCE WITH VDOT STANDARDS.

VERTICAL SCALE



SCALE: 1" = 10'

HORIZONTAL SCALE

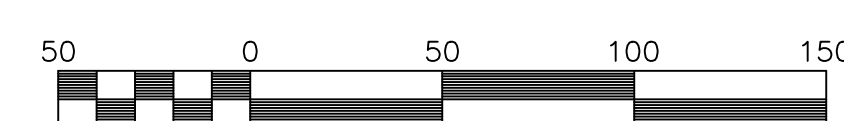





SCALE: 1" = 50'

TRAFFIC CONTROL NOTES:

- 1: TWO WORK ZONES ARE SHOWN ON THIS PLAN AND CONSIST OF LANE CLOSURES ON CLOVERLEA DRIVE AND RINER ROAD TO BE PERFORMED IN ACCORDANCE WITH THE MOST CURRENT EDITION OF THE VIRGINIA WORK AREA PROTECTION MANUAL.
- 2: G.C. SHALL CONTACT THE VDOT REPRESENTATIVE IN WRITING WITH A WORK SCHEDULE 2 WEEKS BEFORE STARTING WORK. THE VDOT REPRESENTATIVE WILL DETERMINE IF POLICE PATROL IS NECESSARY FOR TRAFFIC CONTROL.
- 3: THE CONTRACTOR SHALL COORDINATE THE SEQUENCE OF CONSTRUCTION WITH VDOT.
- 4: SIGN SPACING MAY BE ADJUSTED TO FIT FIELD CONDITIONS WITH VDOT APPROVAL.
- 5: ALL PAVEMENT MARKINGS CONFLICTING WITH TRAFFIC PATTERNS SHALL BE ERADICATED AND RE-STRIPED AS NECESSARY.
- 6: WHEN WORK IS NOT BEING PERFORMED, THE CLEAR ZONE OF THE ROADWAY SHALL BE FREE OF STORED MATERIALS AND PARKED EQUIPMENT.
- 7: ALL WORK IS TO BE PERFORMED IN ACCORDANCE WITH THE MUTCD (LATEST EDITION), THE VIRGINIA WORK AREA PROTECTION MANUAL (LATEST EDITION), AND AS DIRECTED BY VDOT AND SHALL COMPLY WITH ALL REGULATIONS PROVIDED IN THE ENTRANCE PERMIT.
- 8: THE POSTED SPEED LIMIT ON THIS SECTION OF HIGHLAND ROAD IS 25 MPH.
- 9: NO WORK SHALL BE DONE ON-SITE UNTIL AN ENTRANCE PERMIT HAS BEEN ISSUED FOR THE SUBJECT PROPERTY.
- 10: SAFE ACCESS TO ALL EXISTING PUBLIC ROADWAYS SHALL BE MAINTAINED AT ALL TIMES.
- 11: CONSTRUCTION WORK AFTER DARK SHALL OCCUR WITH FLOODLIGHTS BEING UTILIZED WHERE EXISTING LIGHT IS NOT ADEQUATE. THE FLOODLIGHTS SHALL NOT CREATE A DISTRACTING GLARE TO ADJACENT DRIVERS.
- 12: CHANNELIZING DEVICES SUCH AS CONES OR BARRELS SHALL BE UTILIZED WHERE REQUIRED AND FOLLOW THE WORK AREA PROTECTION MANUAL.
- 13: G.C. SHALL MAINTAIN ALL EXISTING ROADWAY SIGNAGE DURING ALL PHASES OF THIS PROJECT.

GENERAL NOTES:

- 1: PROJECT CATEGORY (MINIMUM TMP REQUIREMENTS):
 - A: THIS WILL BE A CATEGORY 1 PROJECT (MINIMAL LEVEL OF CONSTRUCTION)
 - I. THIS WILL BE PERMITTED WORK.
 - II. THIS PROJECT WILL INVOLVE TRAFFIC CONTROL DEVICES AND A LANE CLOSURE TO ENSURE SAFE TRAVEL AROUND THE WORK ZONES.
- 2: SIGNS AND OTHER TRAFFIC CONTROL MEASURES ARE SHOWN GRAPHICALLY FOR INFORMATIONAL PURPOSES ONLY AND ARE NOT SHOWN IN ACTUAL LOCATIONS. G.C. SHALL BE RESPONSIBLE FOR ENSURING THAT ALL SIGNAGE IS PLACED THE CORRECT DISTANCE BEFORE OR AFTER THE WORK ZONE AS SHOWN IN THE WORK AREA PROTECTION MANUAL (LATEST ADDITION) AND AS DICTATED BY THE SPECIFIC SITE. ALL SIGN LOCATIONS SHALL BE COORDINATED WITH VDOT.
- 3: THIS MAINTENANCE OF TRAFFIC PLAN IS INTENDED TO PROVIDE A BASIC OVERVIEW OF THE TYPES OF TRAFFIC CONTROL MEASURES NECESSARY FOR THE WORK ZONES ON THIS PROJECT. THIS PLAN IS NOT INTENDED TO SHOW EVERY FEATURE OF THE TRAFFIC CONTROL PLAN. THE G.C. SHALL PROVIDE VDOT WITH A COMPLETE MAINTENANCE OF TRAFFIC PLAN PRIOR TO COMMENCEMENT OF WORK WITHIN THE EXISTING RIGHT-OF-WAY AND THE G.C. SHALL ULTIMATELY BE RESPONSIBLE FOR ENSURING SAFE TRAVEL AROUND ALL WORK AREAS.
- 4: PUBLIC COMMUNICATION PLAN
 - A. ROANOKE COUNTY
 1. SALEM TRAFFIC OPERATIONS CENTER (540) 375-0170*
 - *THE TOC SHALL BE NOTIFIED OF PROPOSED LANE CLOSURES AT THE BEGINNING AND END OF EACH WORK DAY.
 2. ROANOKE COUNTY SHERIFF'S OFFICE (540) 777-8601
 3. ROANOKE COUNTY FIRE & RESCUE (540) 777-8701
 4. ROANOKE COUNTY COMMUNICATIONS CENTER (540) 562-3265
 5. ROANOKE COUNTY BOARD OF SUPERVISORS ADMINISTRATION OFFICE (540) 772-2003
 6. VA STATE POLICE (540) 375-9500

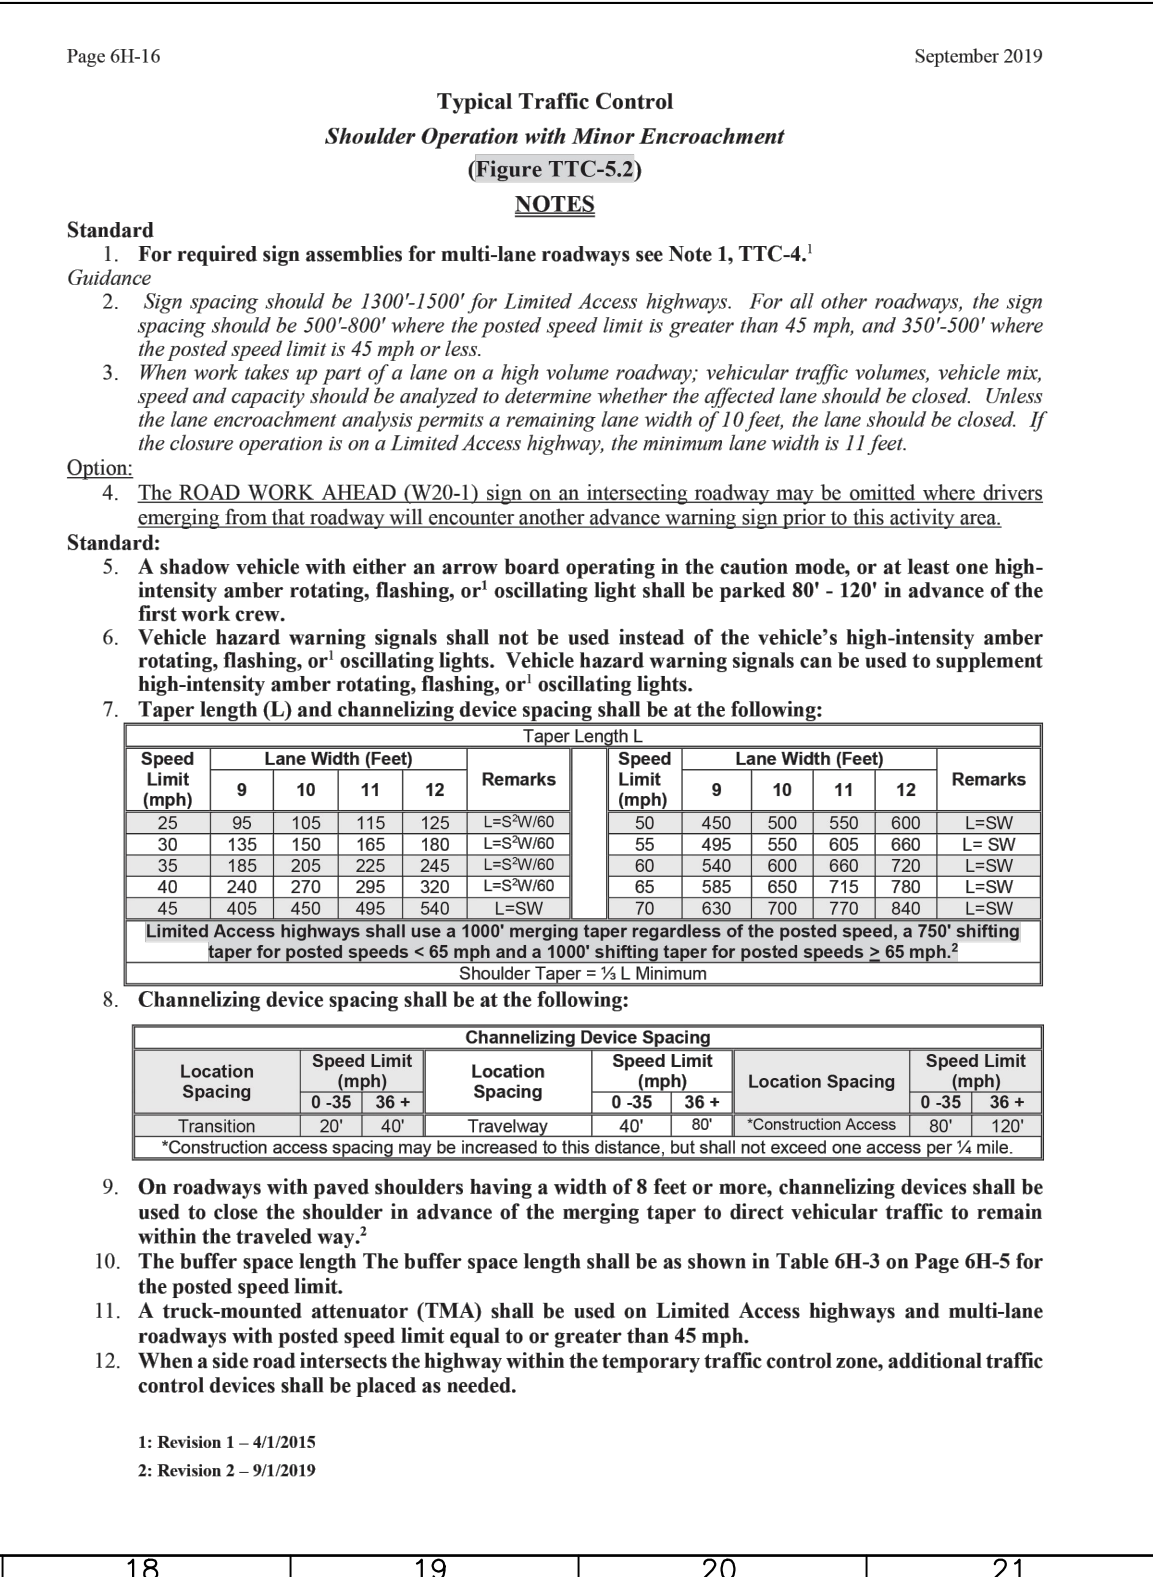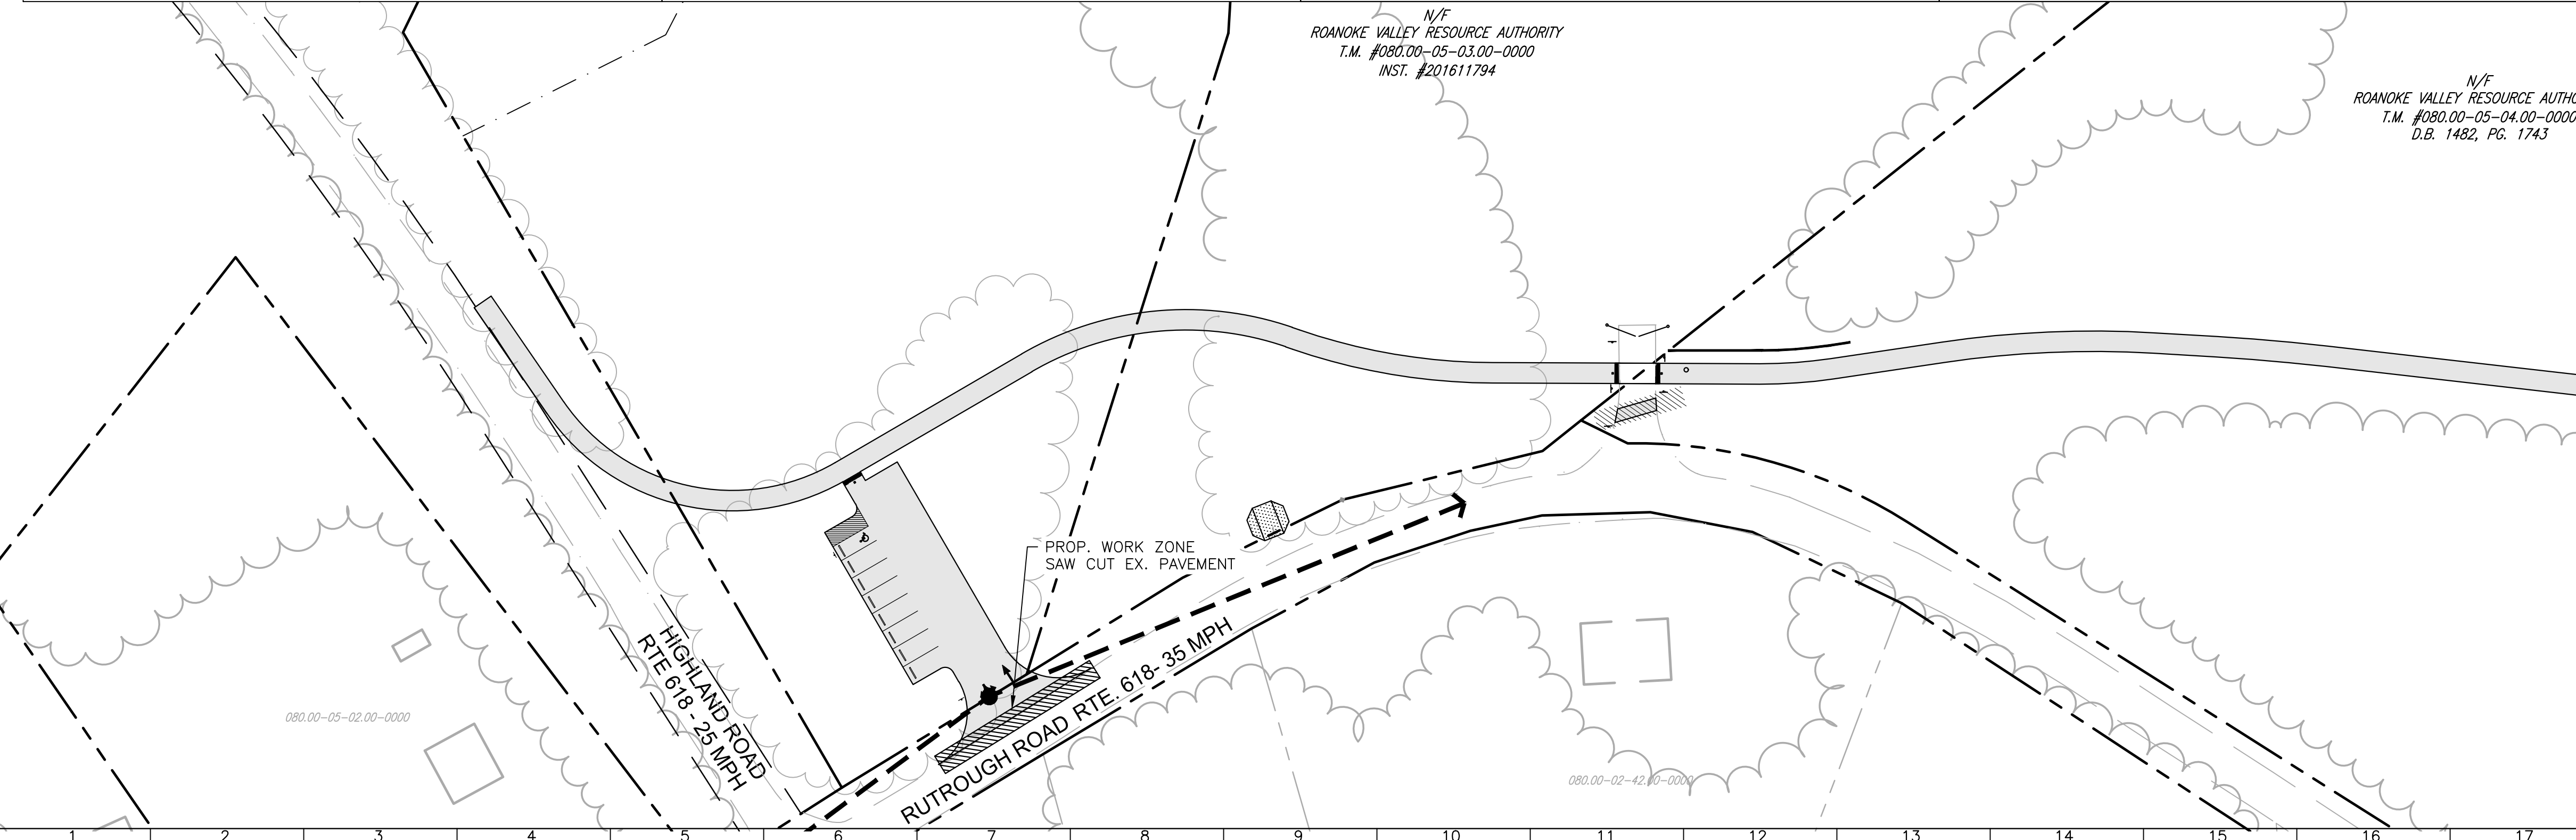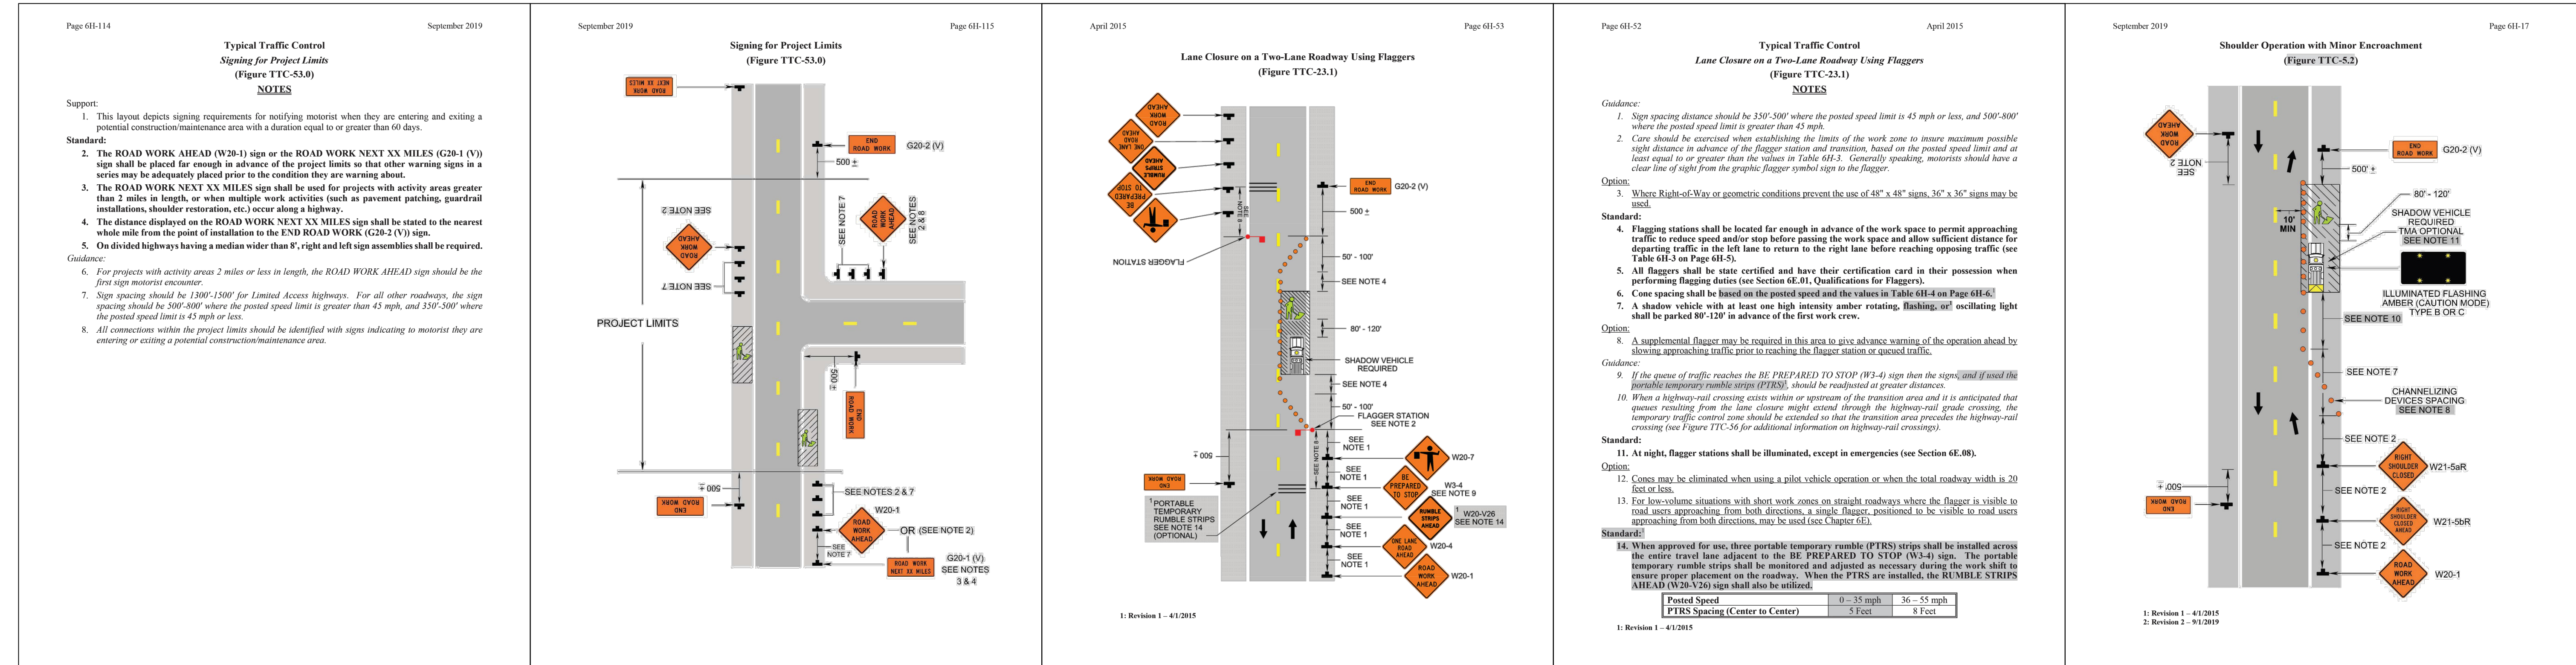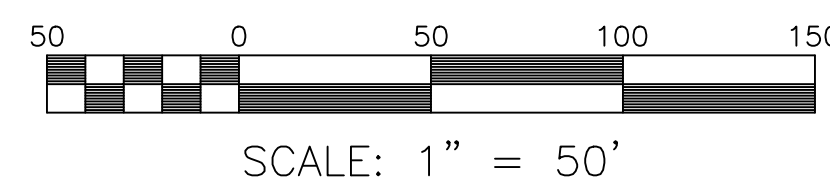


Roanoke
New River Valley
Richmond
Staunton
Harrisonburg

RESIDENTIAL LAND DEVELOPMENT ENGINEERING
SITE DEVELOPMENT ENGINEERING
LAND USE PLANNING & ZONING
LANDSCAPE ARCHITECTURE
LAND SURVEYING
ARCHITECTURE
STRUCTURAL ENGINEERING
TRANSPORTATION ENGINEERING
ENVIRONMENTAL & SOIL SCIENCE
WETLAND DELINEATIONS & STREAM EVALUATIONS

Balzer and Associates, Inc.

1208 Corporate Circle
Roanoke, VA 24018
540-772-9580
FAX 540-772-8050

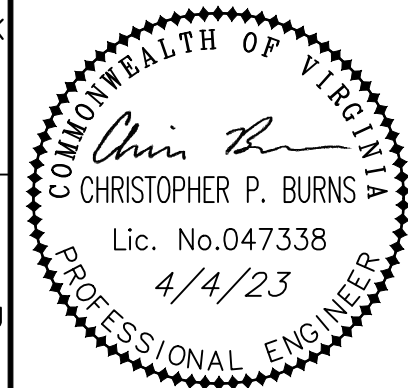


EAST ROANOKE RIVER
GREENWAY EXTENSION
MAINTENANCE OF TRAFFIC PLAN
VINTON DISTRICT
ROANOKE COUNTY, VIRGINIA

DRAWN BY CPB
DESIGNED BY CPB
CHECKED BY BTC
DATE 9/4/2019
SCALE 1"=50'

REVISIONS:
12/20/2019
3/27/2020
8/7/2020
7/27/2021
12/21/2022
4/4/2023

SHEET NO.

C11
JOB NO. 04160062.00

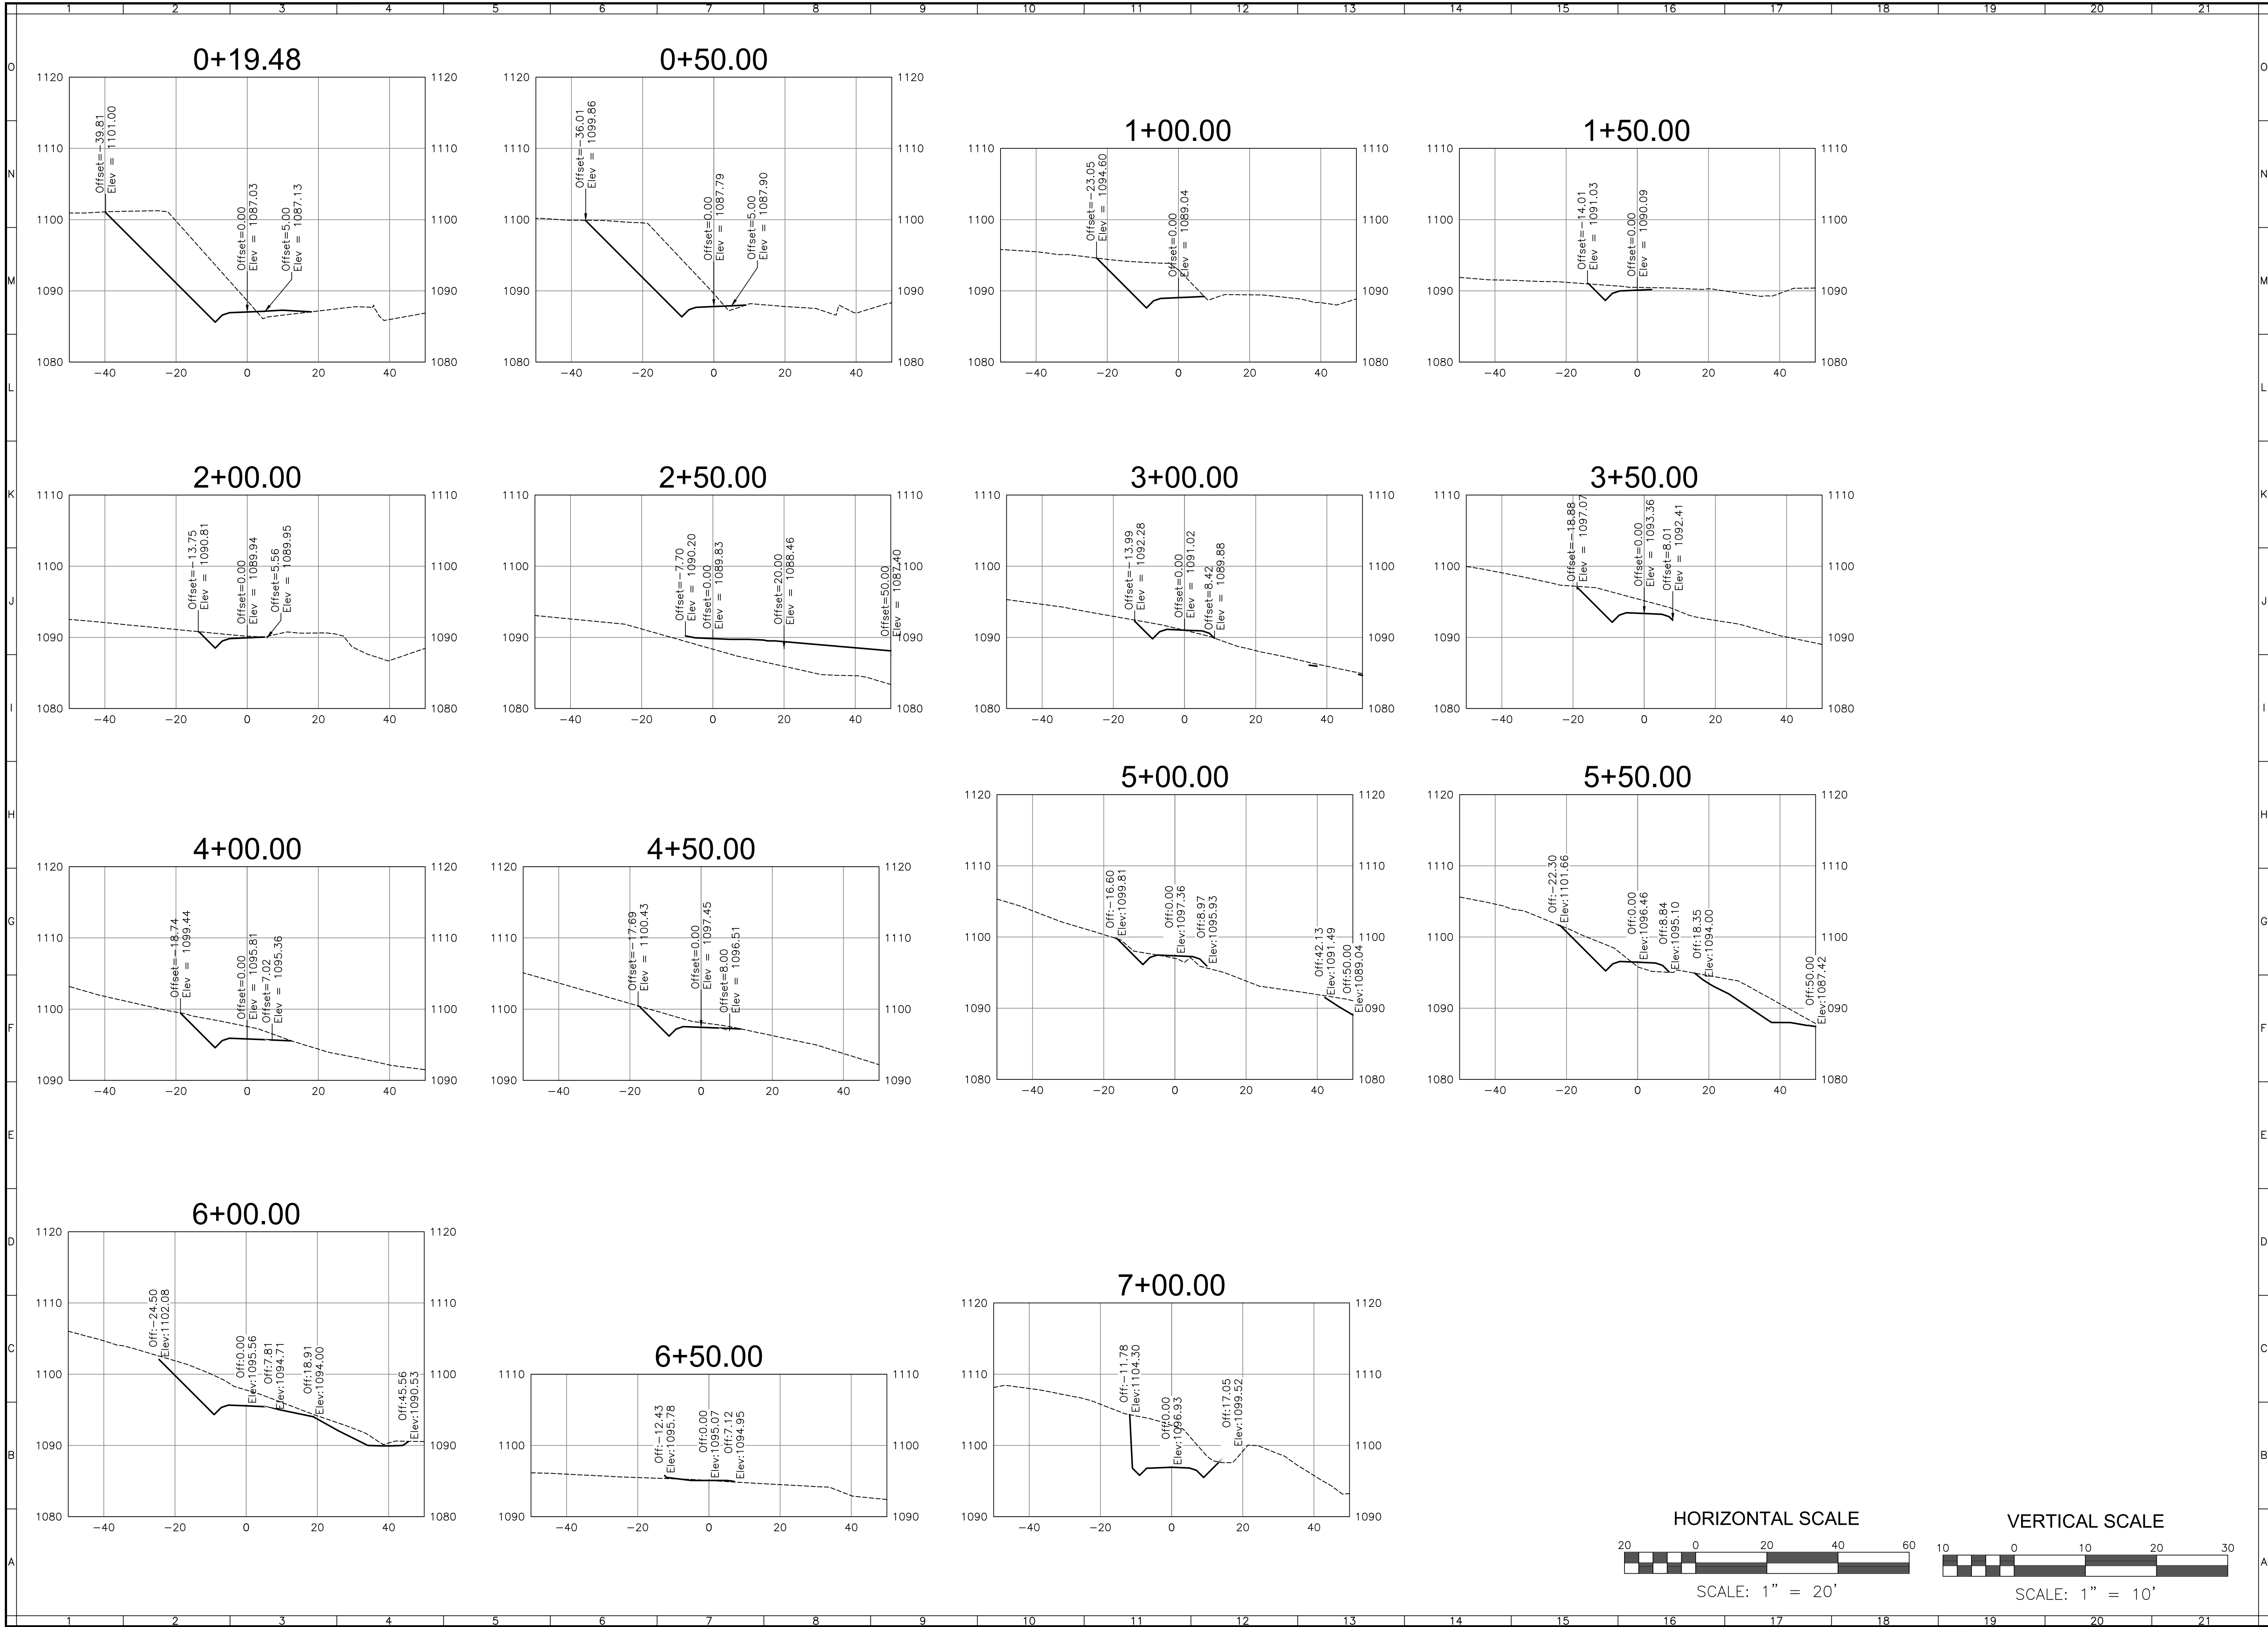


www.balzer.cc

Roanoke
New River Valley
Richmond
Staunton
Harrisonburg

RESIDENTIAL LAND DEVELOPMENT ENGINEERING
SITE DEVELOPMENT ENGINEERING
LAND USE PLANNING & ZONING
LANDSCAPE ARCHITECTURE
LAND SURVEYING
ARCHITECTURE
STRUCTURAL ENGINEERING
TRANSPORTATION ENGINEERING
ENVIRONMENTAL & SOIL SCIENCE
WETLAND DELINEATIONS & STREAM EVALUATIONS

Balzer and Associates, Inc.

1208 Corporate Circle
Roanoke, VA 24018
540-772-9580
FAX 540-772-8050

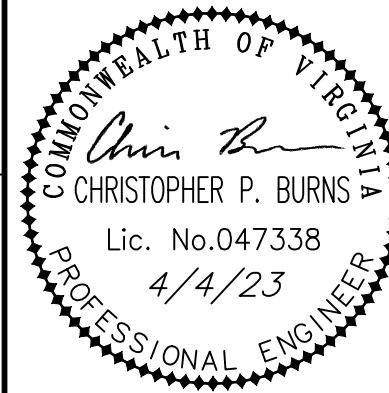

EAST ROANOKE RIVER
GREENWAY EXTENSION
CROSS SECTIONS (STA:0+00 - 7+00)
VINTON DISTRICT
ROANOKE COUNTY, VIRGINIA


DRAWN BY CPB
DESIGNED BY CPB
CHECKED BY BTC
DATE 9/4/2019
SCALE AS NOTED


REVISIONS:
12/20/2019
3/27/2020
8/7/2020
7/27/2021
12/21/2022
4/4/2023


















SHEET NO.

XS1

JOB NO. 04160062.00

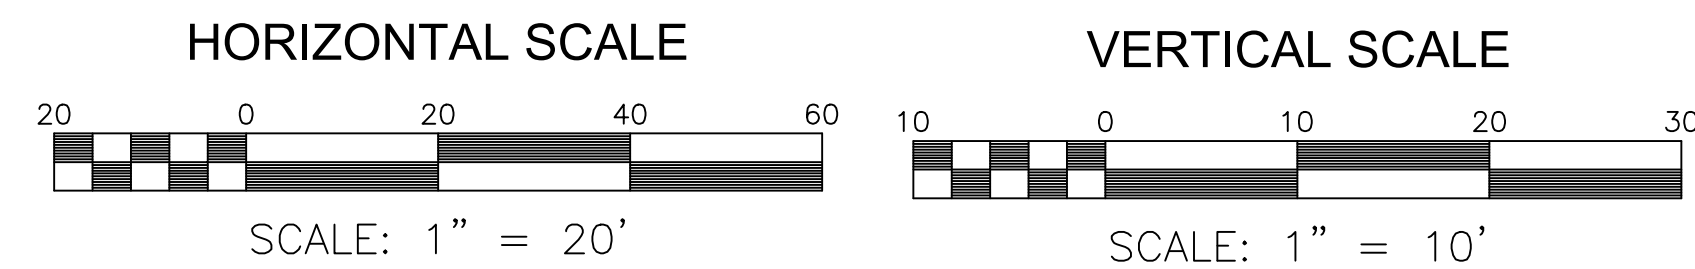

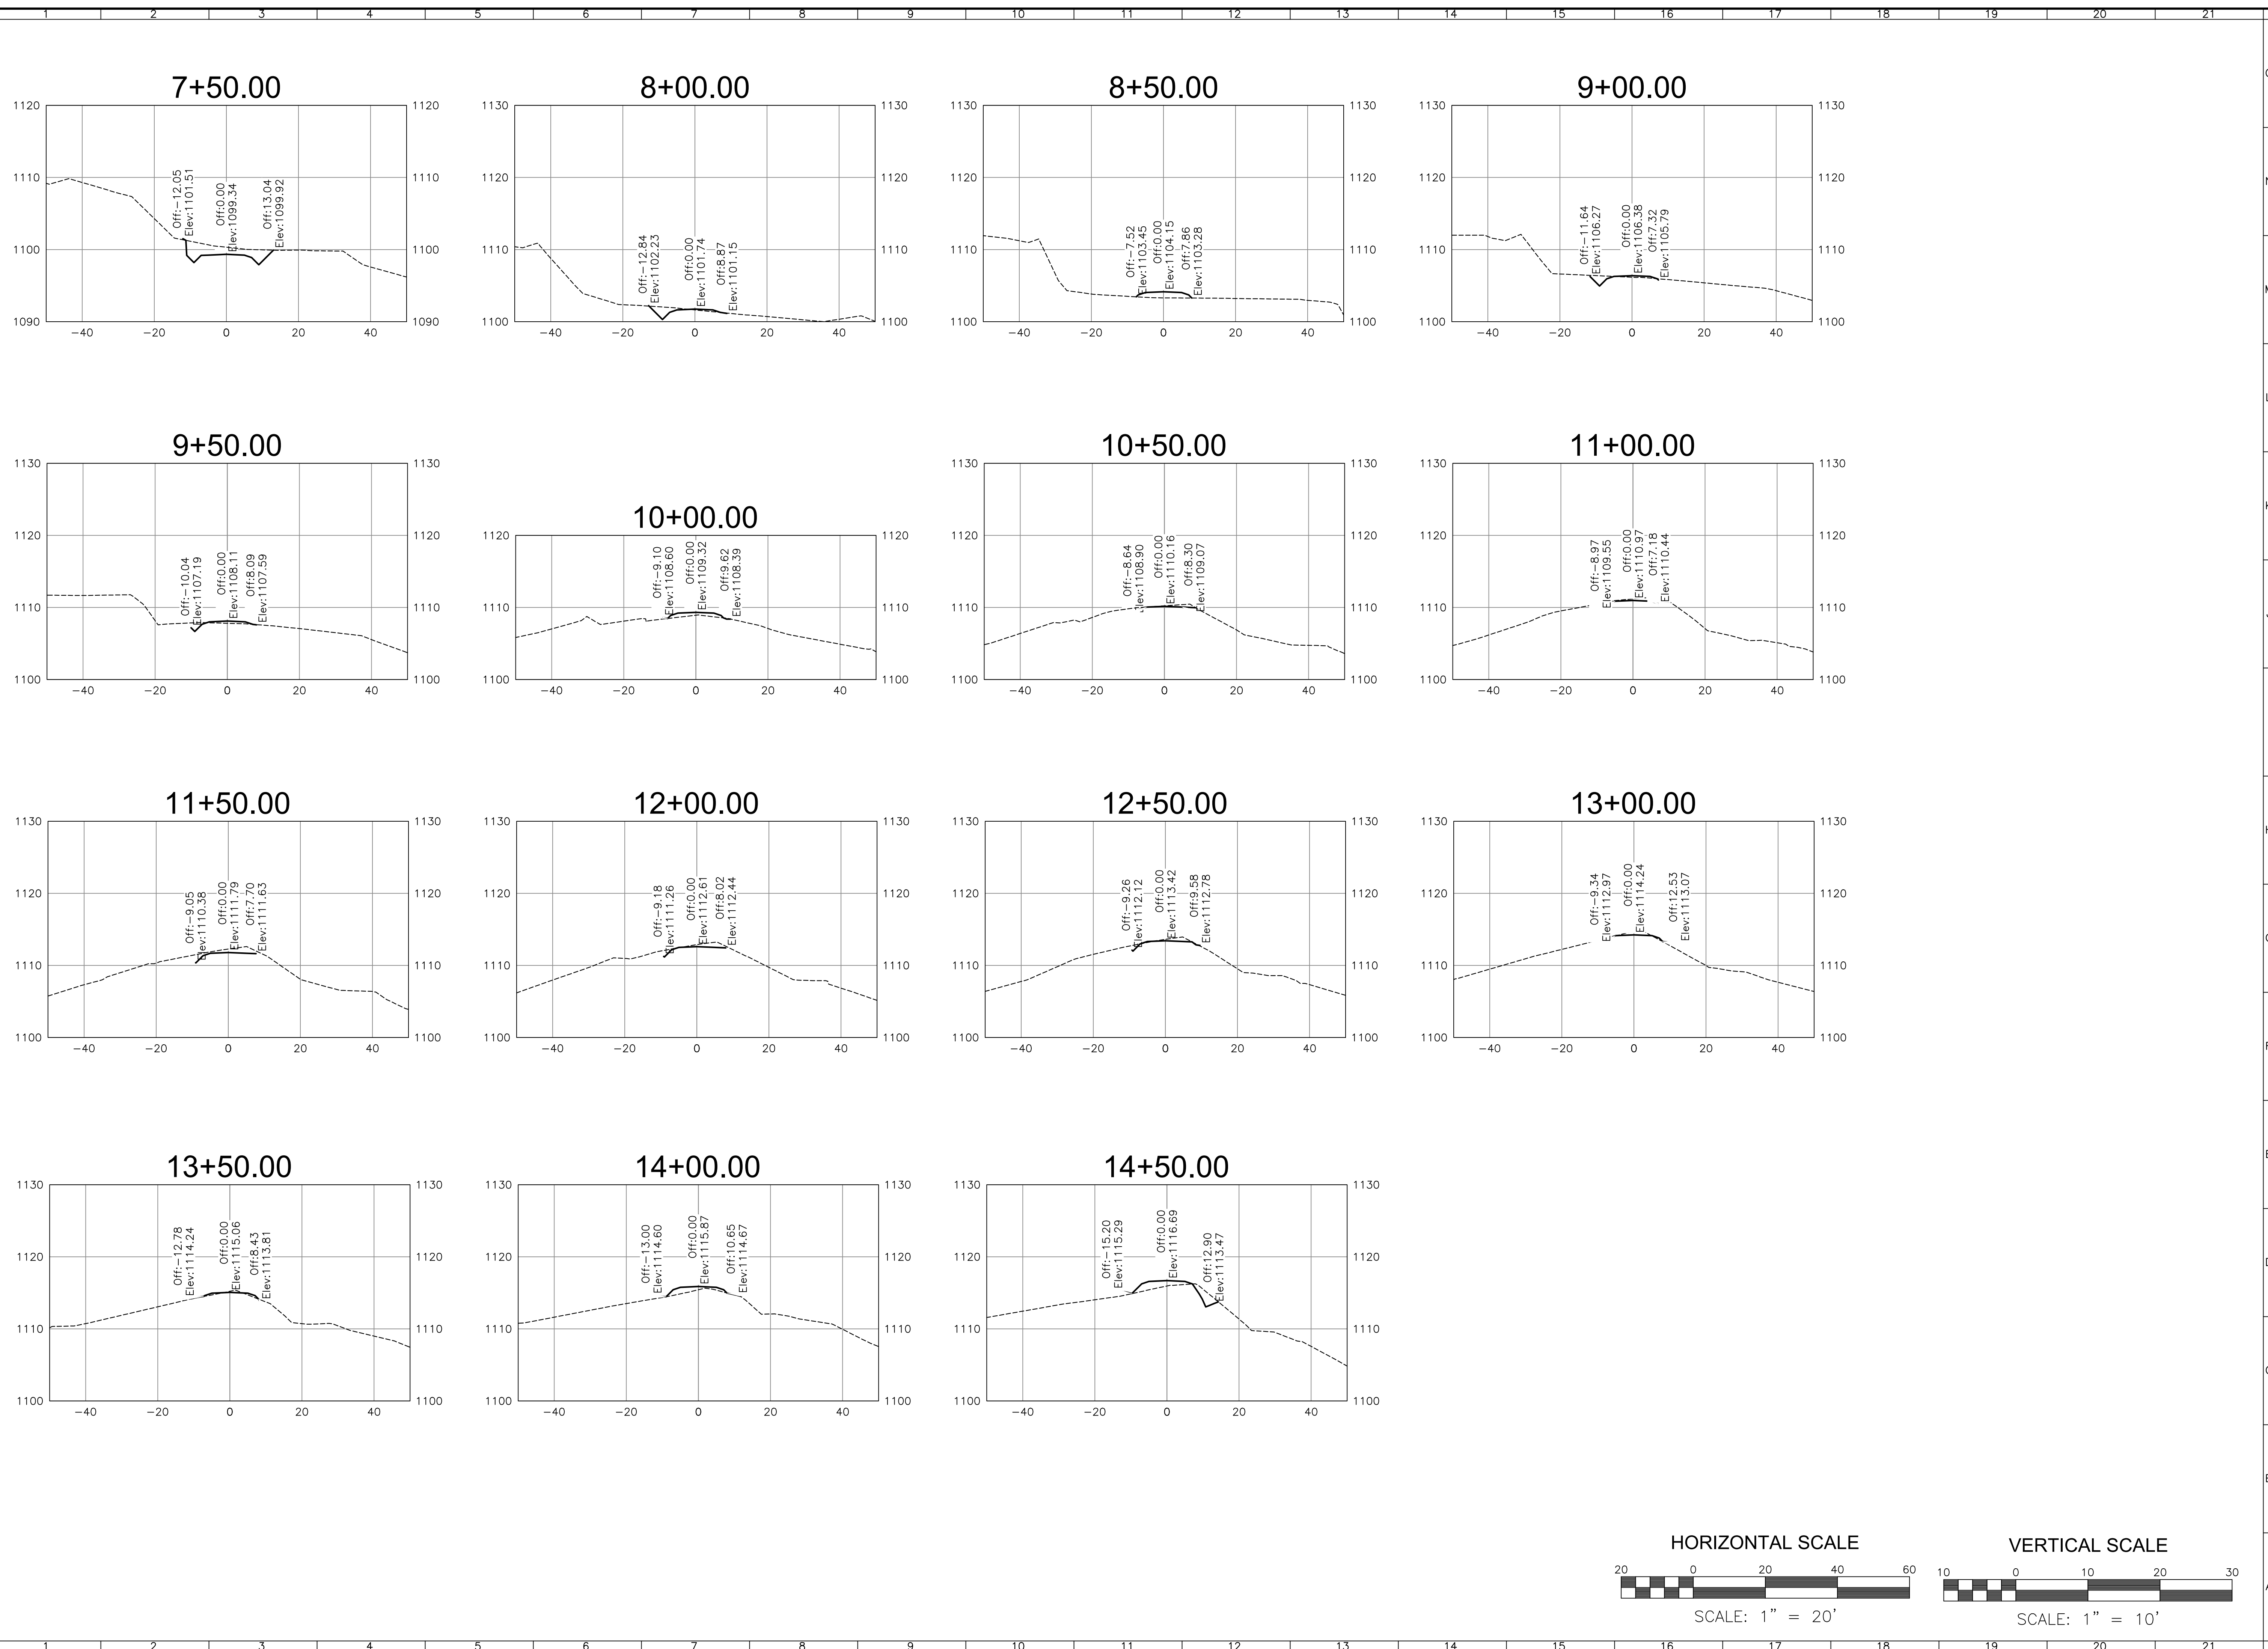

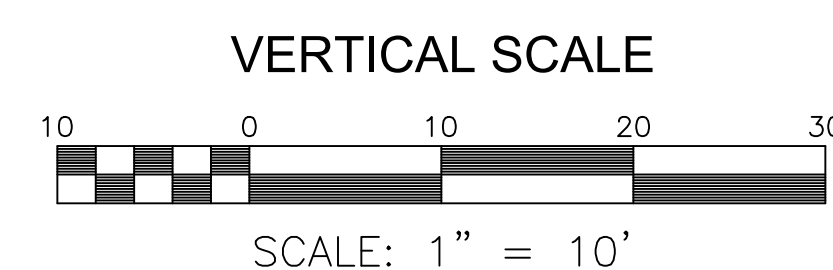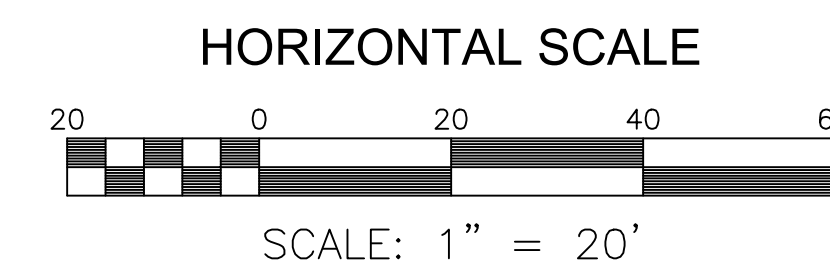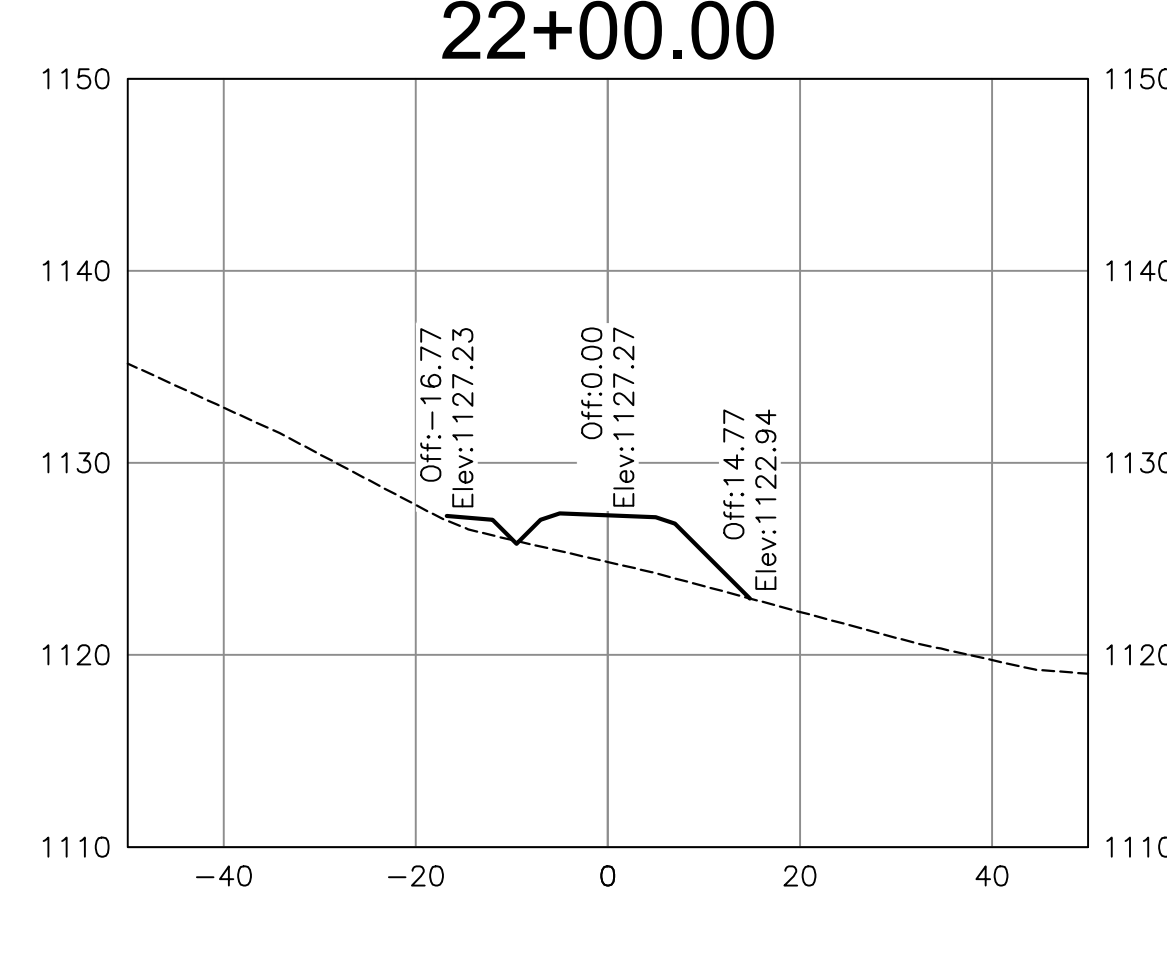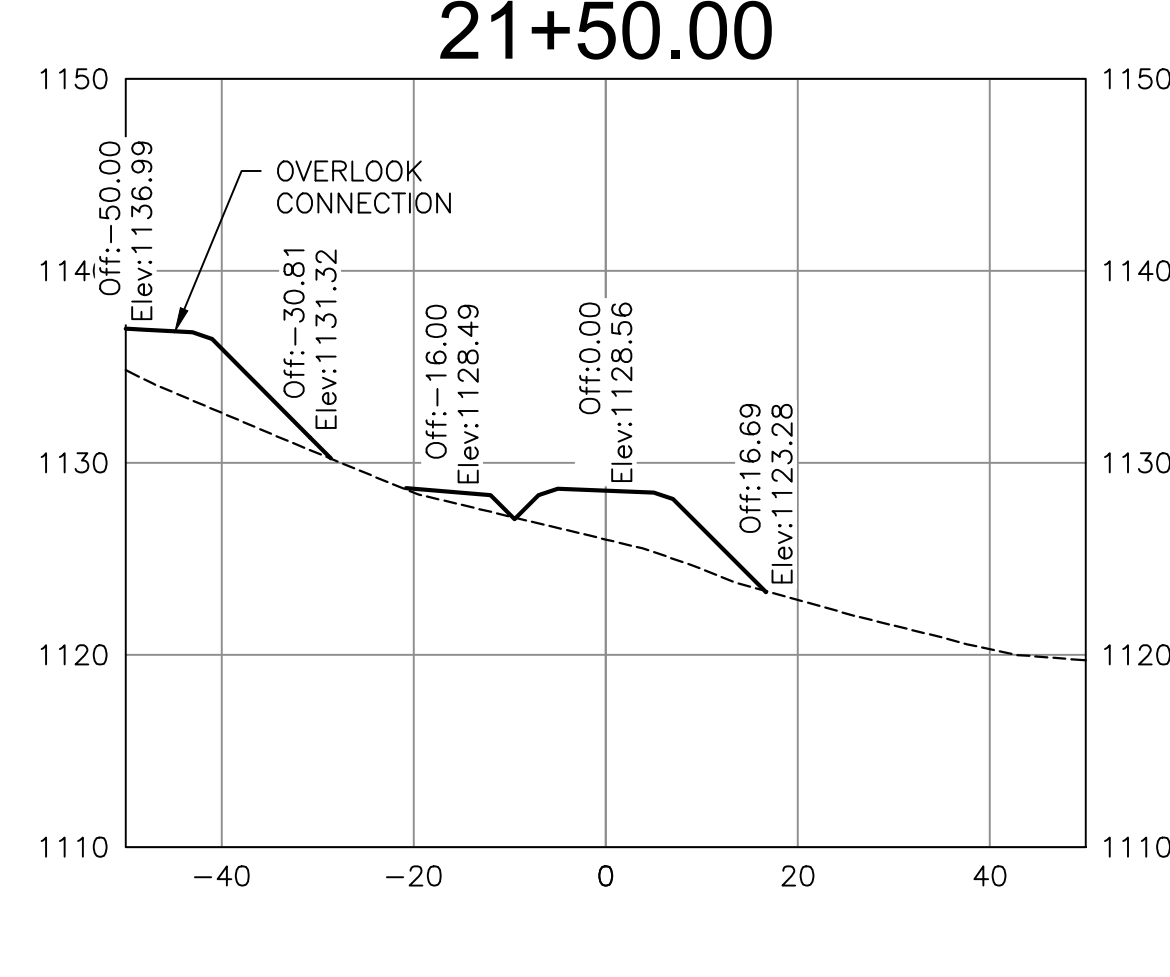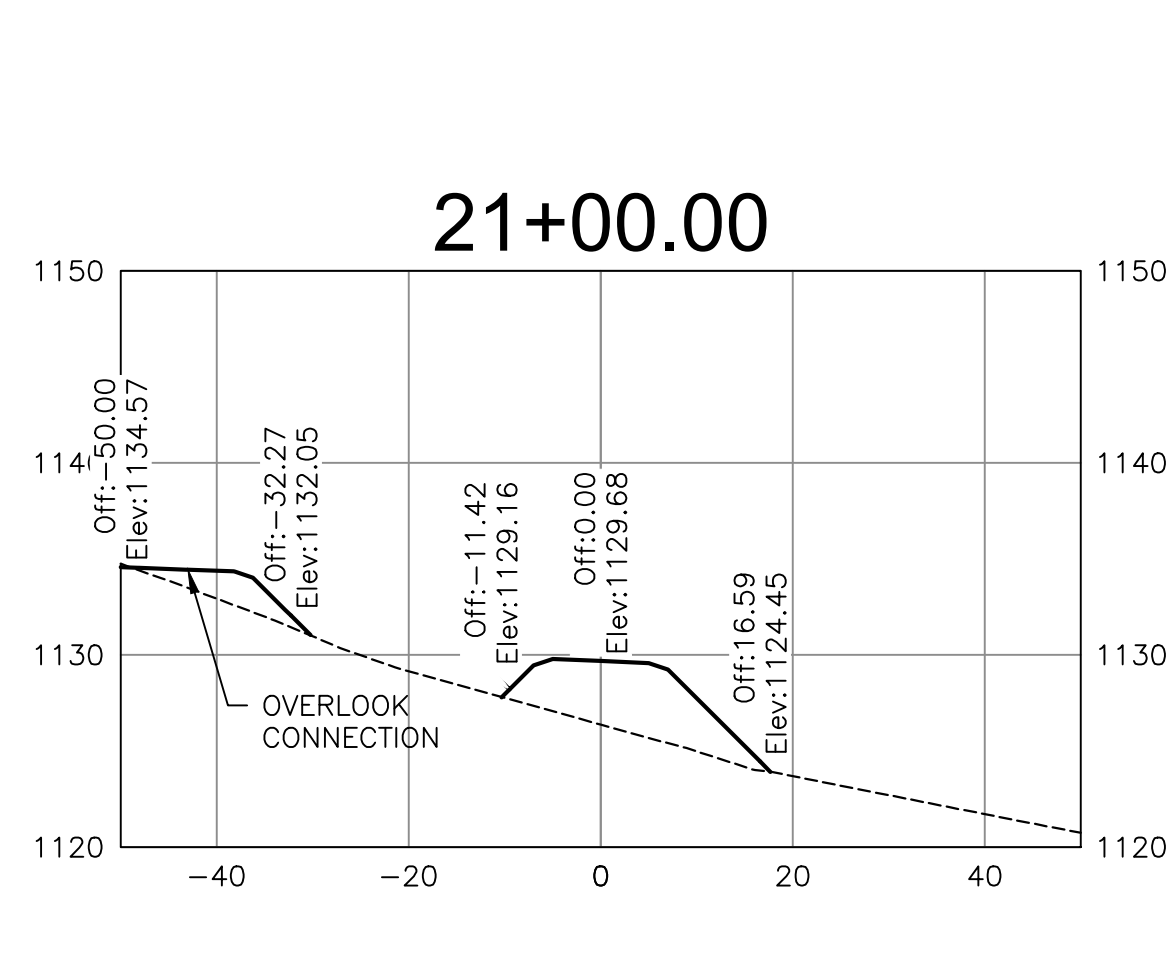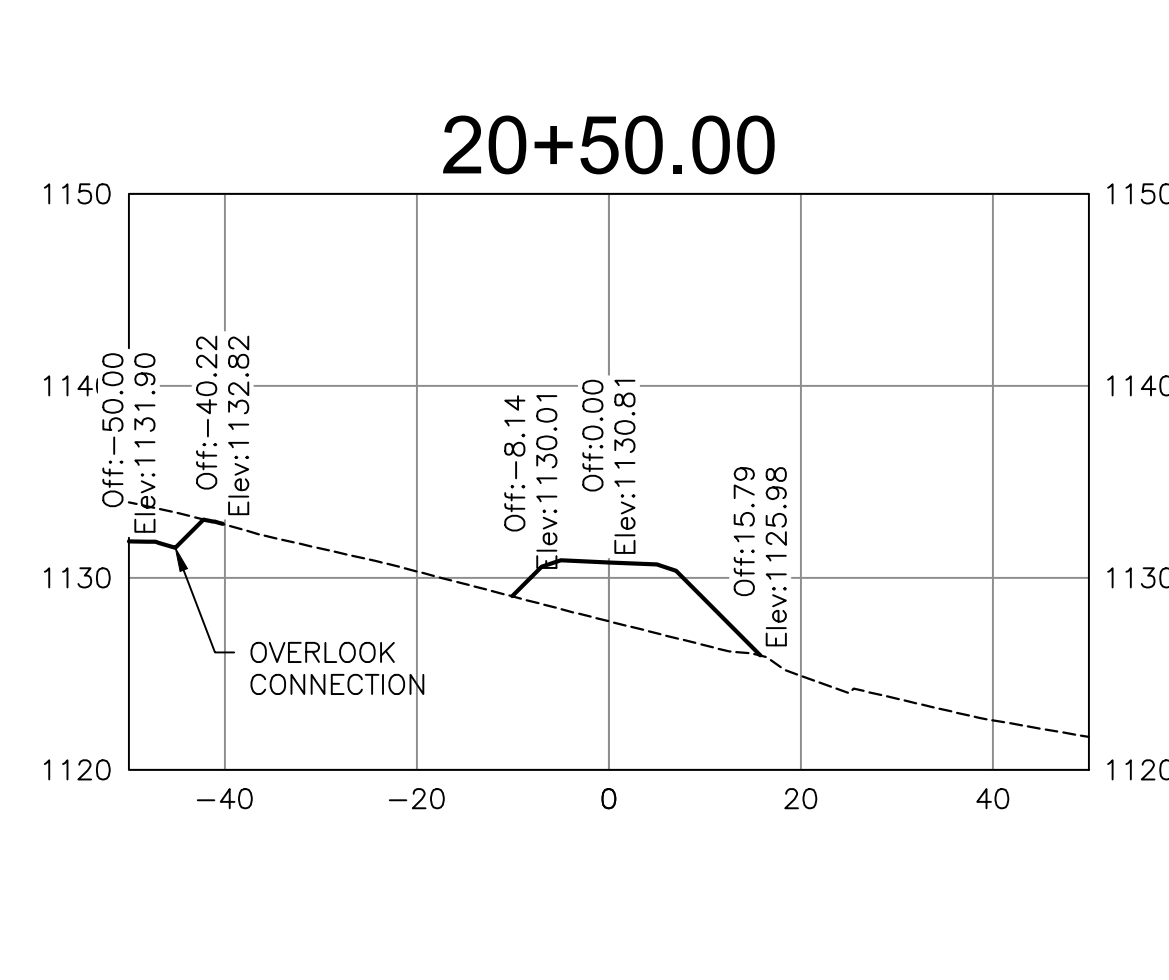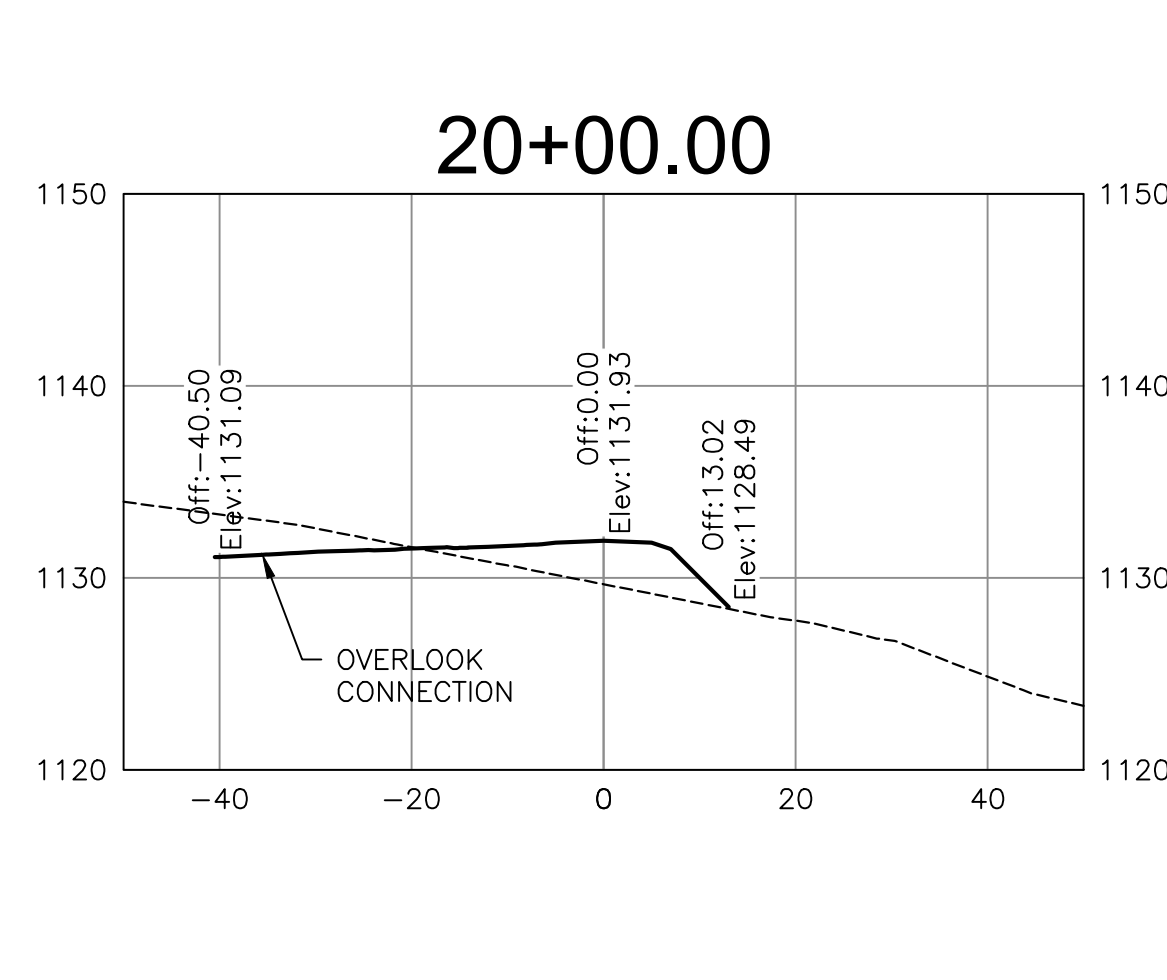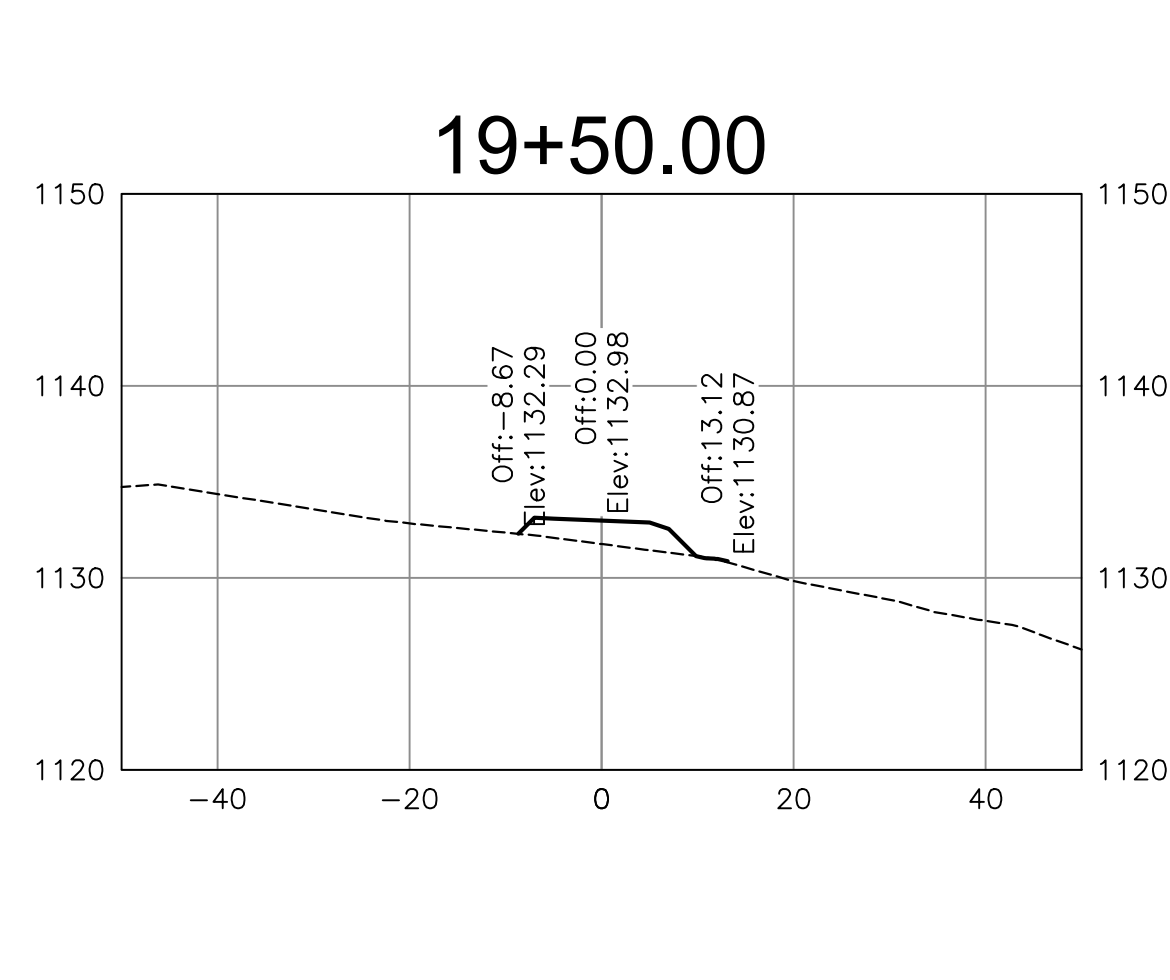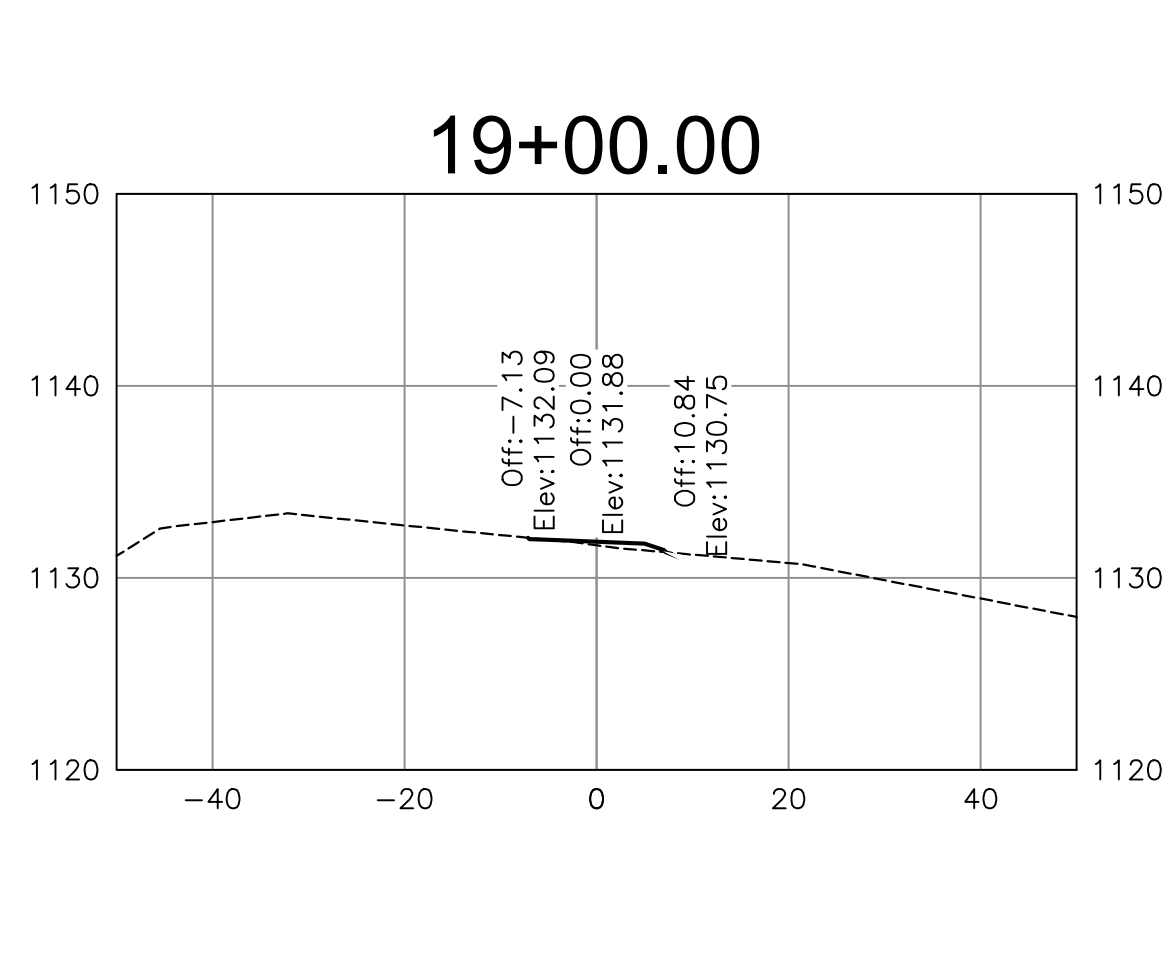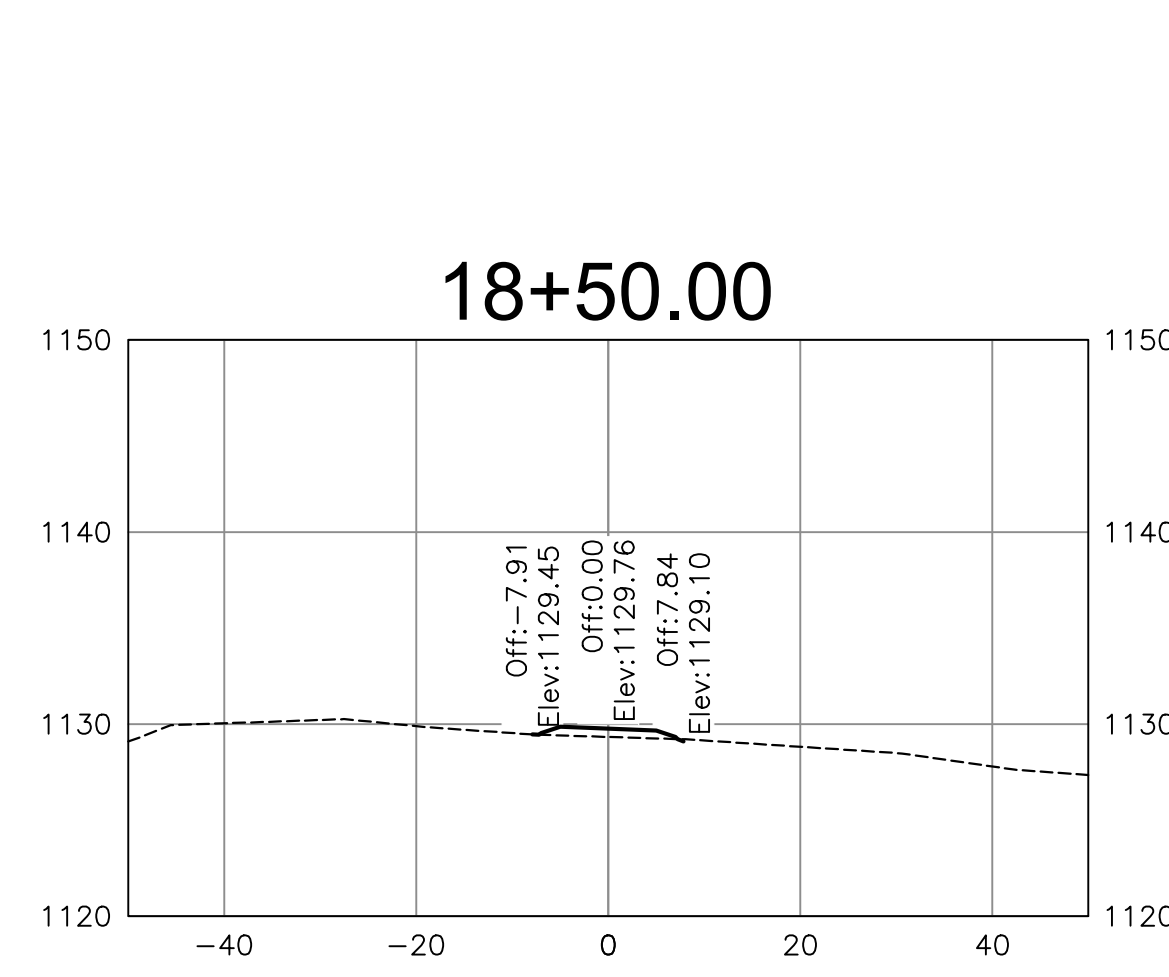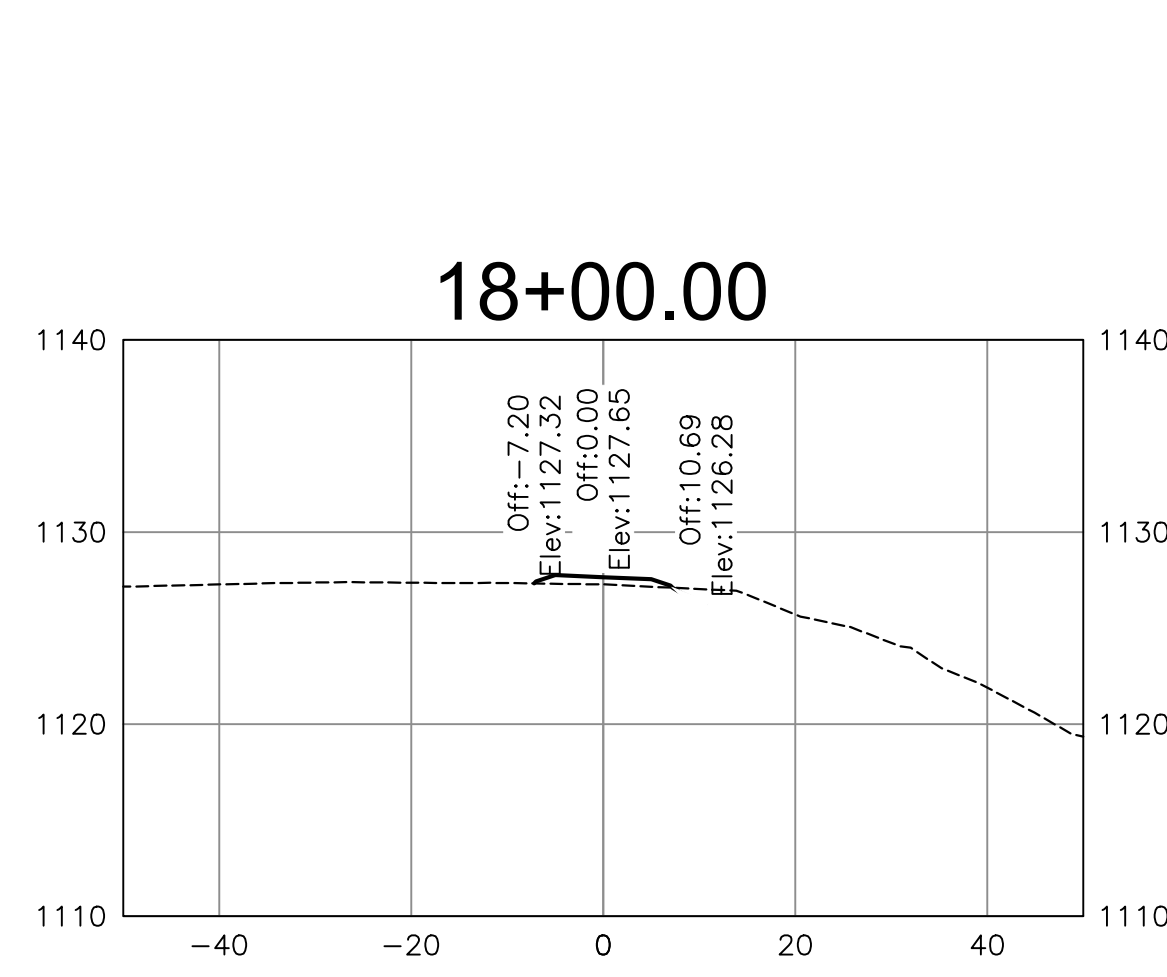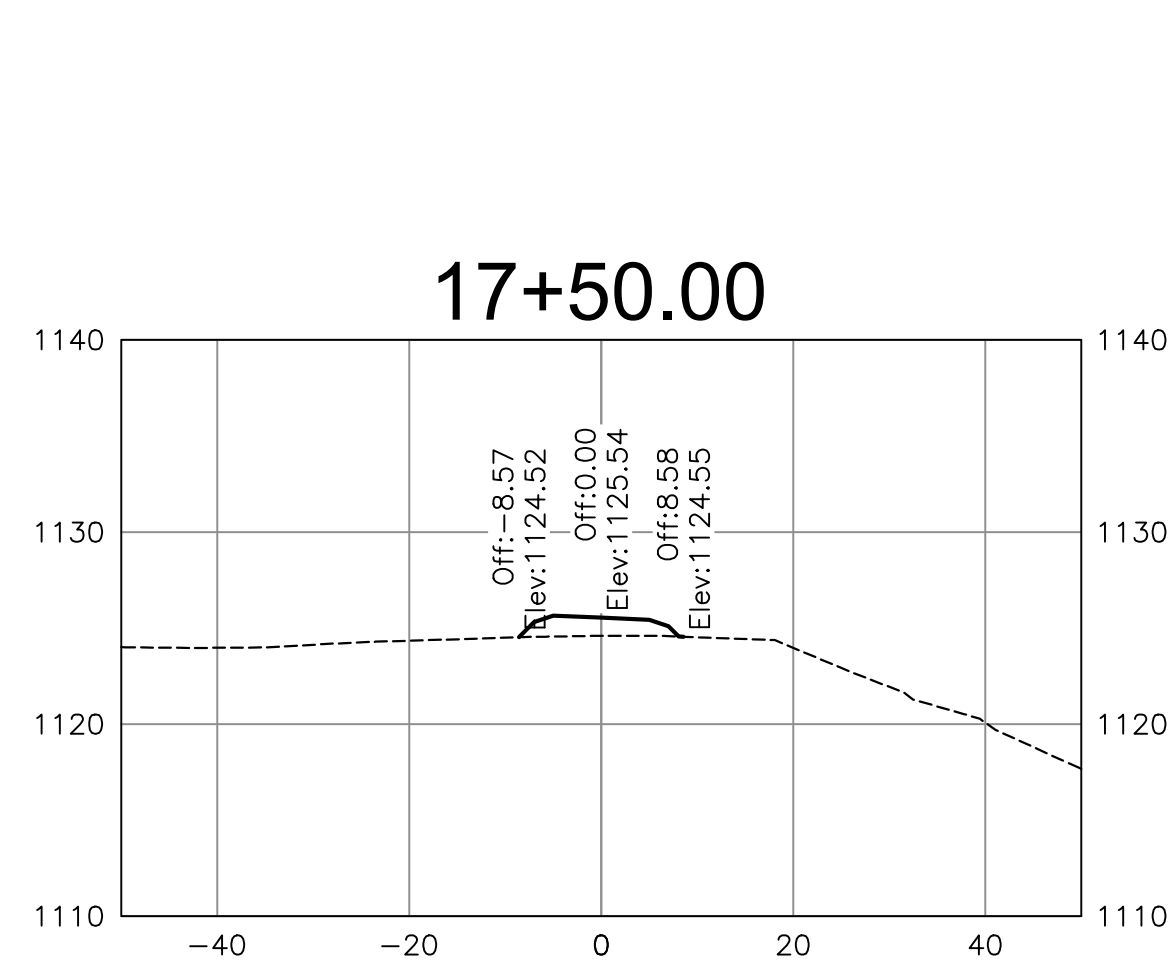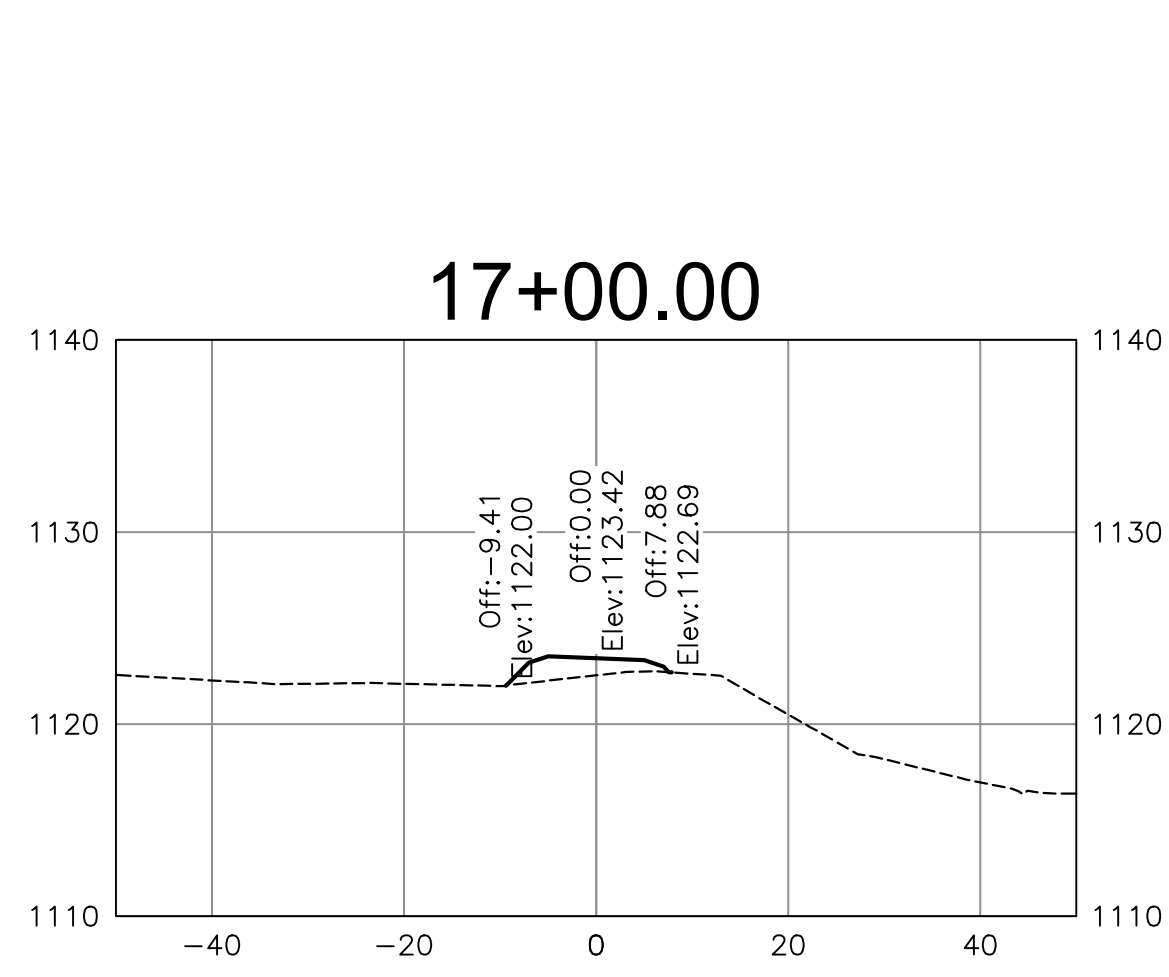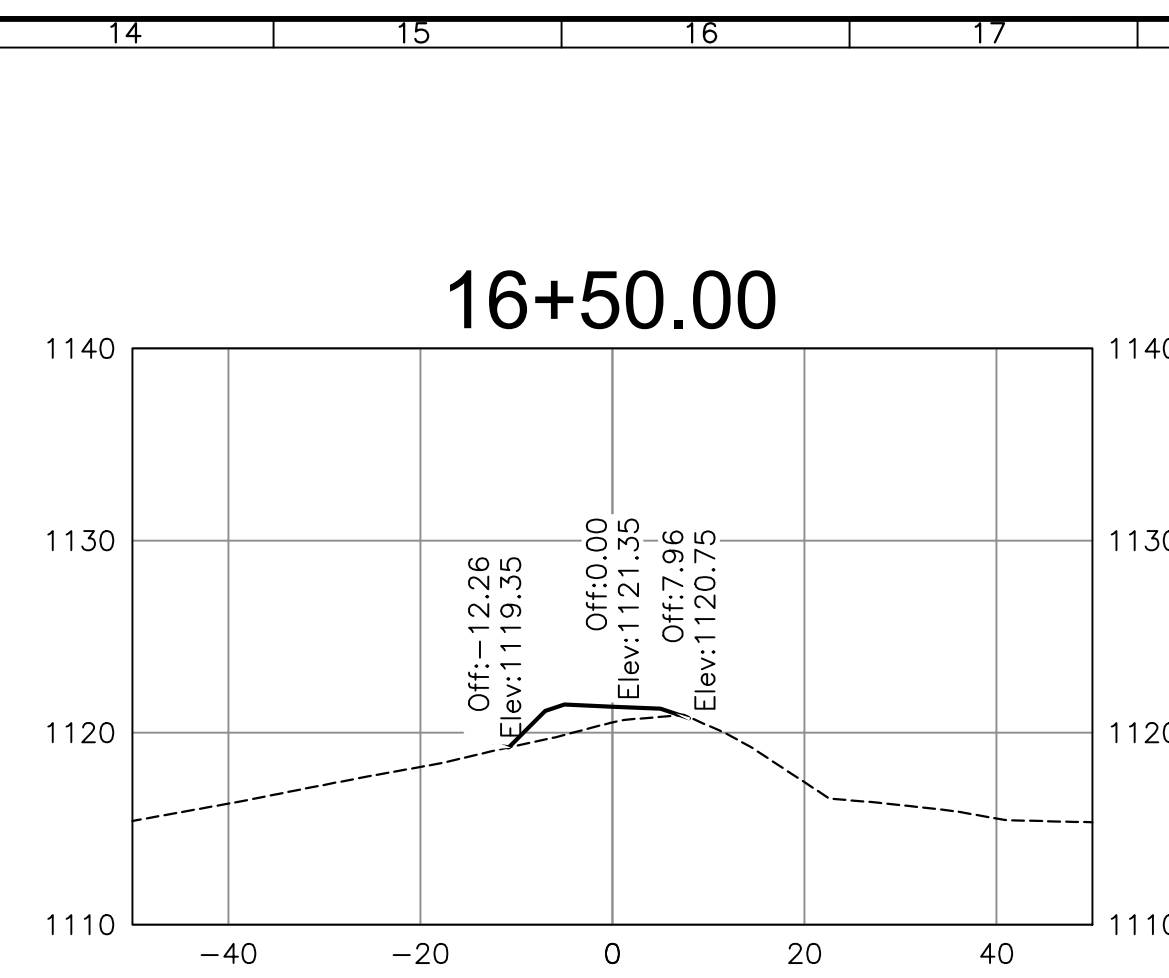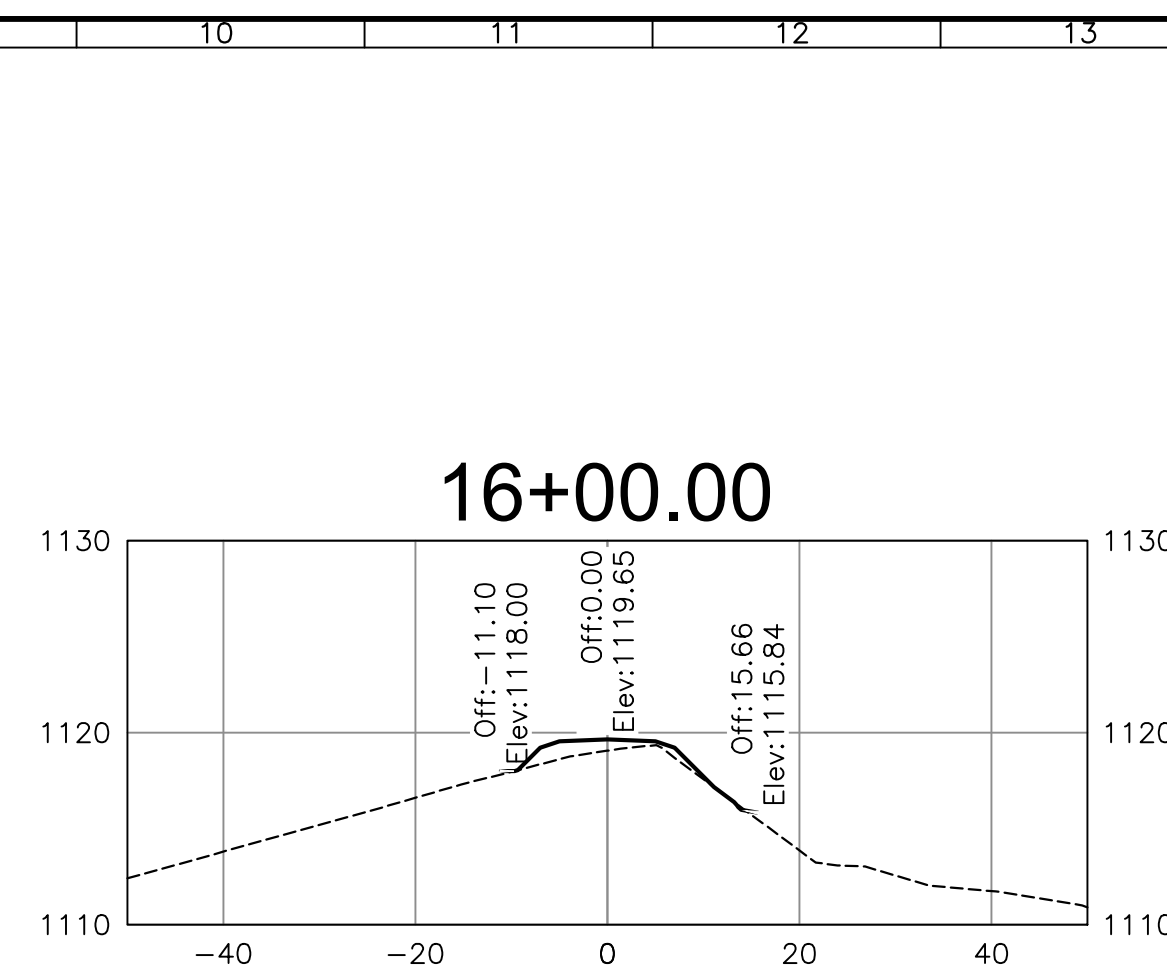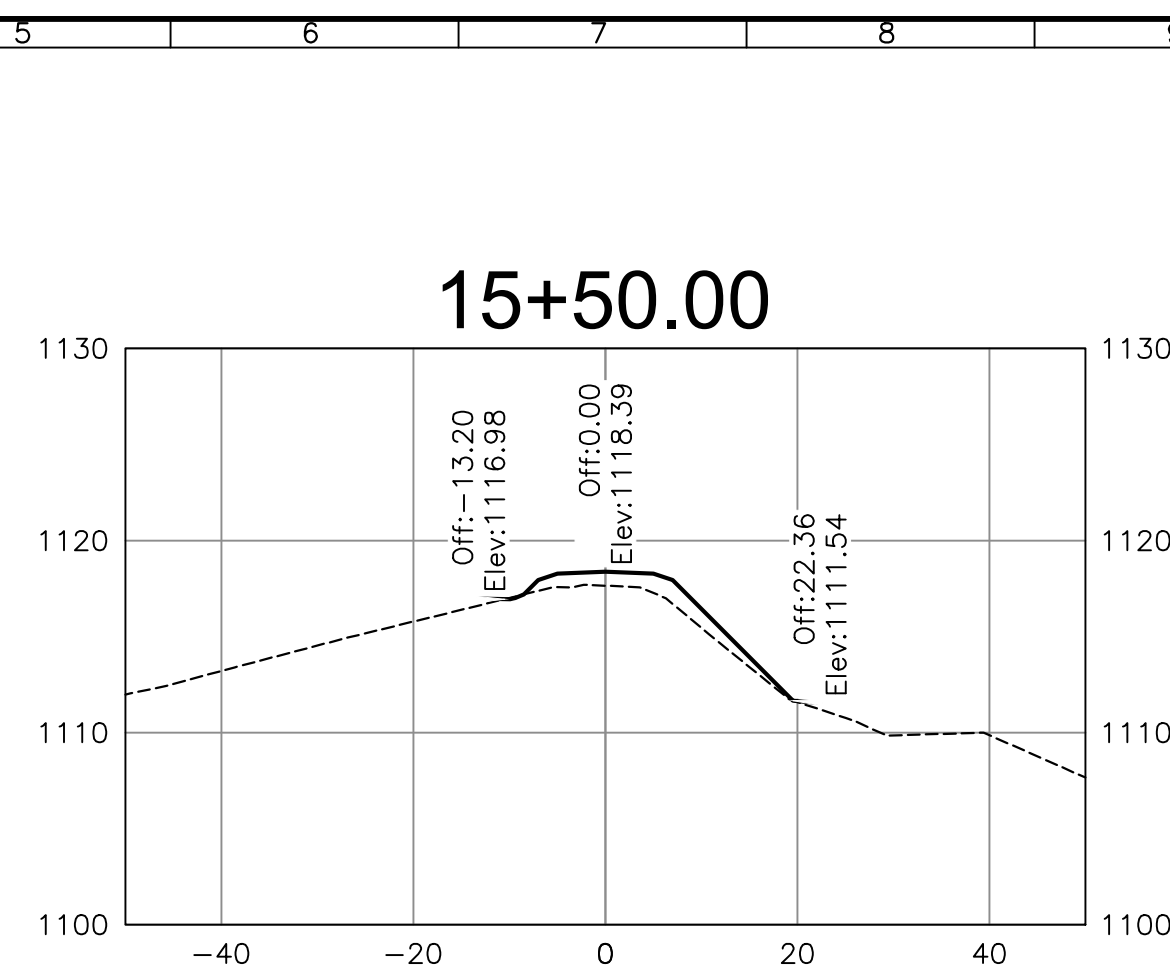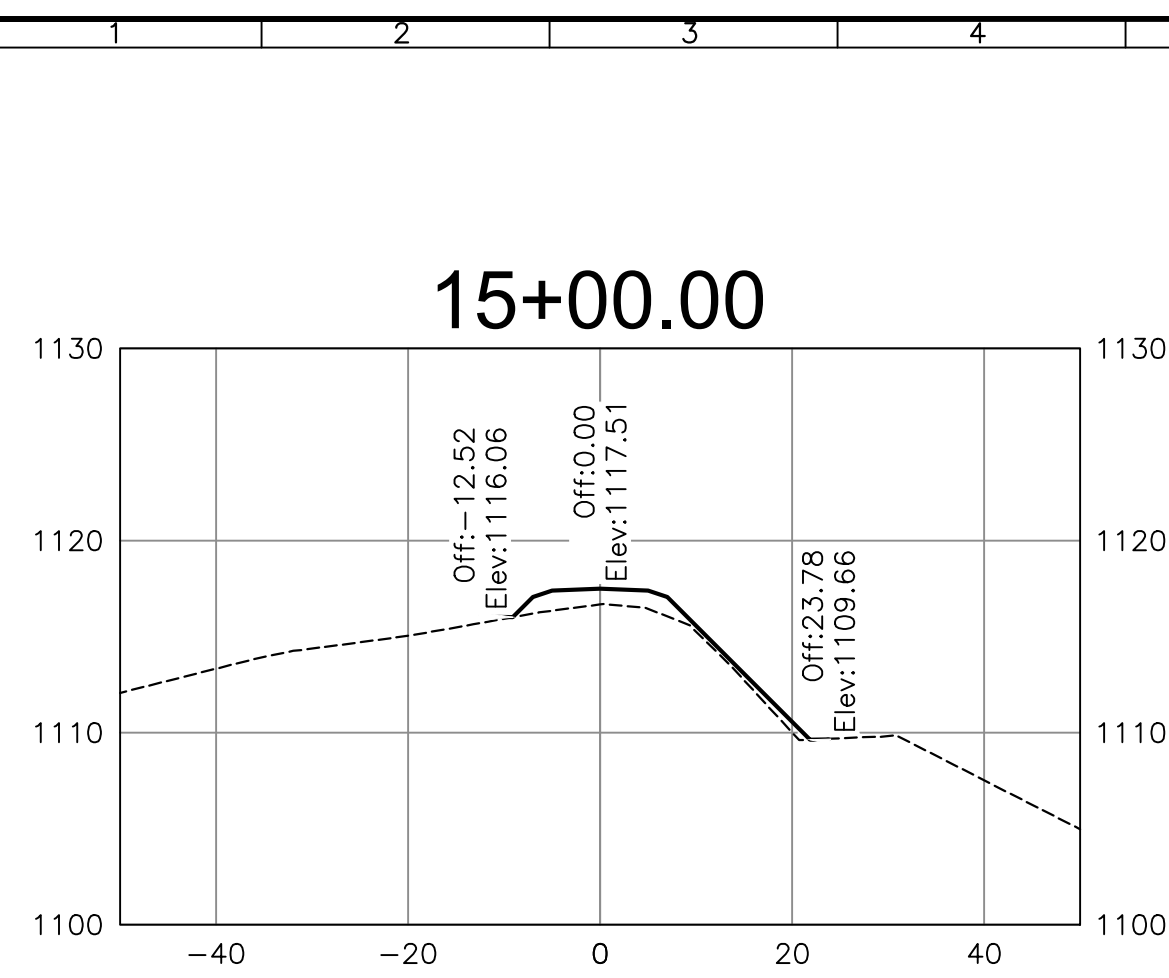


Roanoke
New River Valley
Richmond
Staunton
Harrisonburg

RESIDENTIAL LAND DEVELOPMENT ENGINEERING
SITE DEVELOPMENT ENGINEERING
LAND USE PLANNING & ZONING
LANDSCAPE ARCHITECTURE
LAND SURVEYING
ARCHITECTURE
STRUCTURAL ENGINEERING
TRANSPORTATION ENGINEERING
ENVIRONMENTAL & SOIL SCIENCE
WETLAND DELINEATIONS & STREAM EVALUATIONS

Balzer and Associates, Inc.

1208 Corporate Circle
Roanoke, VA 24018
540-772-9580
FAX 540-772-8050

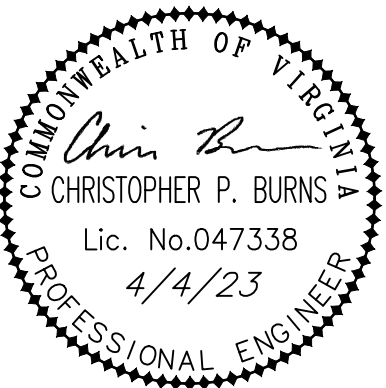

**EAST ROANOKE RIVER
GREENWAY EXTENSION**


CROSS SECTIONS (STA:15+00 - 22+00)

VINTON DISTRICT
ROANOKE COUNTY, VIRGINIA

DRAWN BY CPB
DESIGNED BY CPB
CHECKED BY BTC
DATE 9/4/2019
SCALE AS NOTED

REVISIONS:
12/20/2019
3/27/2020
8/7/2020
7/27/2021
12/21/2022
4/4/2023

SHEET NO.
XS3
JOB NO. 04160062.00

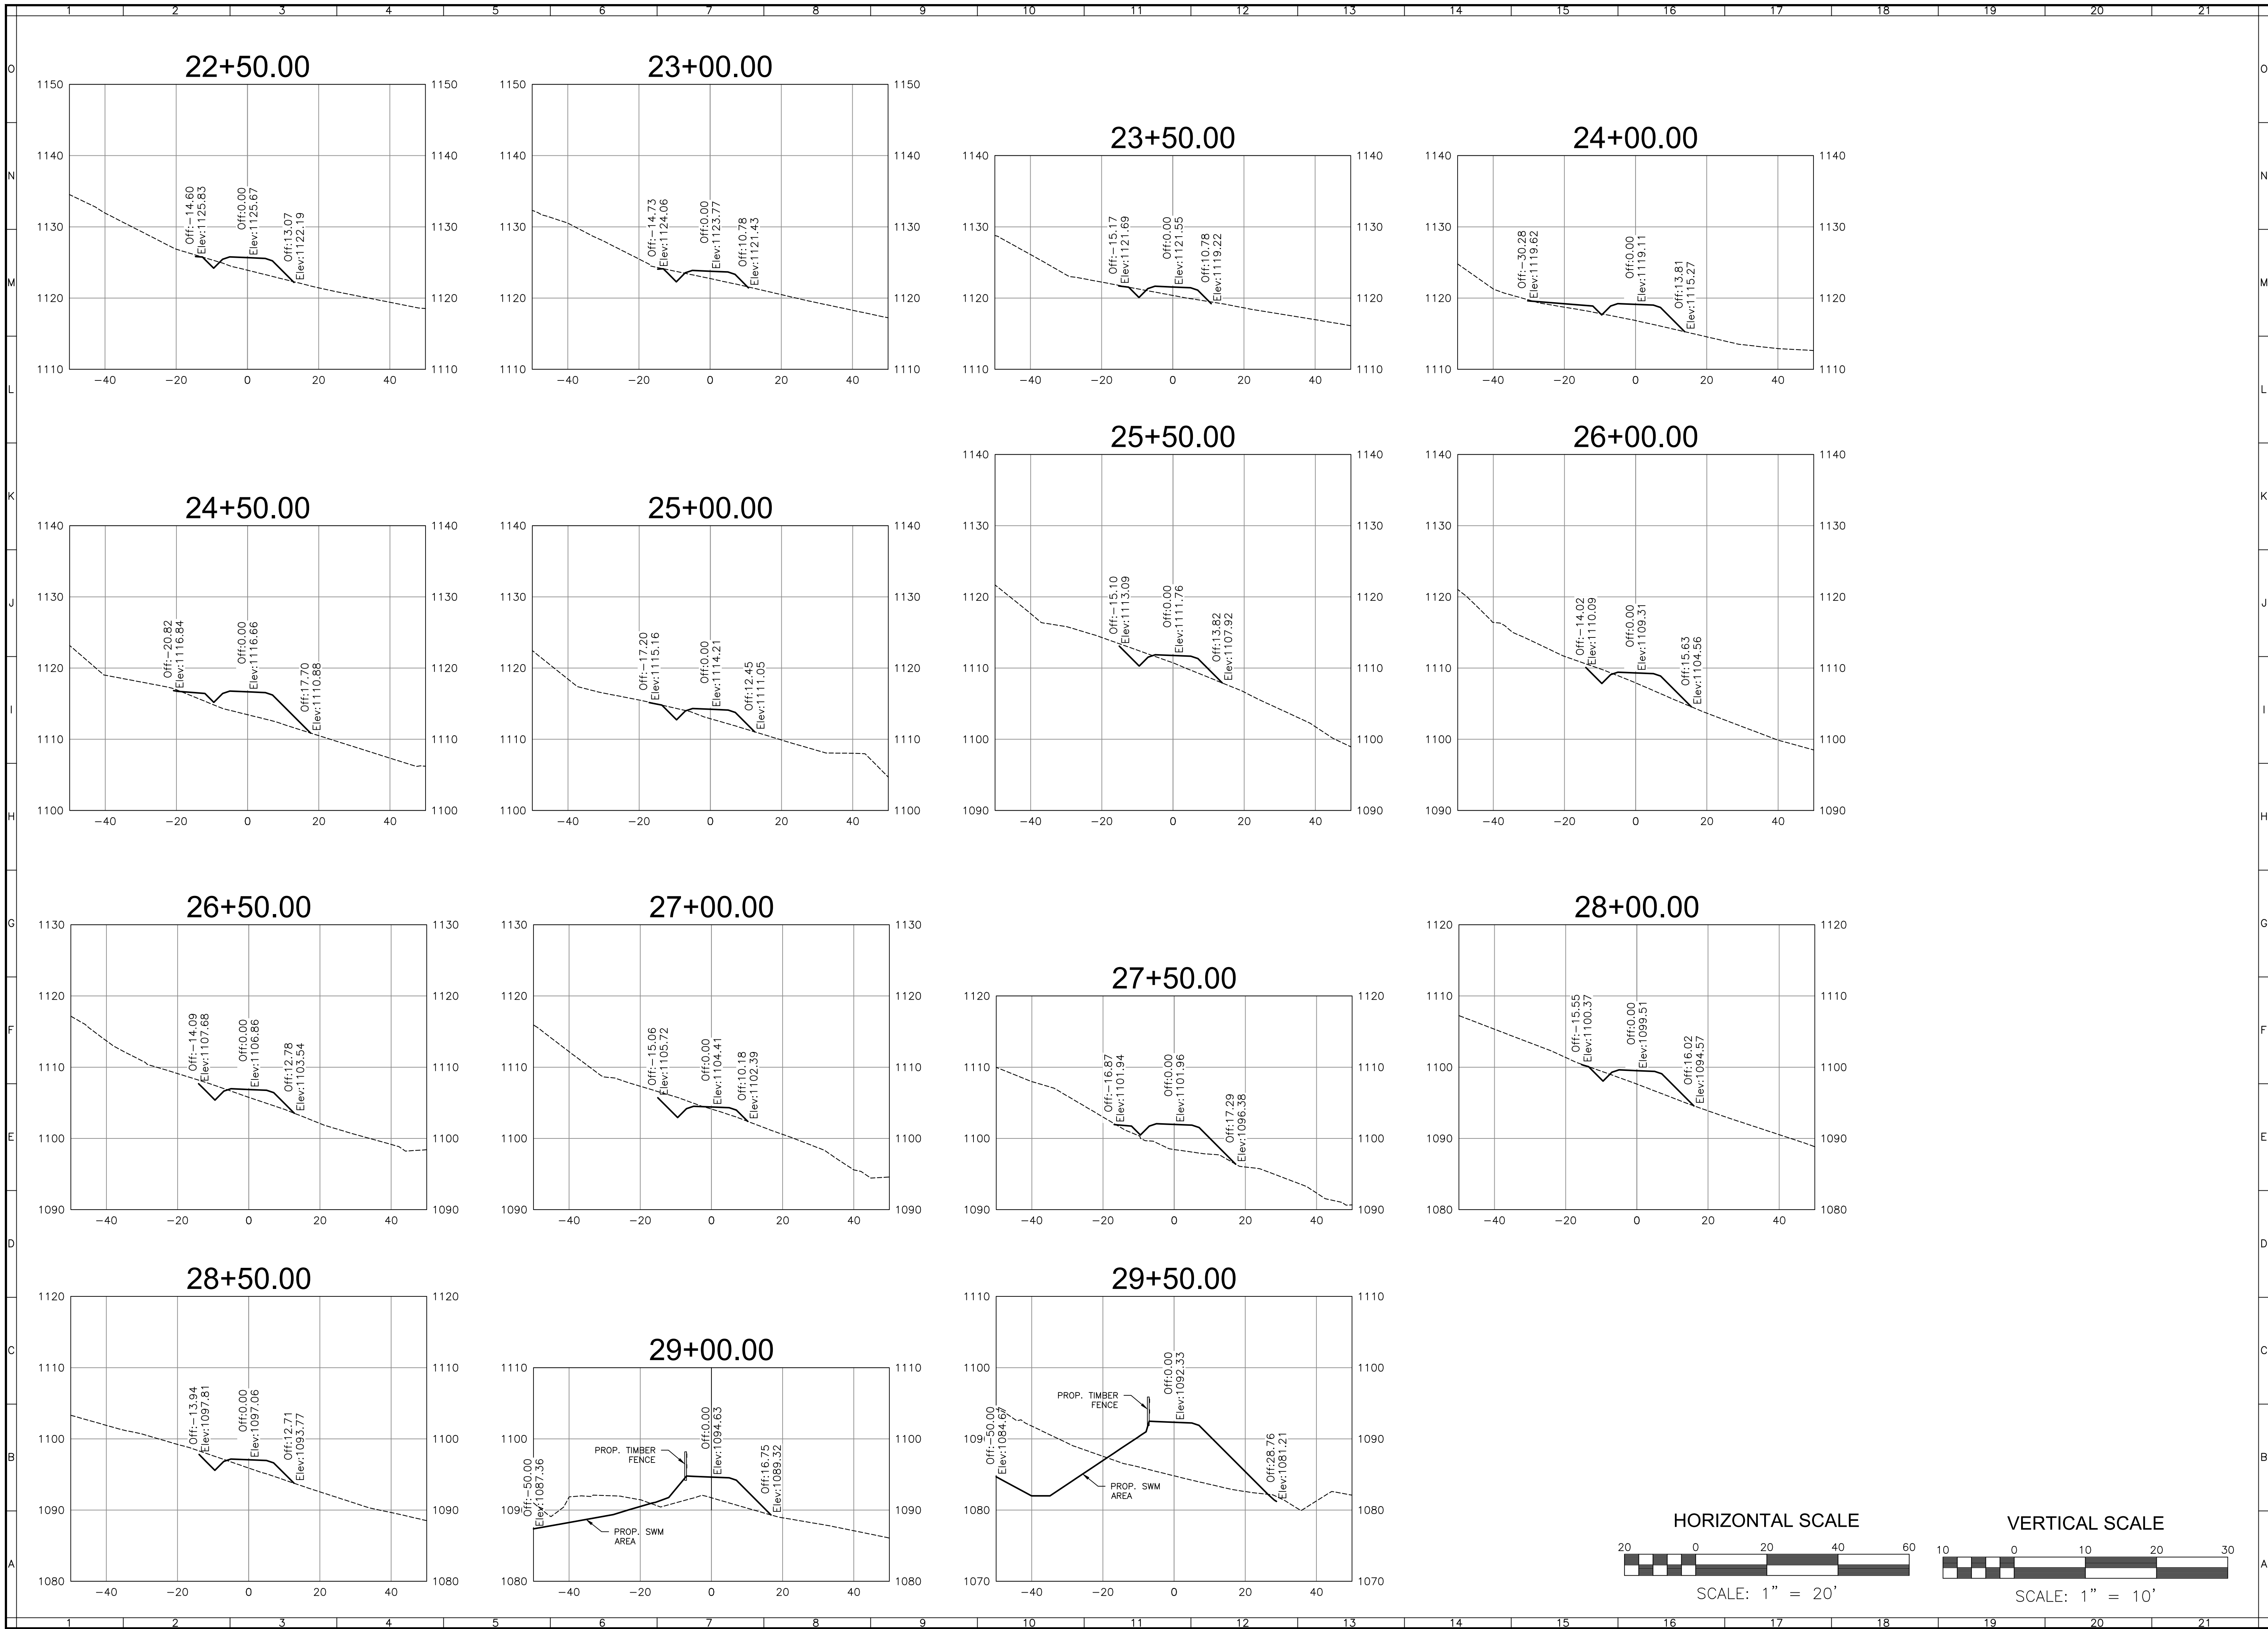


www.balzer.cc

Roanoke
New River Valley
Richmond
Staunton
Harrisonburg

RESIDENTIAL LAND DEVELOPMENT ENGINEERING
SITE DEVELOPMENT ENGINEERING
LAND USE PLANNING & ZONING
LANDSCAPE ARCHITECTURE
LAND SURVEYING
ARCHITECTURE
STRUCTURAL ENGINEERING
TRANSPORTATION ENGINEERING
ENVIRONMENTAL & SOIL SCIENCE
WETLAND DELINEATIONS & STREAM EVALUATIONS

Balzer and Associates, Inc.

1208 Corporate Circle
Roanoke, VA 24018
540-772-9580
FAX 540-772-8050

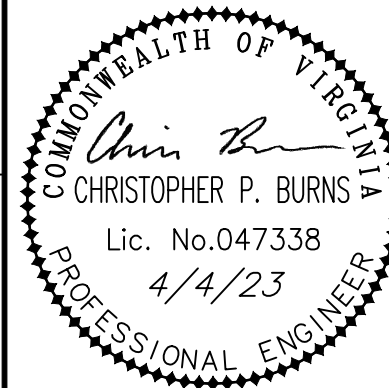

EAST ROANOKE RIVER
GREENWAY EXTENSION
CROSS SECTIONS (STA:22+50 - 29+50)
VINTON DISTRICT
ROANOKE COUNTY, VIRGINIA


DRAWN BY CPB
DESIGNED BY CPB
CHECKED BY BTC
DATE 9/4/2019
SCALE AS NOTED


REVISIONS:
12/20/2019
3/27/2020
8/7/2020
7/27/2021
12/21/2022
4/4/2023

SHEET NO.

XS4

JOB NO. 04160062.00

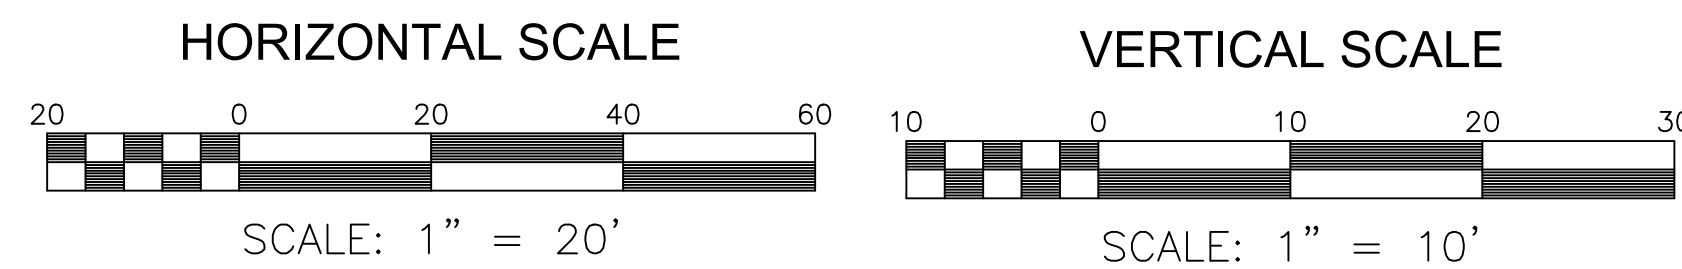


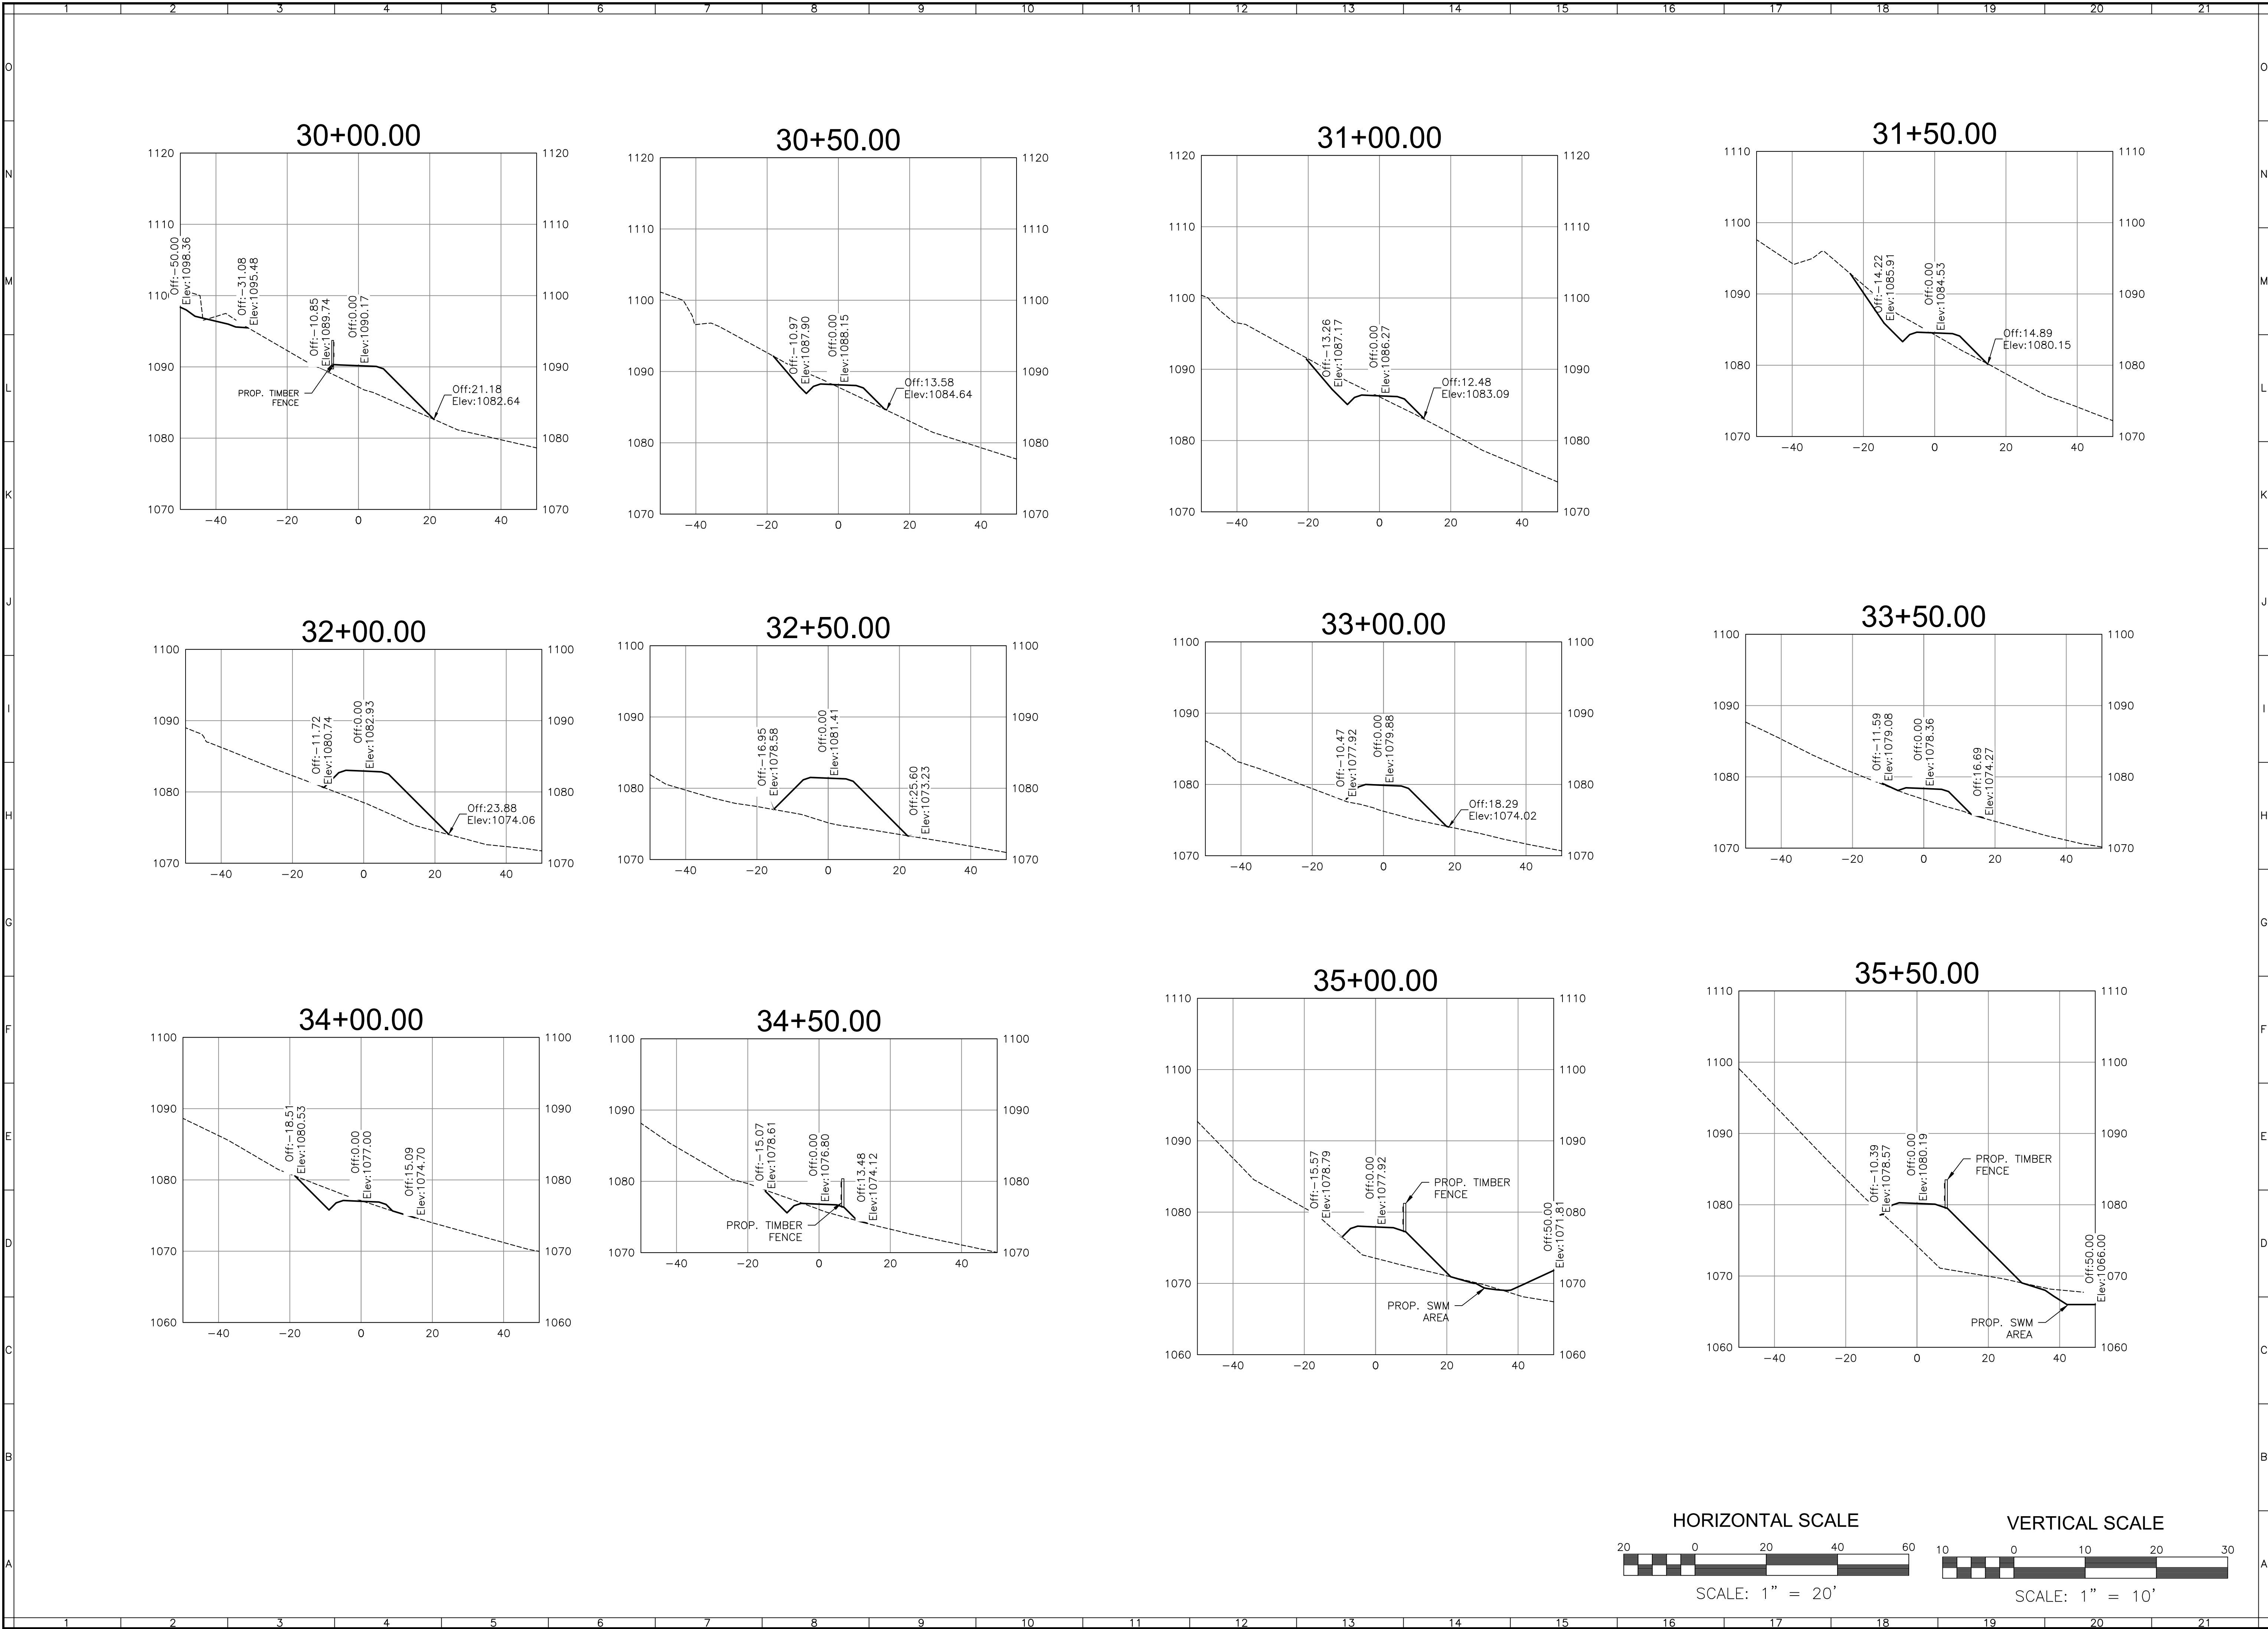

Roanoke
New River Valley
Richmond
Staunton
Harrisonburg

RESIDENTIAL LAND DEVELOPMENT ENGINEERING
SITE DEVELOPMENT ENGINEERING
LAND USE PLANNING & ZONING
LANDSCAPE ARCHITECTURE
LAND SURVEYING
ARCHITECTURE
STRUCTURAL ENGINEERING
TRANSPORTATION ENGINEERING
ENVIRONMENTAL & SOIL SCIENCE
WETLAND DELINEATIONS & STREAM EVALUATIONS

Balzer and Associates, Inc.
1208 Corporate Circle
Roanoke, VA 24018
540-772-9580
FAX 540-772-8050

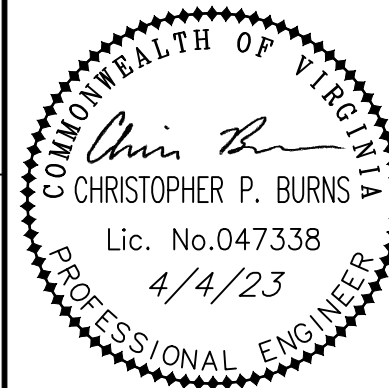




**EAST ROANOKE RIVER
GREENWAY EXTENSION**
CROSS SECTIONS (STA:30+00 - 35+50)
VINTON DISTRICT
ROANOKE COUNTY, VIRGINIA



















DRAWN BY CPB
DESIGNED BY CPB
CHECKED BY BTC
DATE 9/4/2019
SCALE AS NOTED

REVISIONS:
12/20/2019
3/27/2020
8/7/2020
7/27/2021
12/21/2022
4/4/2023

SHEET NO.
XS5
JOB NO. 04160062.00

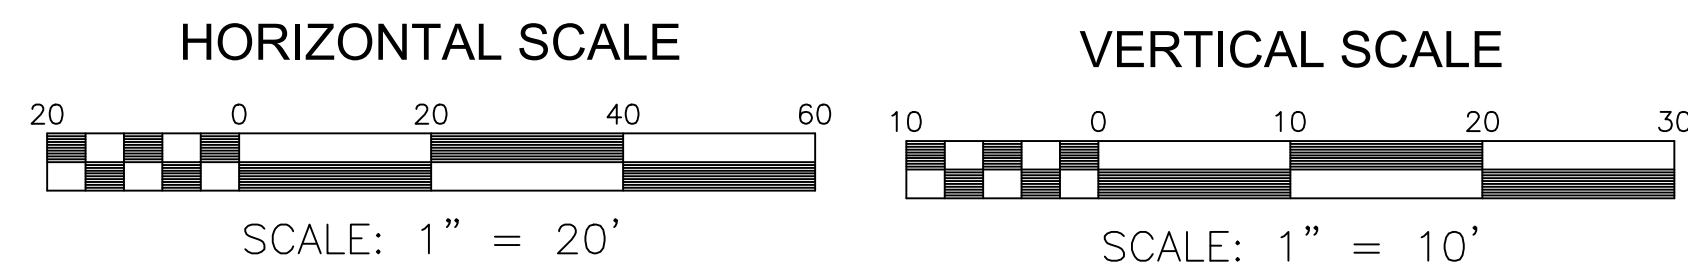

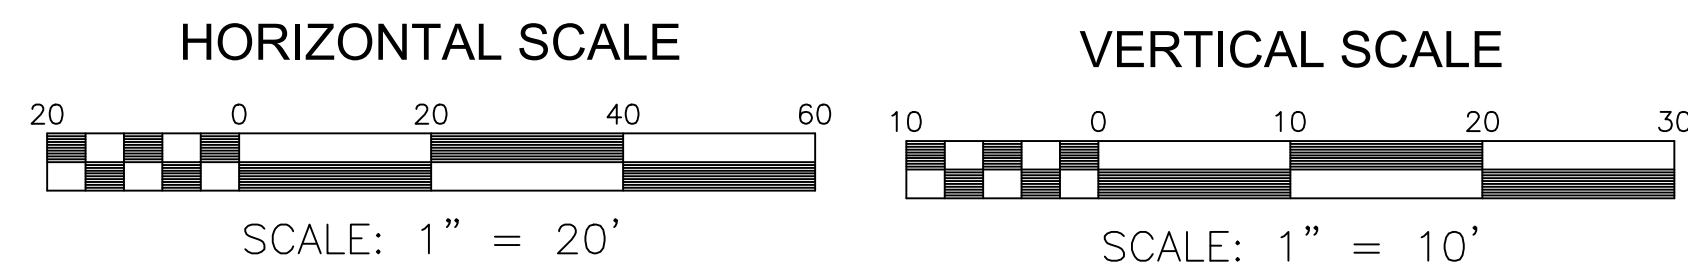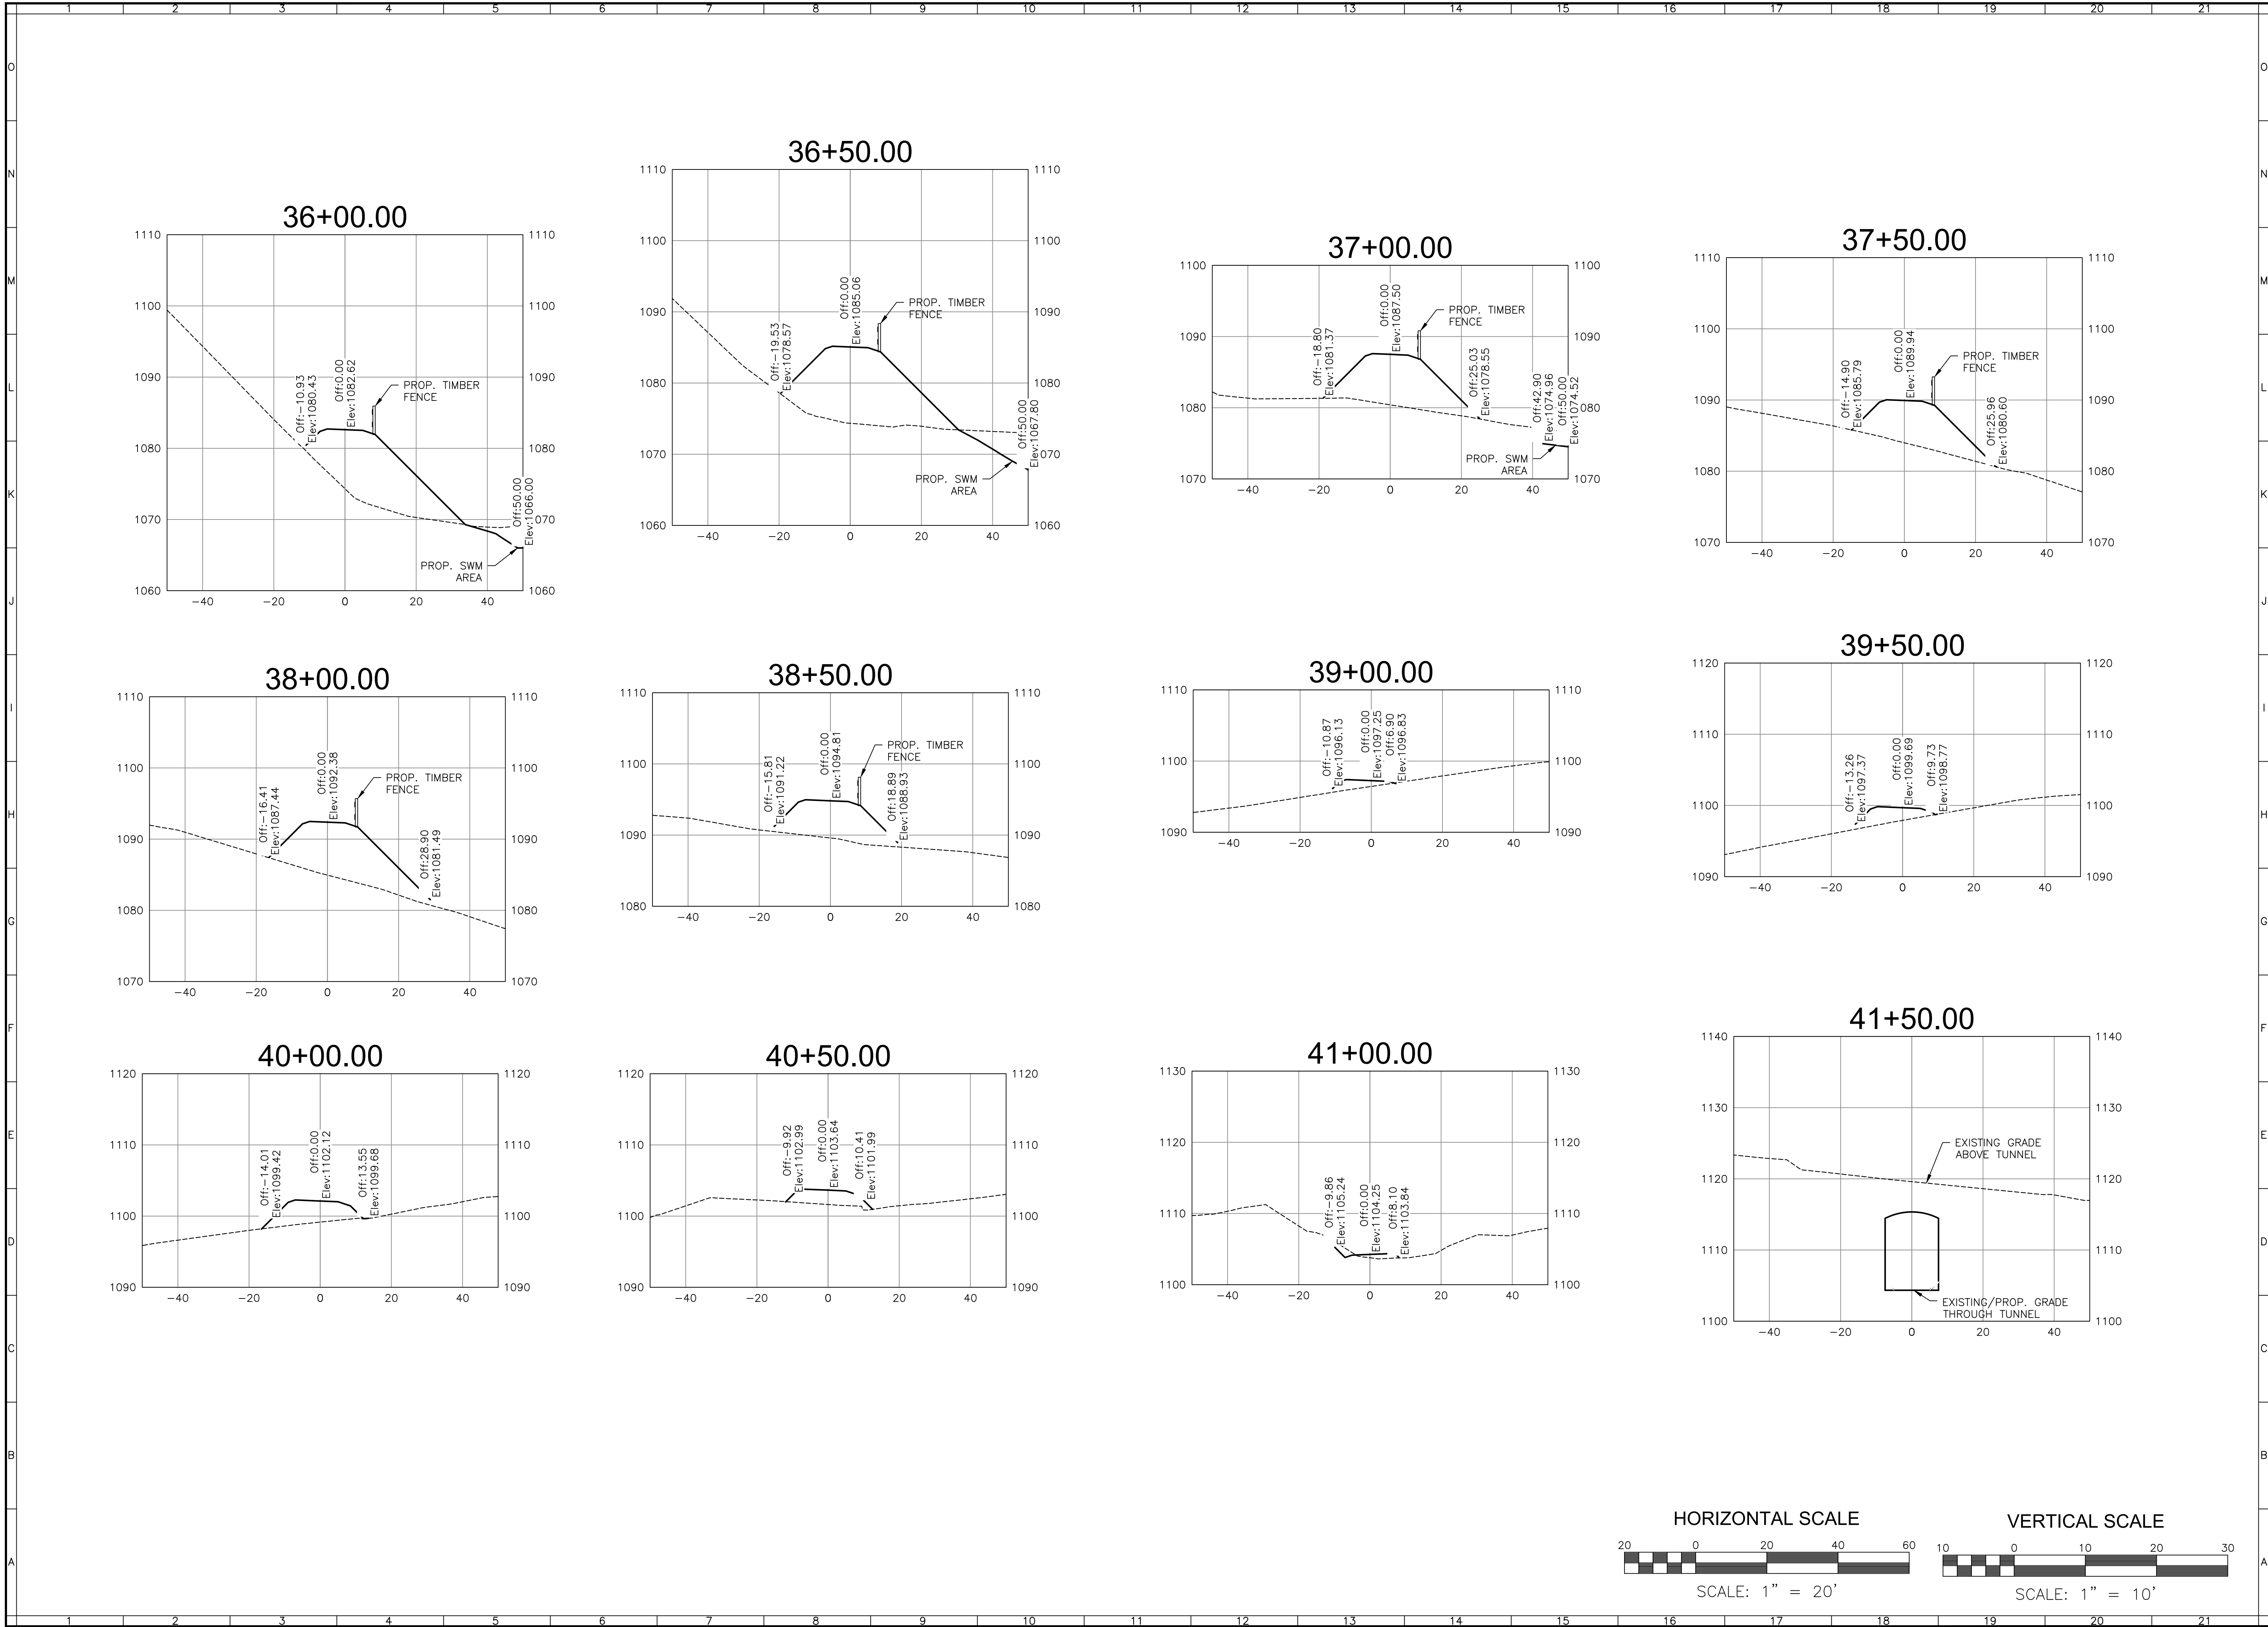

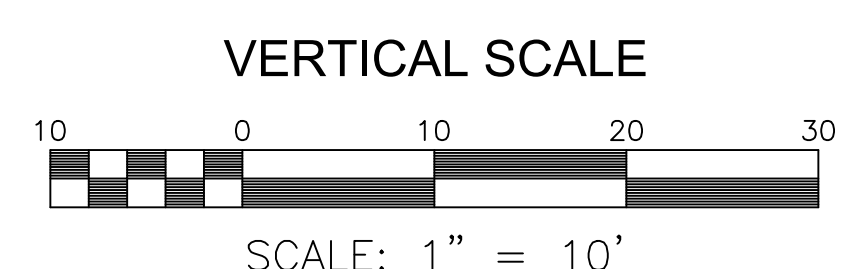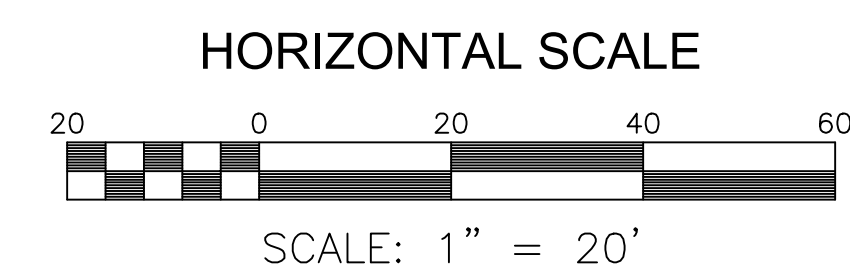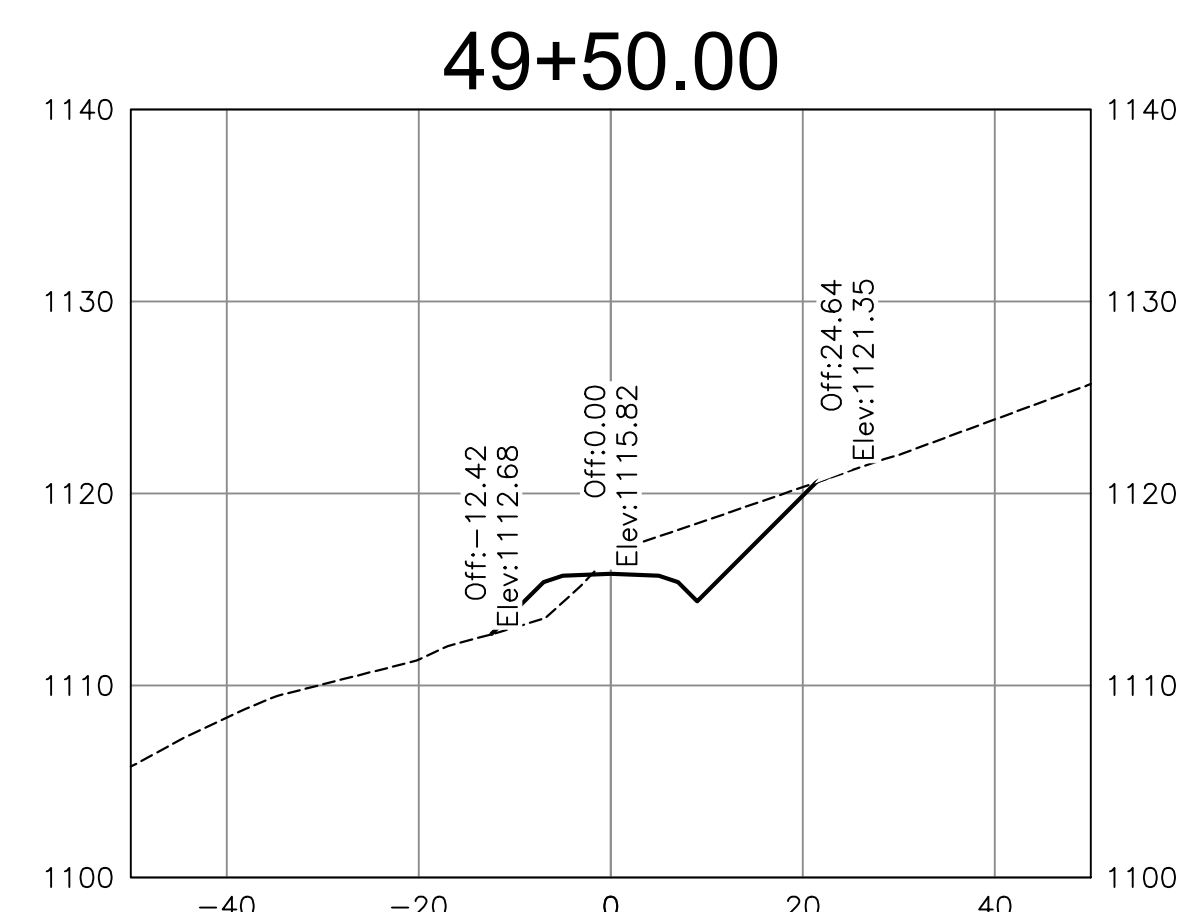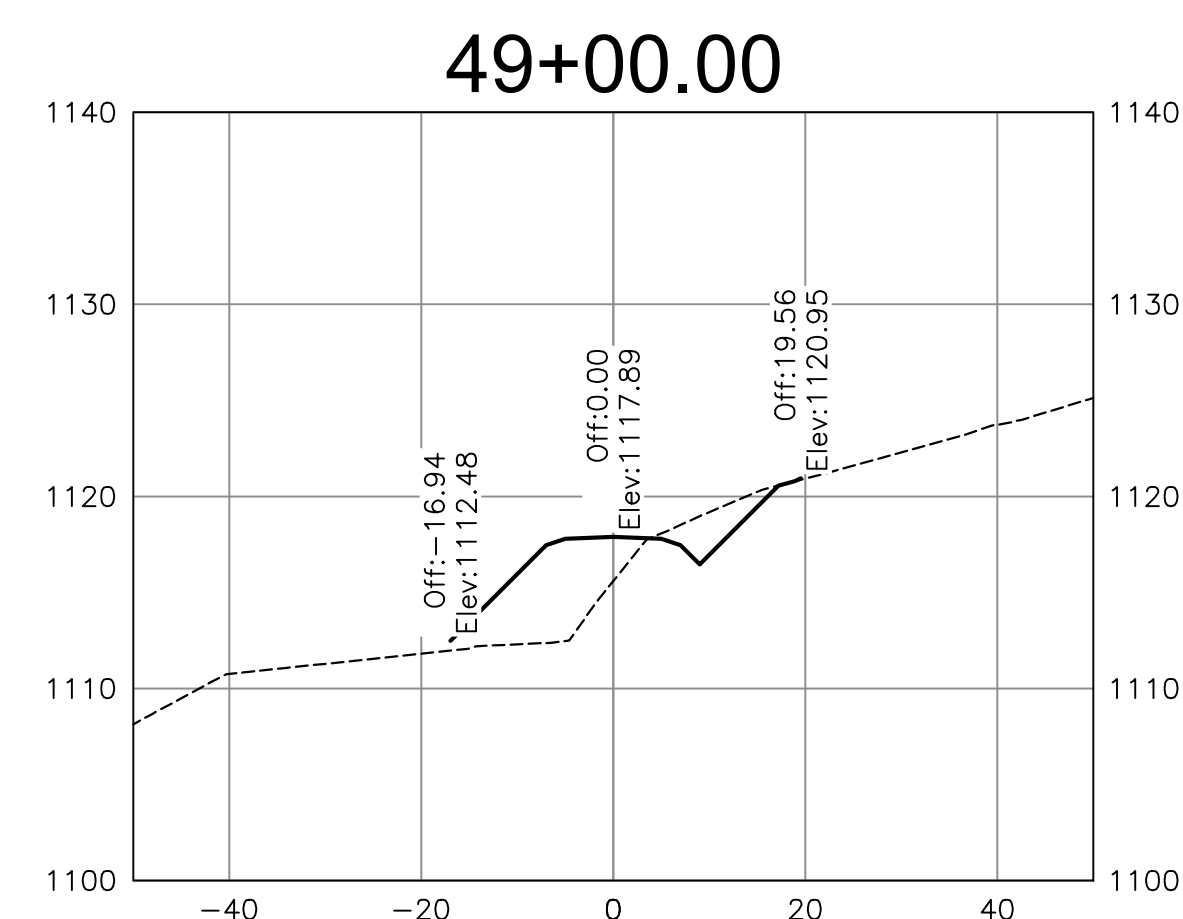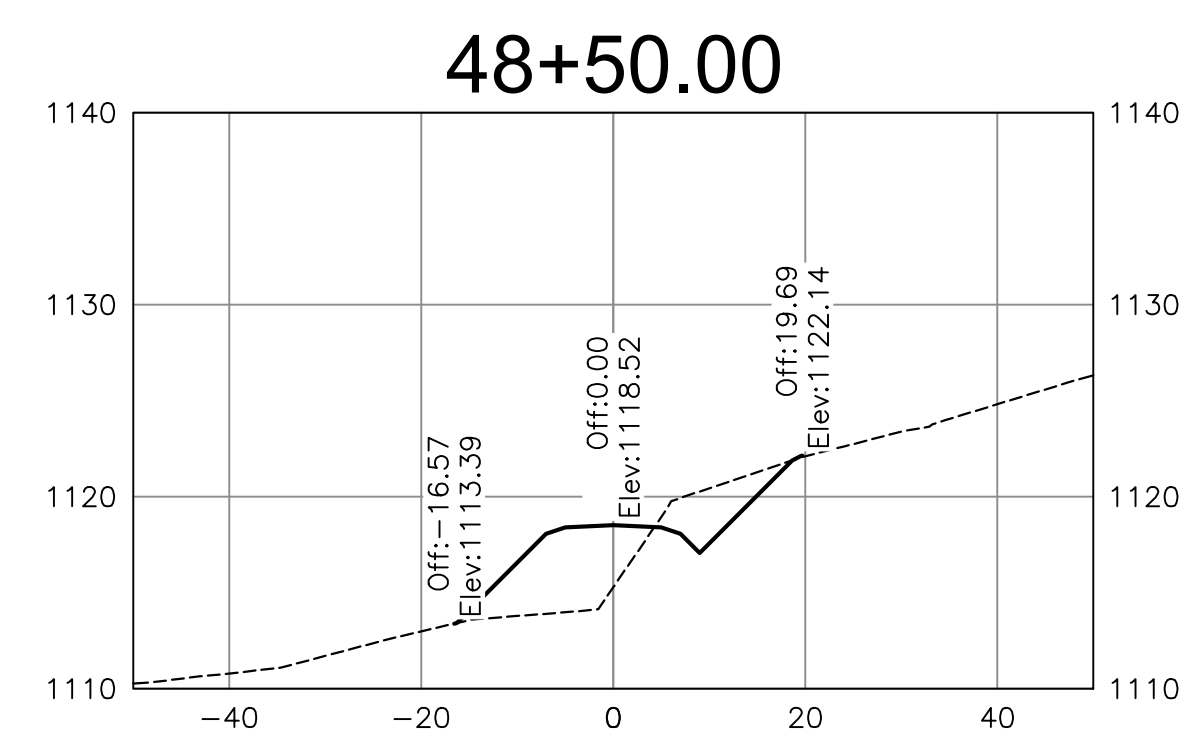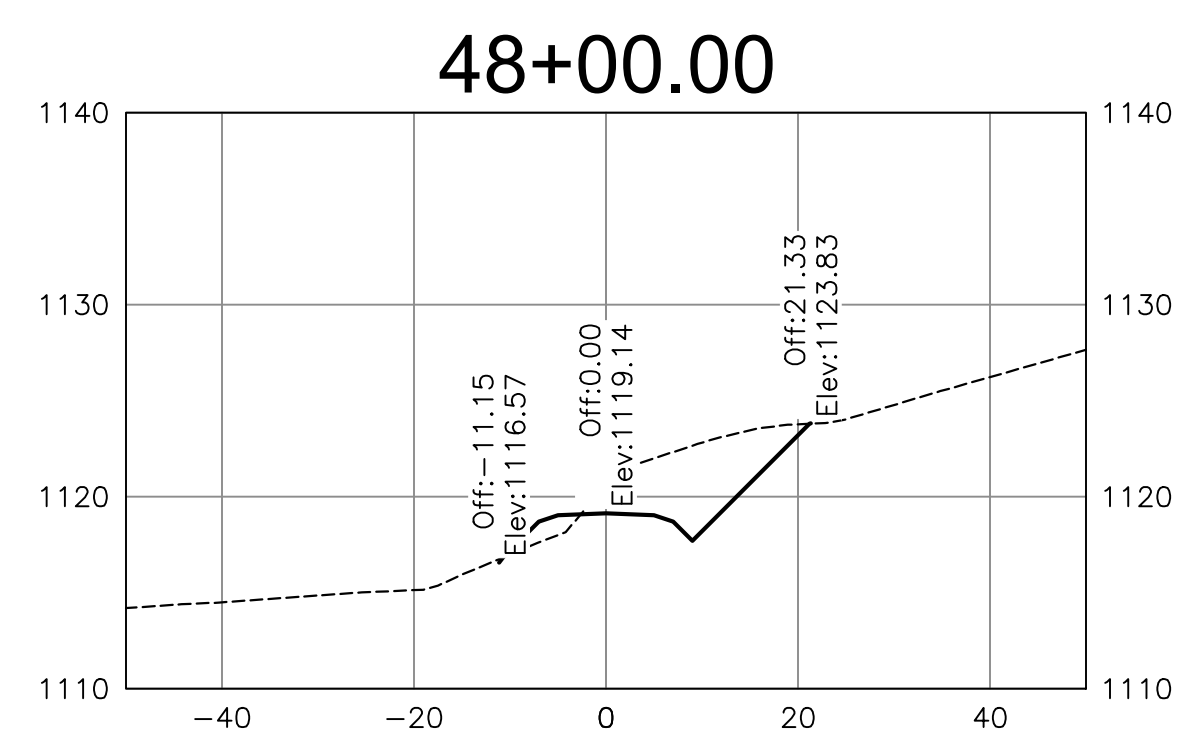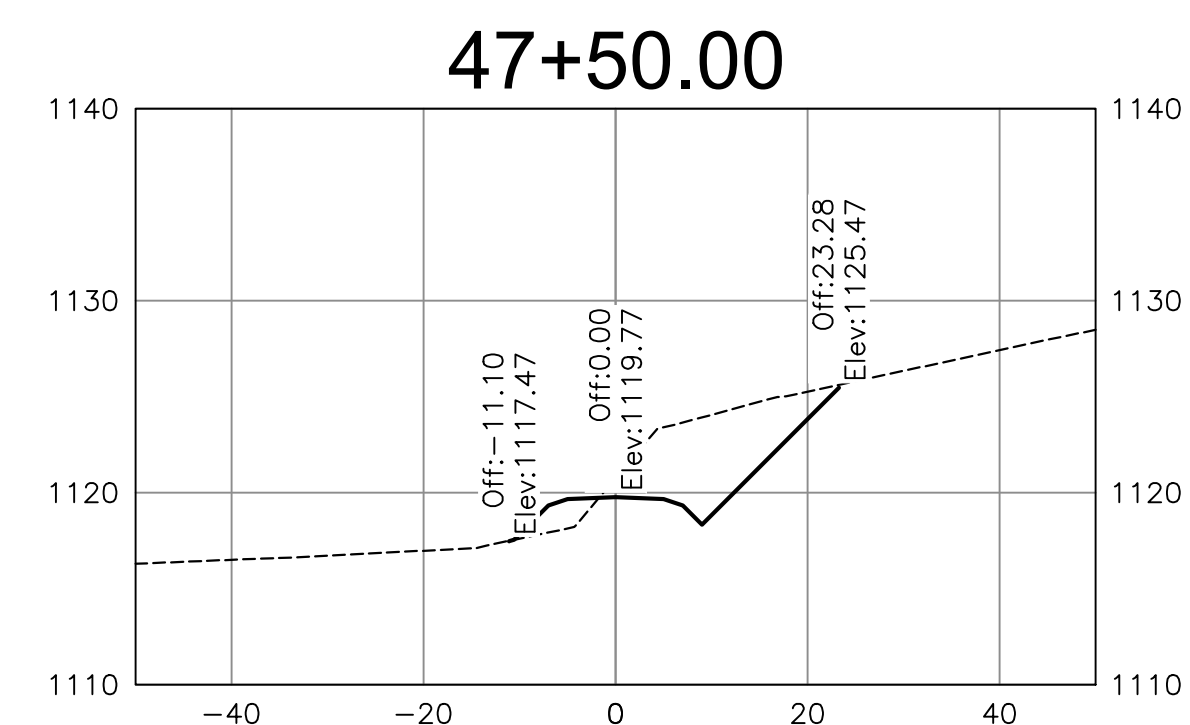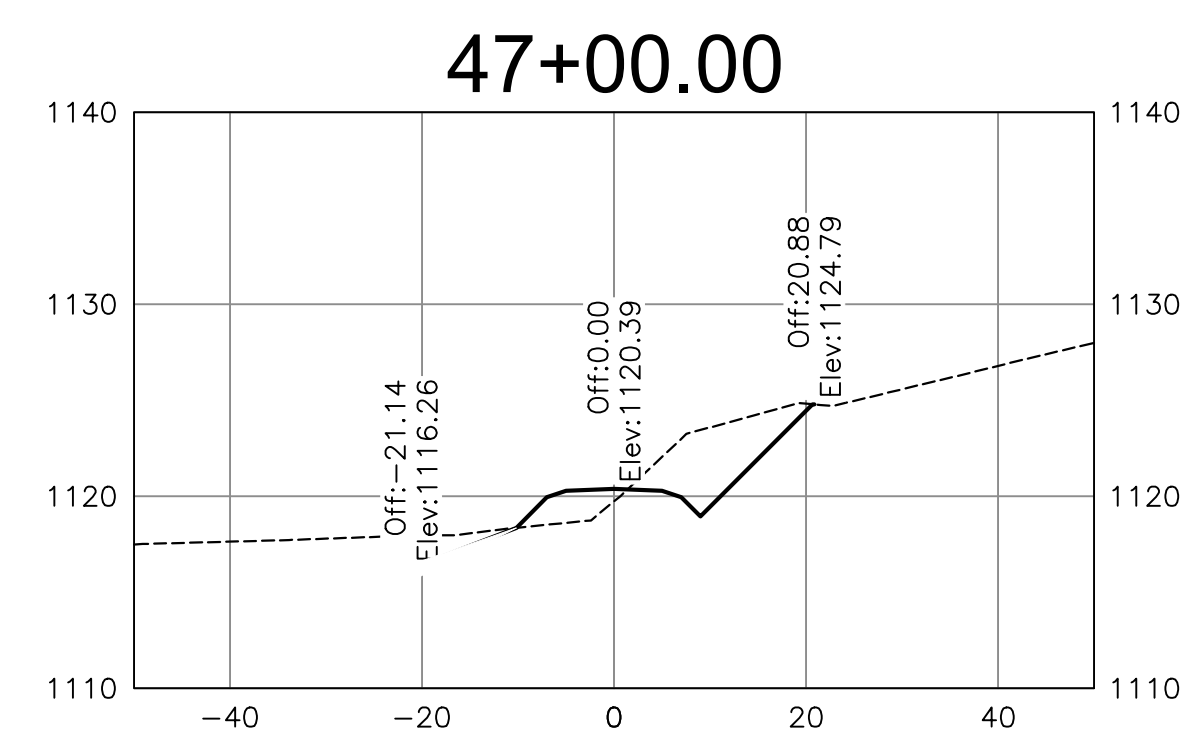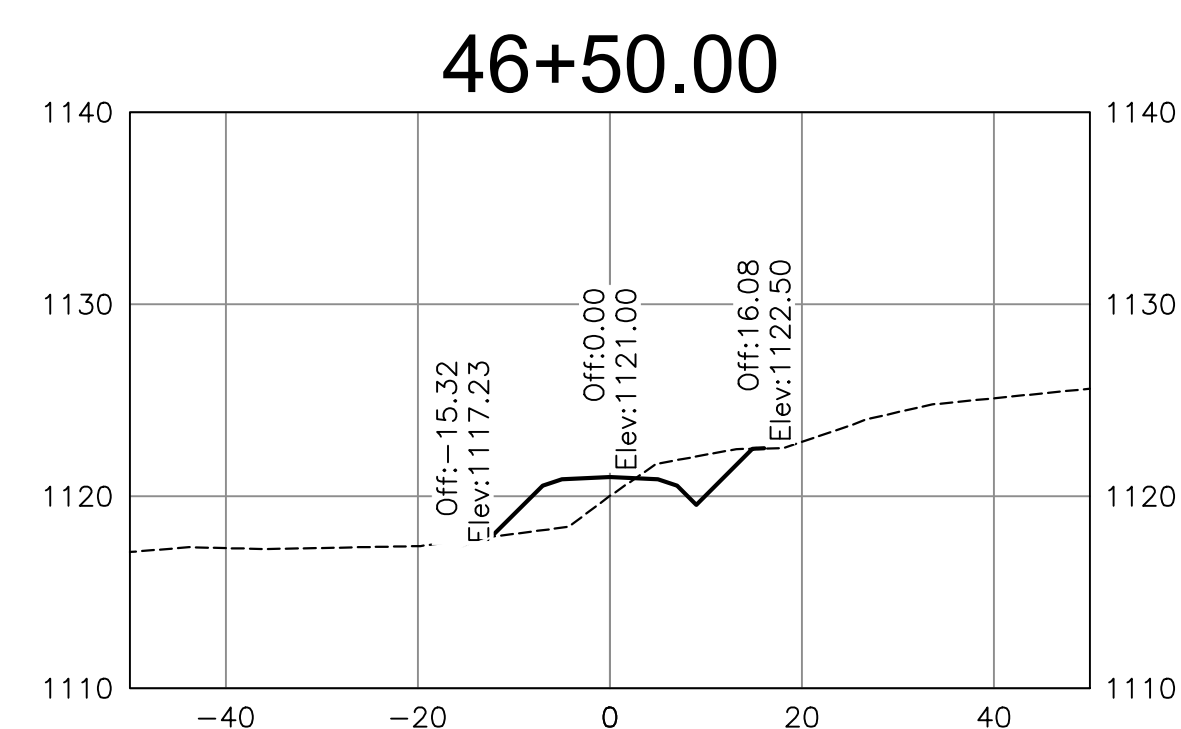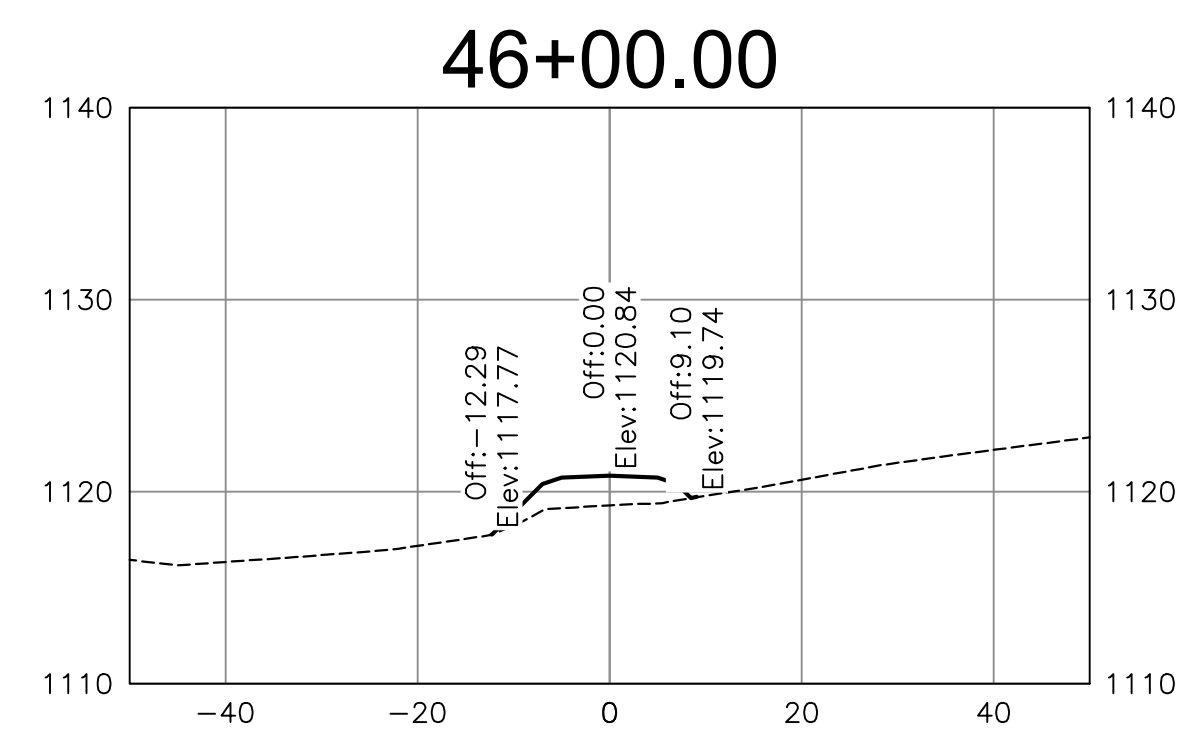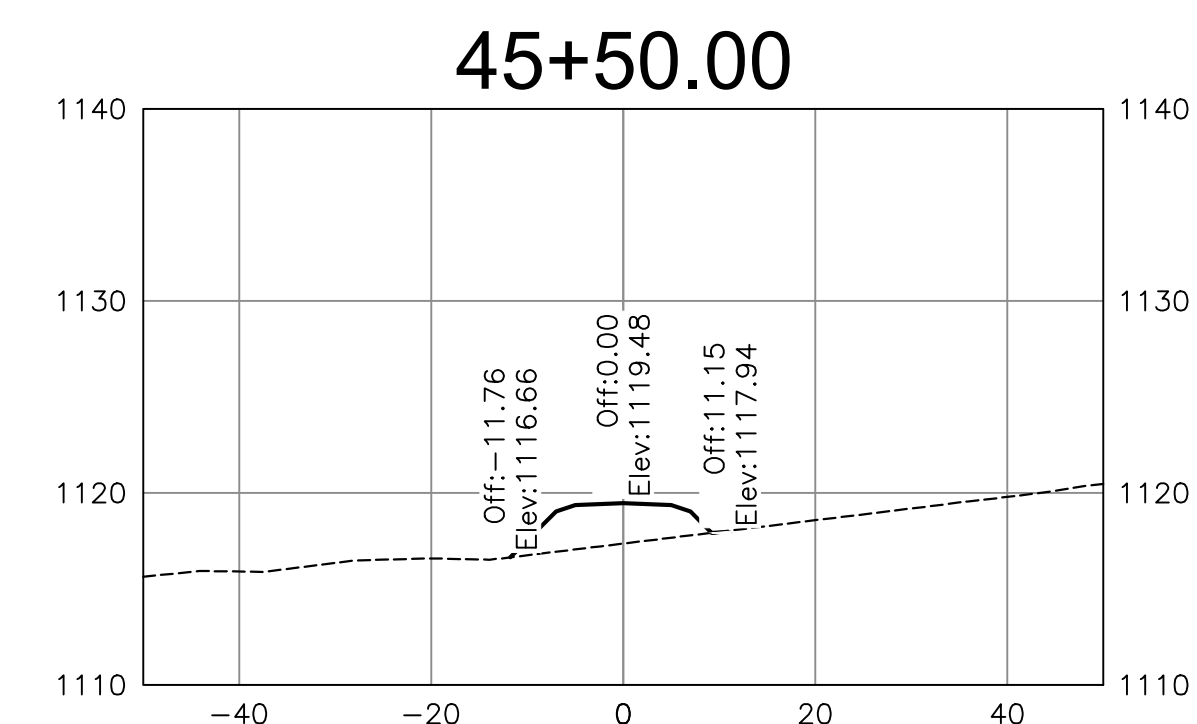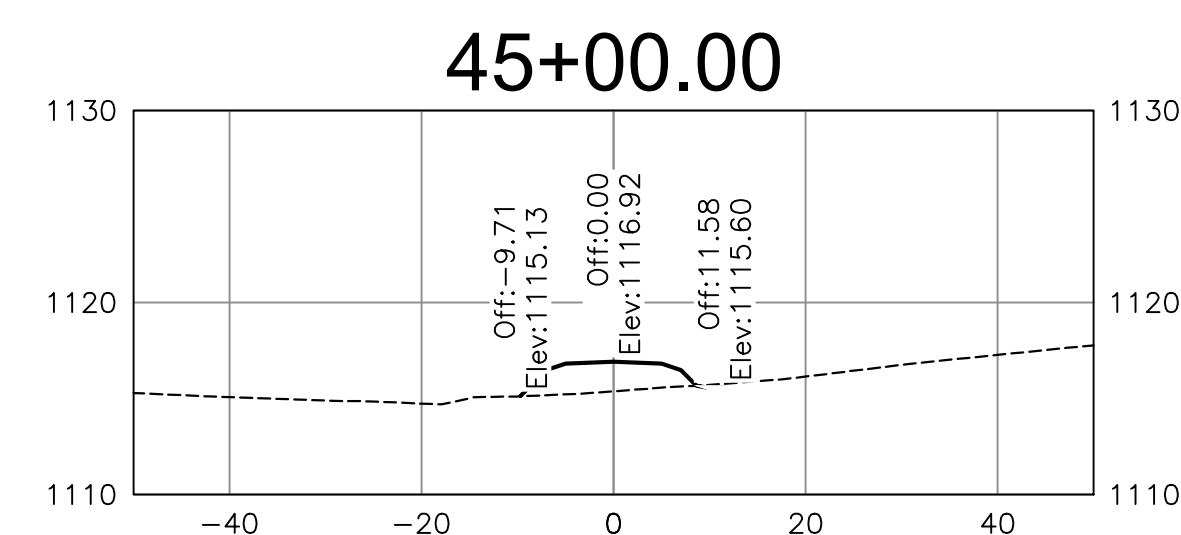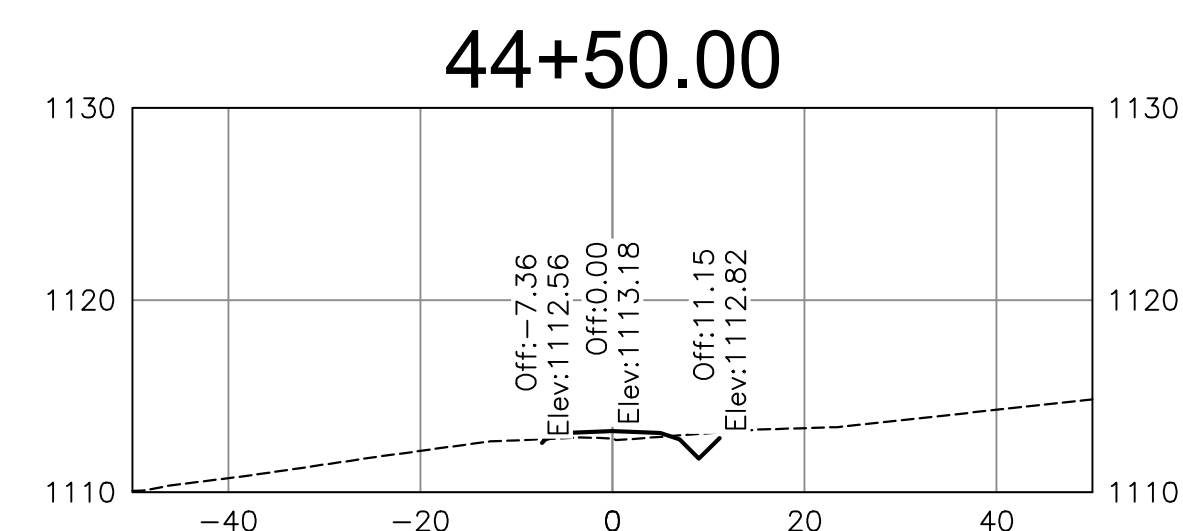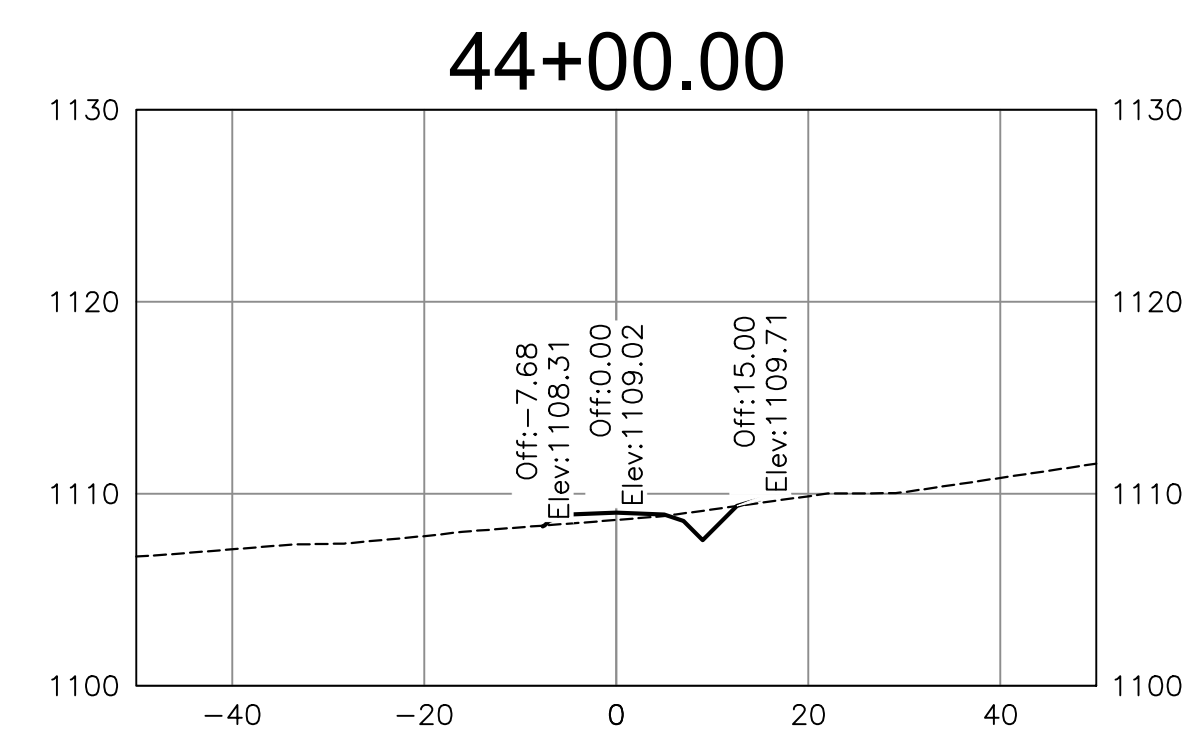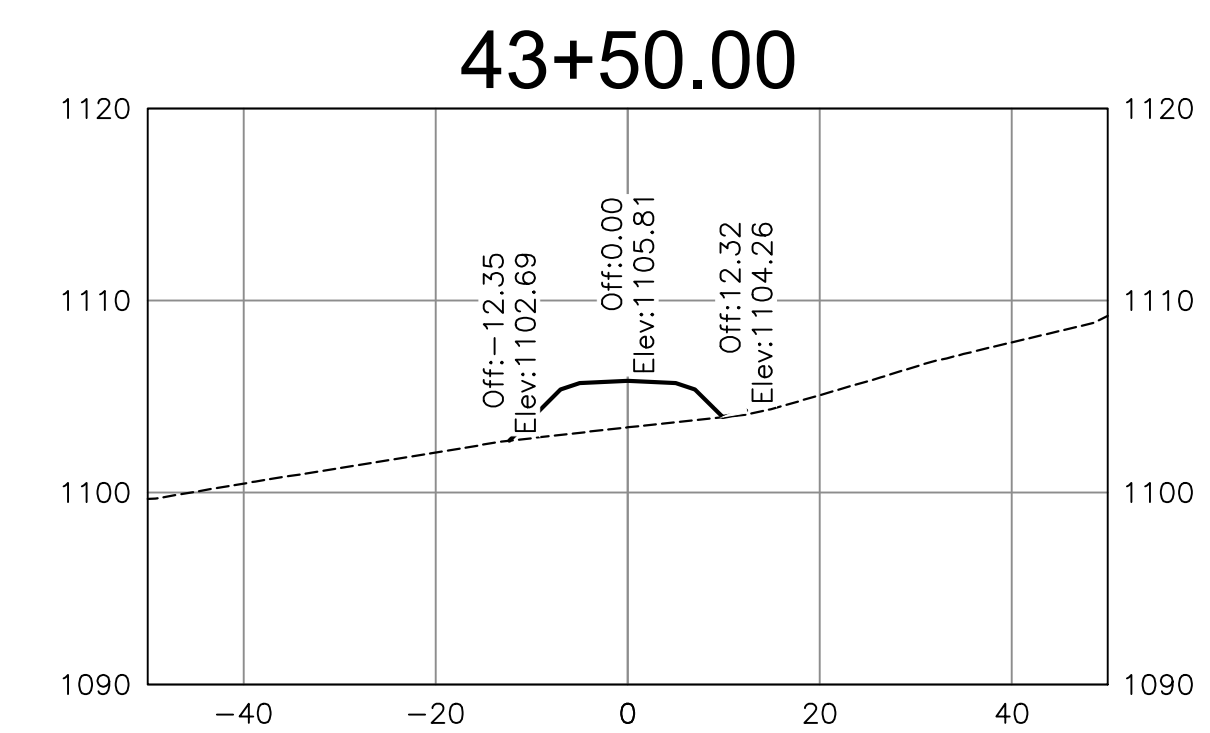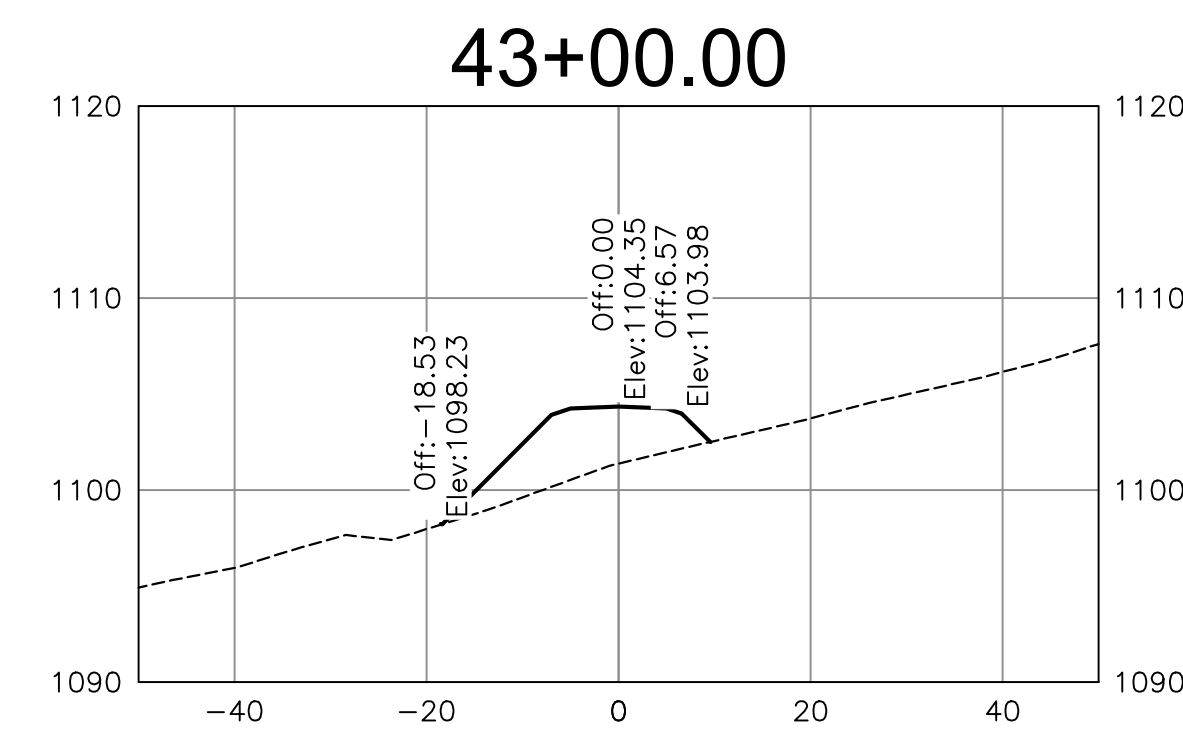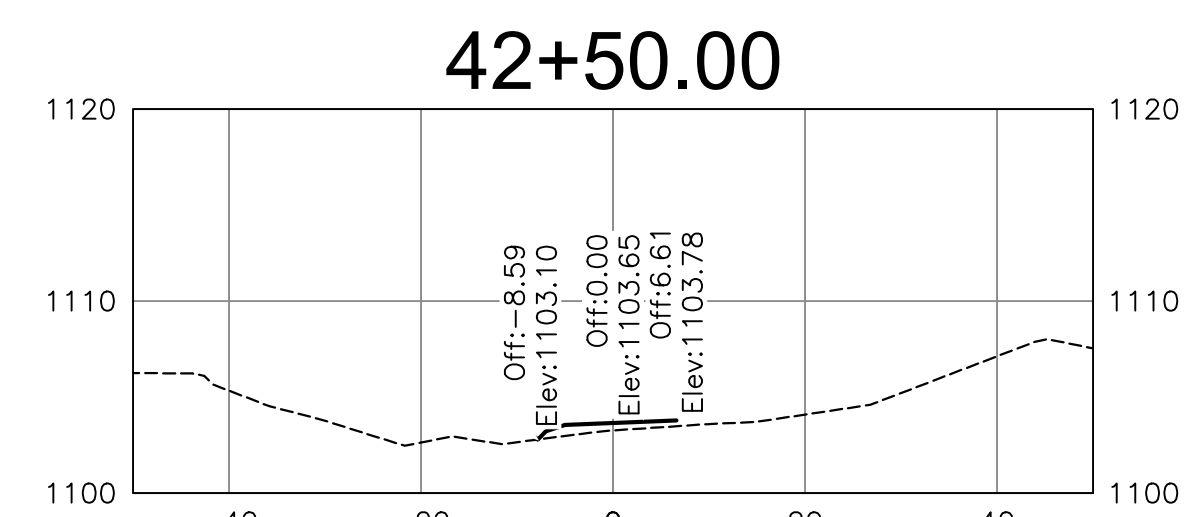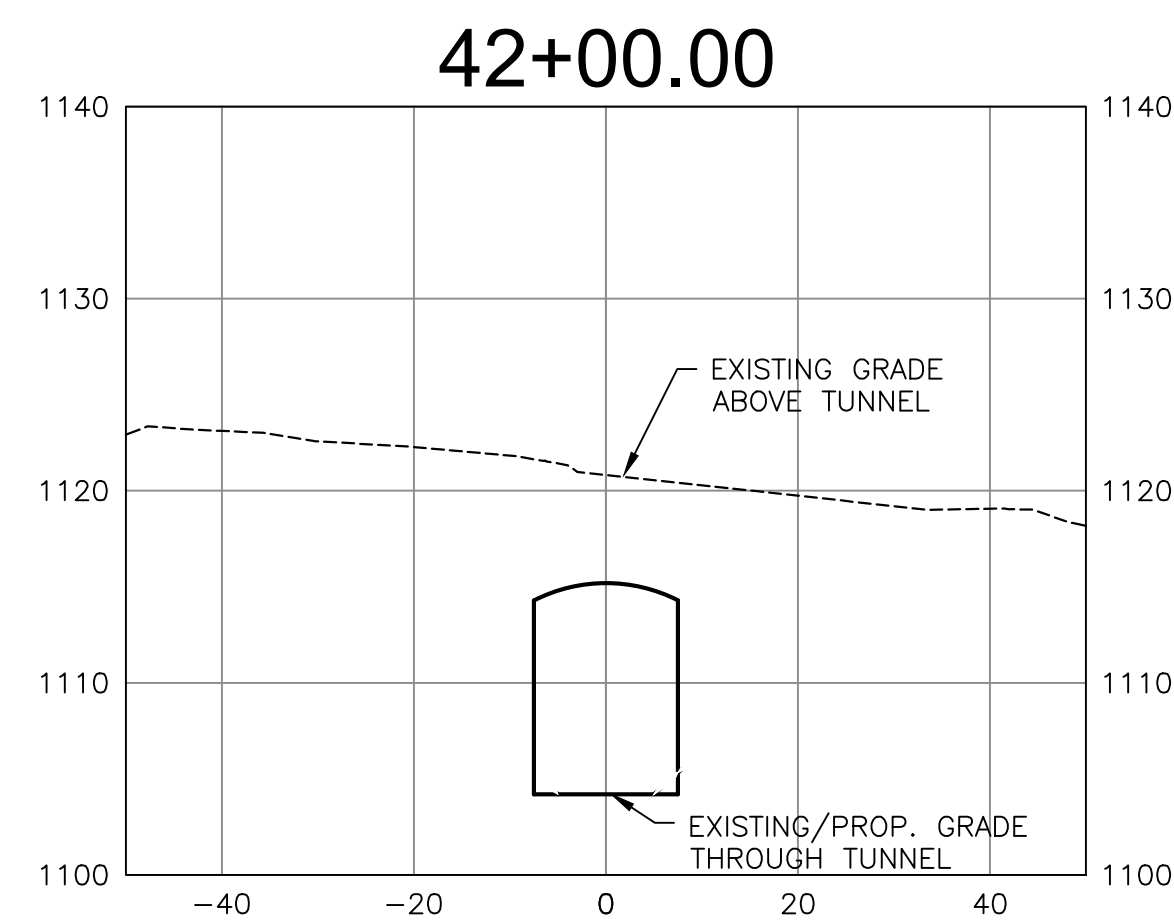

www.balzer.cc

Roanoke
New River Valley
Richmond
Staunton
Harrisonburg

RESIDENTIAL LAND DEVELOPMENT ENGINEERING
SITE DEVELOPMENT ENGINEERING
LAND USE PLANNING & ZONING
LANDSCAPE ARCHITECTURE
LAND SURVEYING
ARCHITECTURE
STRUCTURAL ENGINEERING
TRANSPORTATION ENGINEERING
ENVIRONMENTAL & SOIL SCIENCE
WETLAND DELINEATIONS & STREAM EVALUATIONS


Balzer and Associates, Inc.

1208 Corporate Circle

Roanoke, VA 24018

540-772-9580

FAX 540-772-8050

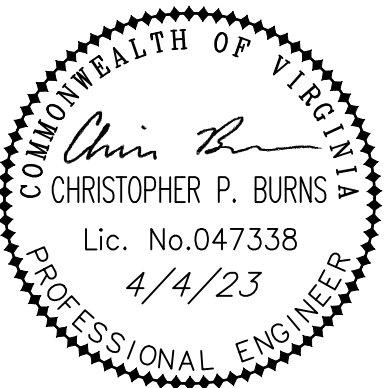

**EAST ROANOKE RIVER
GREENWAY EXTENSION**

CROSS SECTIONS (STA:42+00 - 49+50)

VINTON DISTRICT
ROANOKE COUNTY, VIRGINIA

DRAWN BY CPB

DESIGNED BY CPB

CHECKED BY BTC

DATE 9/4/2019

SCALE AS NOTED



REVISIONS:


12/20/2019	
3/27/2020	
8/7/2020	
7/27/2021	
12/21/2022	
4/4/2023	

SHEET NO.

XS7

JOB NO. 04160062.00

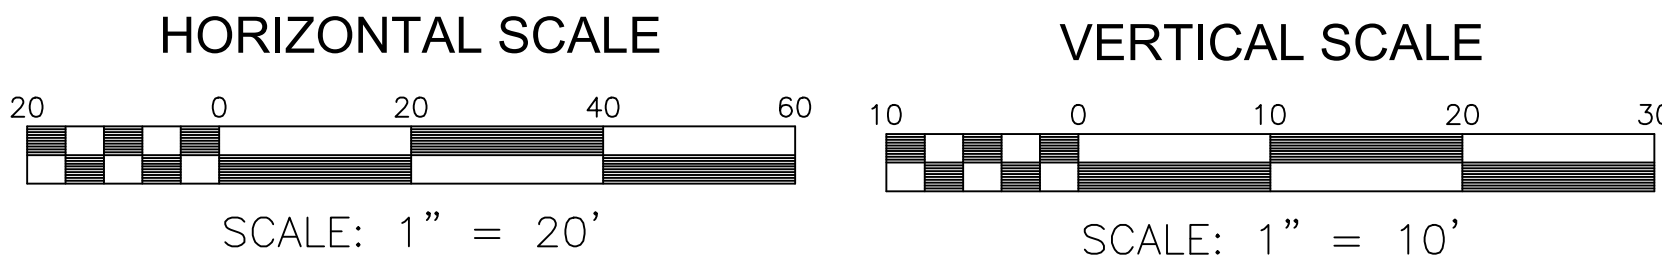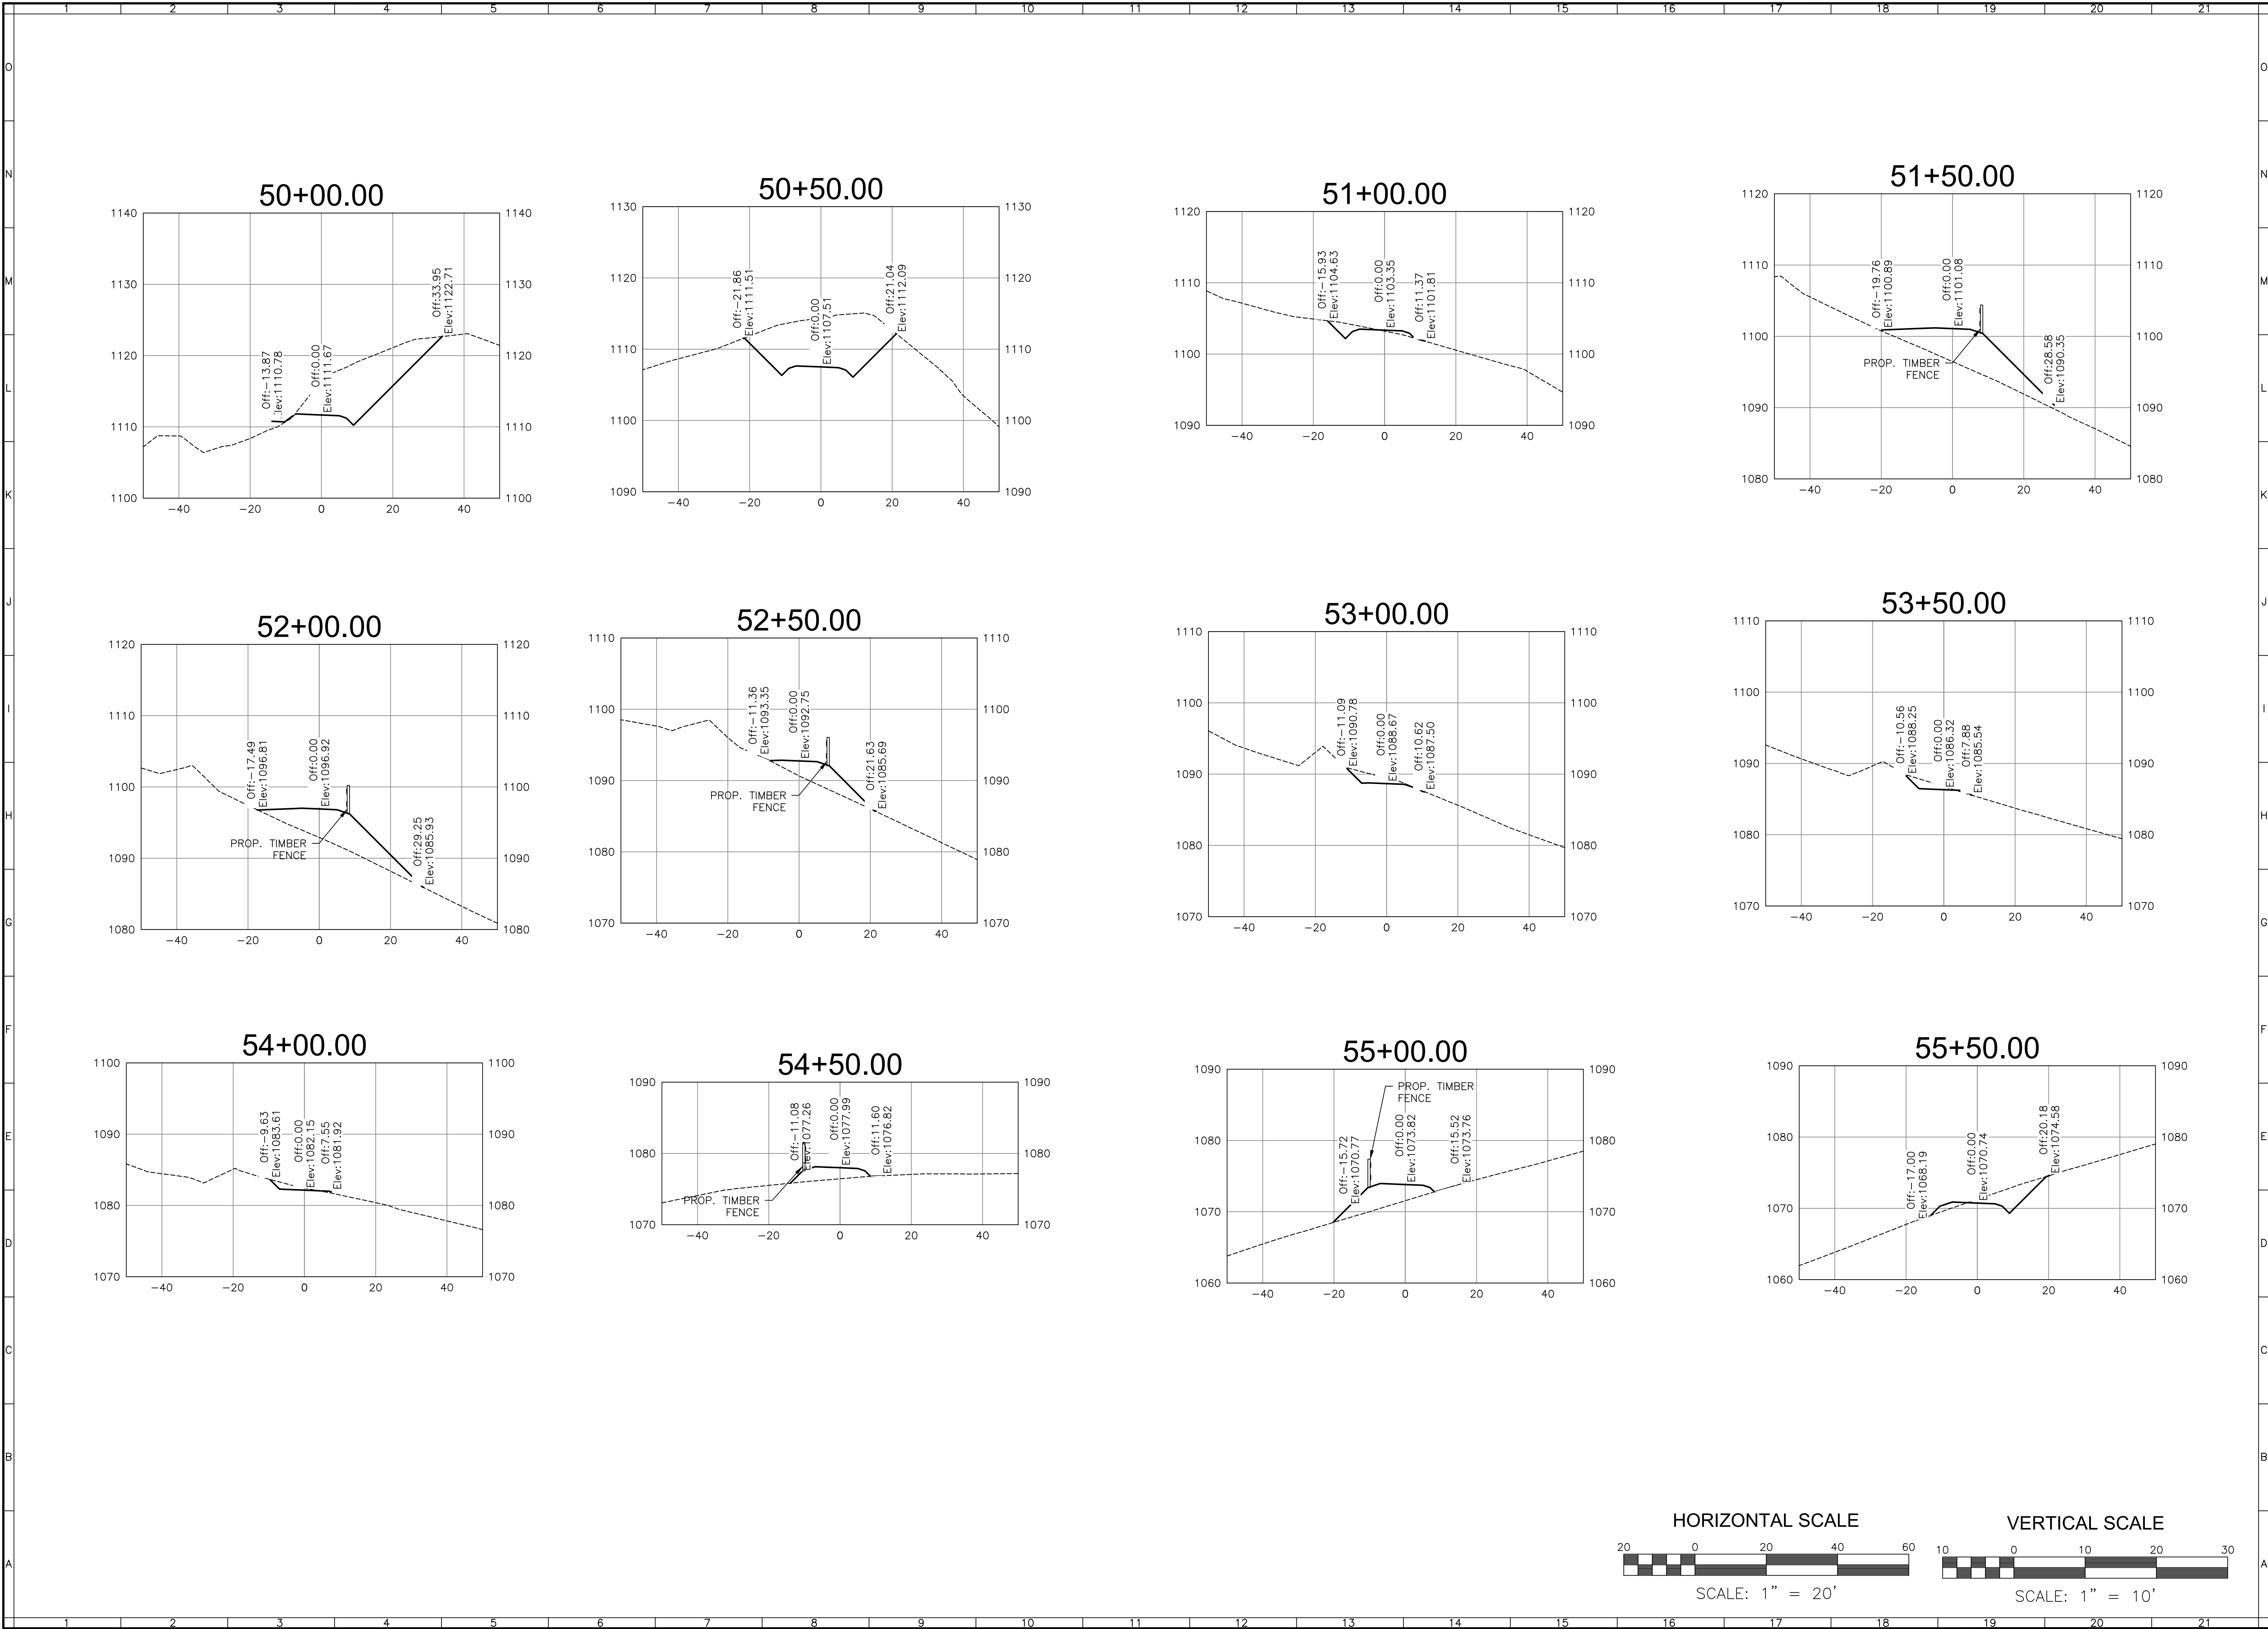

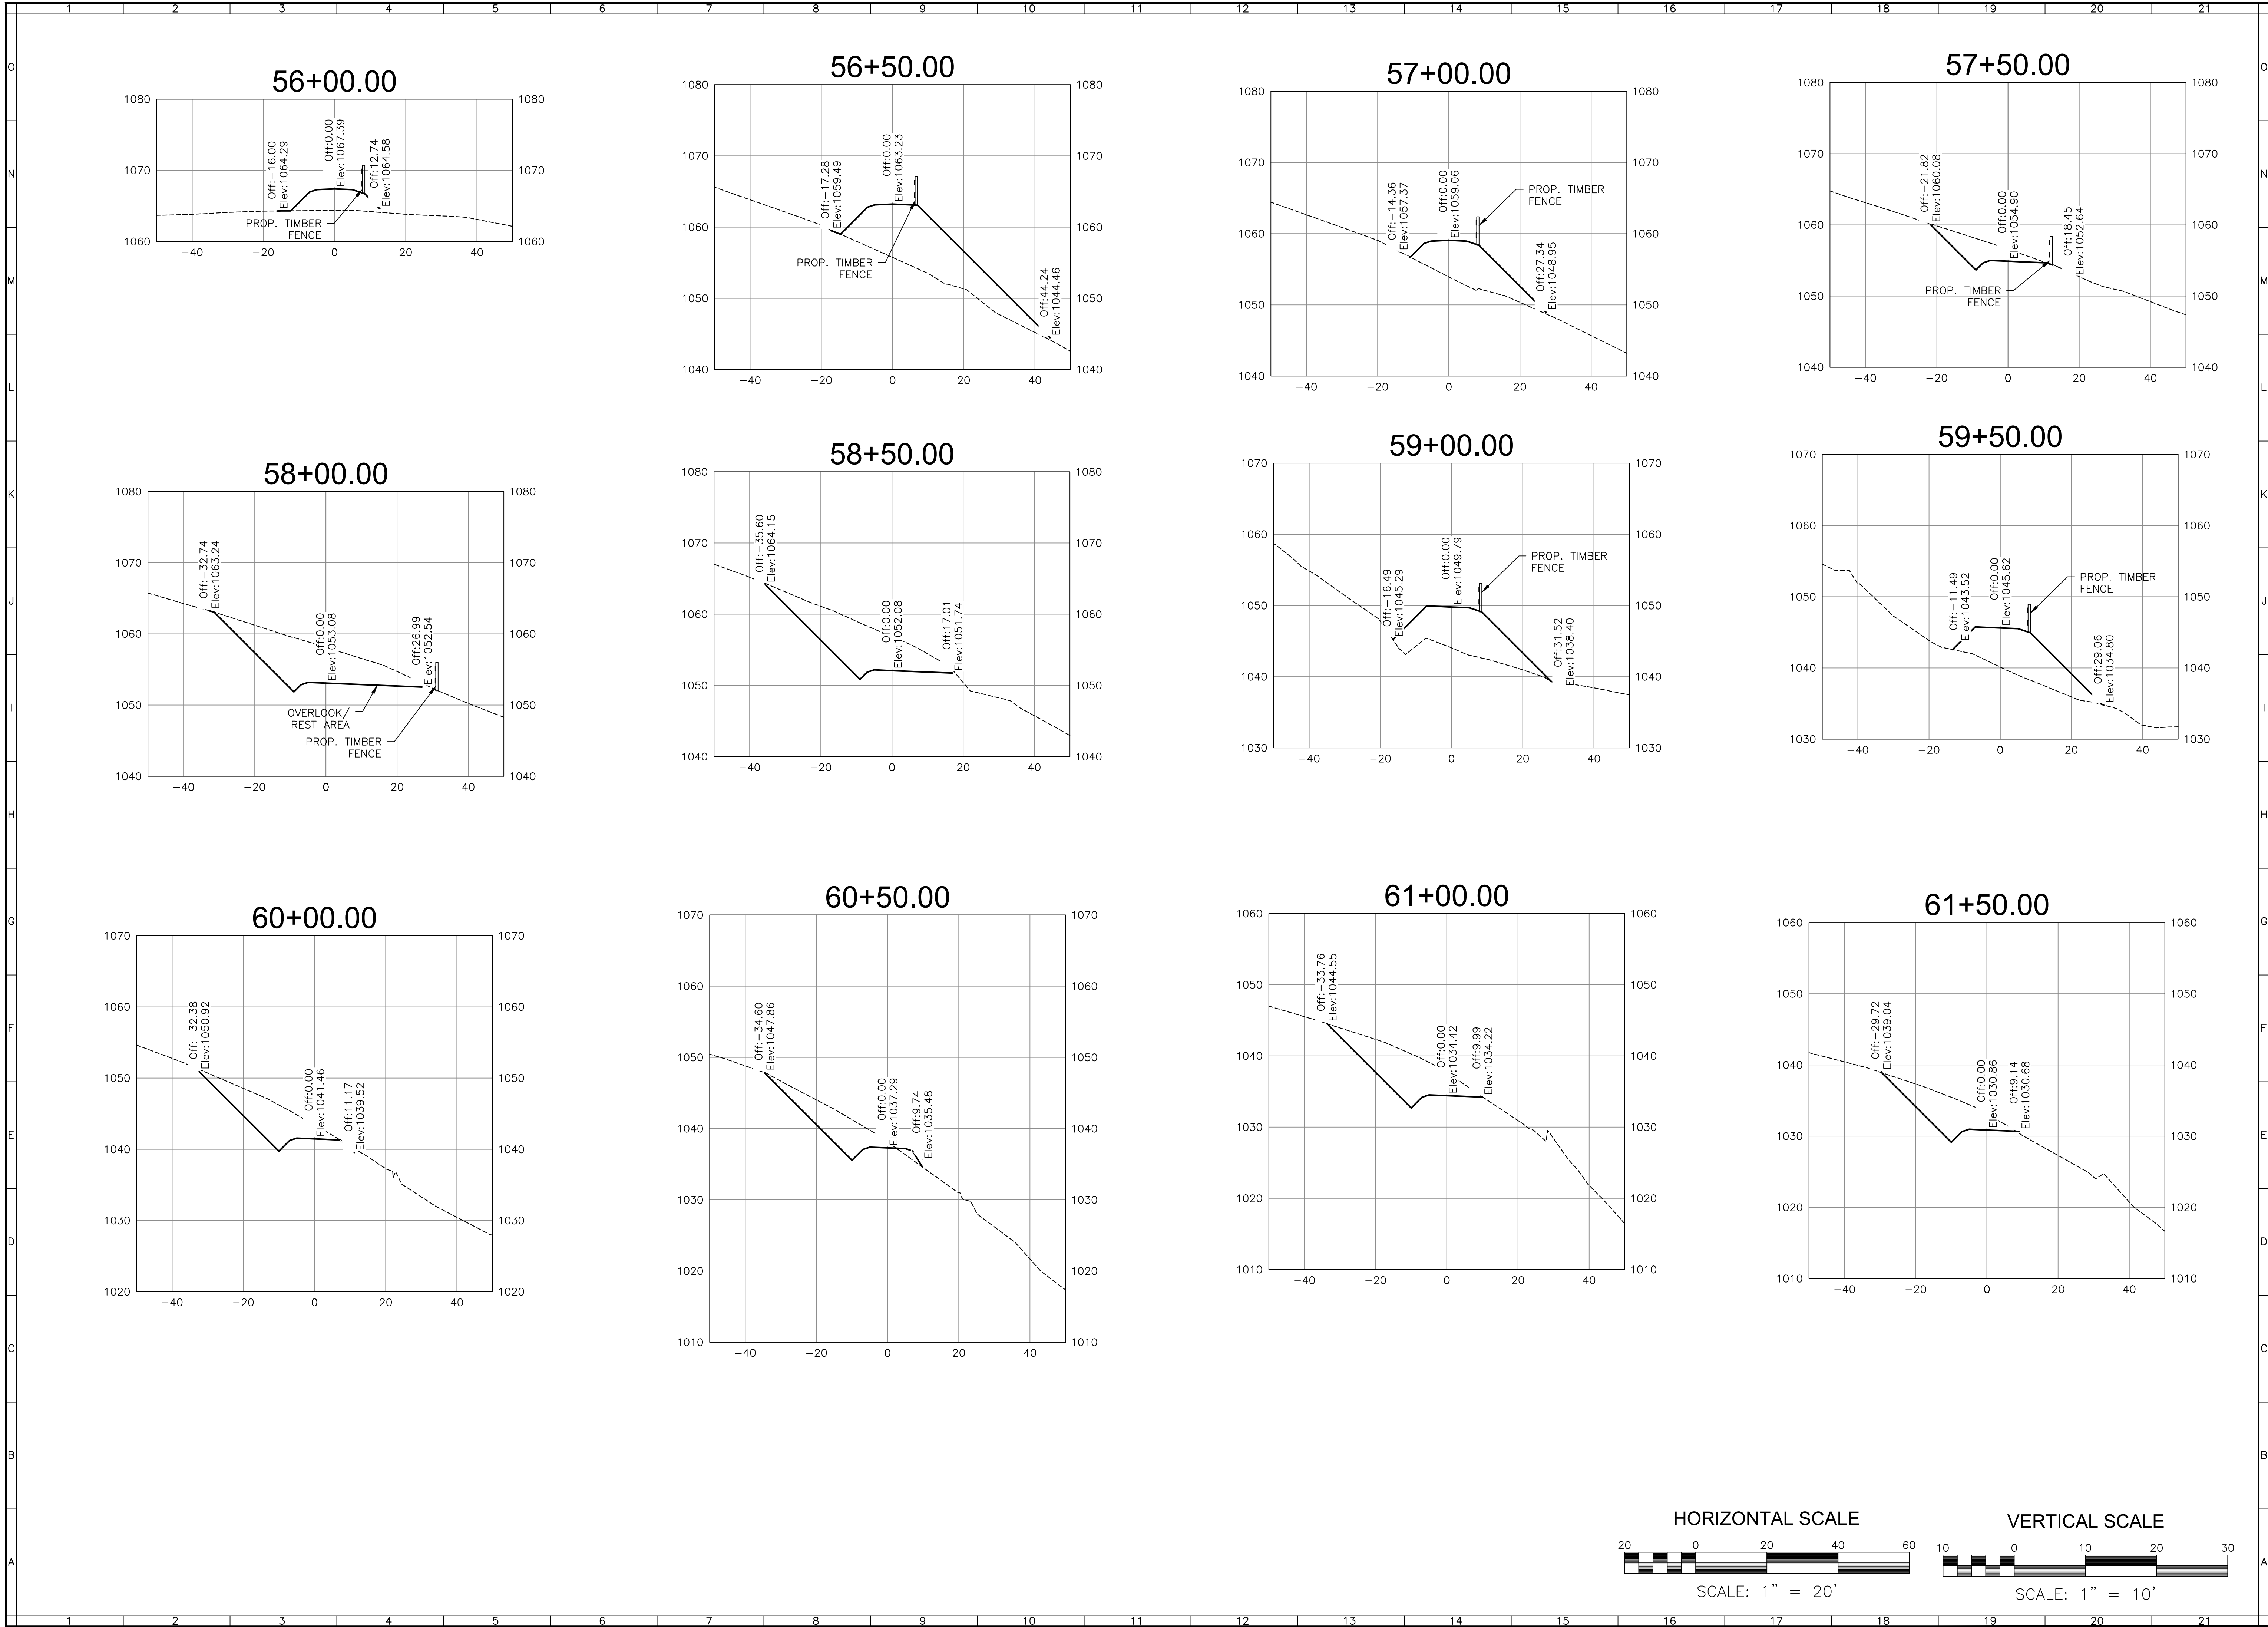


www.balzer.cc

Roanoke
New River Valley
Richmond
Staunton
Harrisonburg

RESIDENTIAL LAND DEVELOPMENT ENGINEERING
SITE DEVELOPMENT ENGINEERING
LAND USE PLANNING & ZONING
LANDSCAPE ARCHITECTURE
LAND SURVEYING
ARCHITECTURE
STRUCTURAL ENGINEERING
TRANSPORTATION ENGINEERING
ENVIRONMENTAL & SOIL SCIENCE
WETLAND DELINEATIONS & STREAM EVALUATIONS

Balzer and Associates, Inc.
1208 Corporate Circle
Roanoke, VA 24018
540-772-9580
FAX 540-772-8050

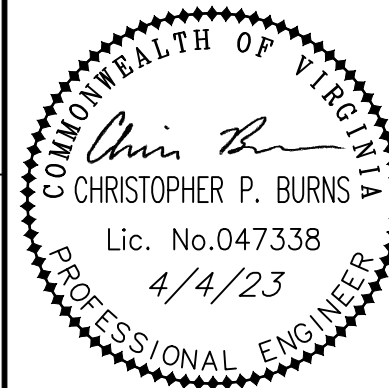


EAST ROANOKE RIVER
GREENWAY EXTENSION
CROSS SECTIONS (STA:56+00 - 61+50)

VINTON DISTRICT
ROANOKE COUNTY, VIRGINIA

DRAWN BY CPB
DESIGNED BY CPB
CHECKED BY BTC
DATE 9/4/2019
SCALE AS NOTED

REVISIONS:
12/20/2019
3/27/2020
8/7/2020
7/27/2021
12/21/2022
4/4/2023

SHEET NO.
XS9
JOB NO. 04160062.00

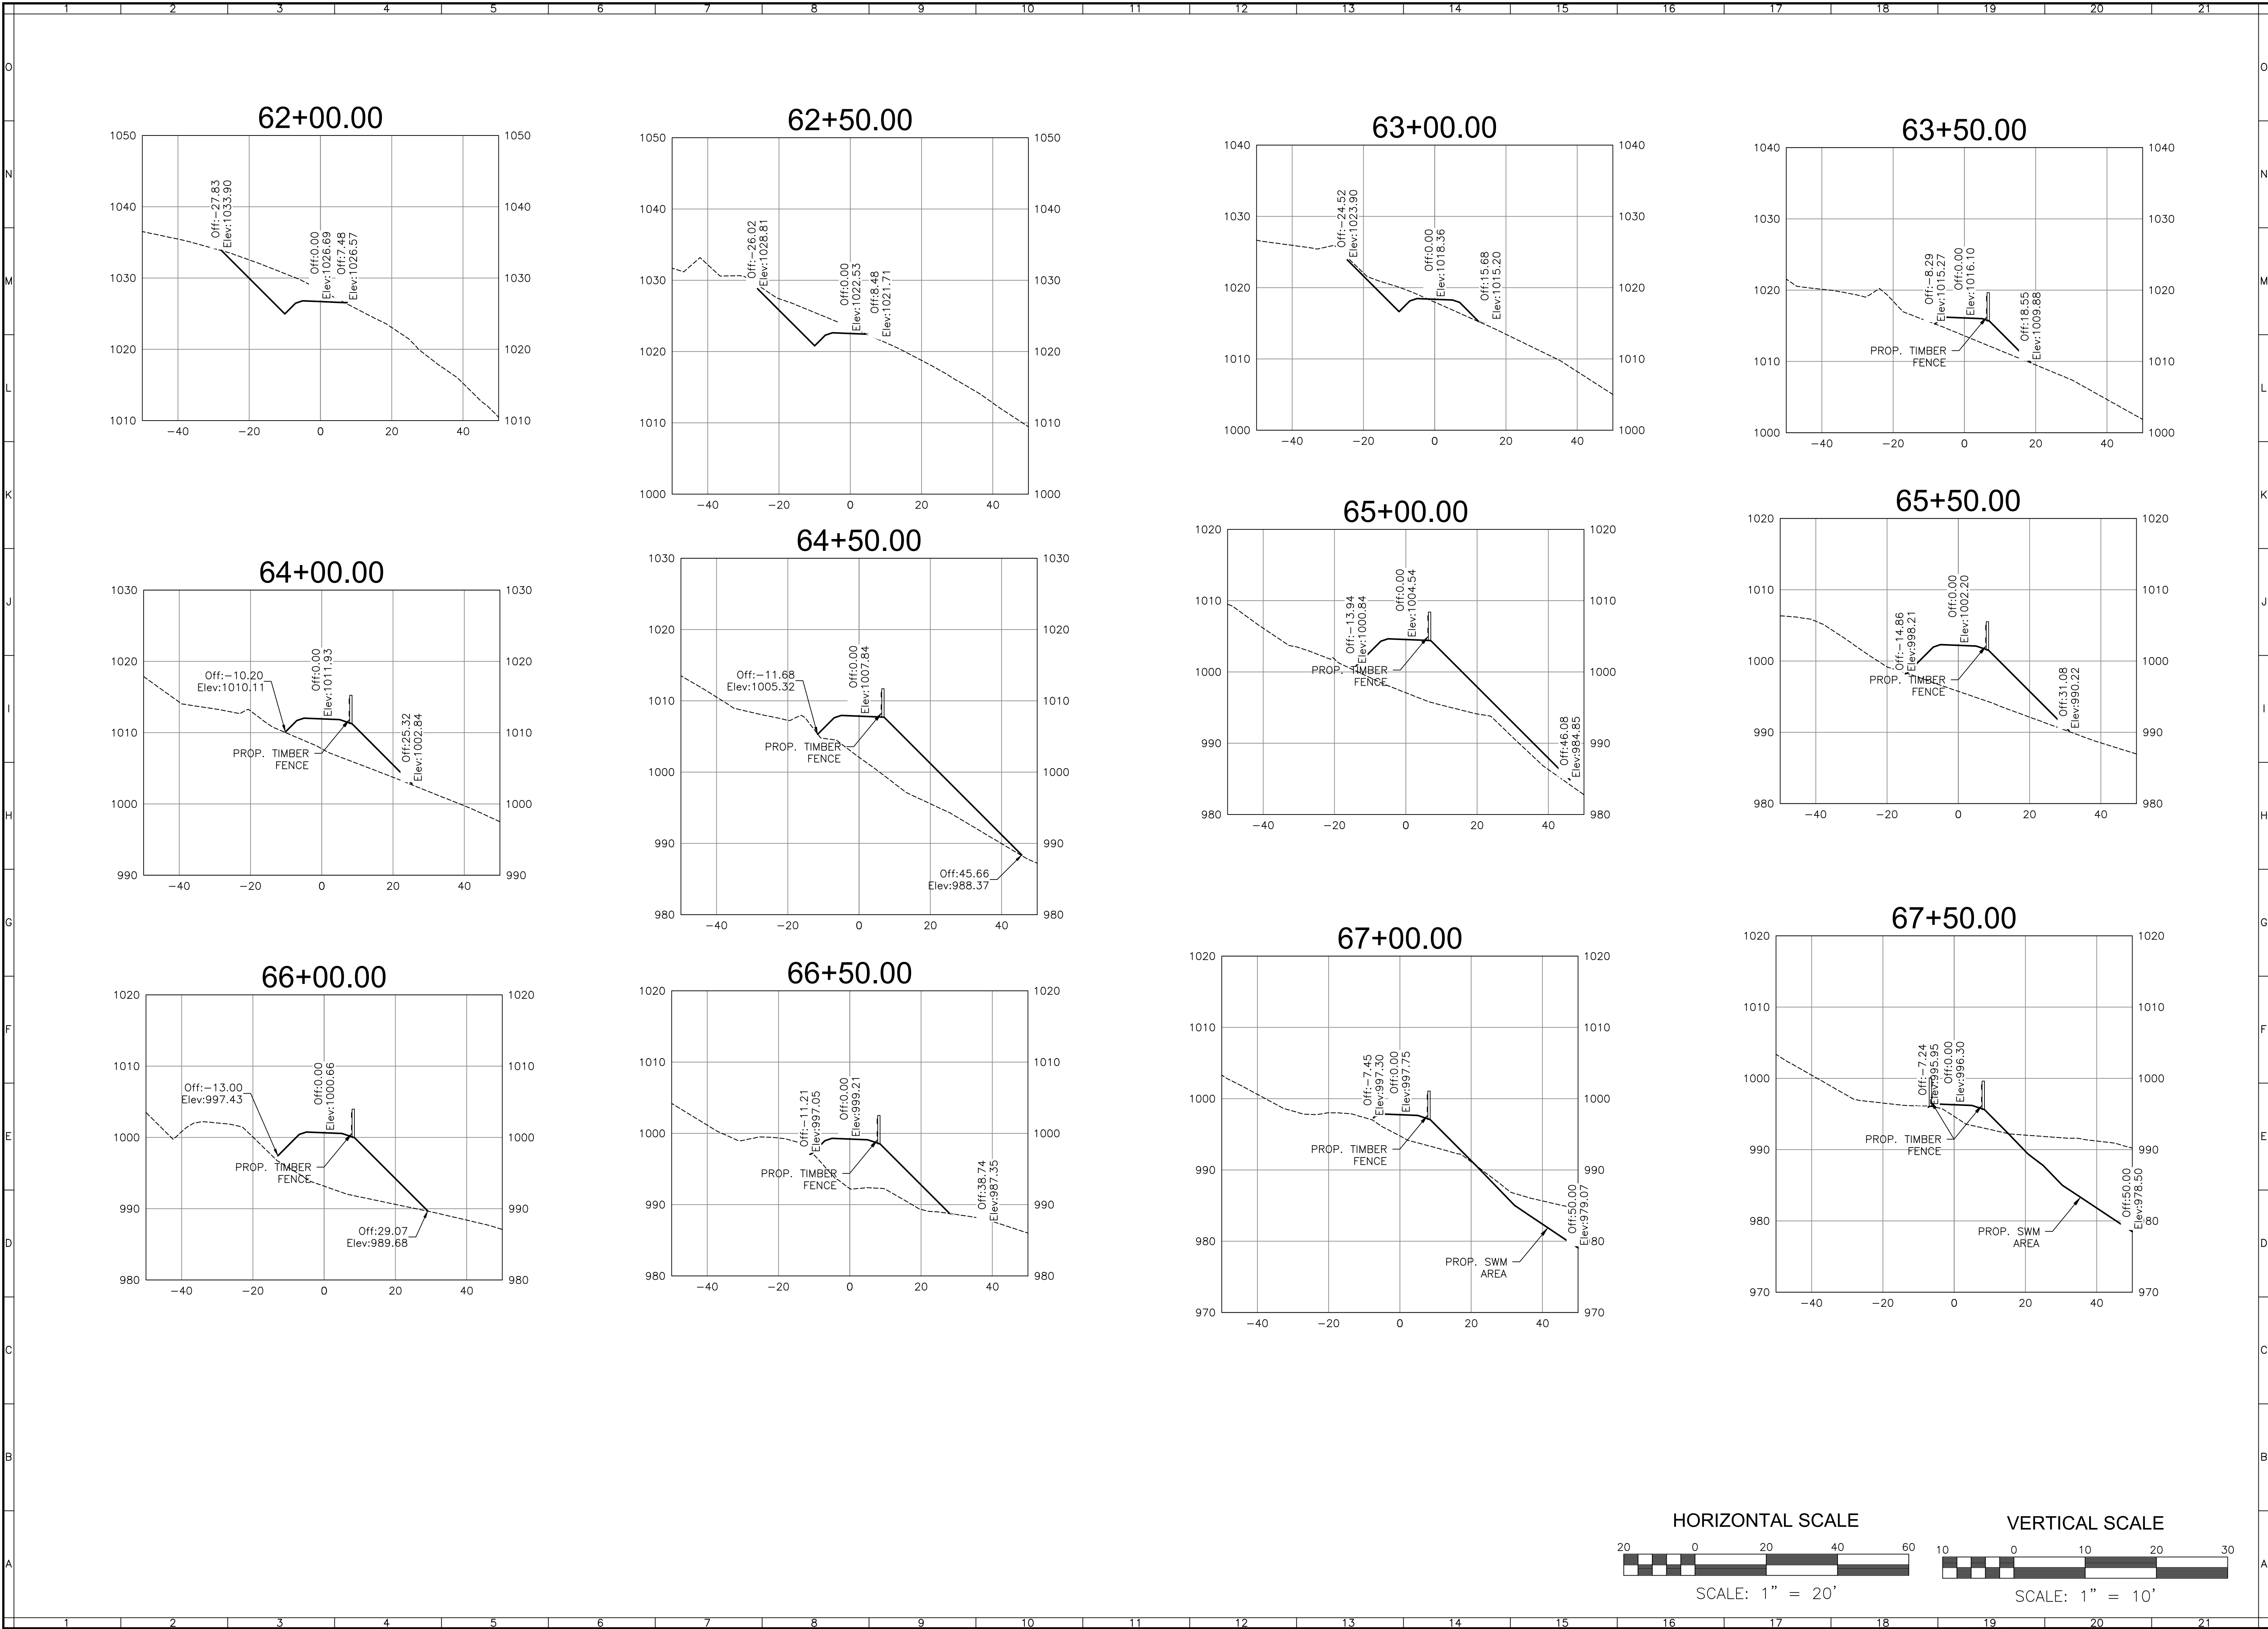

REFLECTING TOMORROW

www.balzer.cc

Roanoke
New River Valley
Richmond
Staunton
Harrisonburg

RESIDENTIAL LAND DEVELOPMENT ENGINEERING
SITE DEVELOPMENT ENGINEERING
LAND USE PLANNING & ZONING
LANDSCAPE ARCHITECTURE
ARCHITECTURE
STRUCTURAL ENGINEERING
TRANSPORTATION ENGINEERING
ENVIRONMENTAL & SOIL SCIENCE
WETLAND DELINEATIONS & STREAM EVALUATIONS


Balzer and Associates, Inc.

1208 Corporate Circle

Roanoke, VA 24018

540-772-9580

FAX 540-772-8050

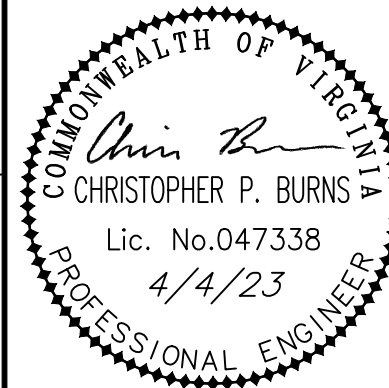

EAST ROANOKE RIVER
GREENWAY EXTENSION
CROSS SECTIONS (STA: 62+00 - 67+50)
VINTON DISTRICT
ROANOKE COUNTY, VIRGINIA

DRAWN BY CPB

DESIGNED BY CPB

CHECKED BY BTC

DATE 9/4/2019

SCALE AS NOTED

REVISIONS:

12/20/2019

3/27/2020

8/7/2020

7/27/2021


12/21/2022


















4/4/2023



















SHEET NO.

XS10

JOB NO. 04160062.00

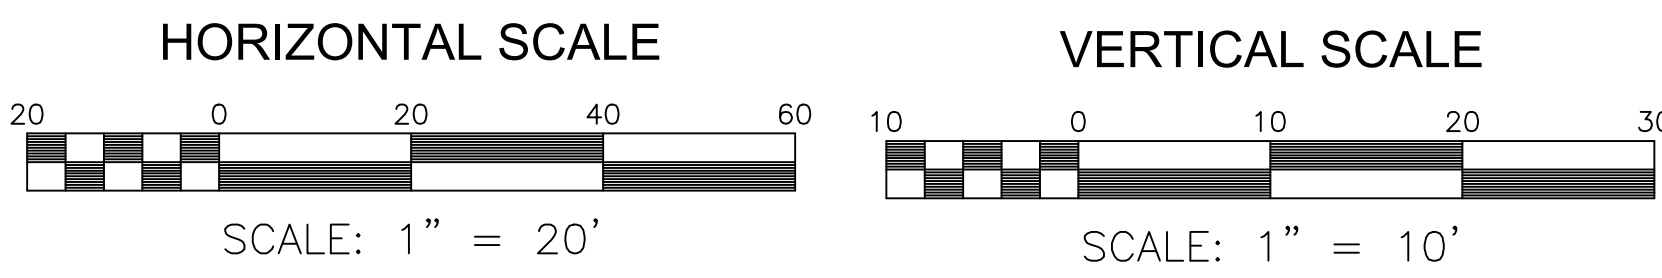

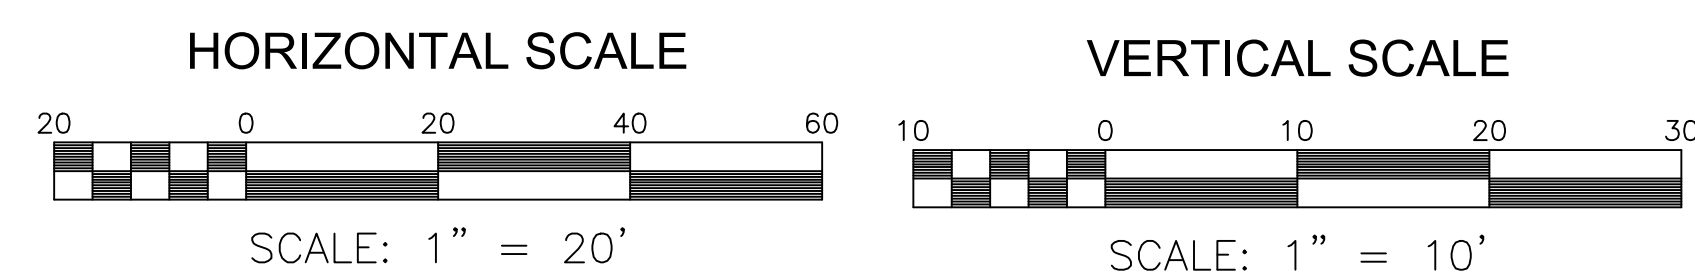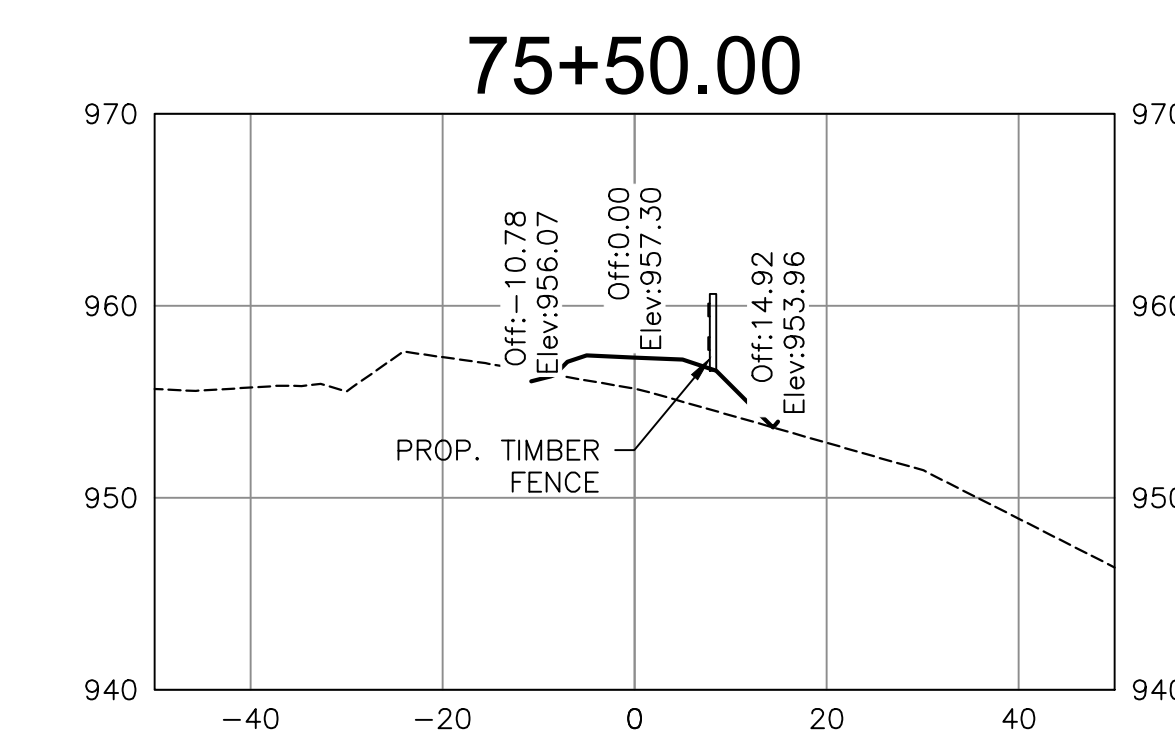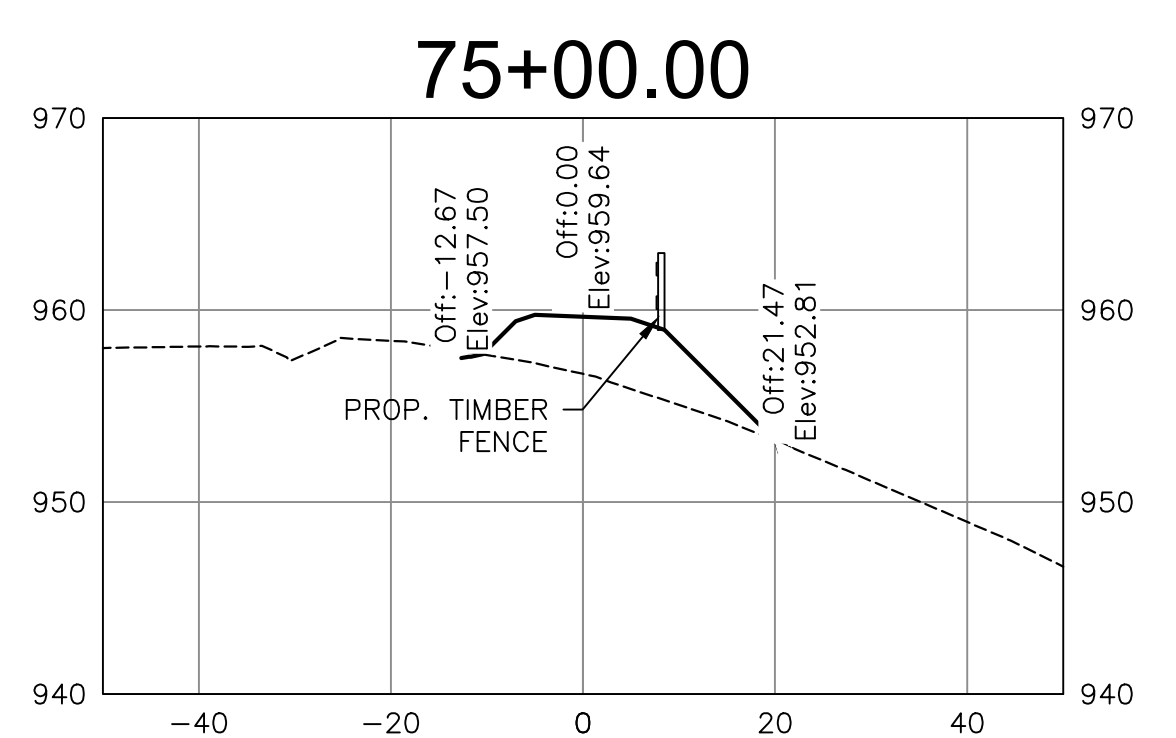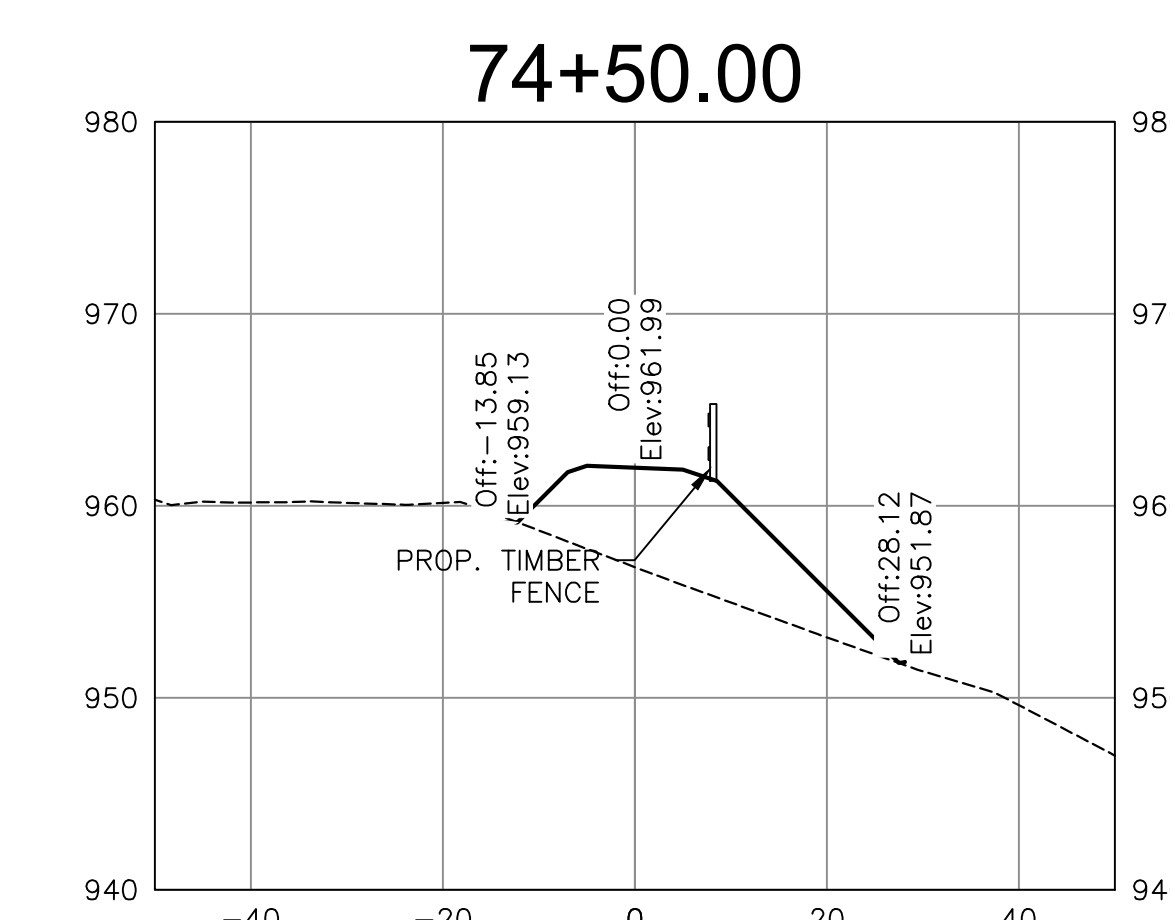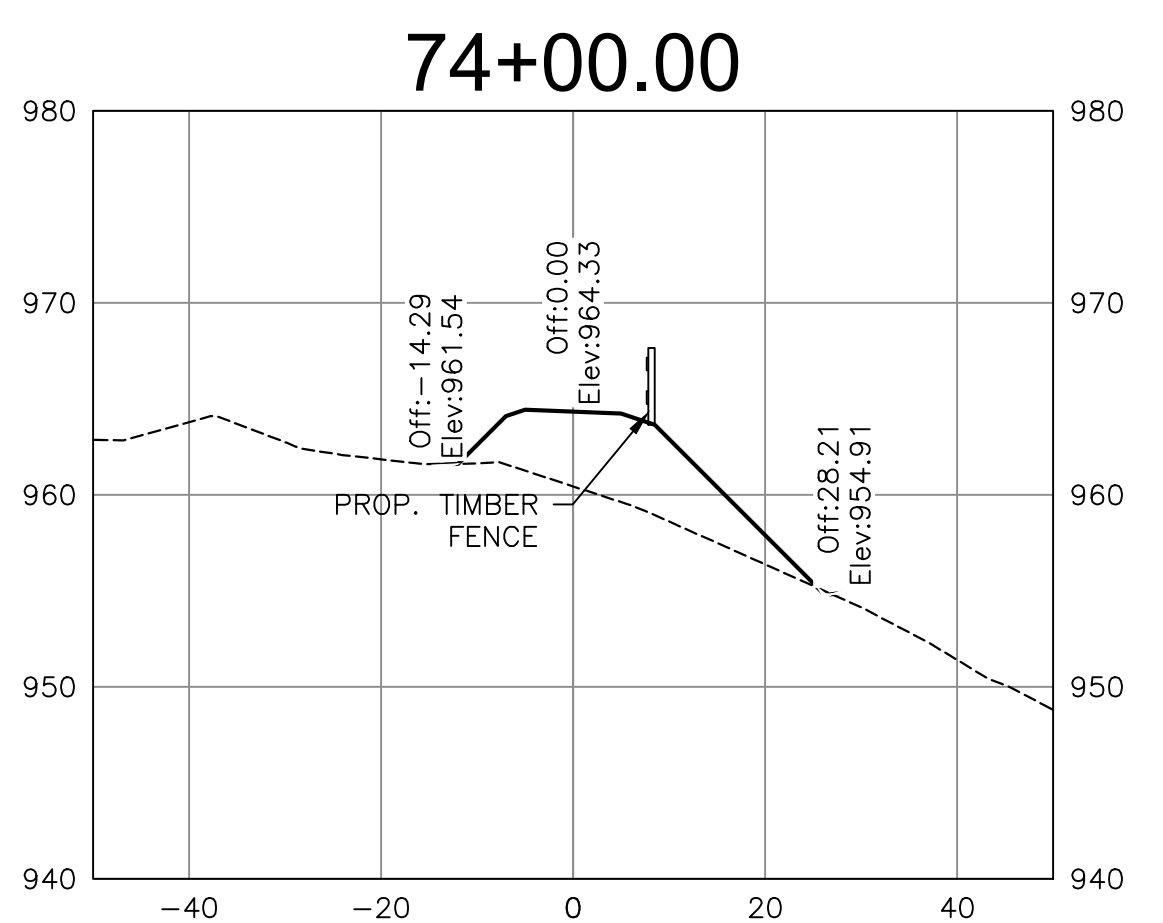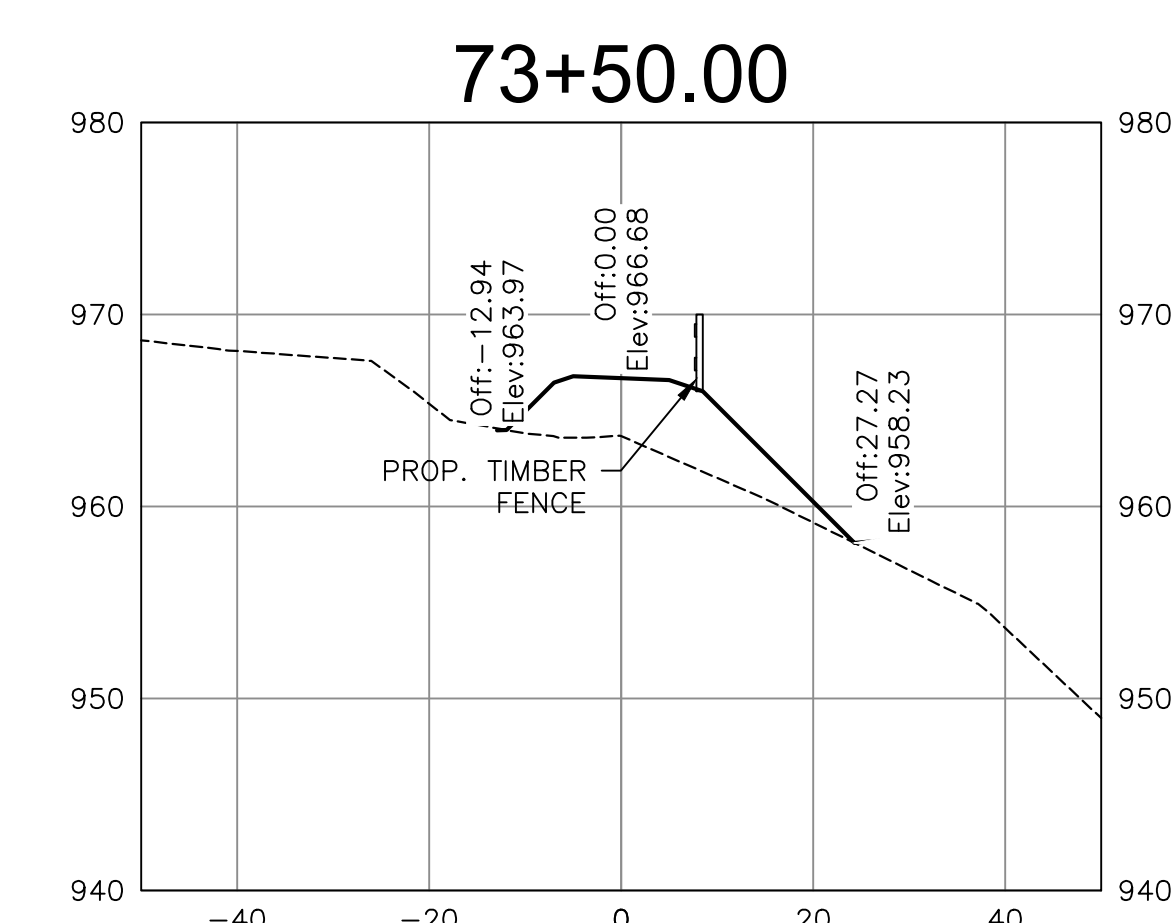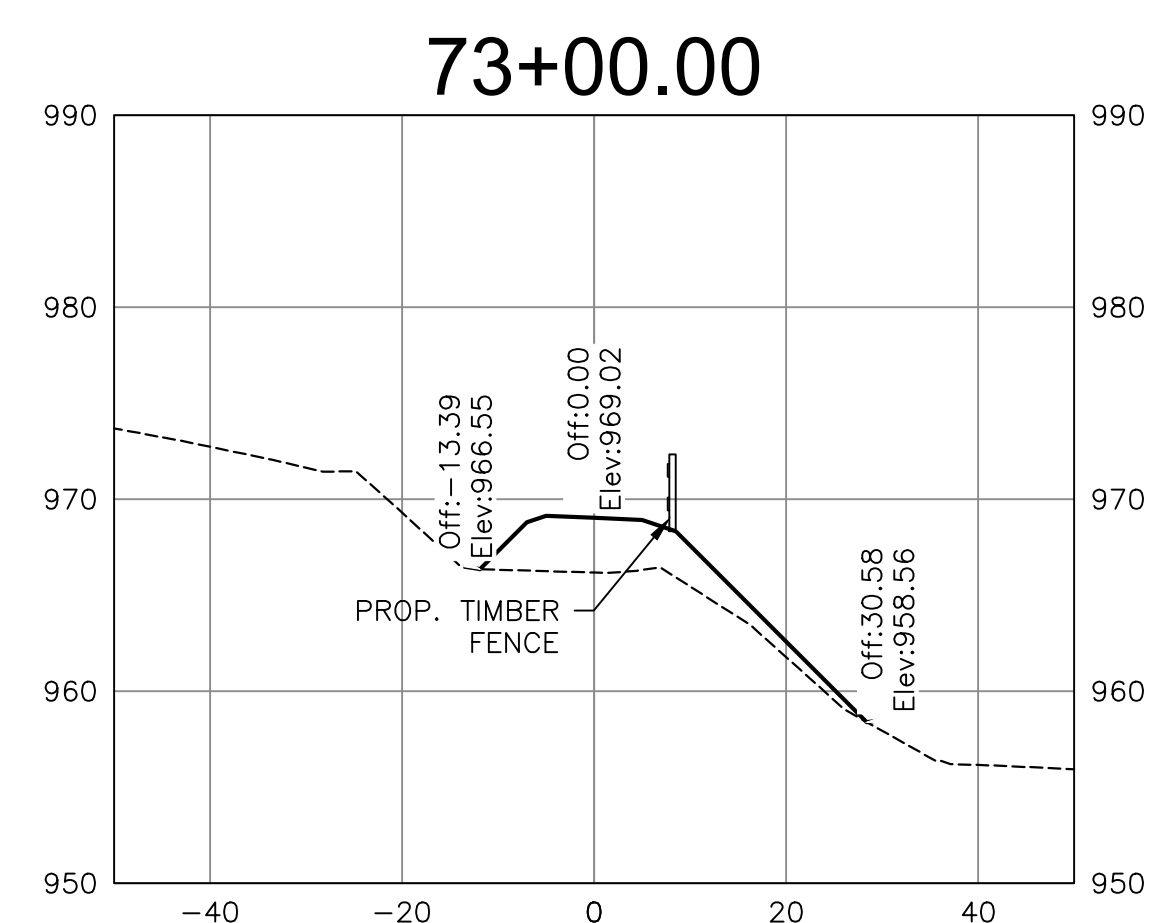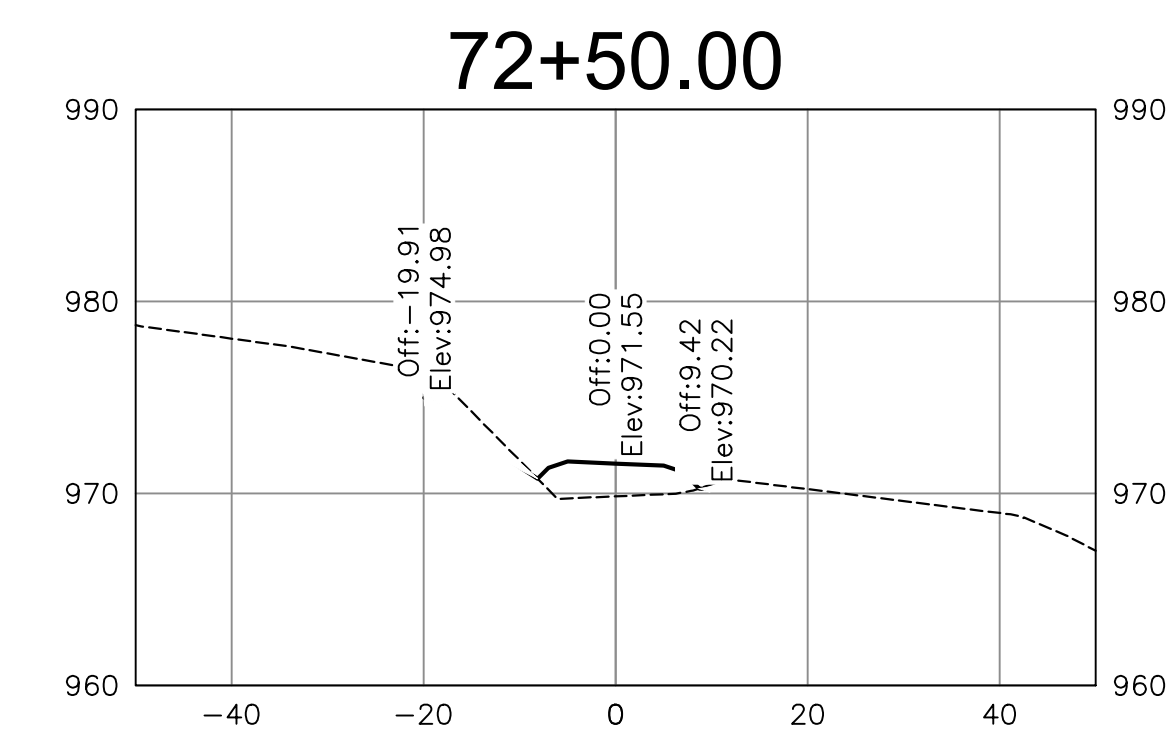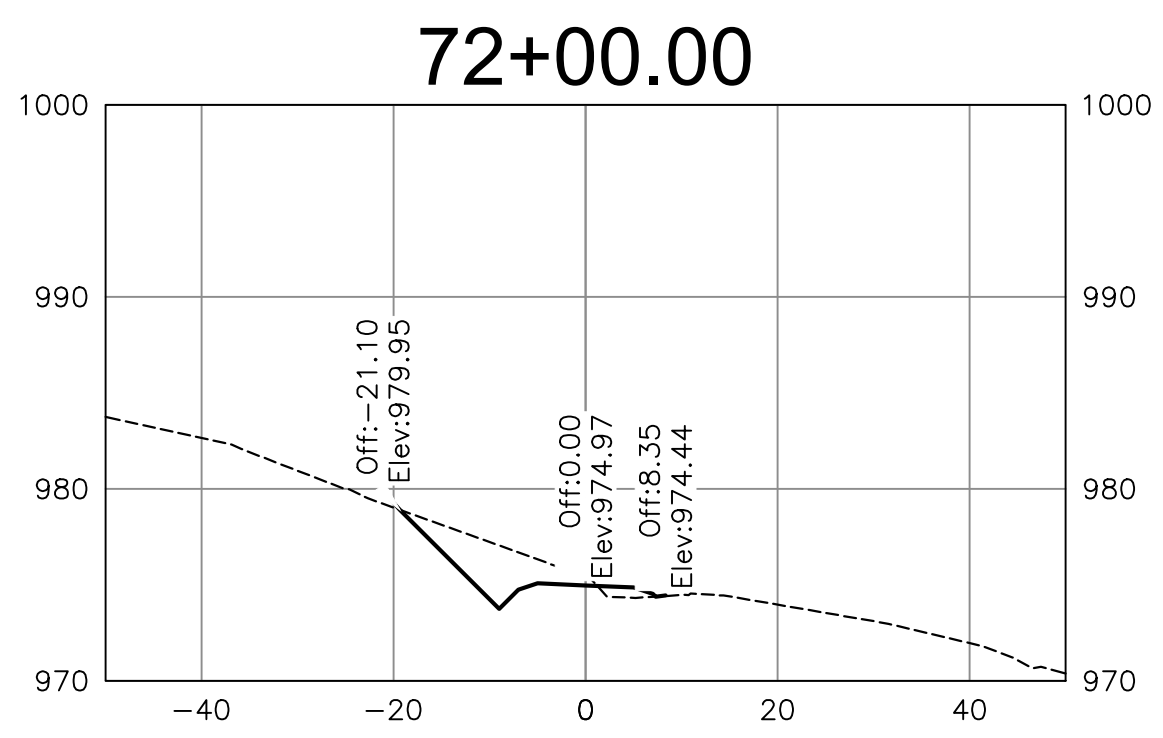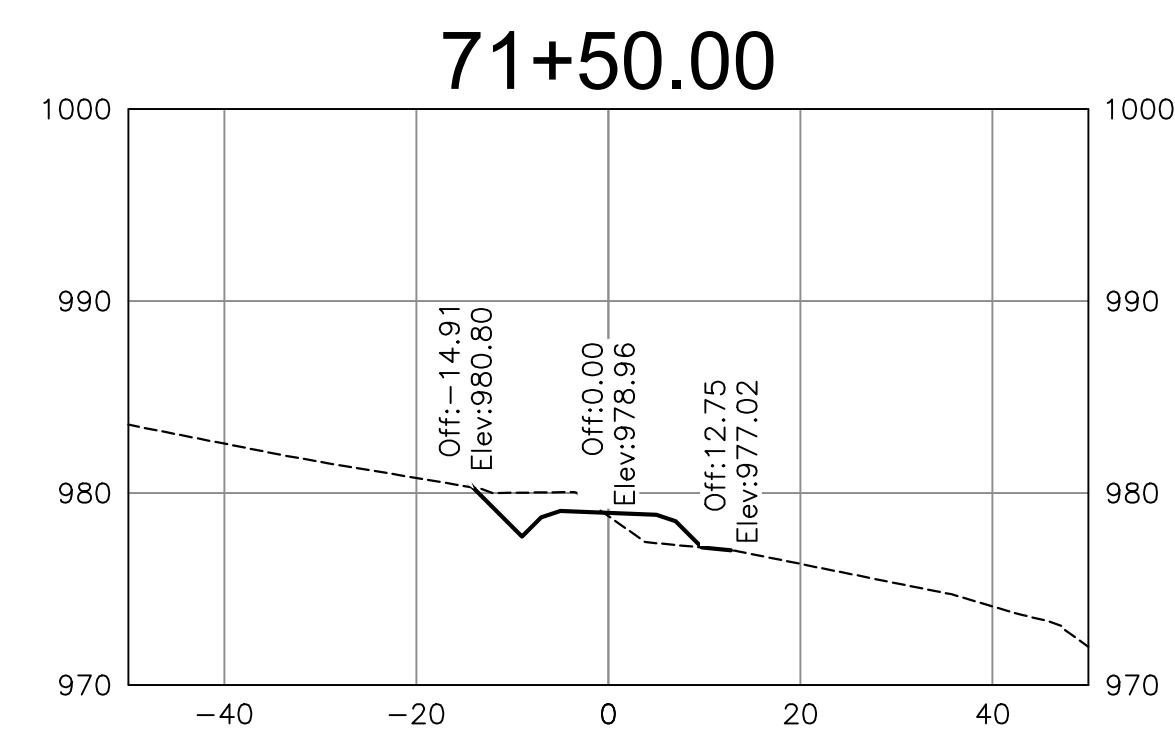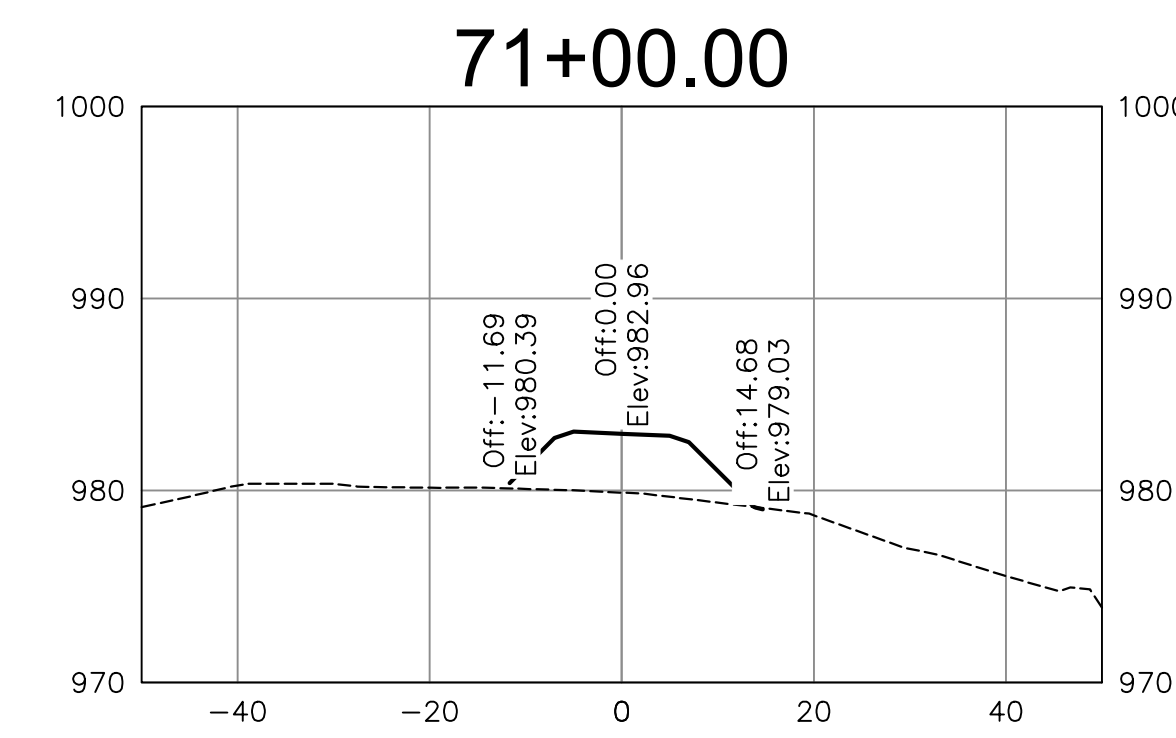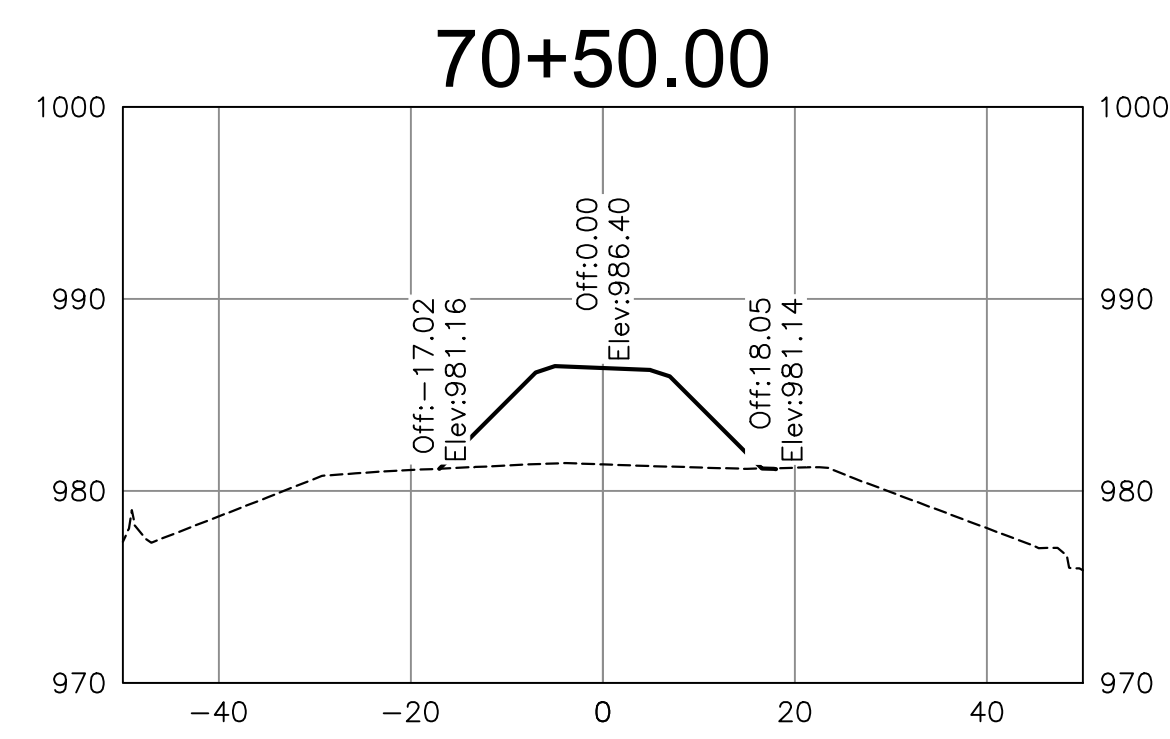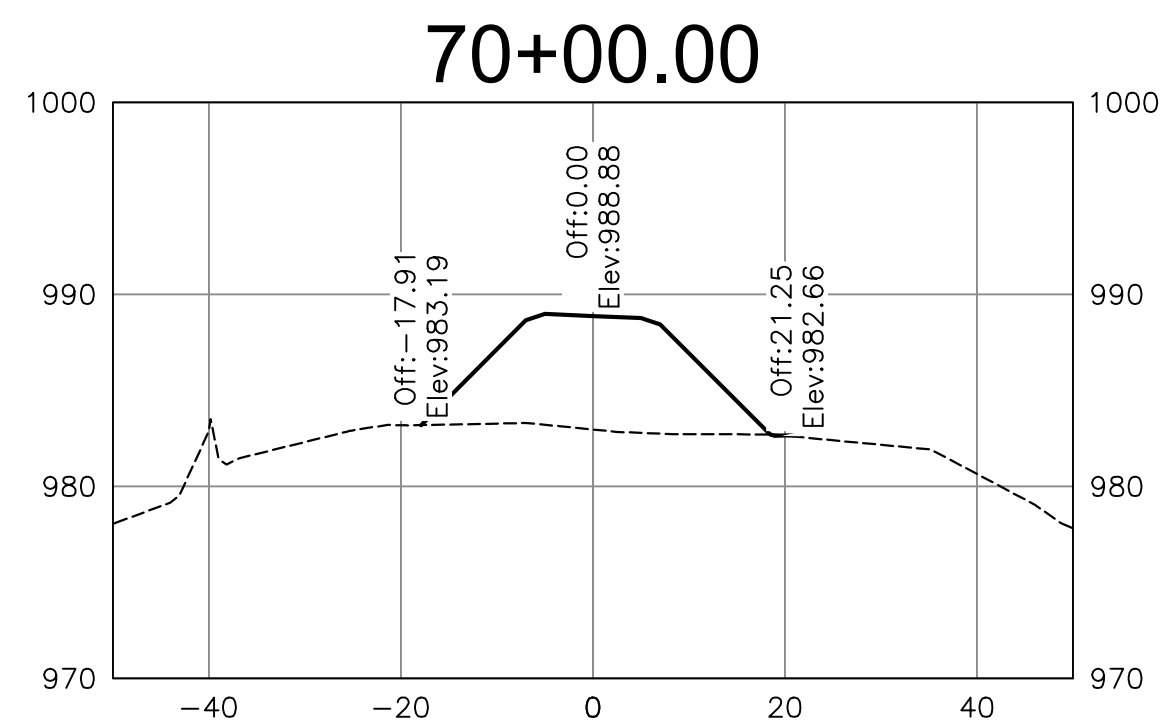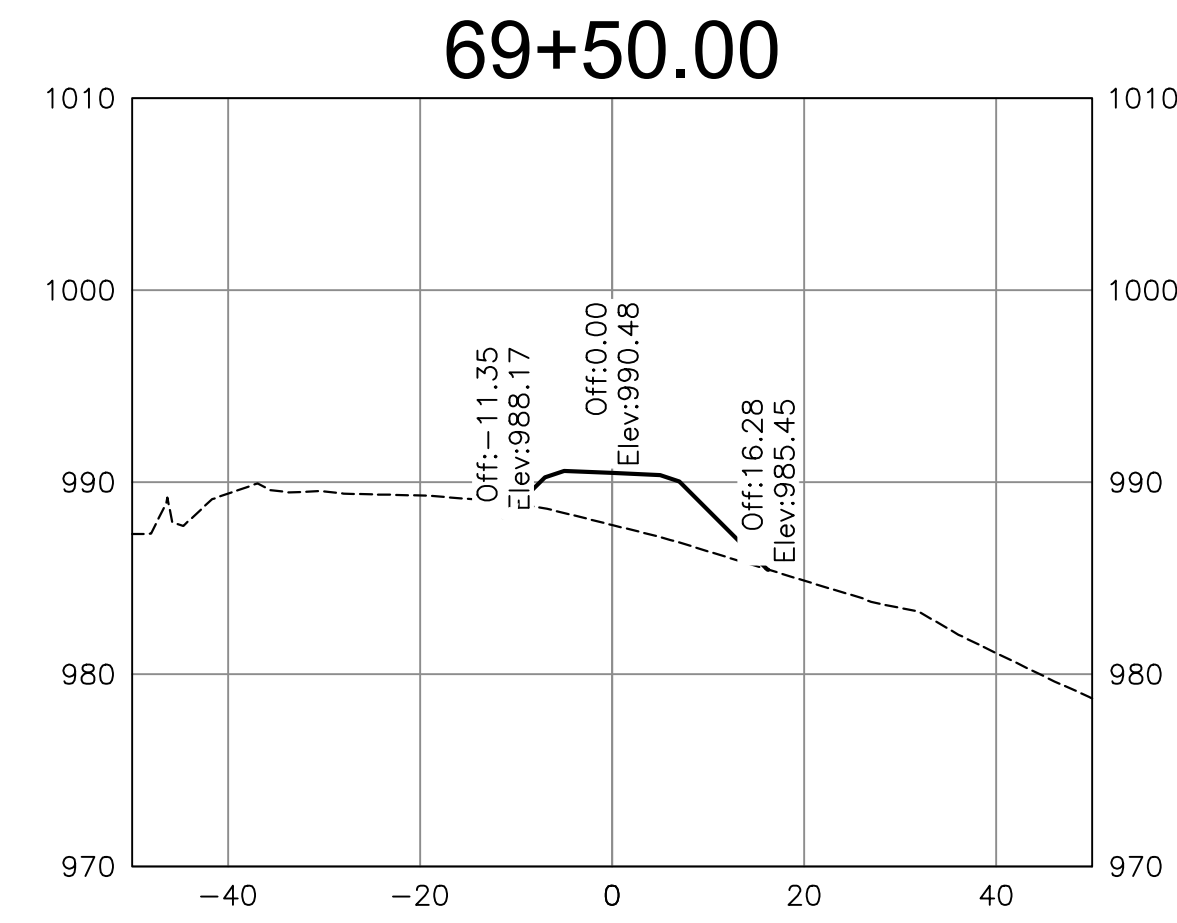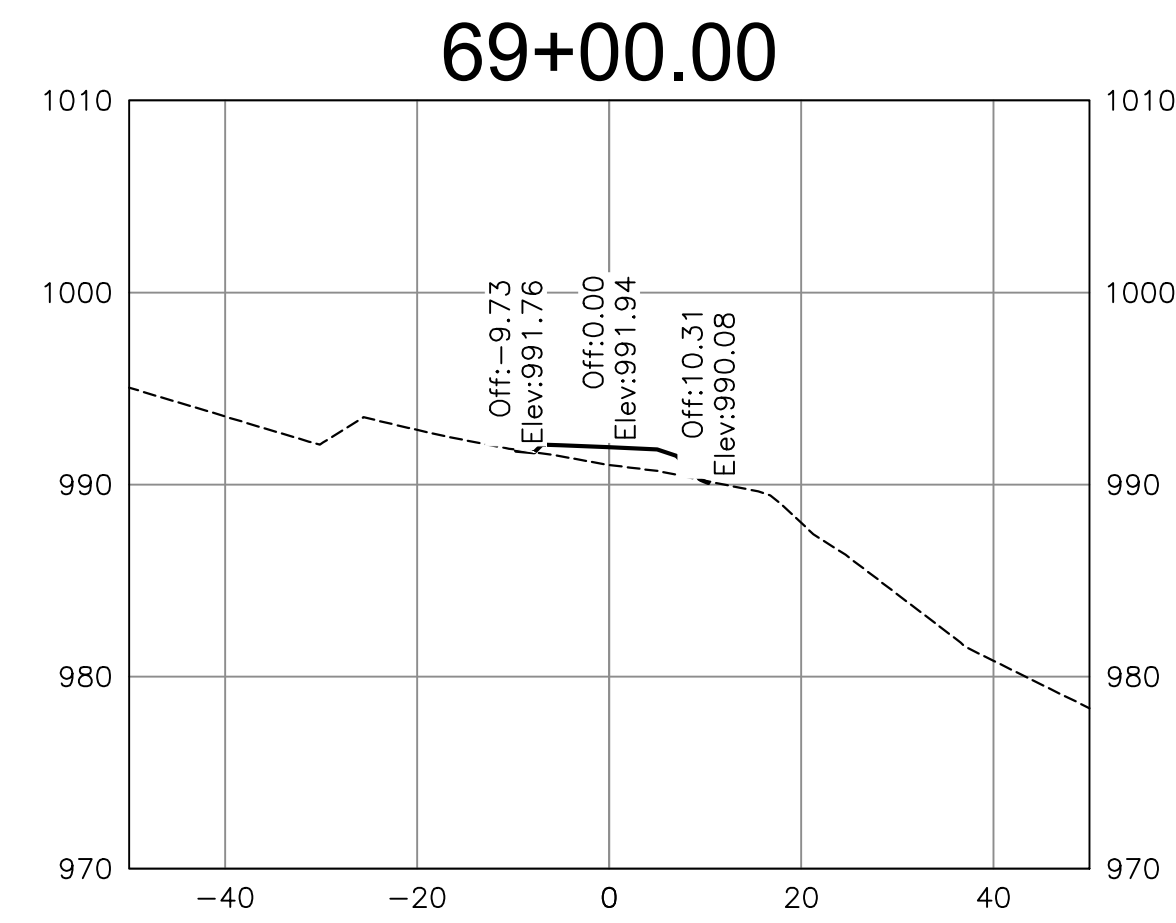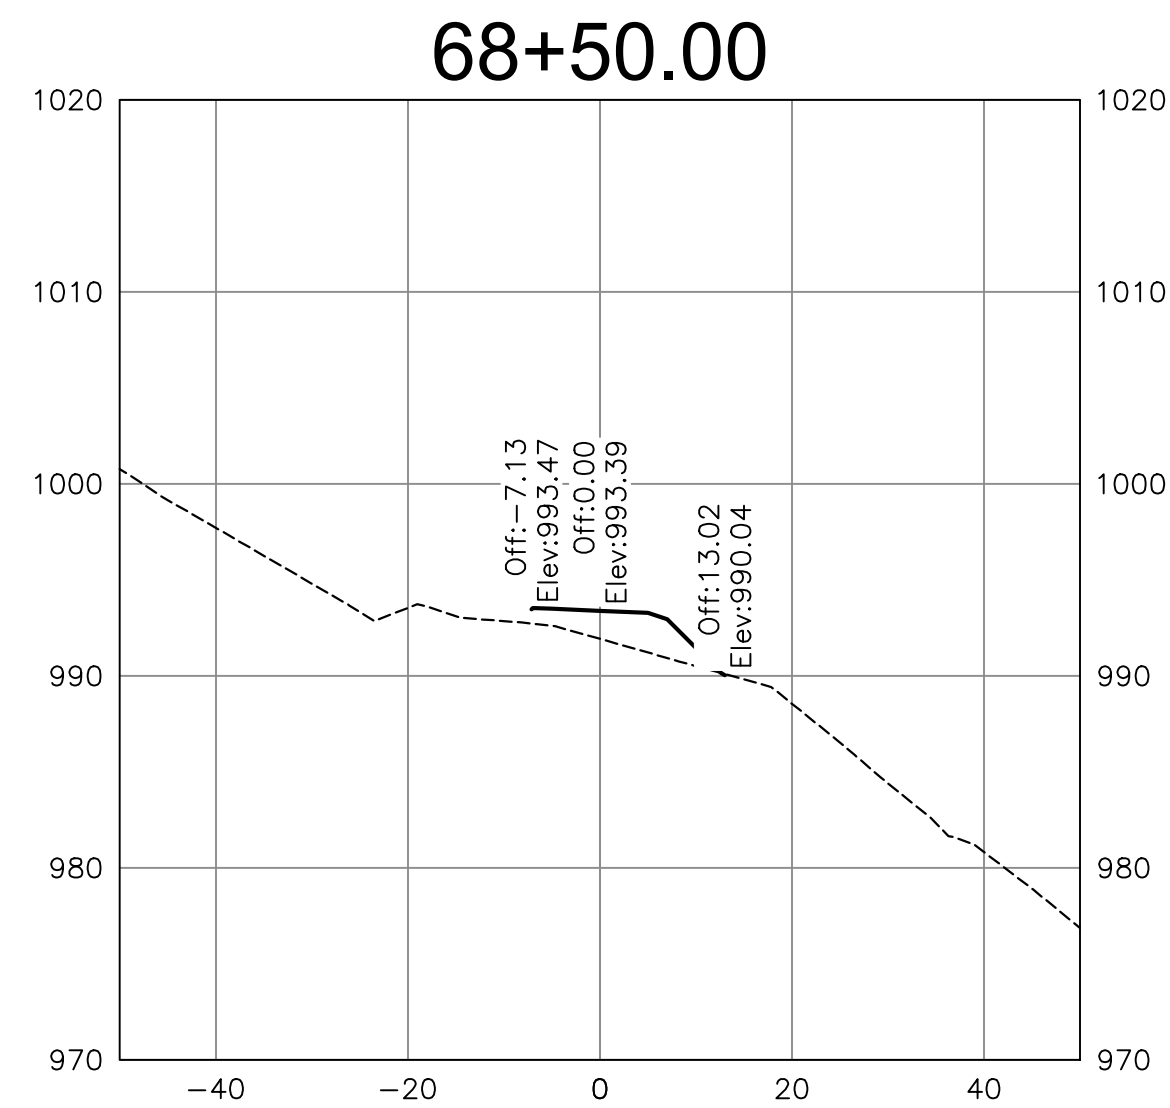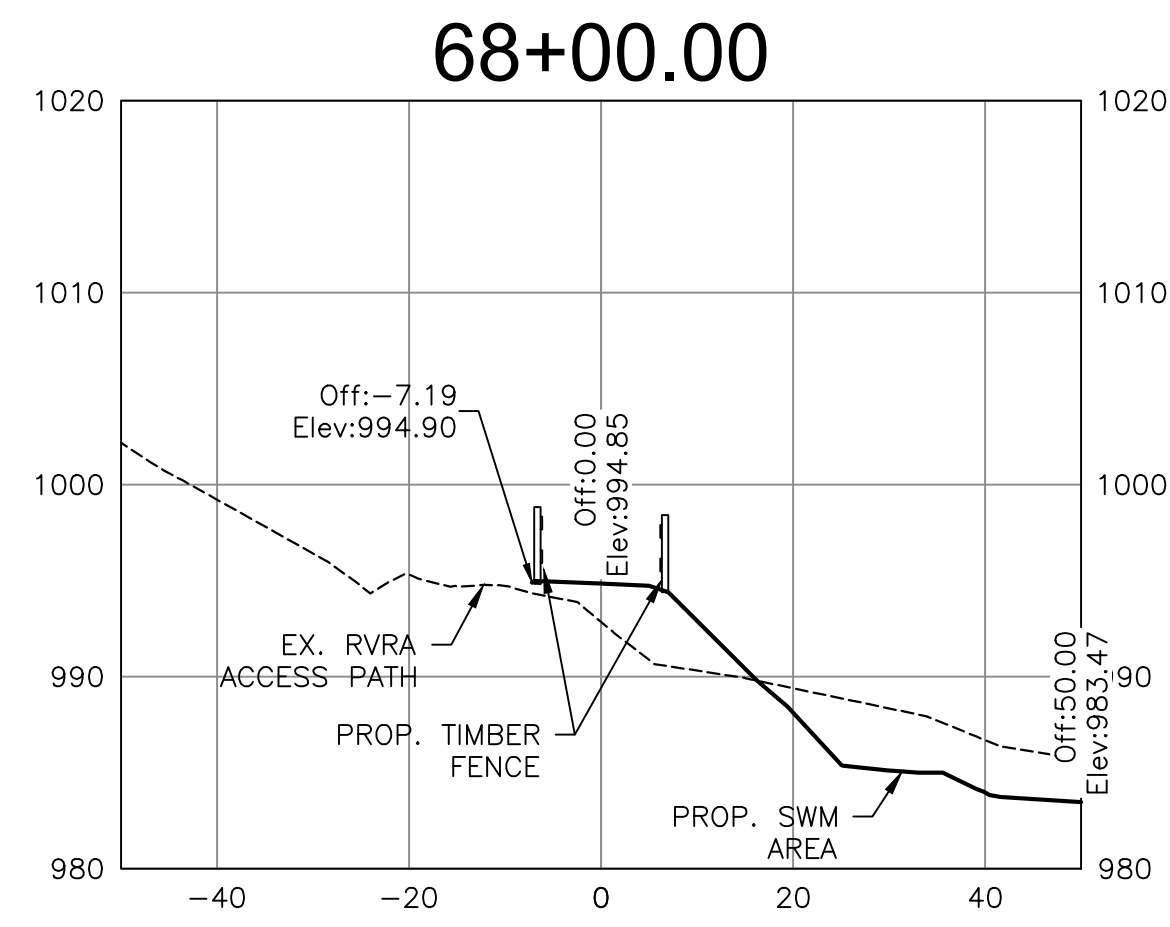

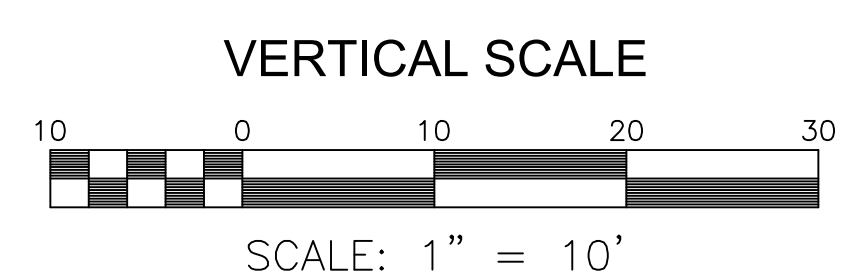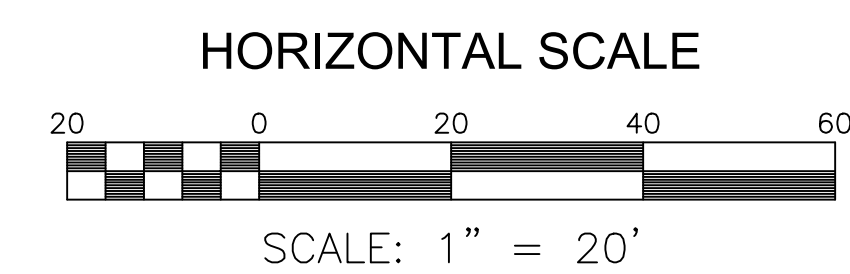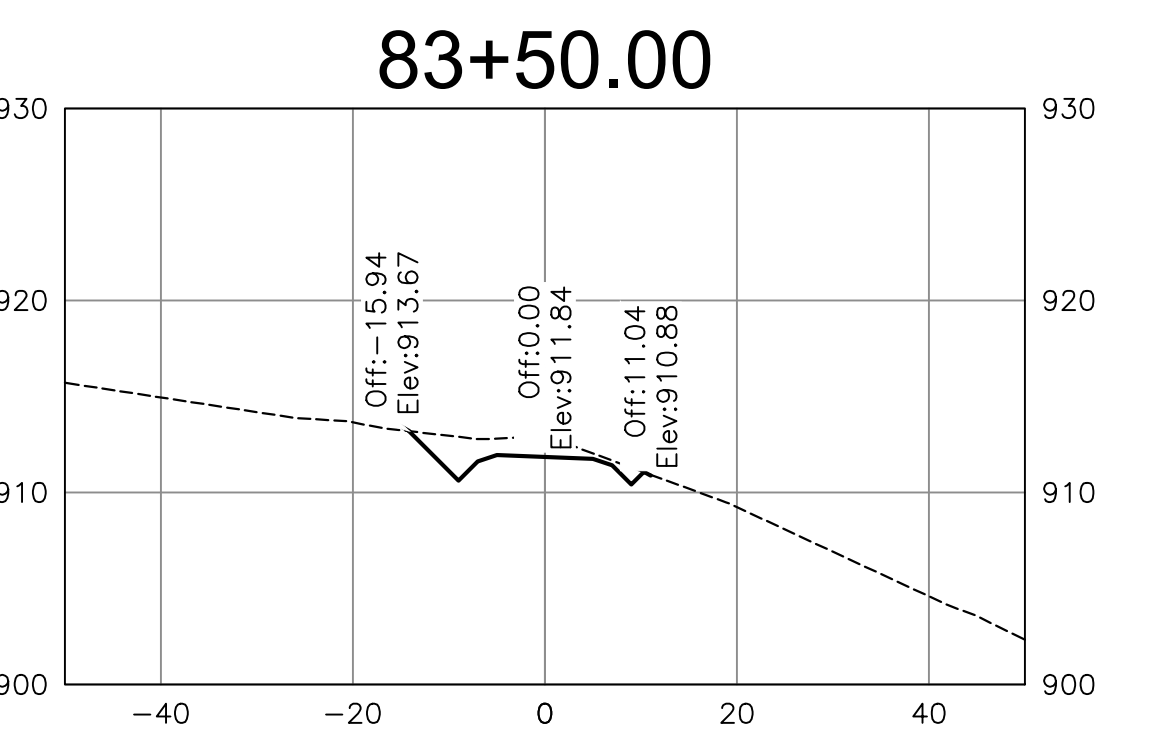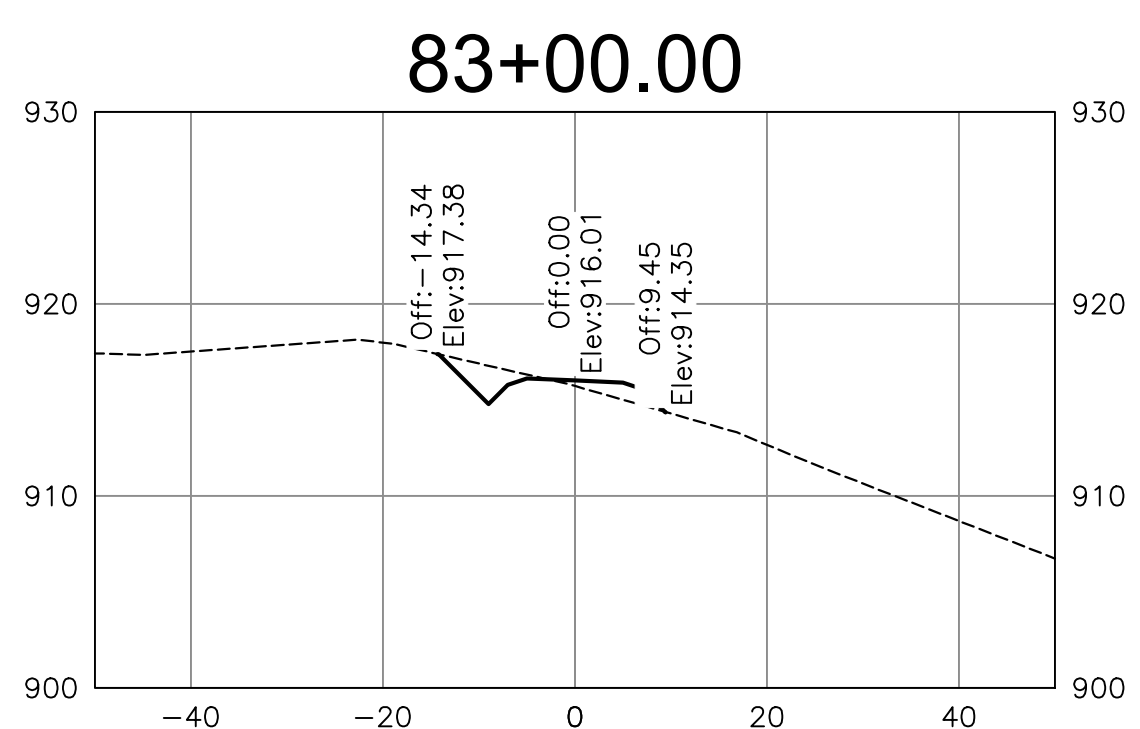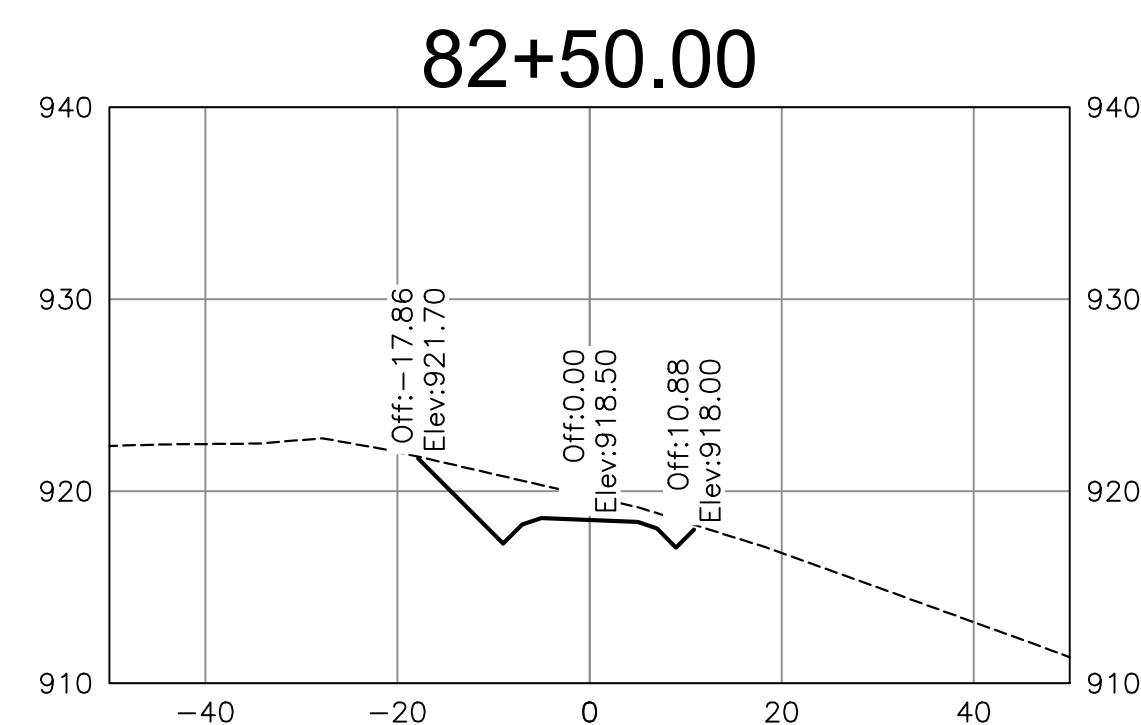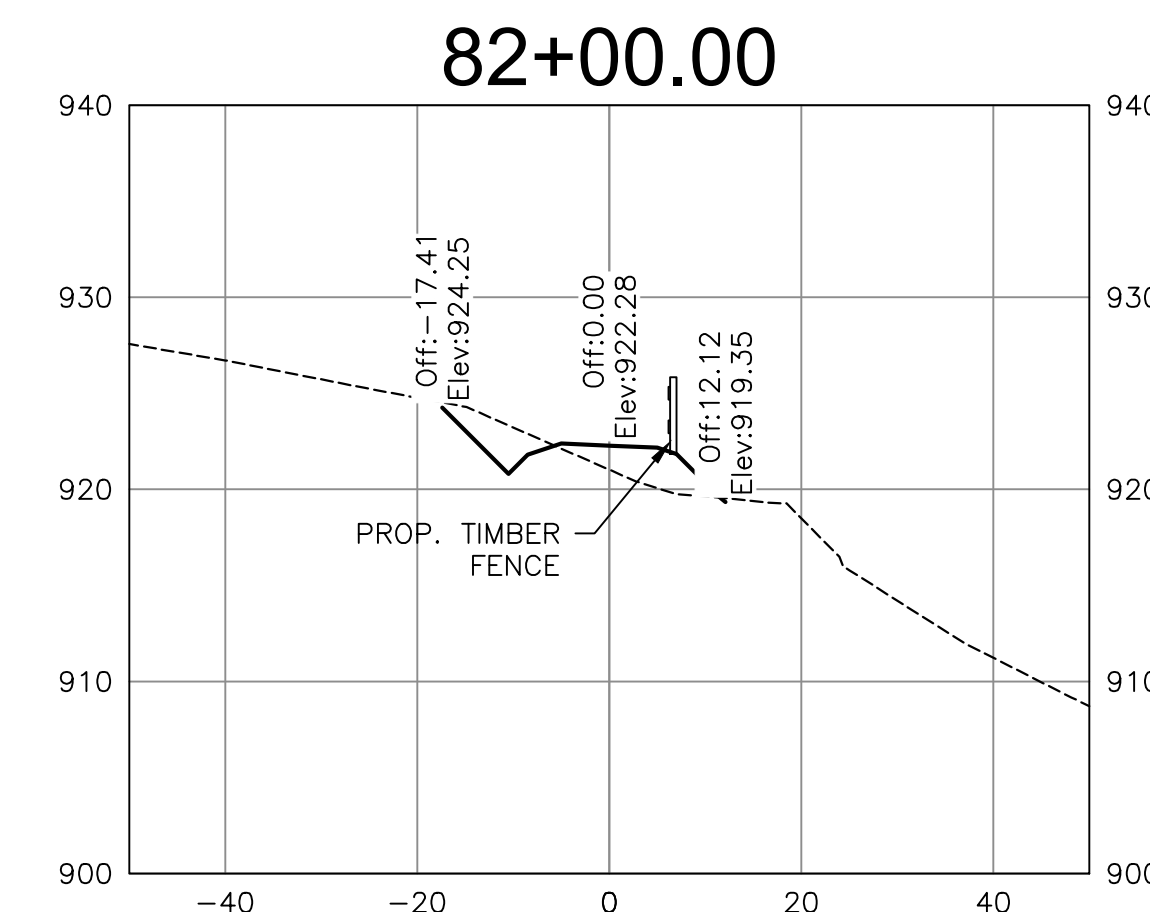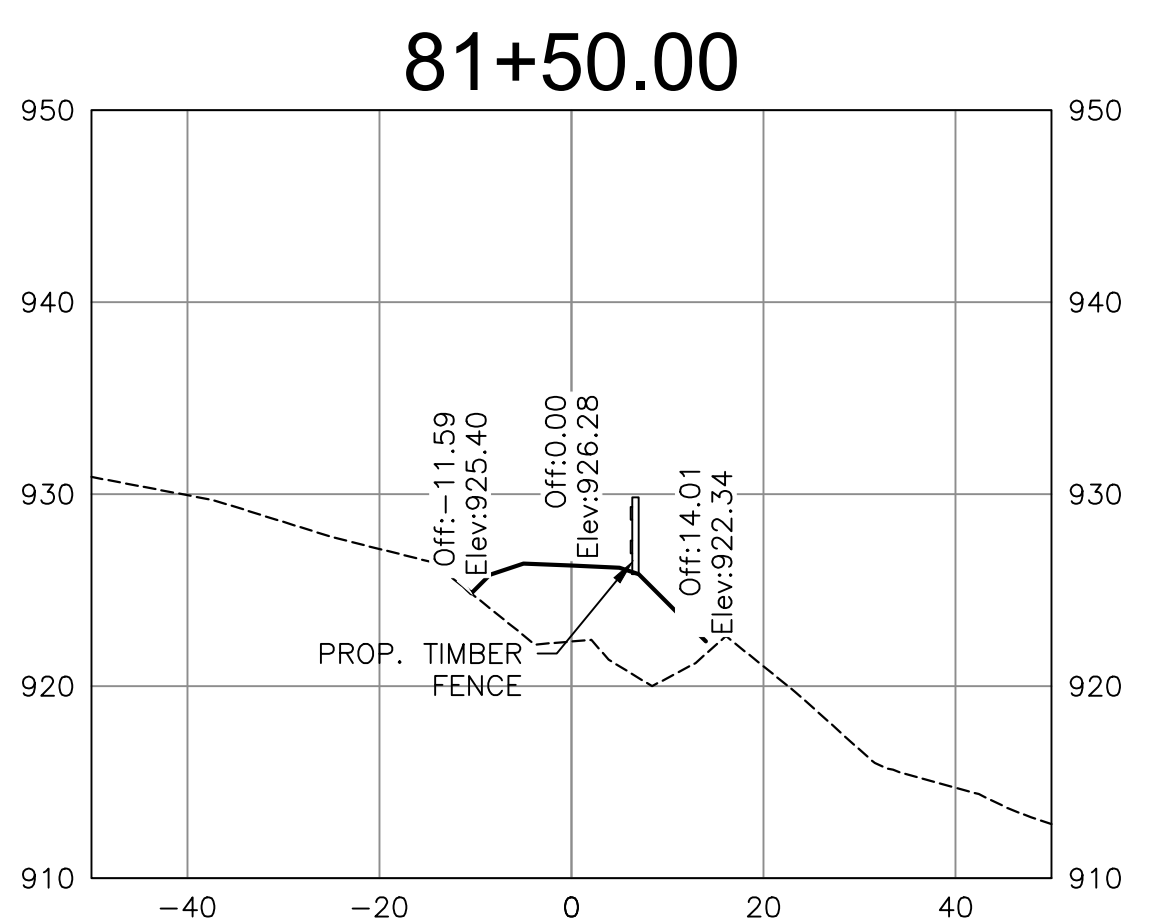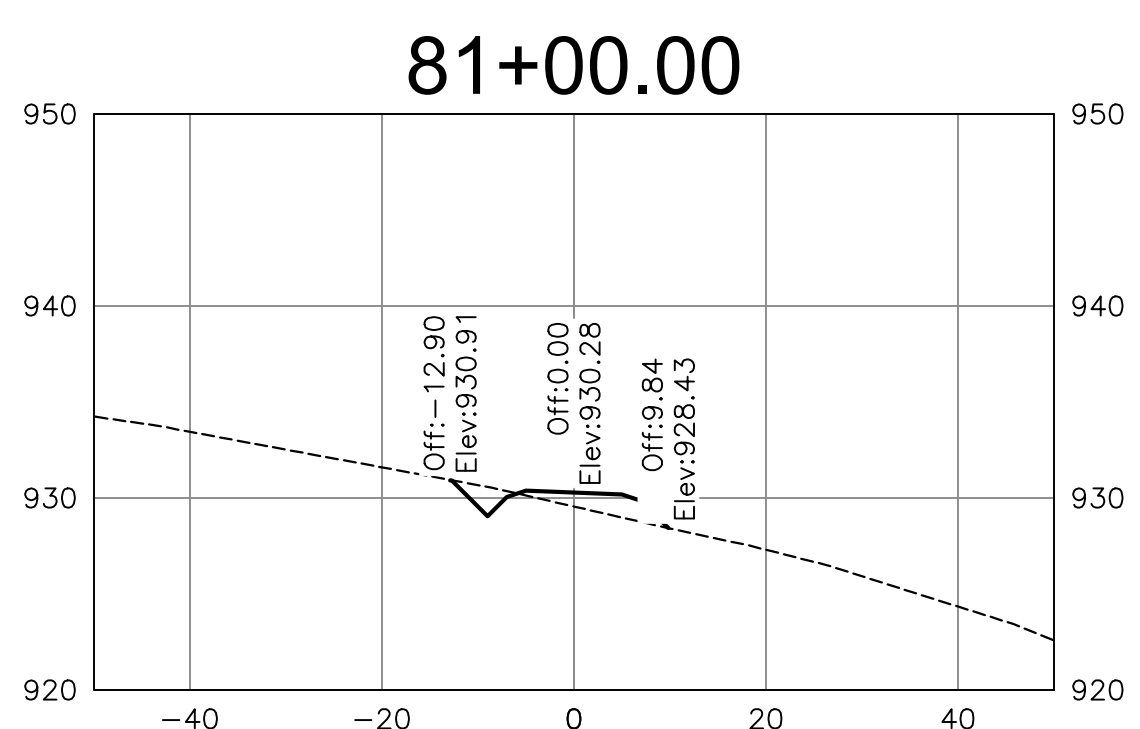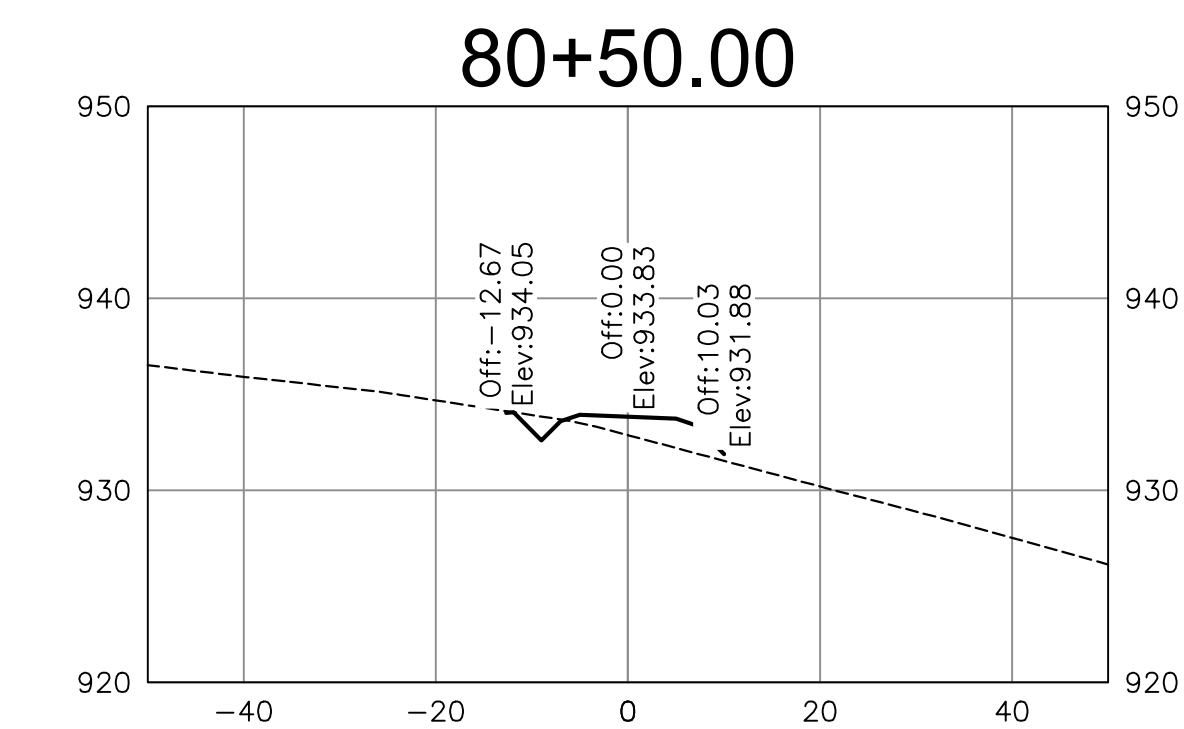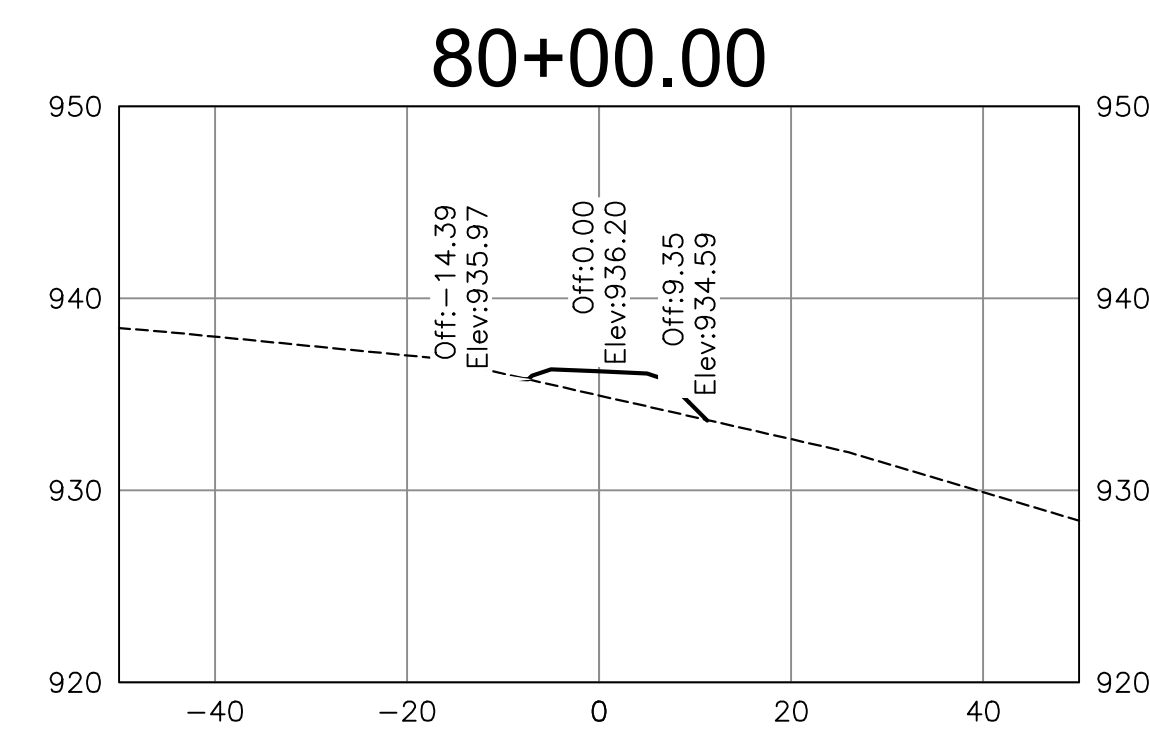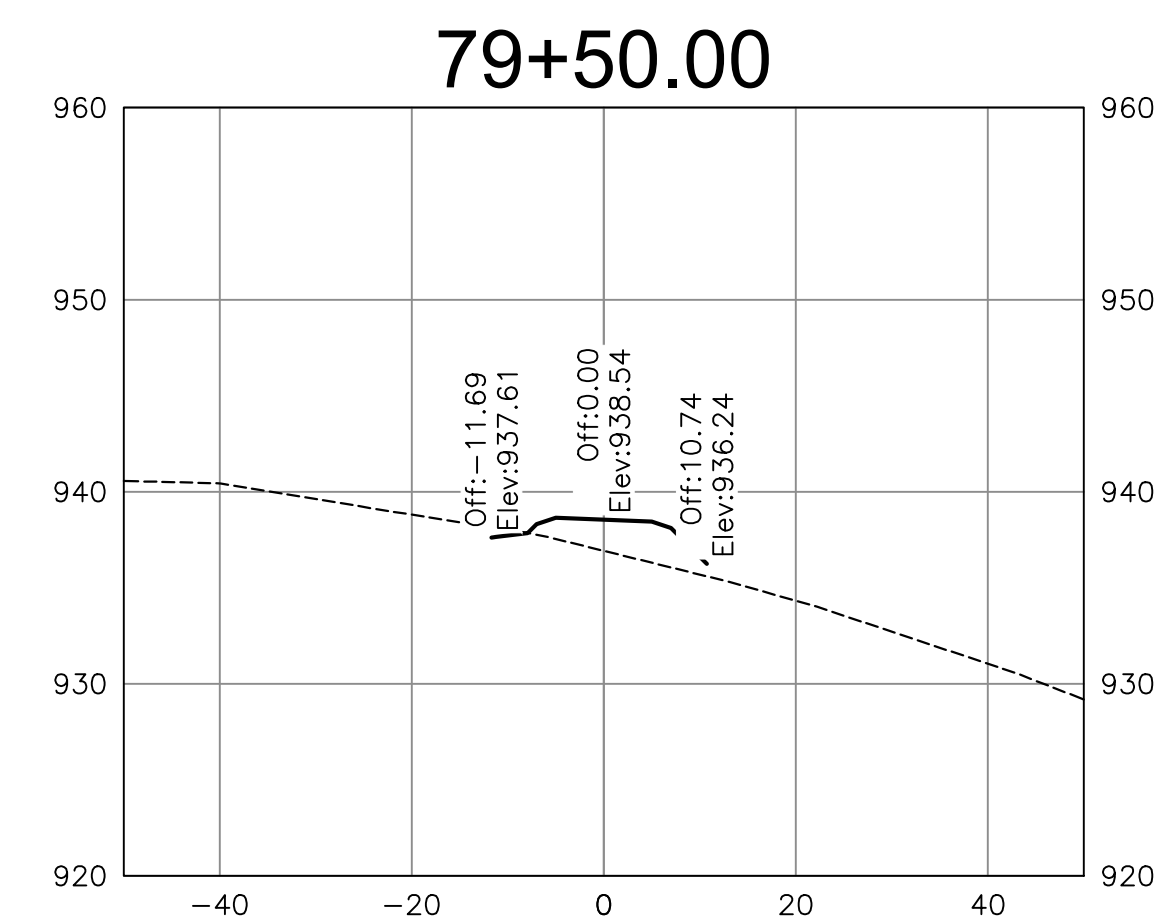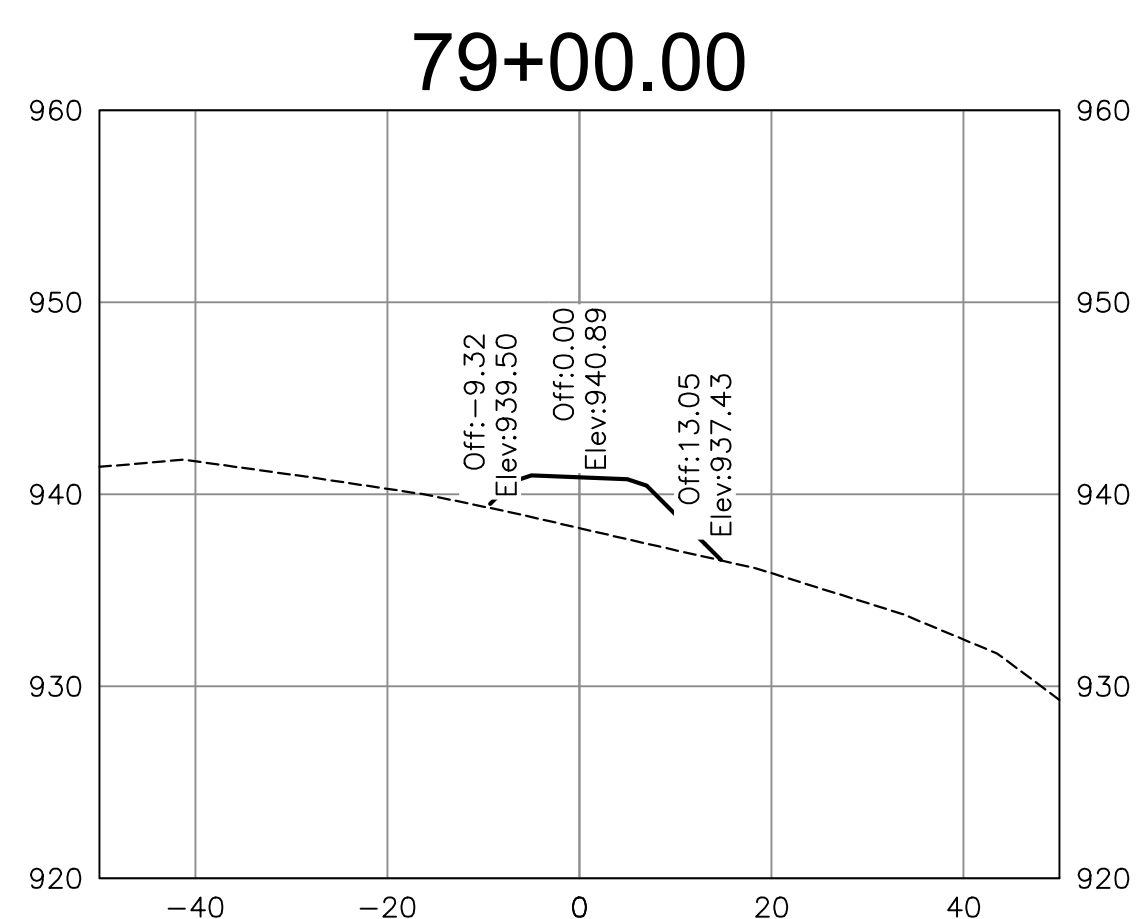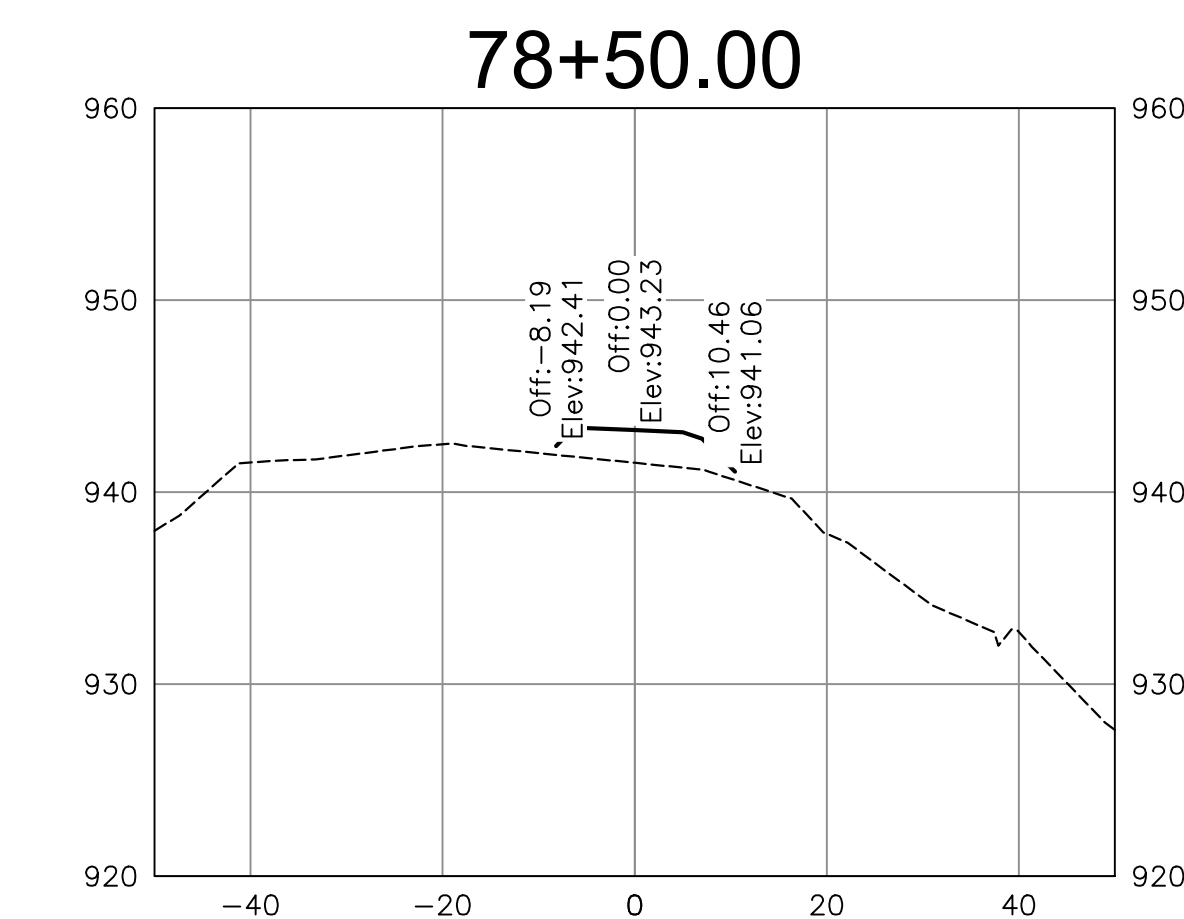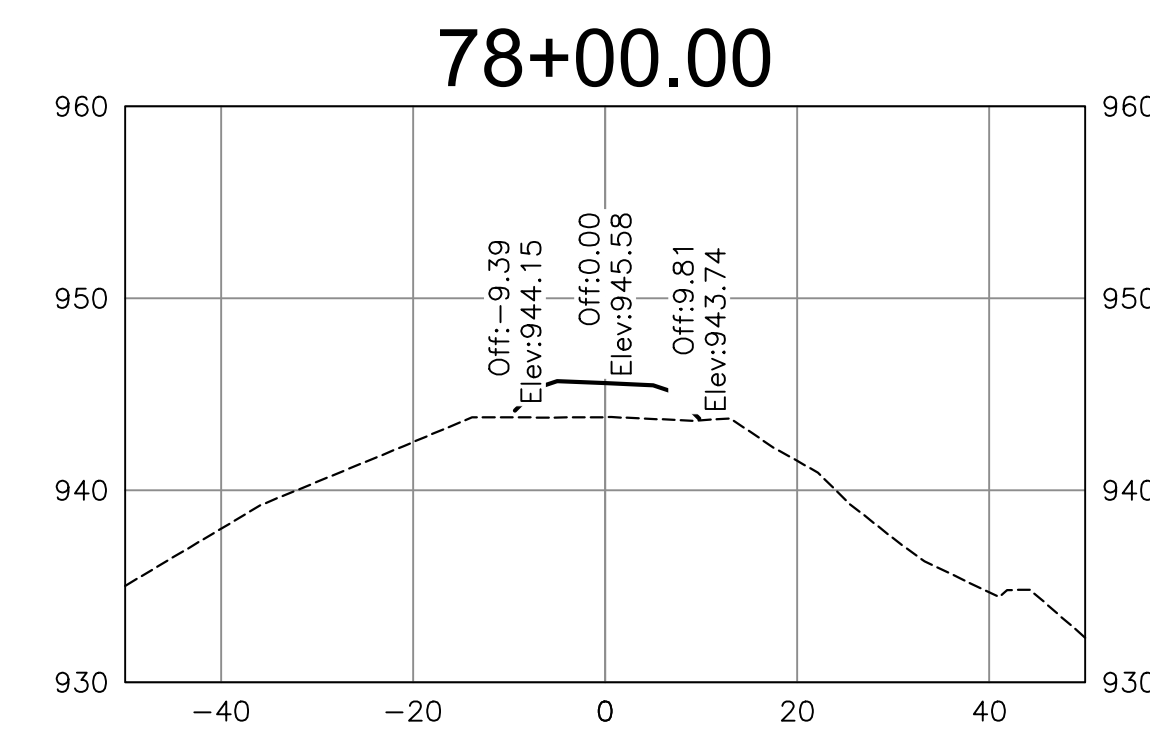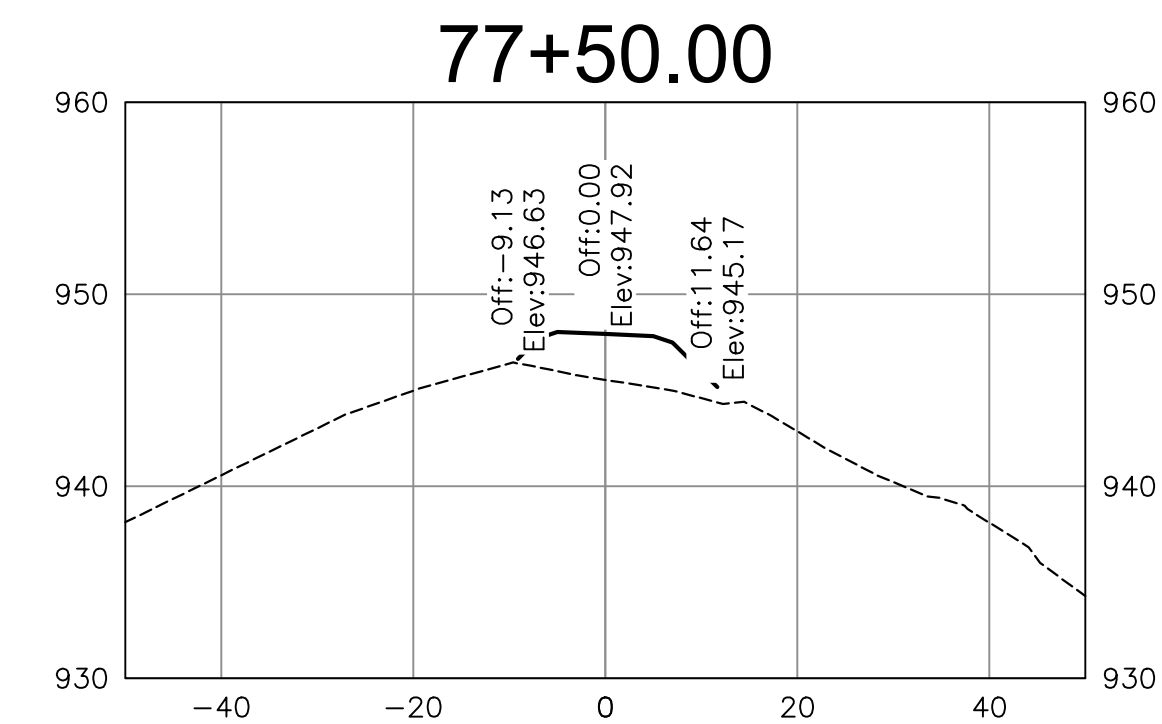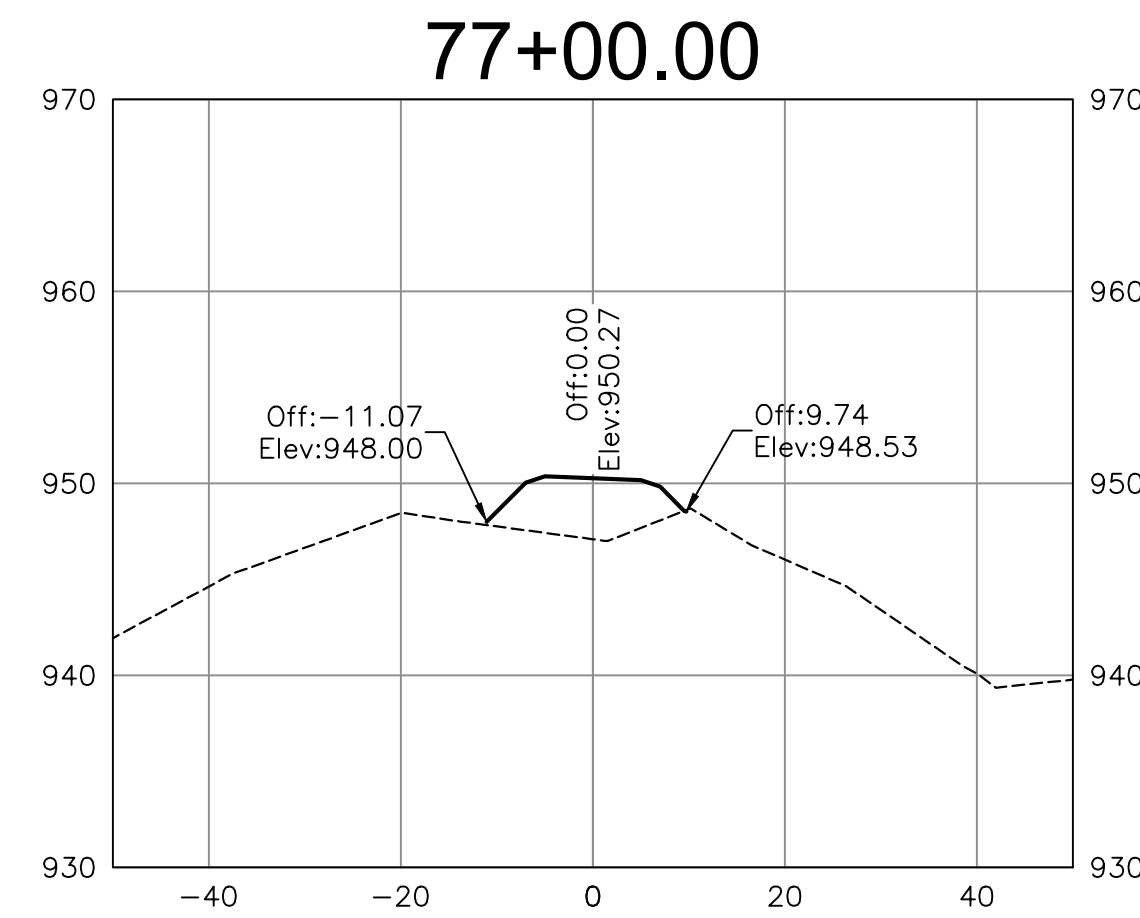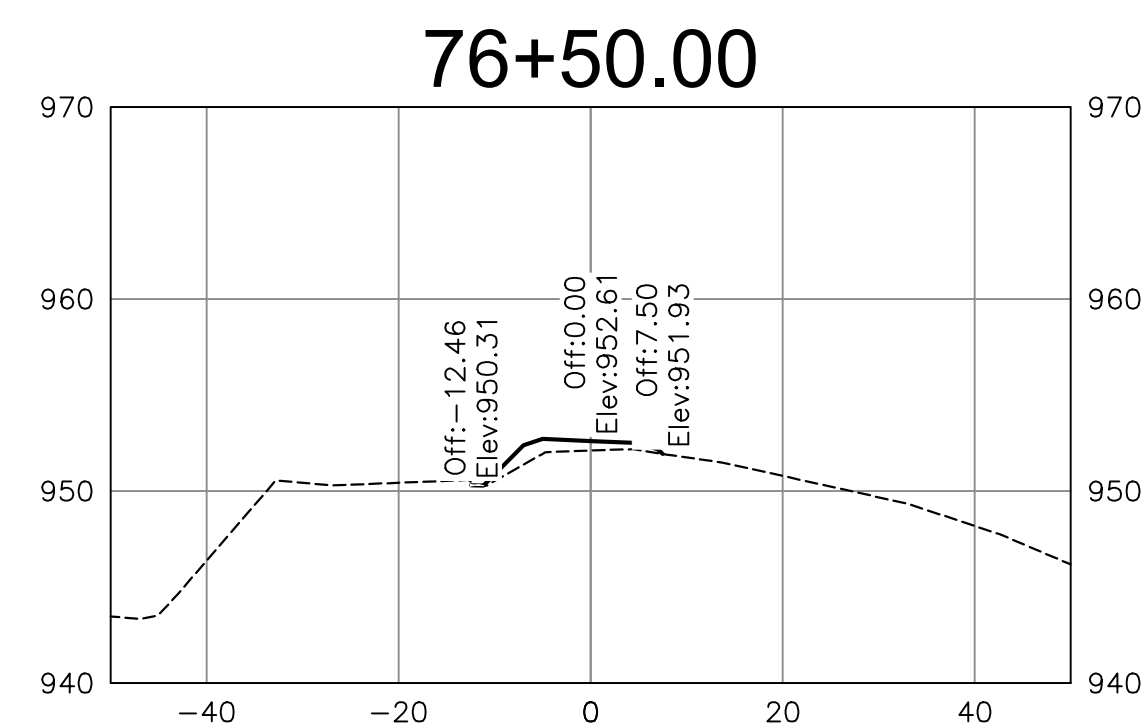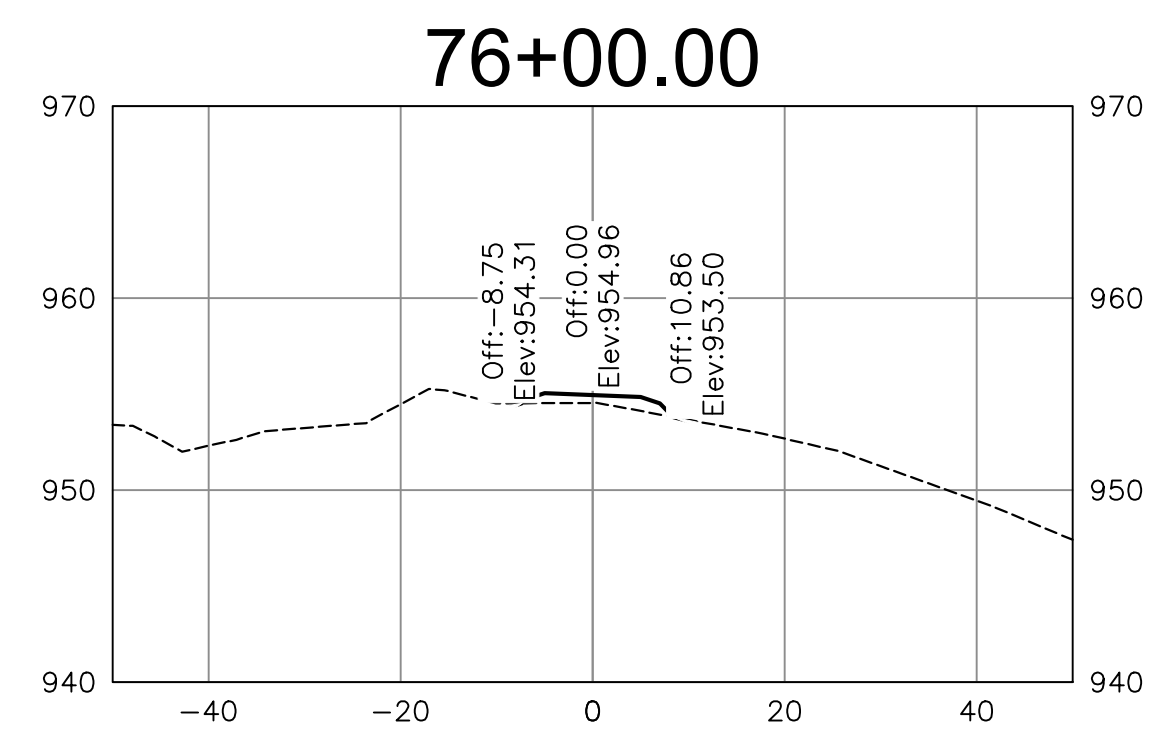

BALZER
AND ASSOCIATES INC
BUTNER
REFLECTING TOMORROW


www.balzer.cc

Roanoke
New River Valley
Richmond
Staunton
Harrisonburg

RESIDENTIAL LAND DEVELOPMENT ENGINEERING
SITE DEVELOPMENT ENGINEERING
LAND USE PLANNING & ZONING
LANDSCAPE ARCHITECTURE
LAND SURVEYING
ARCHITECTURE
STRUCTURAL ENGINEERING
TRANSPORTATION ENGINEERING
ENVIRONMENTAL & SOIL SCIENCE
WETLAND DELINEATIONS & STREAM EVALUATIONS

Balzer and Associates, Inc.

1208 Corporate Circle
Roanoke, VA 24018
540-772-9580
FAX 540-772-8050

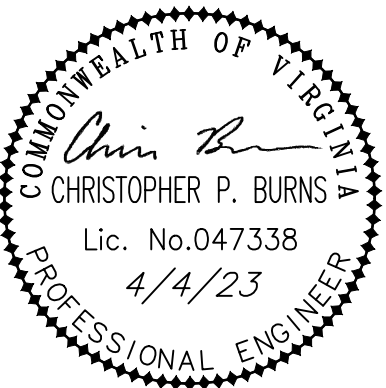

**EAST ROANOKE RIVER
GREENWAY EXTENSION**


CROSS SECTIONS (STA:76+00 - 83+50)

VINTON DISTRICT
ROANOKE COUNTY, VIRGINIA

DRAWN BY CPB
DESIGNED BY CPB
CHECKED BY BTC
DATE 9/4/2019
SCALE AS NOTED

REVISIONS:
12/20/2019
3/27/2020
8/7/2020
7/27/2021
12/21/2022
4/4/2023

SHEET NO.
XS12
JOB NO. 04160062.00

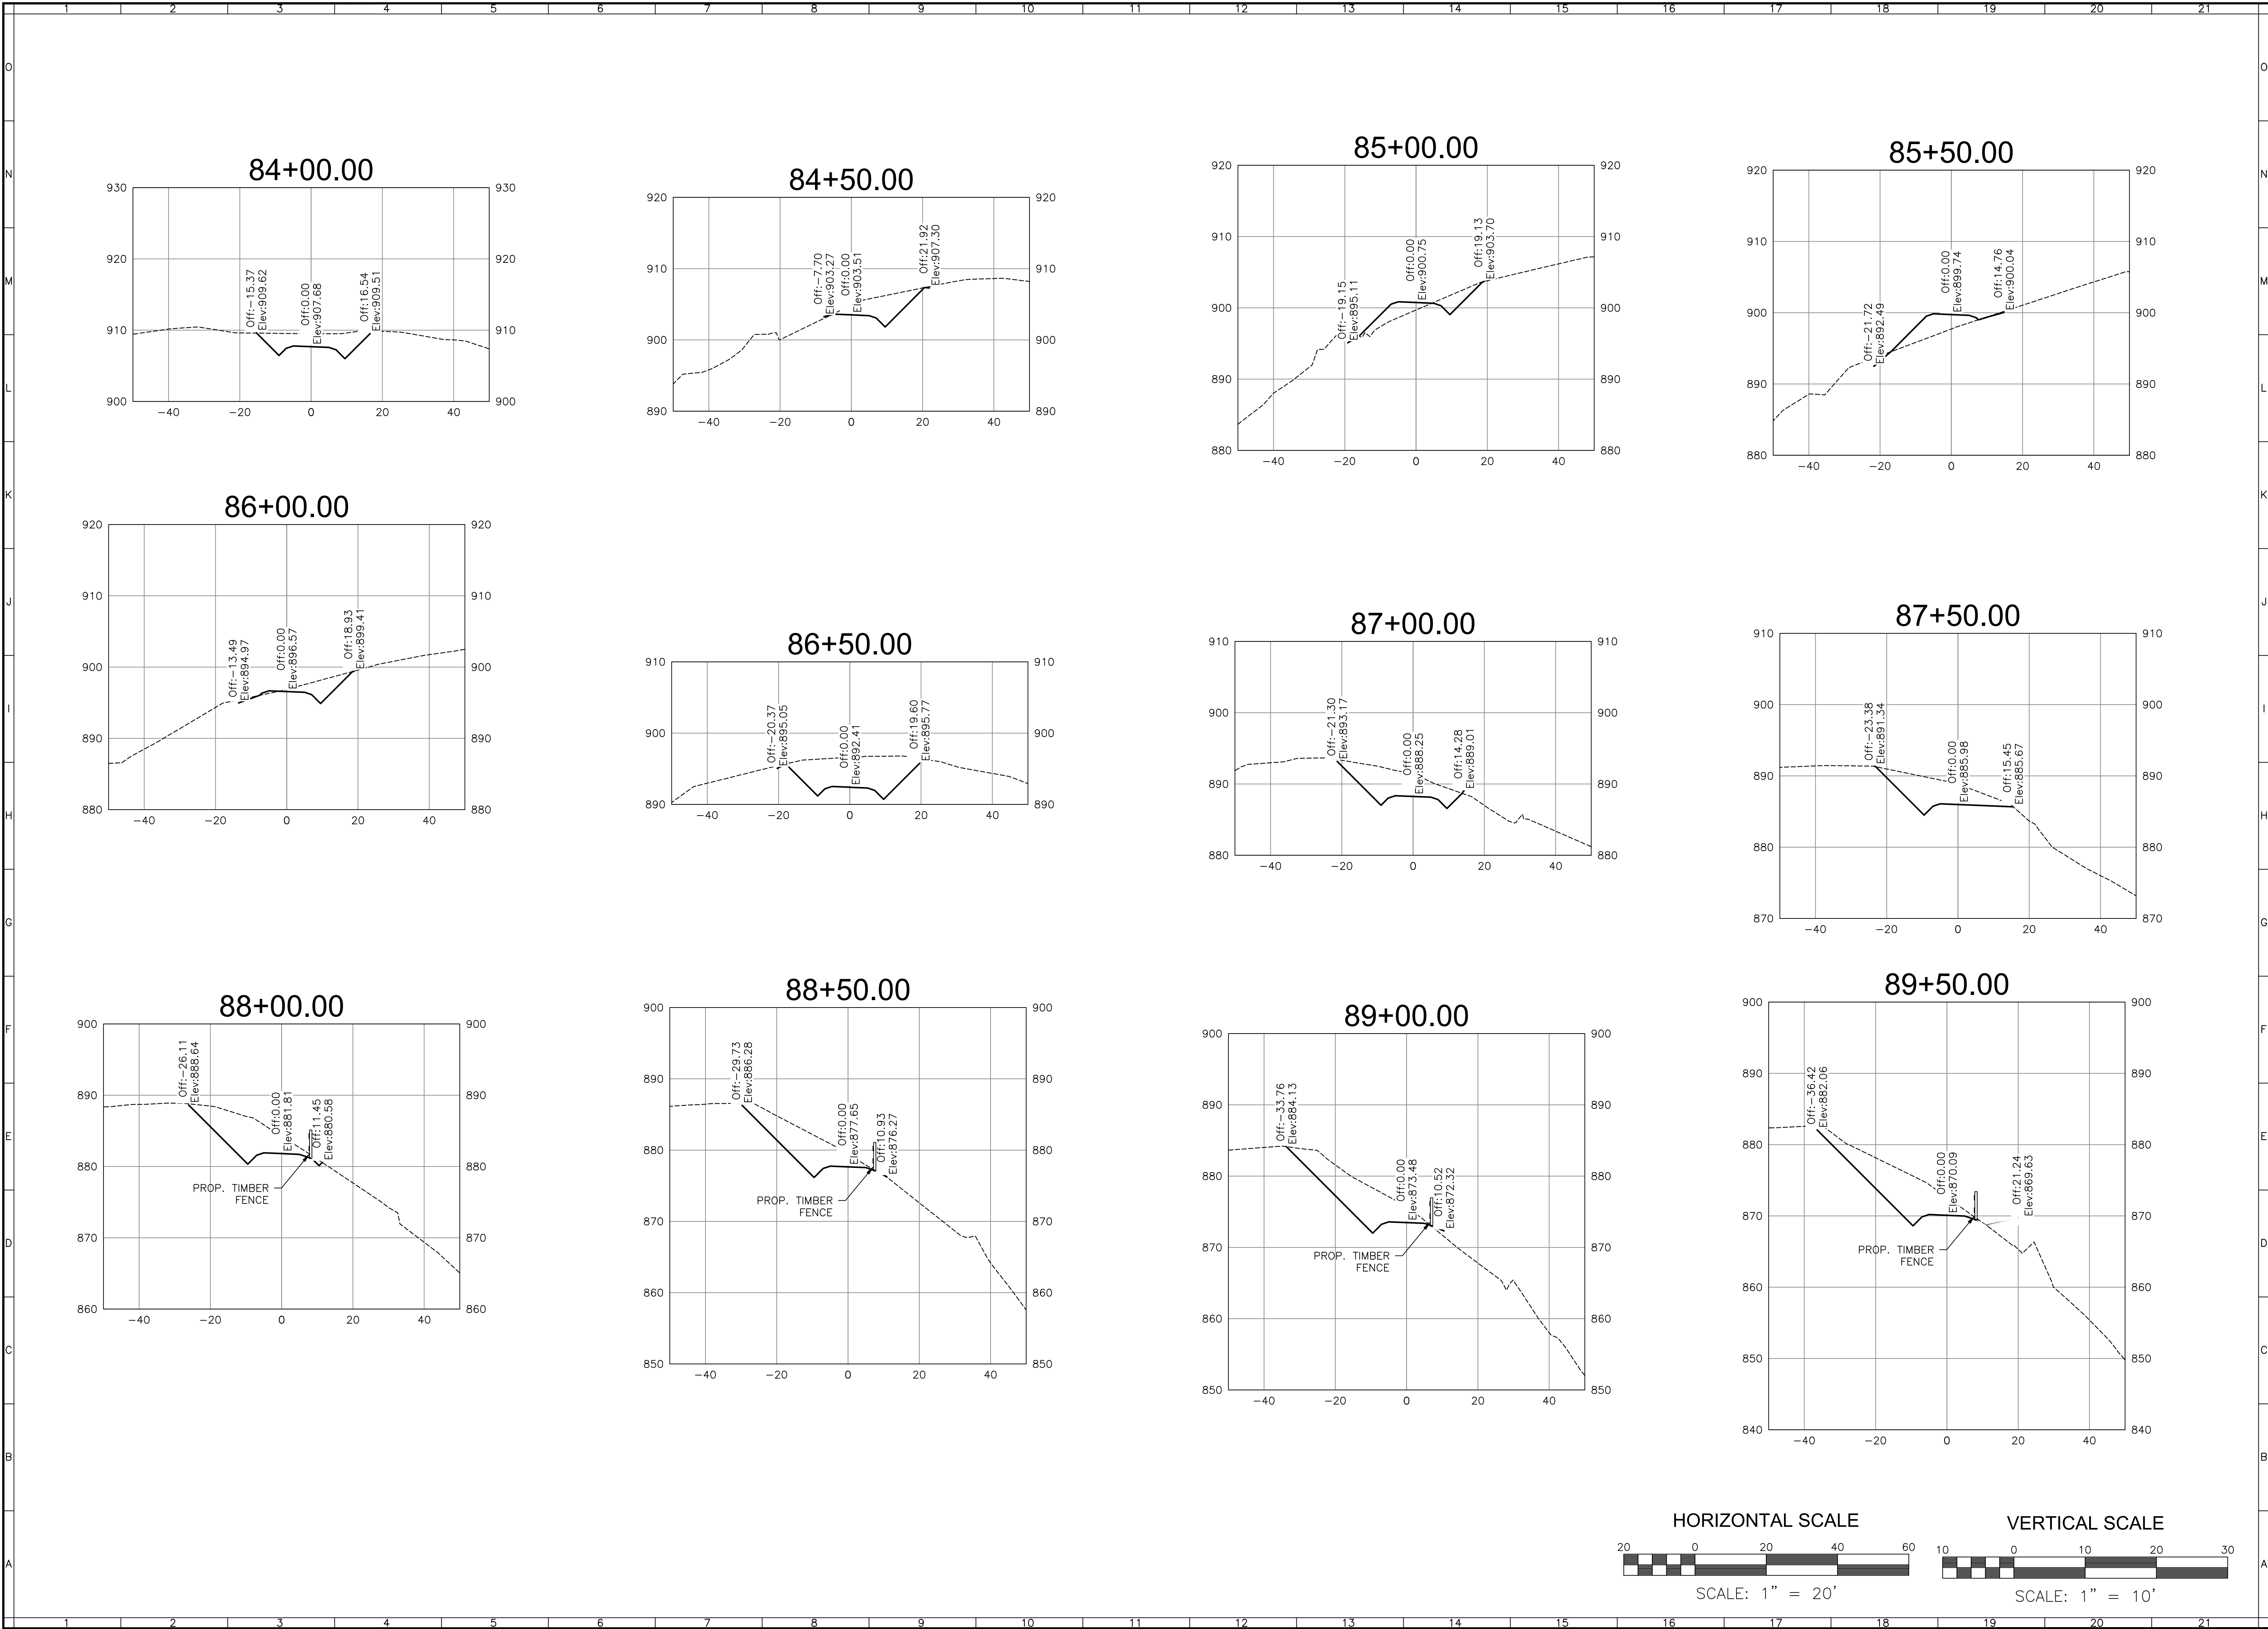


www.balzer.cc

Roanoke
New River Valley
Richmond
Staunton
Harrisonburg

RESIDENTIAL LAND DEVELOPMENT ENGINEERING
SITE DEVELOPMENT ENGINEERING
LAND USE PLANNING & ZONING
LANDSCAPE ARCHITECTURE
LAND SURVEYING
ARCHITECTURE
STRUCTURAL ENGINEERING
TRANSPORTATION ENGINEERING
ENVIRONMENTAL & SOIL SCIENCE
WETLAND DELINEATIONS & STREAM EVALUATIONS

Balzer and Associates, Inc.
1208 Corporate Circle
Roanoke, VA 24018
540-772-9580
FAX 540-772-8050

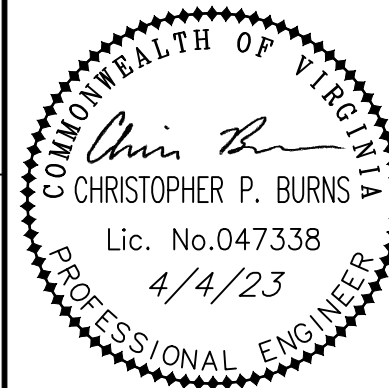


**EAST ROANOKE RIVER
GREENWAY EXTENSION**
CROSS SECTIONS (STA:84+00 - 89+50)

VINTON DISTRICT
ROANOKE COUNTY, VIRGINIA

DRAWN BY CPB
DESIGNED BY CPB
CHECKED BY BTC
DATE 9/4/2019
SCALE AS NOTED

REVISIONS:
12/20/2019
3/27/2020
8/7/2020
7/27/2021
12/21/2022
4/4/2023

SHEET NO.
XS13
JOB NO. 04160062.00

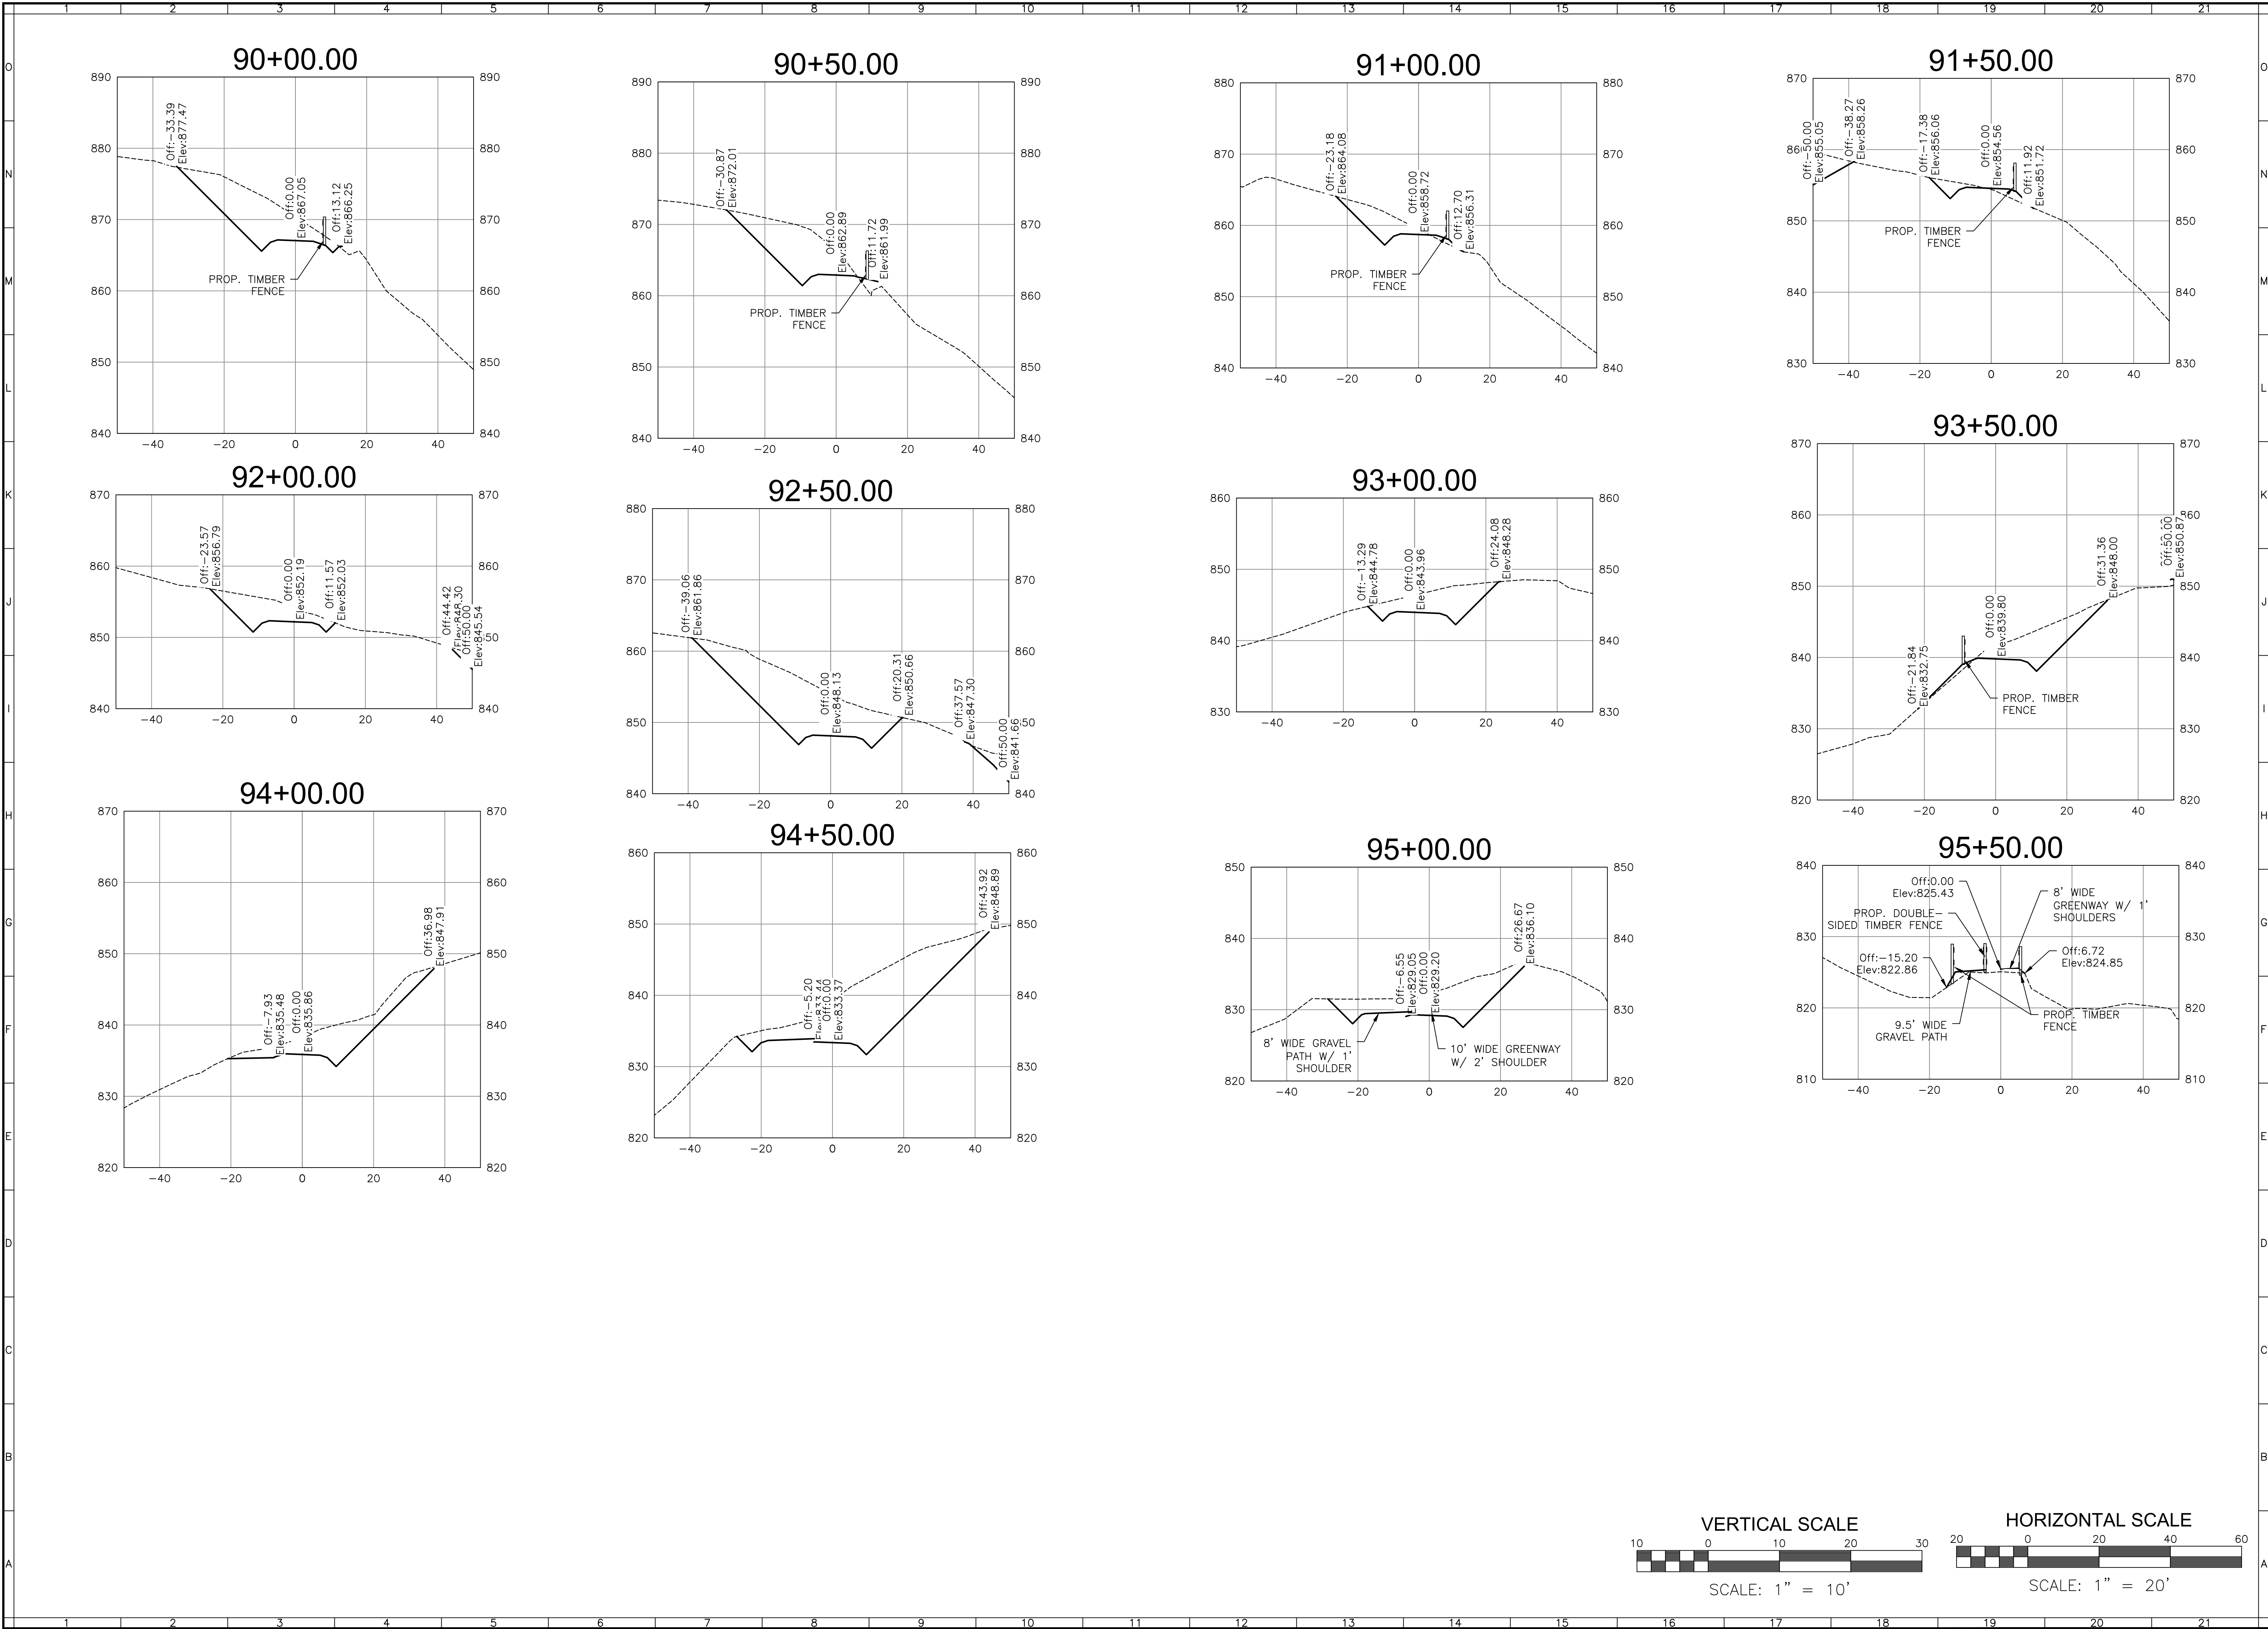

REFLECTING TOMORROW

www.balzer.cc

Roanoke
New River Valley
Richmond
Staunton
Harrisonburg

RESIDENTIAL LAND DEVELOPMENT ENGINEERING
SITE DEVELOPMENT ENGINEERING
LAND USE PLANNING & ZONING
LANDSCAPE ARCHITECTURE
LAND SURVEYING
ARCHITECTURE
STRUCTURAL ENGINEERING
TRANSPORTATION ENGINEERING
ENVIRONMENTAL & SOIL SCIENCE
WETLAND DELINEATIONS & STREAM EVALUATIONS


Balzer and Associates, Inc.

1208 Corporate Circle

Roanoke, VA 24018

540-772-9580

FAX 540-772-8050

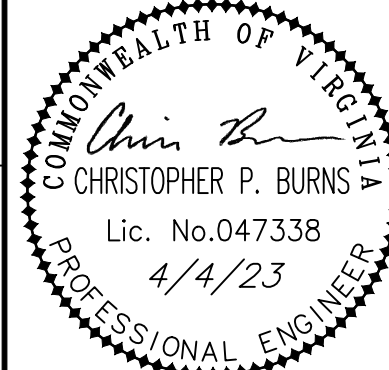

EAST ROANOKE RIVER
GREENWAY EXTENSION
CROSS SECTIONS (STA:90+00 - END)

VINTON DISTRICT
ROANOKE COUNTY, VIRGINIA

DRAWN BY CPB

DESIGNED BY CPB

CHECKED BY BTC

DATE 9/4/2019

SCALE AS NOTED

REVISIONS:

12/20/2019

3/27/2020

8/7/2020

7/27/2021

12/21/2022

4/4/2023

SHEET NO.

XS14

JOB NO. 04160062.00

