County of Roanoke

FINANCE DEPARTMENT
PURCHASING DIVISION

Dawn M. Rago, Buyer
5204 Bernard Drive SW, Suite 300 F
Roanoke VA 24018
(540) 283-8150
(540) 561-2827 – Fax
drago@roanokecountyva.gov

January 19, 2021

IFB #2020-082

Plantation Road Phase 2

for

Roanoke County

ADDENDUM NO. 1

Cross Sections
Due Date & Time:
February 12, 2020 2:00PM
(Local Prevailing Time)

Addendum No. 1
IFB 2020-082

1. Cross Sections see attached

REQUIRED

Sign and return with your bid package

_____ _____

Sign Name: **Print Name:**

_____ _____

Date: **Company**

REMAINDER OF PAGE INTENTIONALLY LEFT BLANK

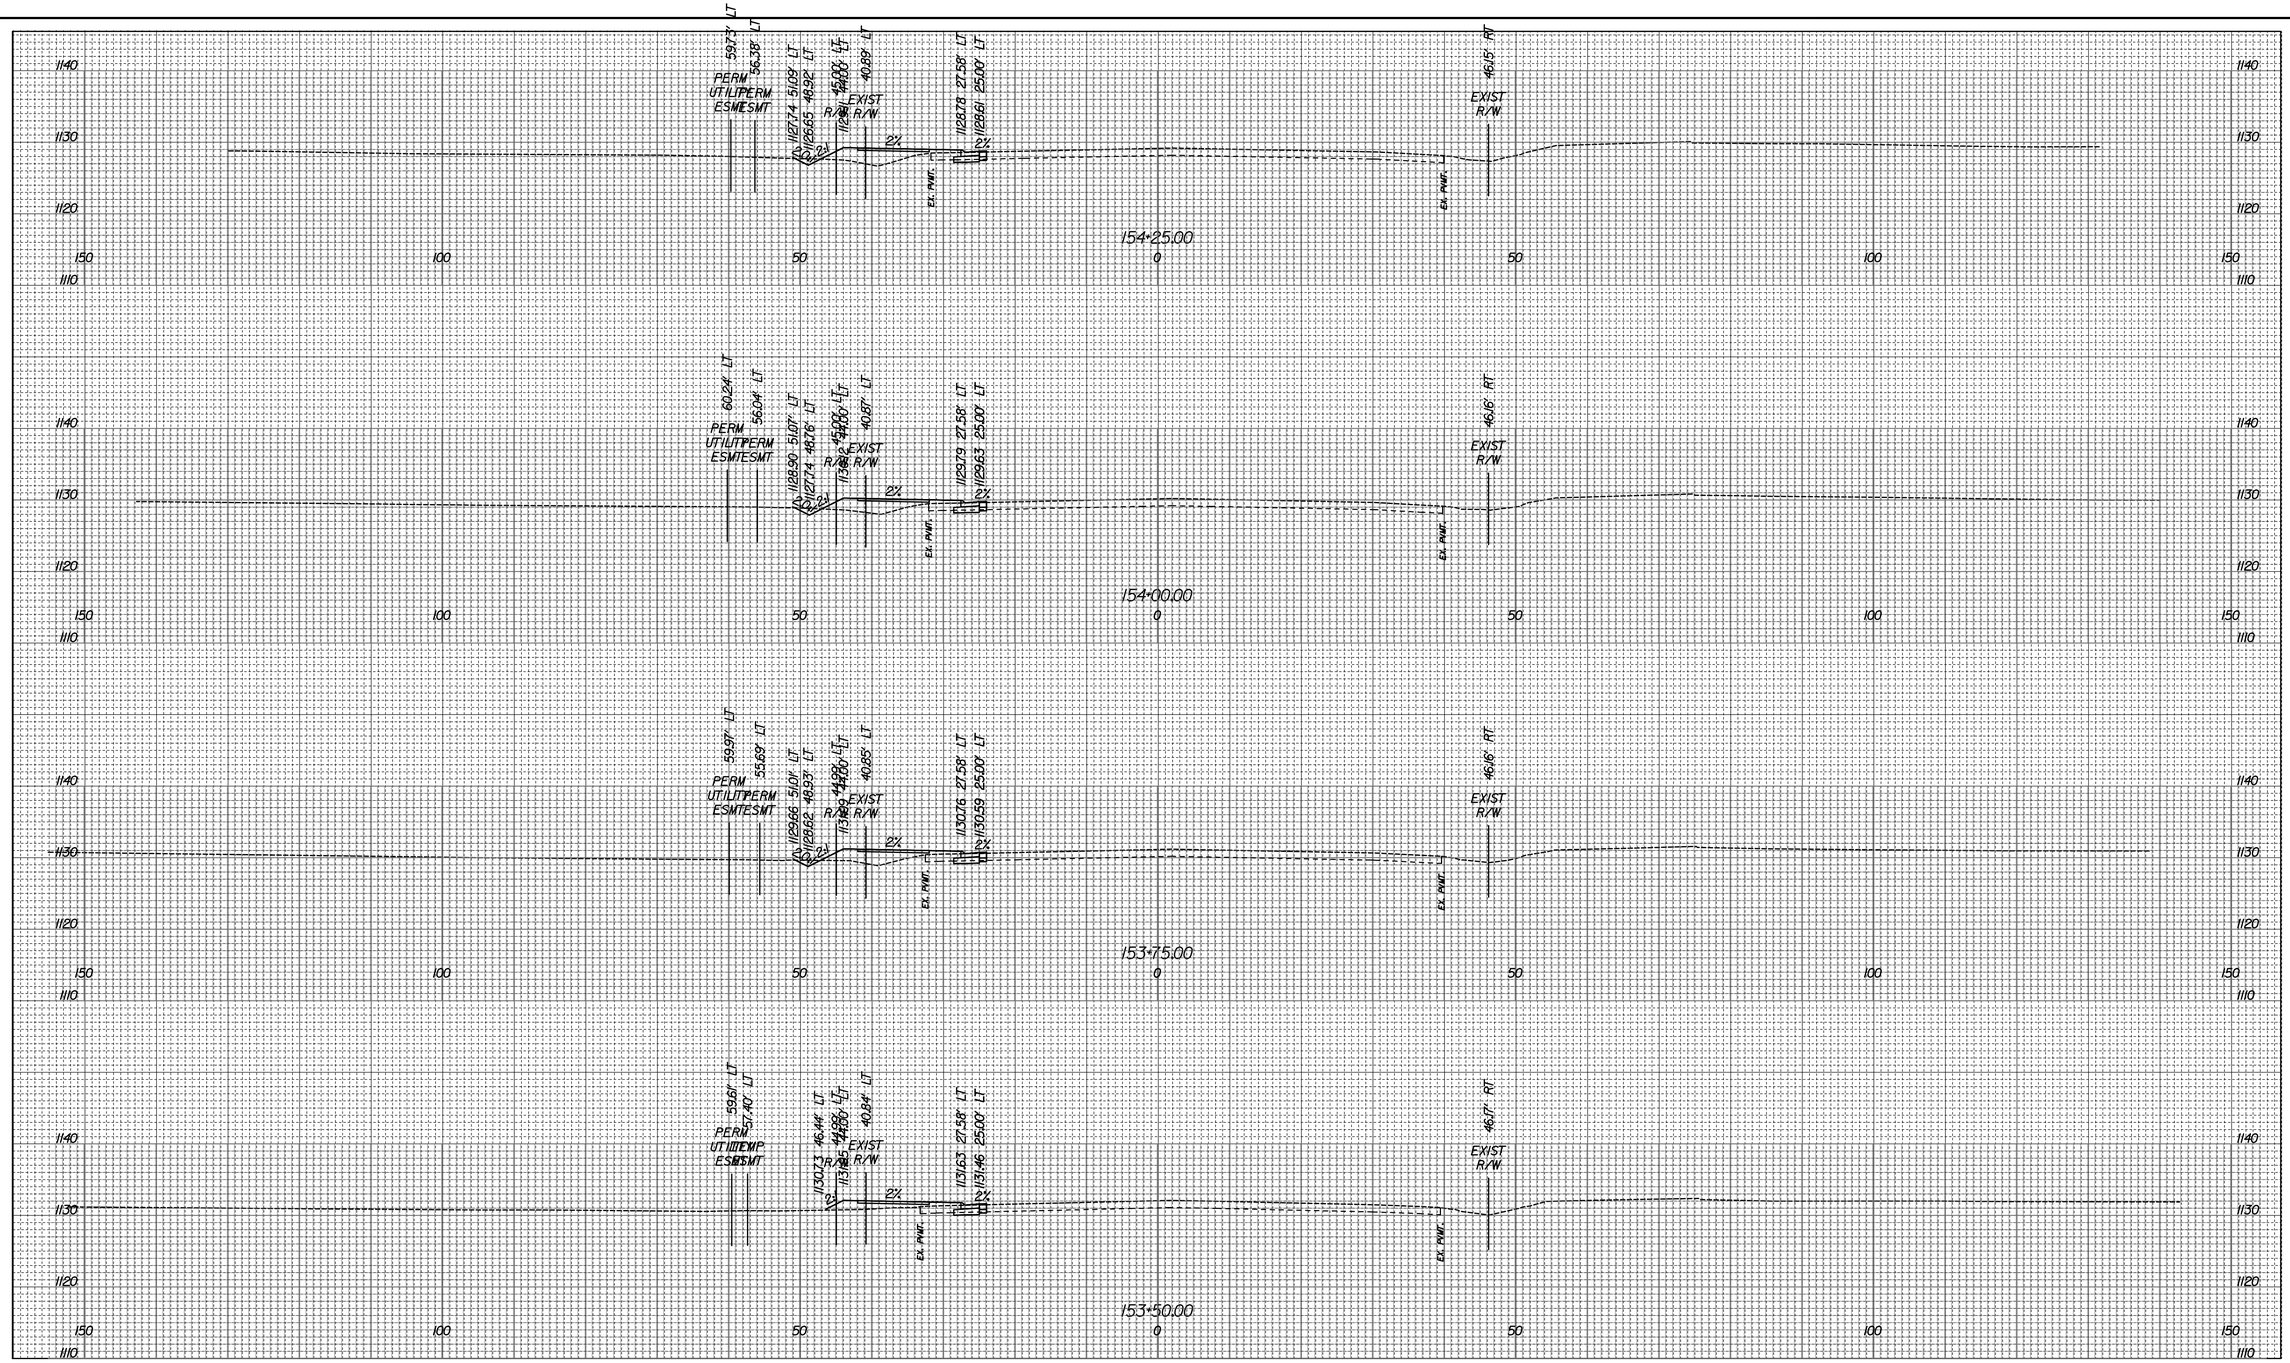

SCALE 1 IN. = 10 FT.		

Rev	Date	Description

Whitman, Requardt & Associates, LLP
1700 Kraft Drive, Suite 1200, Blacksburg, Virginia 24060

COUNTY OF ROANOKE
5204 BERNARD DRIVE
ROANOKE, VA 24018

VDOT PROJECT NUMBERS:	0115-080-R95 EN12-080-823
VDOT UPC NUMBERS:	98220 103607

PLANTATION ROAD, BICYCLE, PEDESTRIAN, AND STREETSCAPE IMPROVEMENTS PROJECT

Drawing
CROSS SECTIONS
(PLANTATION ROAD)

Sheet
1

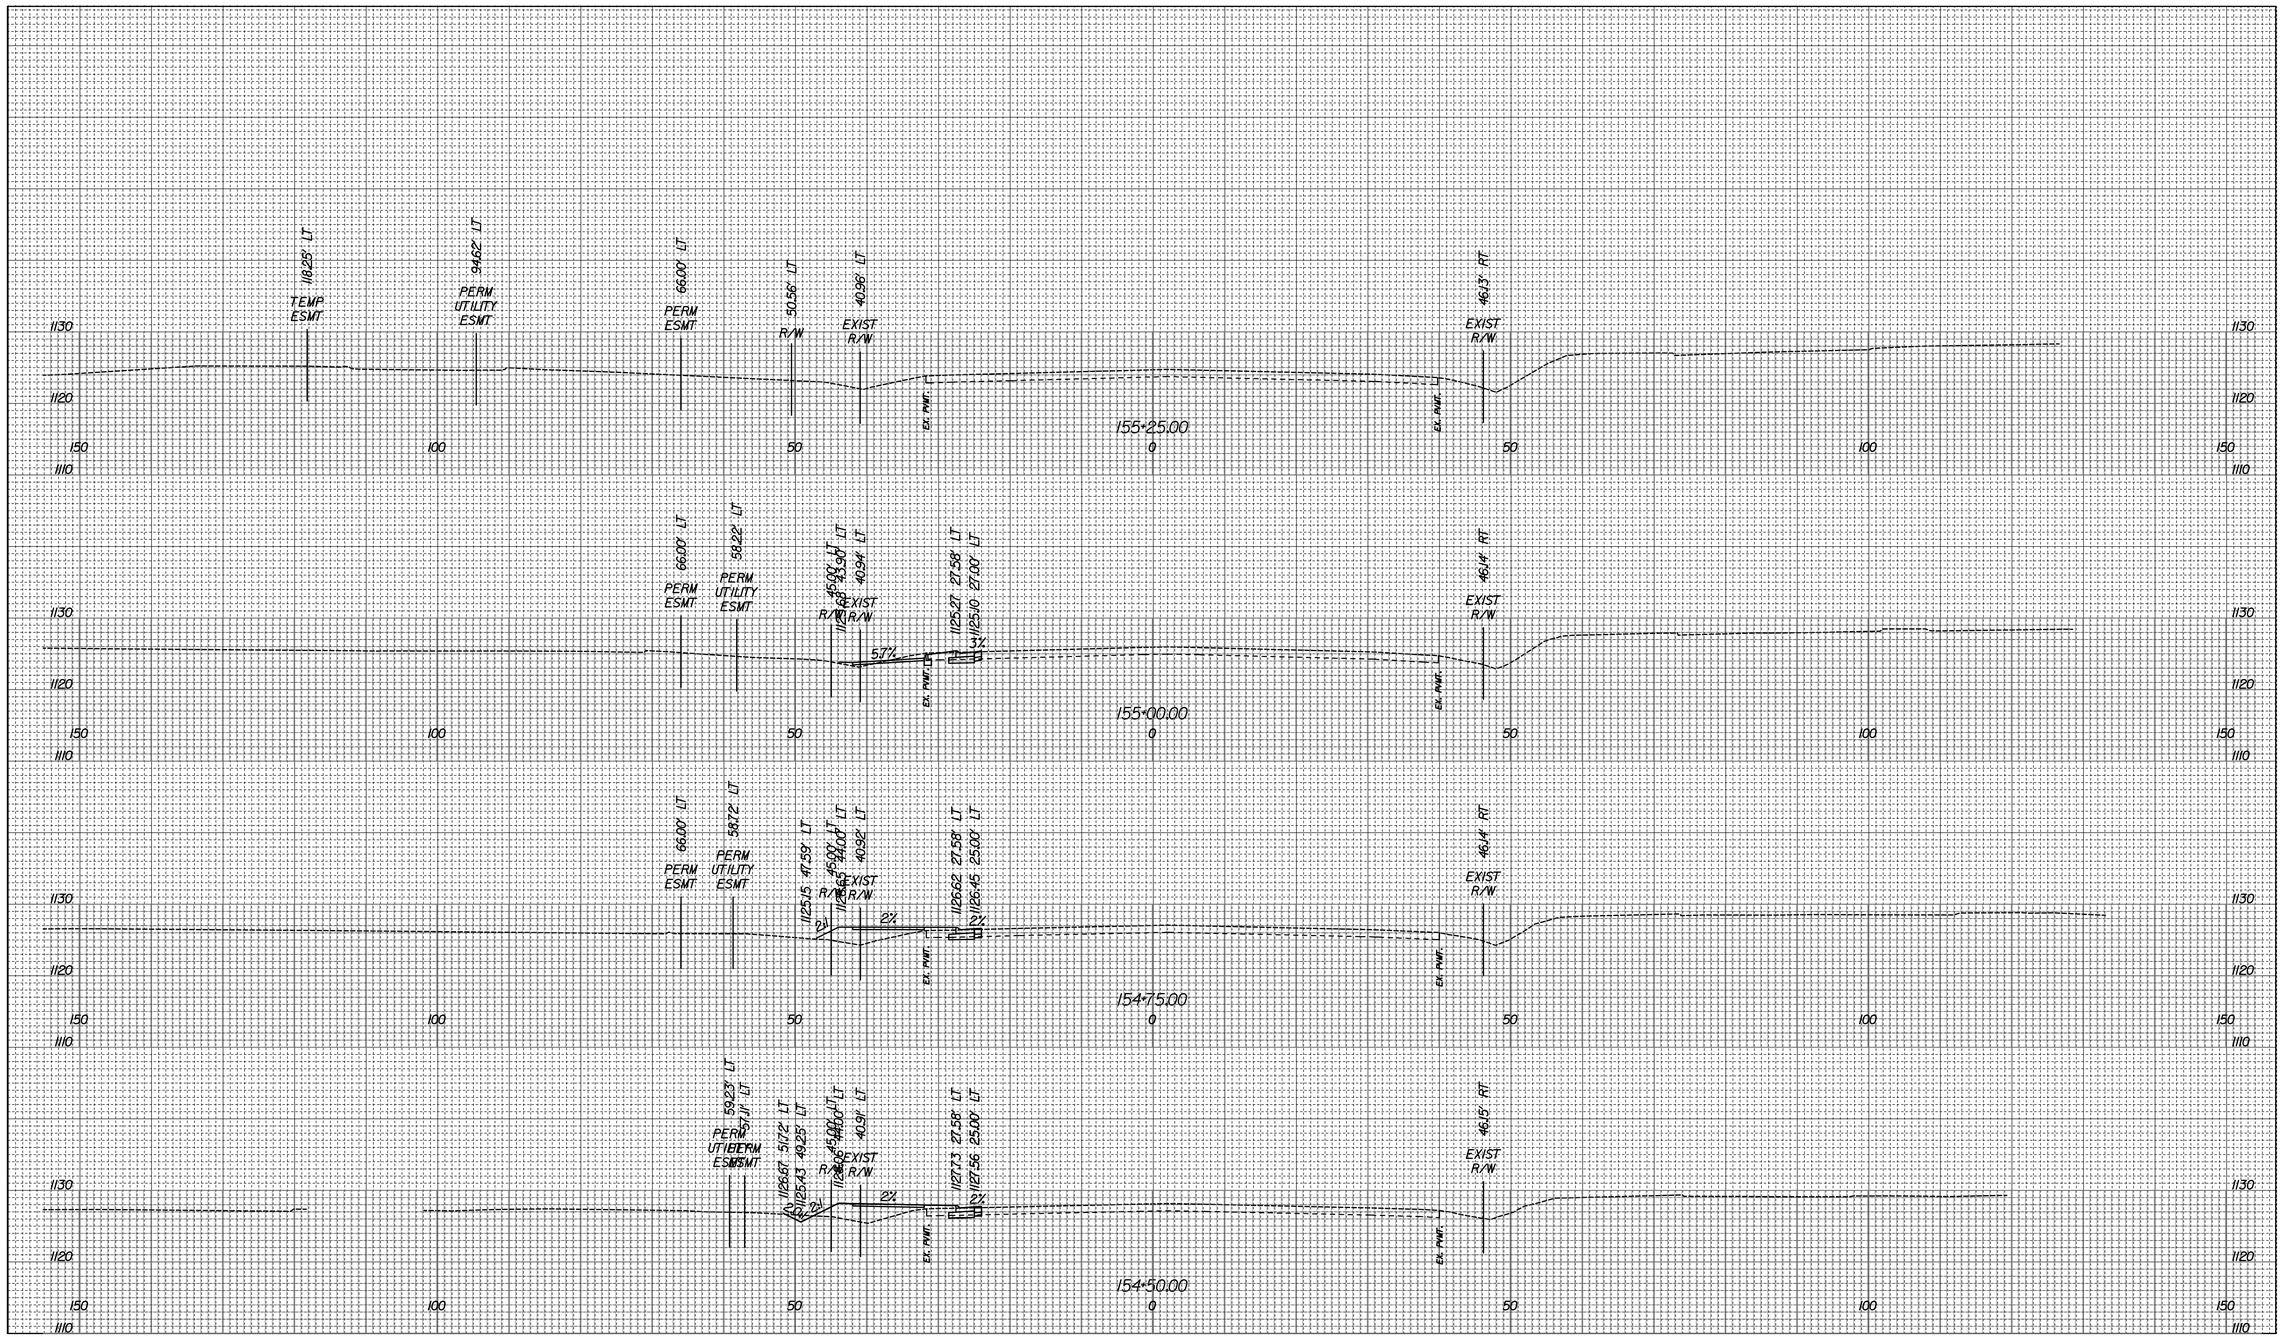

				SCALE 1 IN. = 10 FT.	

Rev	Date	Description

Whitman, Requardt & Associates, LLP
1700 Kraft Drive, Suite 1200, Blacksburg, Virginia 24060

COUNTY OF ROANOKE
5204 BERNARD DRIVE
ROANOKE, VA 24018

VDOT PROJECT NUMBERS:	0115-080-R95 EN12-080-823
VDOT UPC NUMBERS:	98220 103607

PLANTATION ROAD, BICYCLE, PEDESTRIAN, AND STREETSCAPE IMPROVEMENTS PROJECT

Drawing
CROSS SECTIONS
(PLANTATION ROAD)

Sheet
2

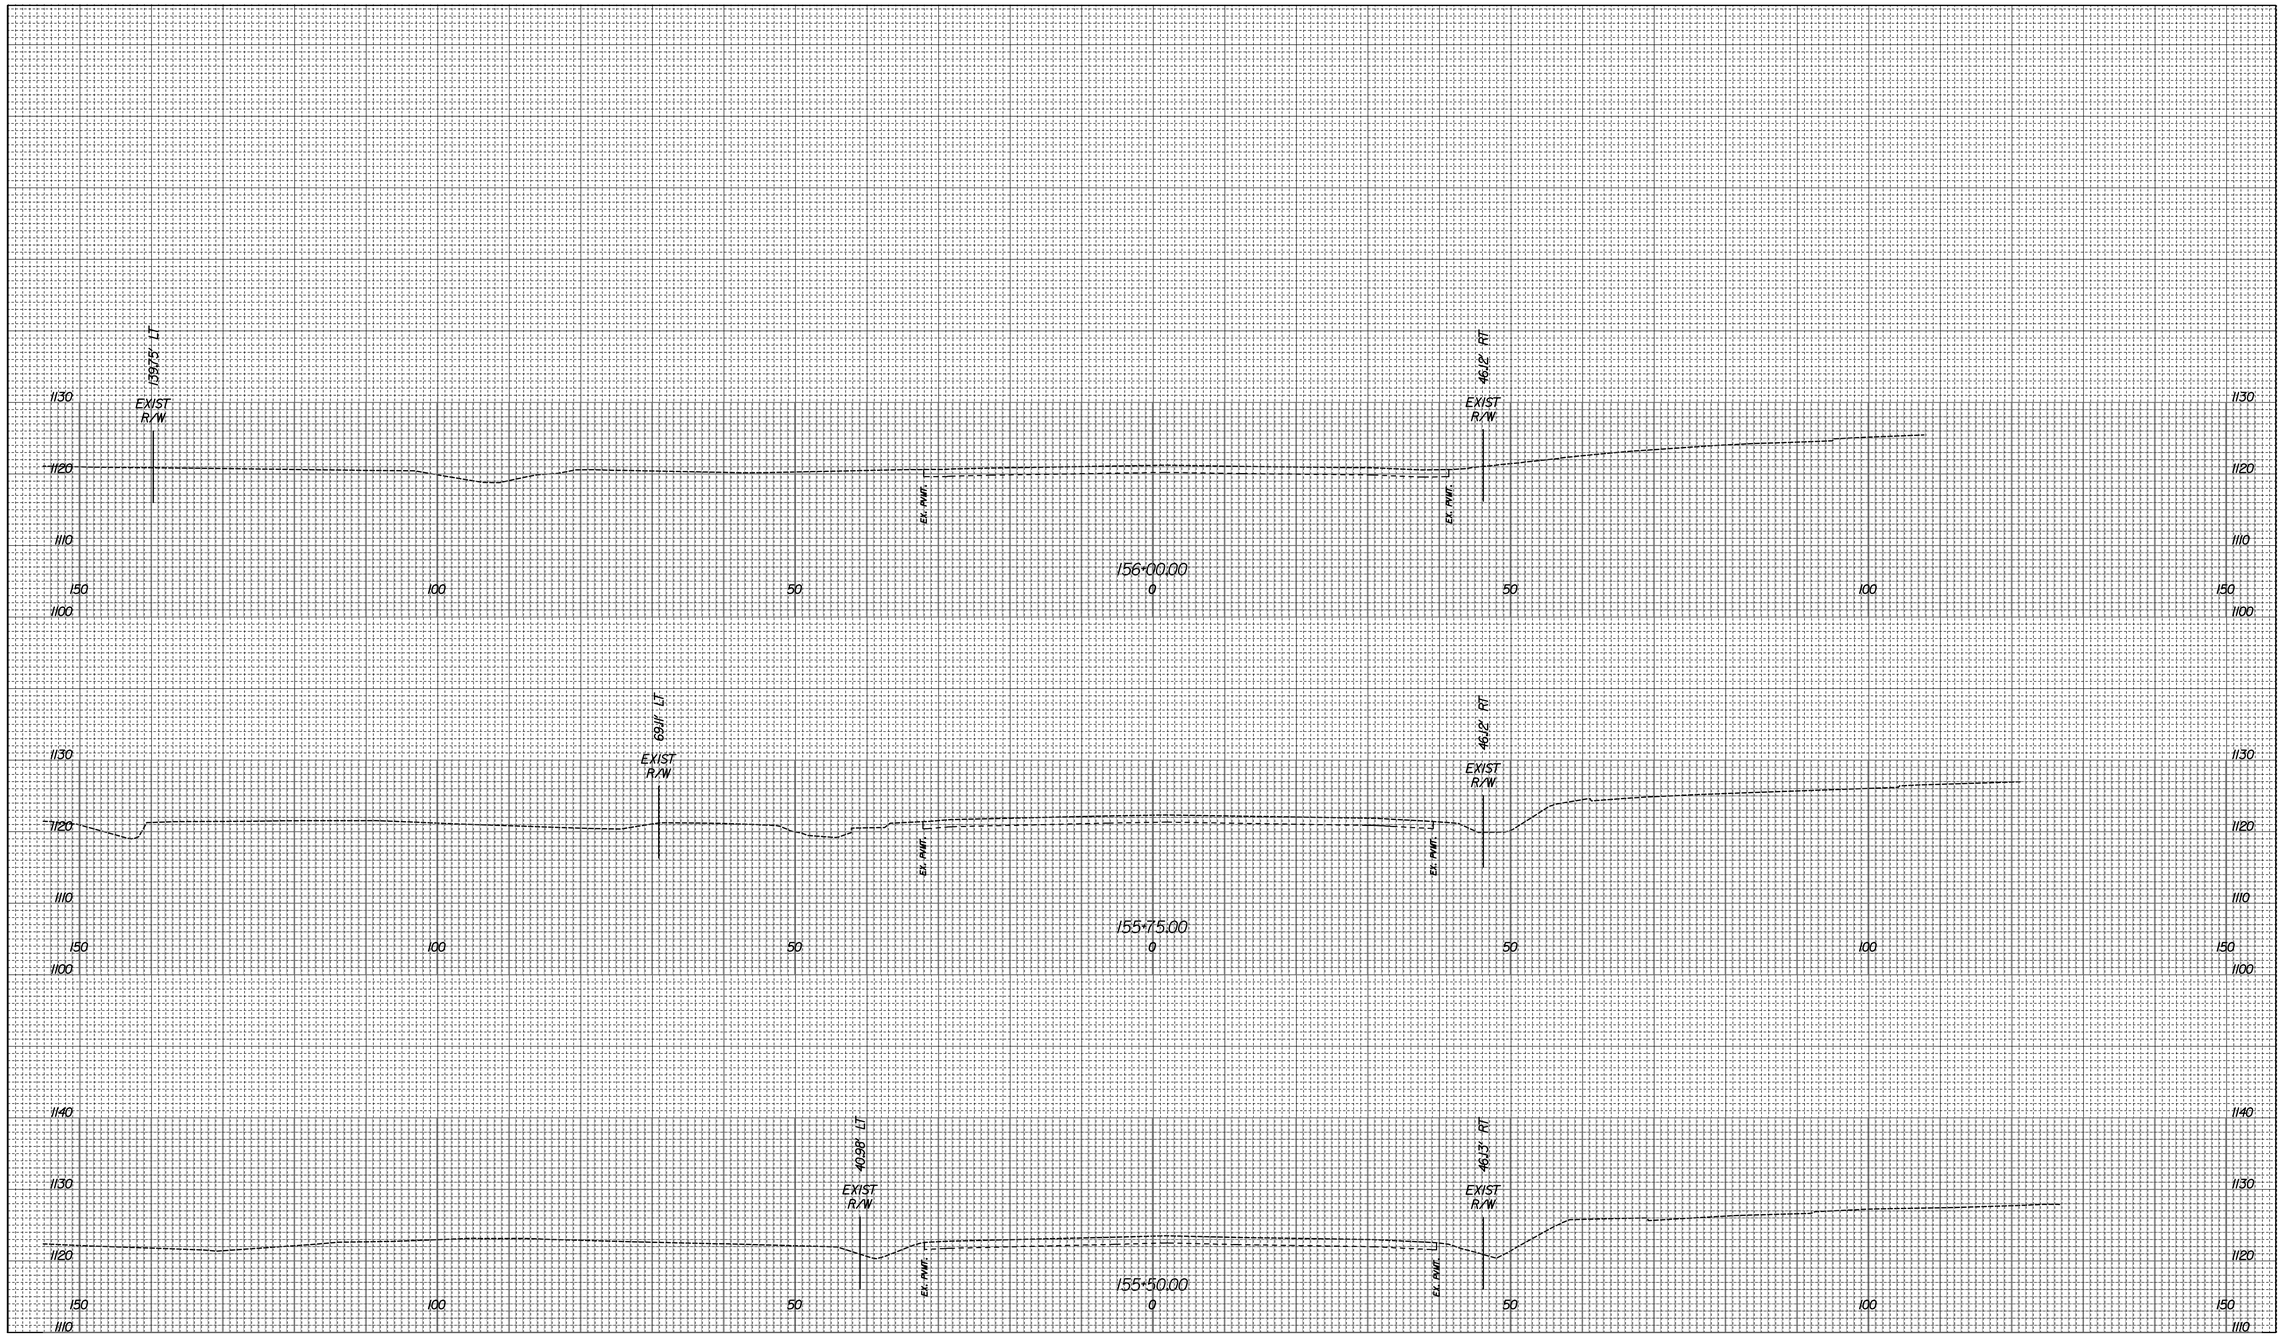

SCALE 1 IN. = 10 FT.

Rev	Date	Description

Whitman, Requardt & Associates, LLP
1700 Kraft Drive, Suite 1200, Blacksburg, Virginia 24060

COUNTY OF ROANOKE
5204 BERNARD DRIVE
ROANOKE, VA 24018

VDOT PROJECT NUMBERS:	0115-080-R95 EN12-080-823
VDOT UPC NUMBERS:	98220 103607

PLANTATION ROAD, BICYCLE, PEDESTRIAN, AND STREETSCAPE IMPROVEMENTS PROJECT

Drawing
CROSS SECTIONS
(PLANTATION ROAD)

Sheet
3

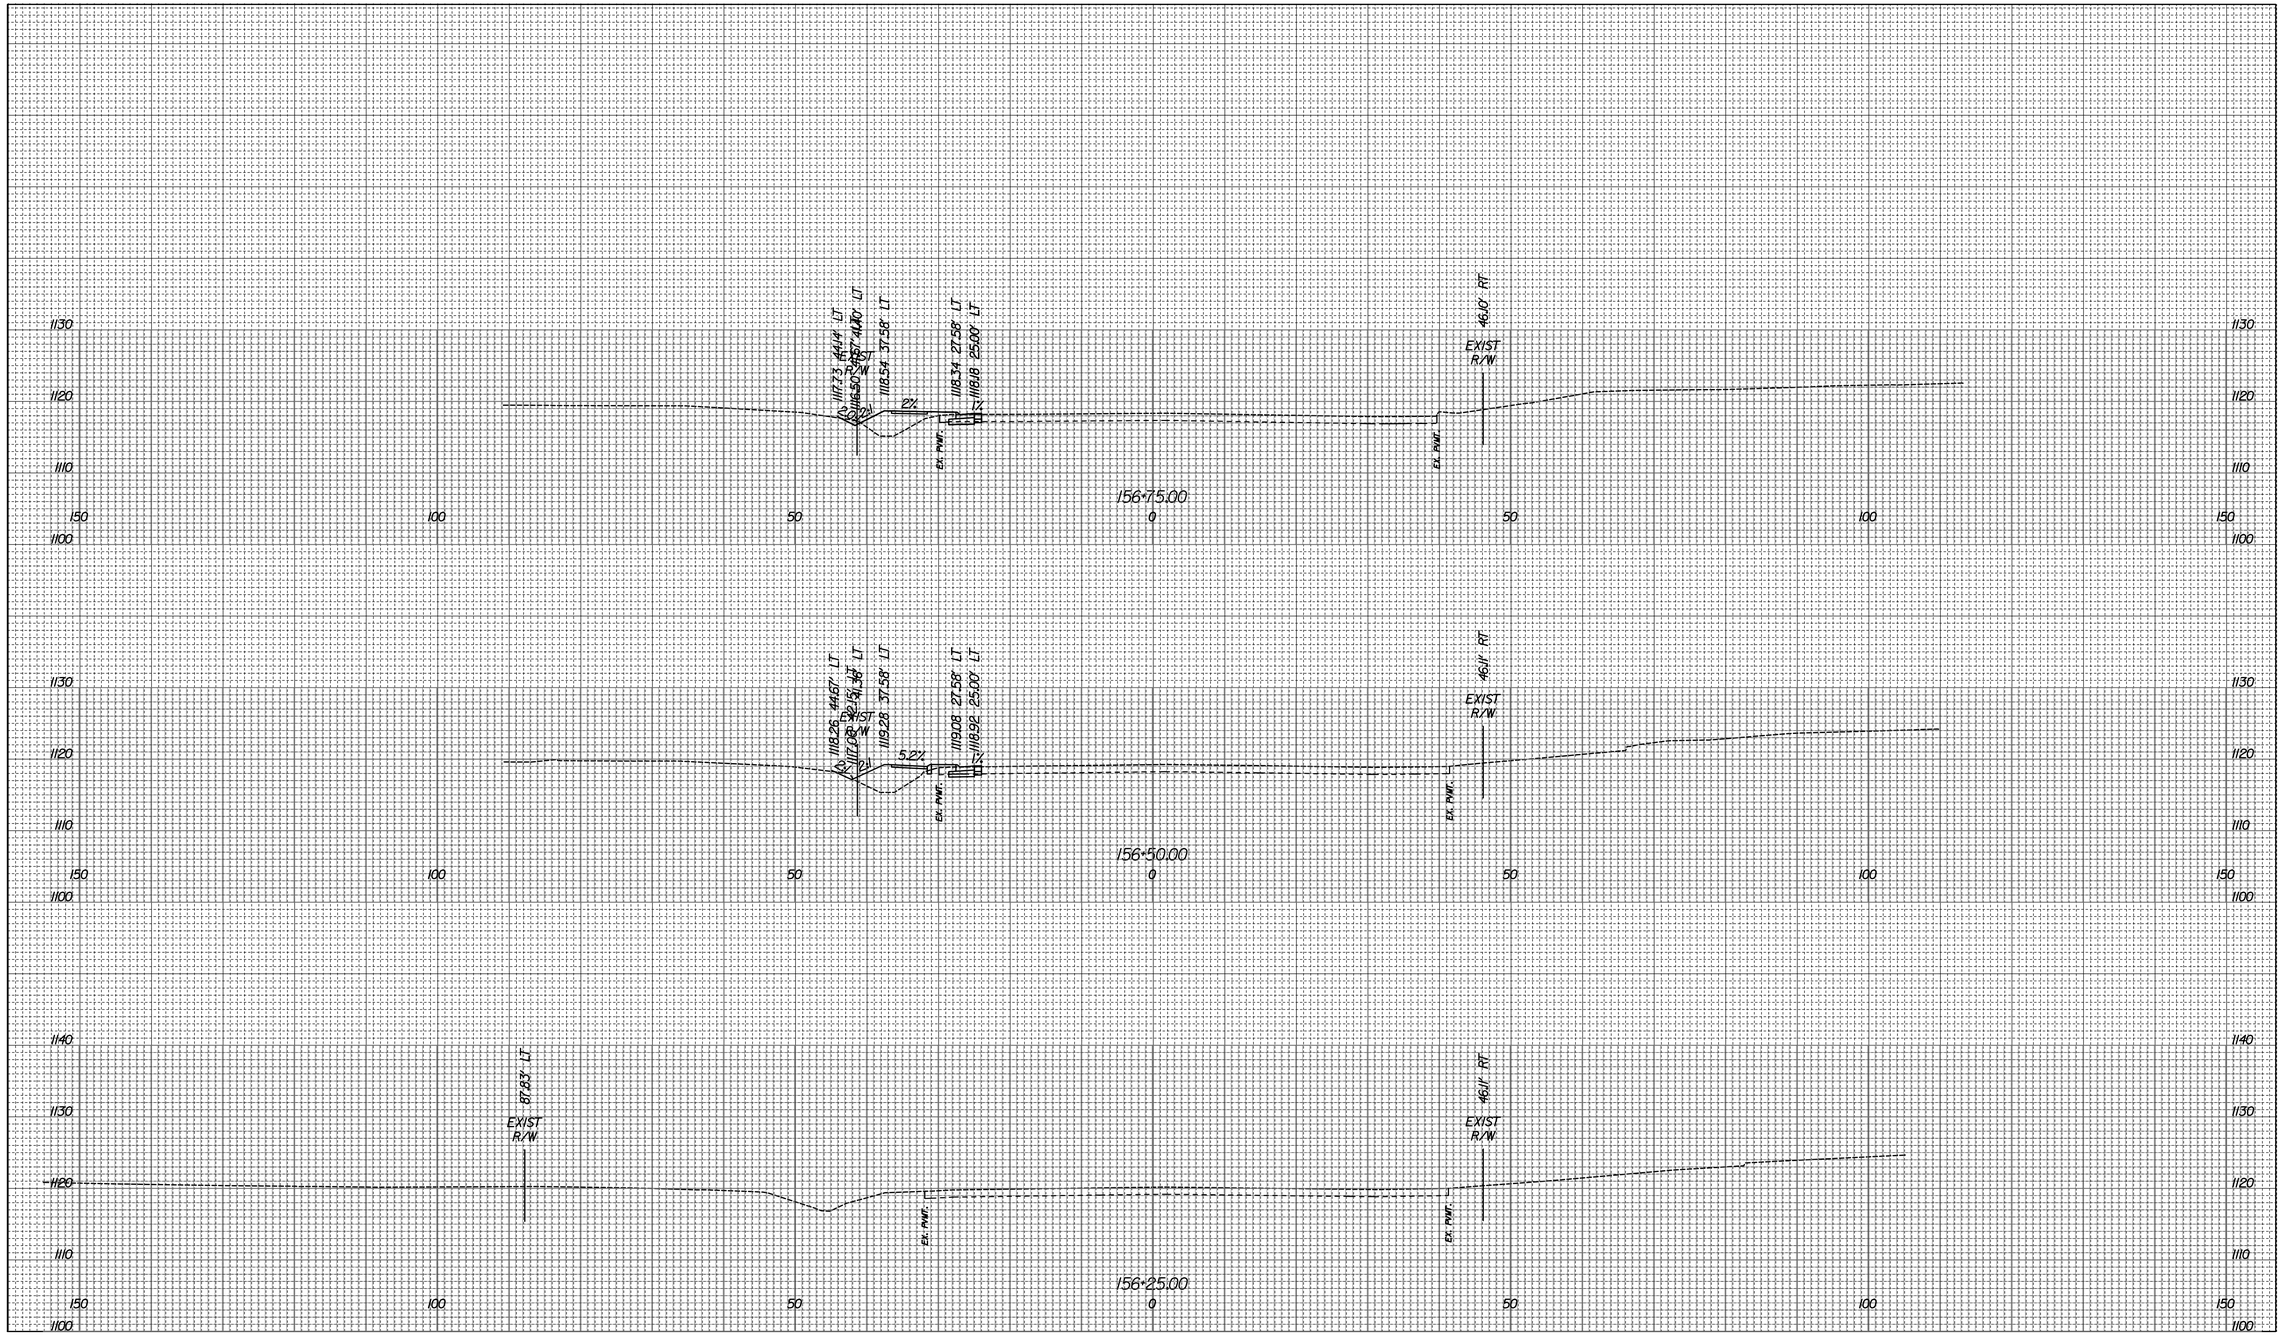

SCALE 1 IN. = 10 FT.

Rev	Date	Description

Whitman, Requardt & Associates, LLP
1700 Kraft Drive, Suite 1200, Blacksburg, Virginia 24060

COUNTY OF ROANOKE
5204 BERNARD DRIVE
ROANOKE, VA 24018

VDOT PROJECT NUMBERS: 0115-080-R95, EN12-080-823
VDOT UPC NUMBERS: 98220, 103607

PLANTATION ROAD, BICYCLE, PEDESTRIAN, AND STREETSCAPE IMPROVEMENTS PROJECT

Drawing: CROSS SECTIONS (PLANTATION ROAD)

Sheet: 4

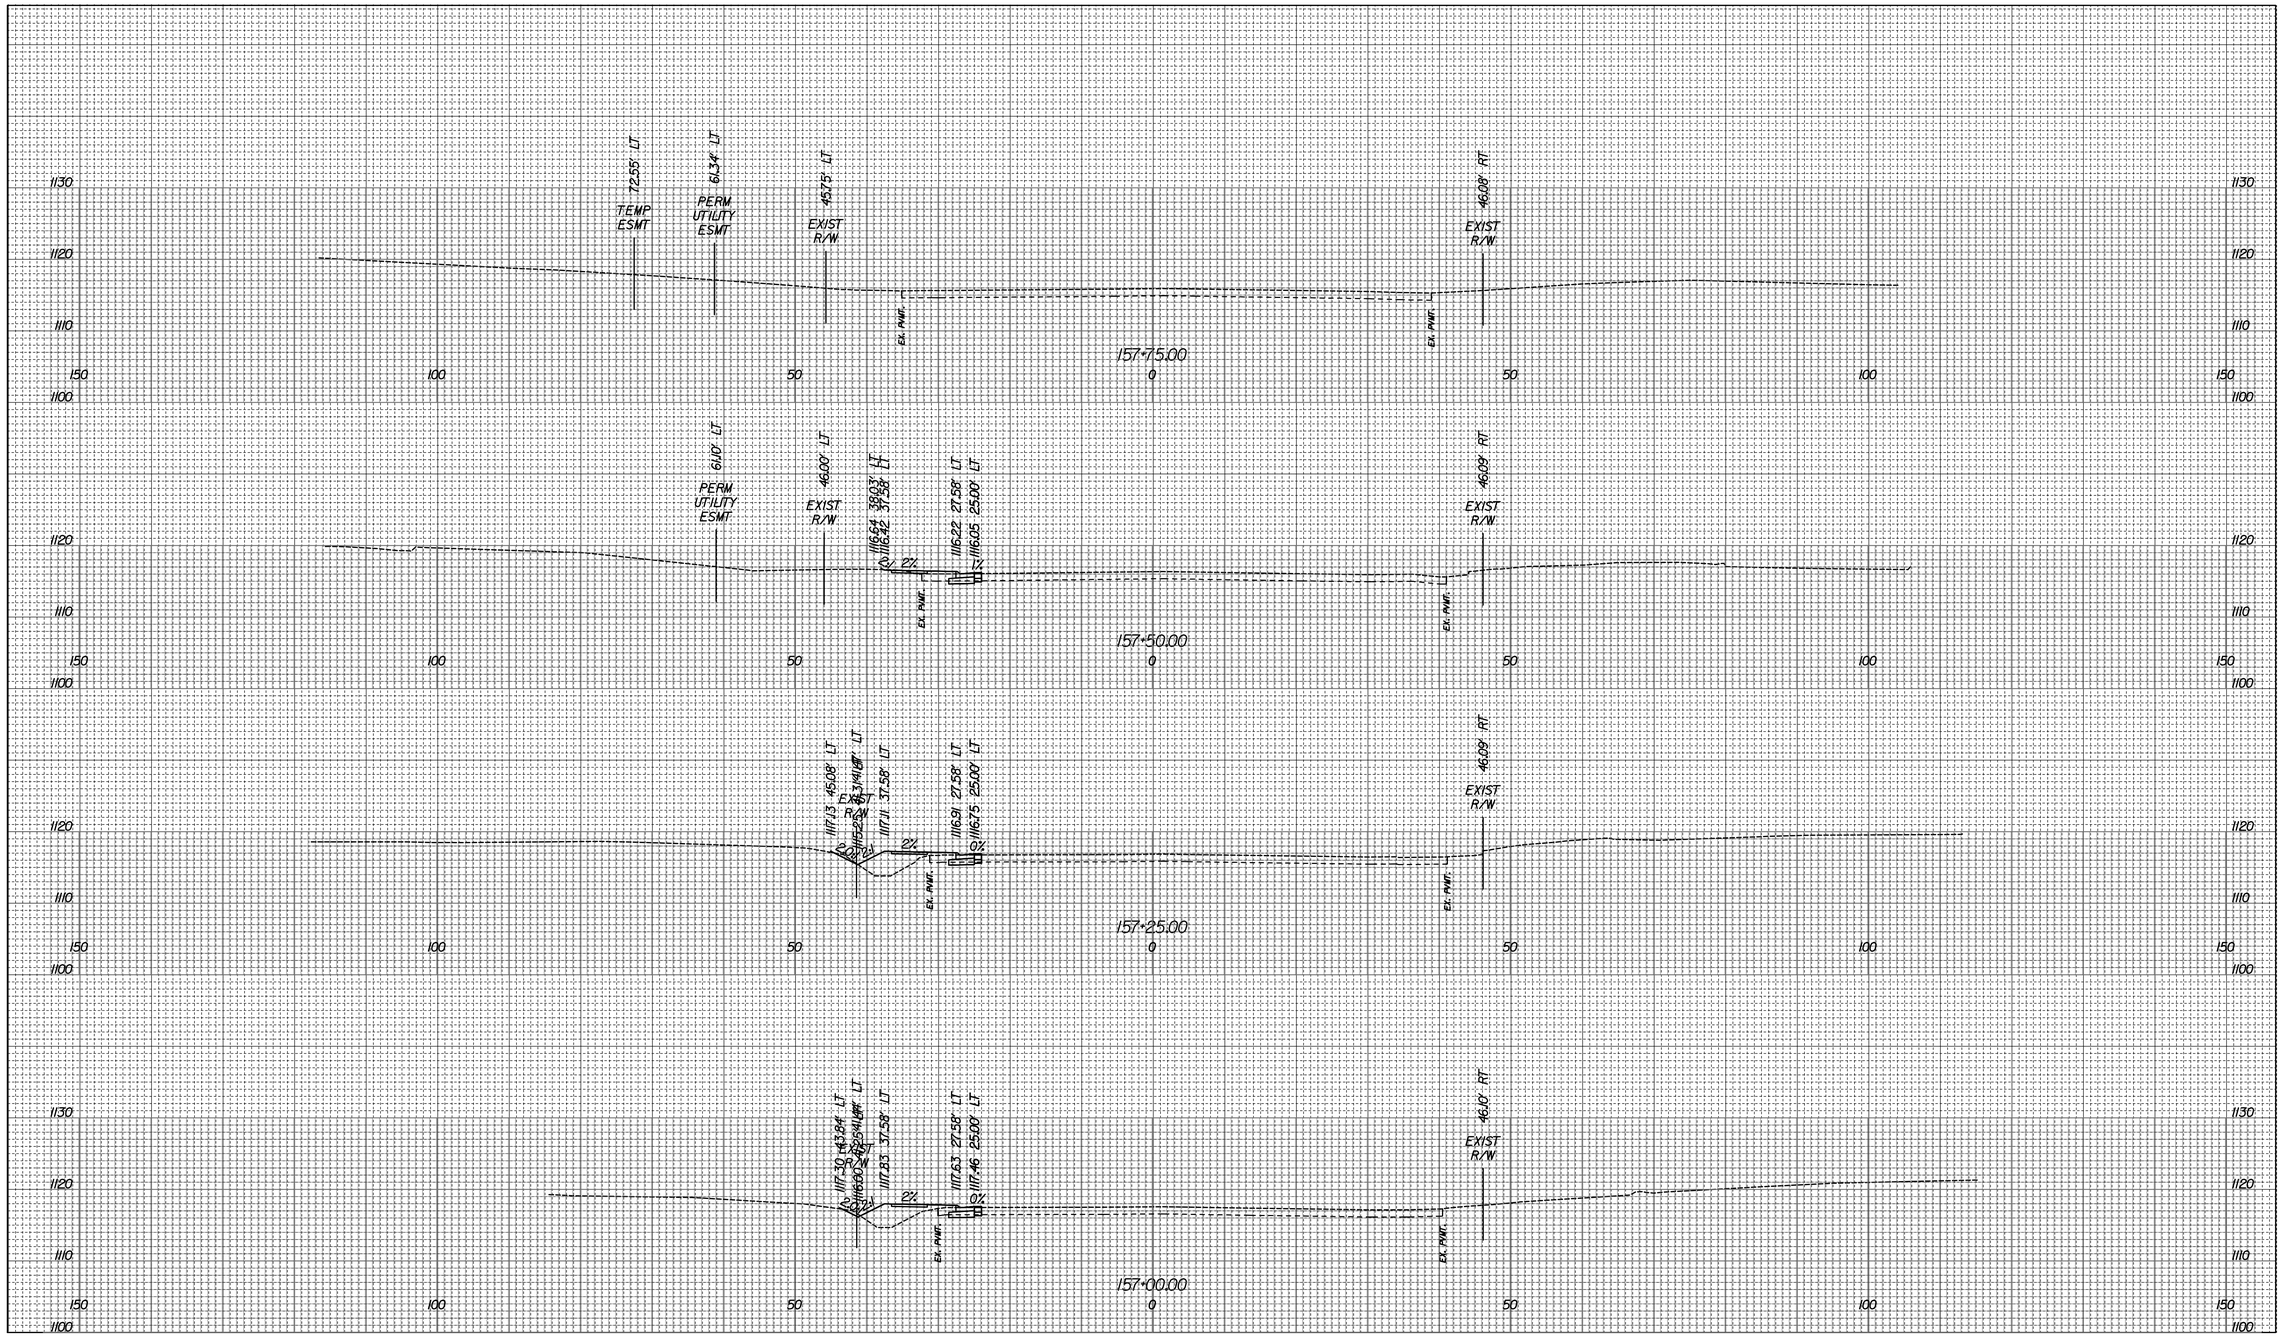

SCALE 1 IN. = 10 FT.

Rev	Date	Description

Whitman, Requardt & Associates, LLP
1700 Kraft Drive, Suite 1200, Blacksburg, Virginia 24060

COUNTY OF ROANOKE
5204 BERNARD DRIVE
ROANOKE, VA 24018

VDOT PROJECT NUMBERS:	0115-080-R95 EN12-080-823
VDOT UPC NUMBERS:	98220 103607

PLANTATION ROAD, BICYCLE, PEDESTRIAN, AND STREETSCAPE IMPROVEMENTS PROJECT

Drawing
CROSS SECTIONS
(PLANTATION ROAD)

Sheet
5

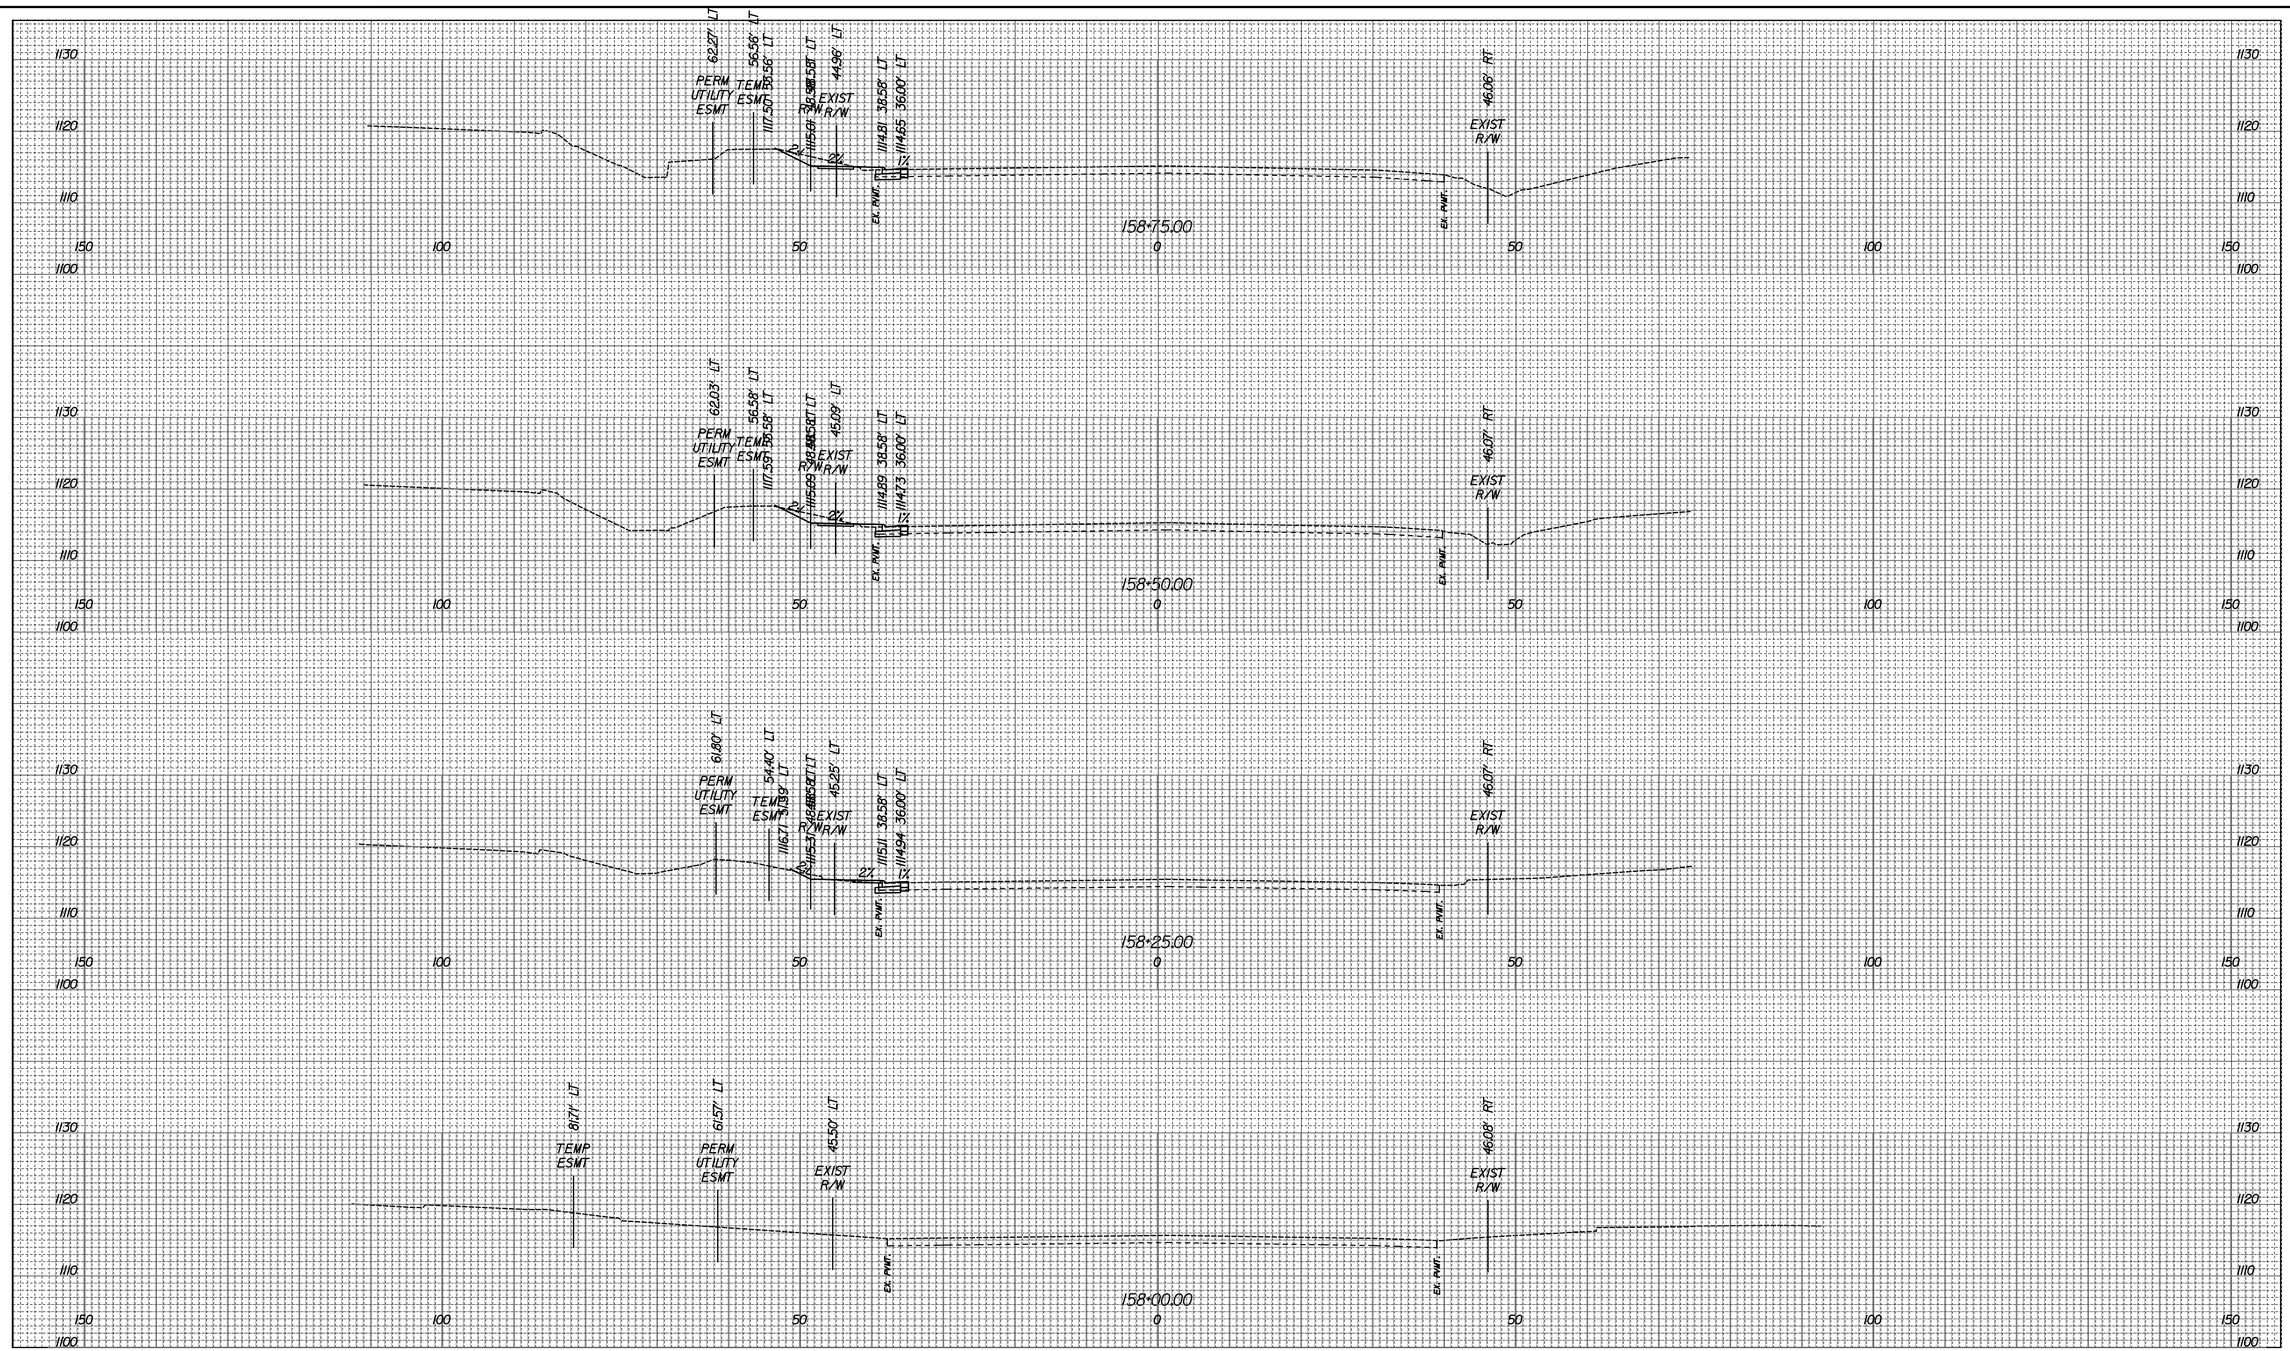

SCALE 1 IN. = 10 FT.			
Rev	Date	Description	

Whitman, Requardt & Associates, LLP
1700 Kraft Drive, Suite 1200, Blacksburg, Virginia 24060

COUNTY OF ROANOKE
5204 BERNARD DRIVE
ROANOKE, VA 24018

VDOT PROJECT NUMBERS:	0115-080-R95 EN12-080-823
VDOT UPC NUMBERS:	98220 103607

PLANTATION ROAD, BICYCLE, PEDESTRIAN, AND STREETSCAPE IMPROVEMENTS PROJECT

Drawing
CROSS SECTIONS
(PLANTATION ROAD)

Sheet
6

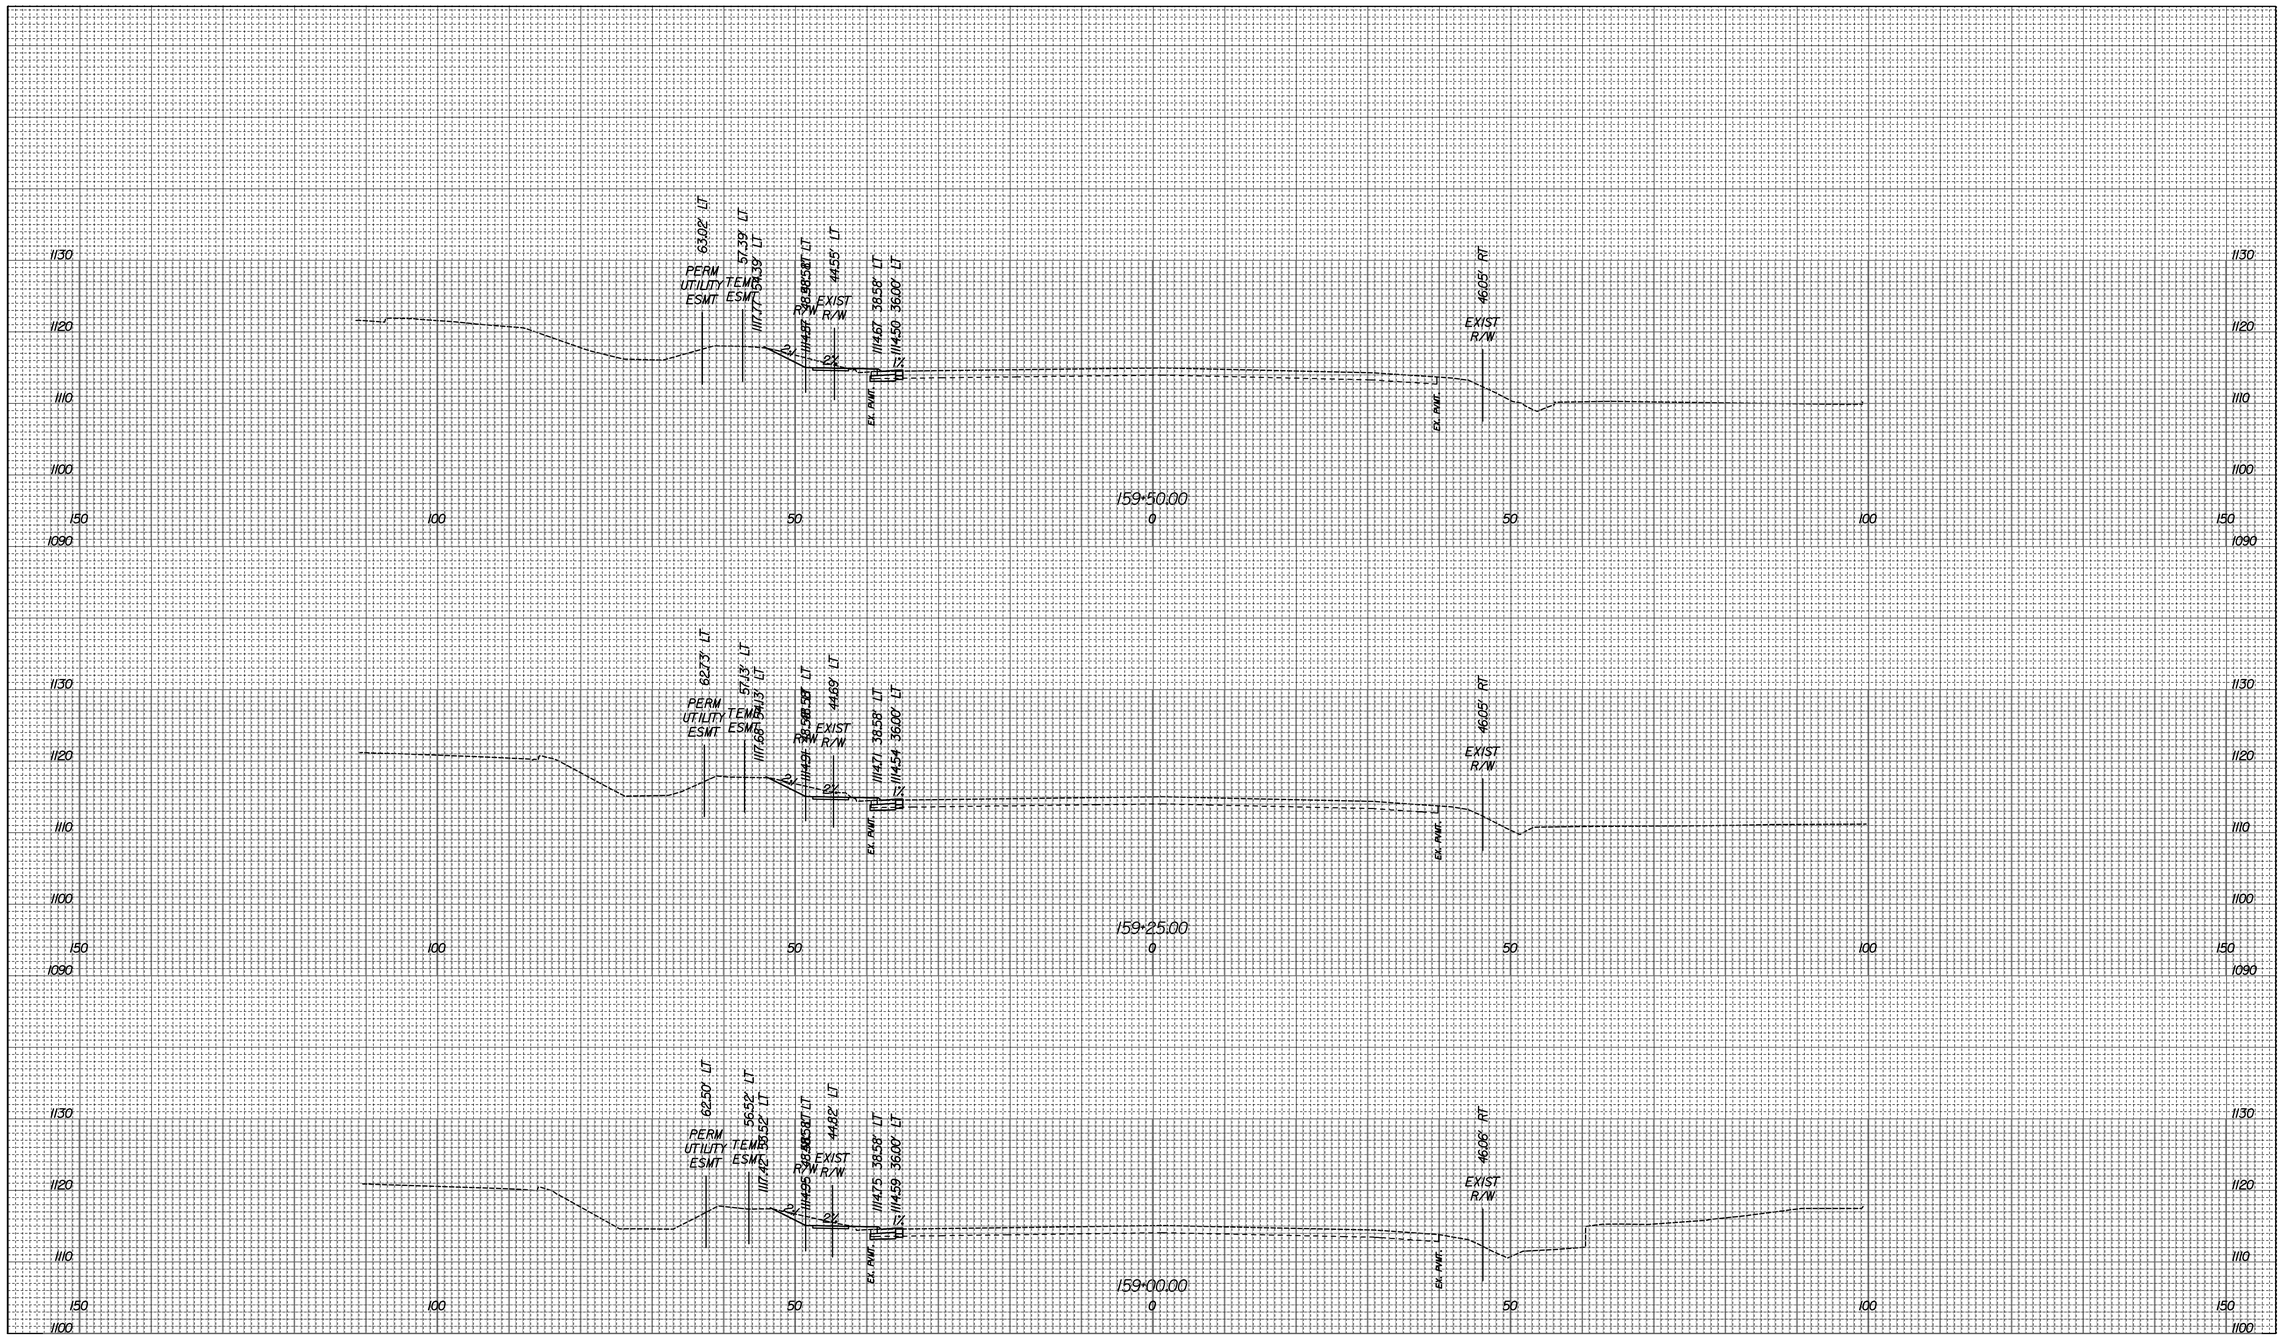

SCALE 1 IN. = 10 FT.

Rev	Date	Description

WRA
Whitman, Requardt & Associates, LLP
1700 Kraft Drive, Suite 1200, Blacksburg, Virginia 24060

COUNTY OF ROANOKE
5204 BERNARD DRIVE
ROANOKE, VA 24018

VDOT PROJECT NUMBERS:	0115-080-R95 EN12-080-823
VDOT UPC NUMBERS:	98220 103607

PLANTATION ROAD, BICYCLE, PEDESTRIAN, AND STREETSCAPE IMPROVEMENTS PROJECT

Drawing
CROSS SECTIONS
(PLANTATION ROAD)

Sheet
7

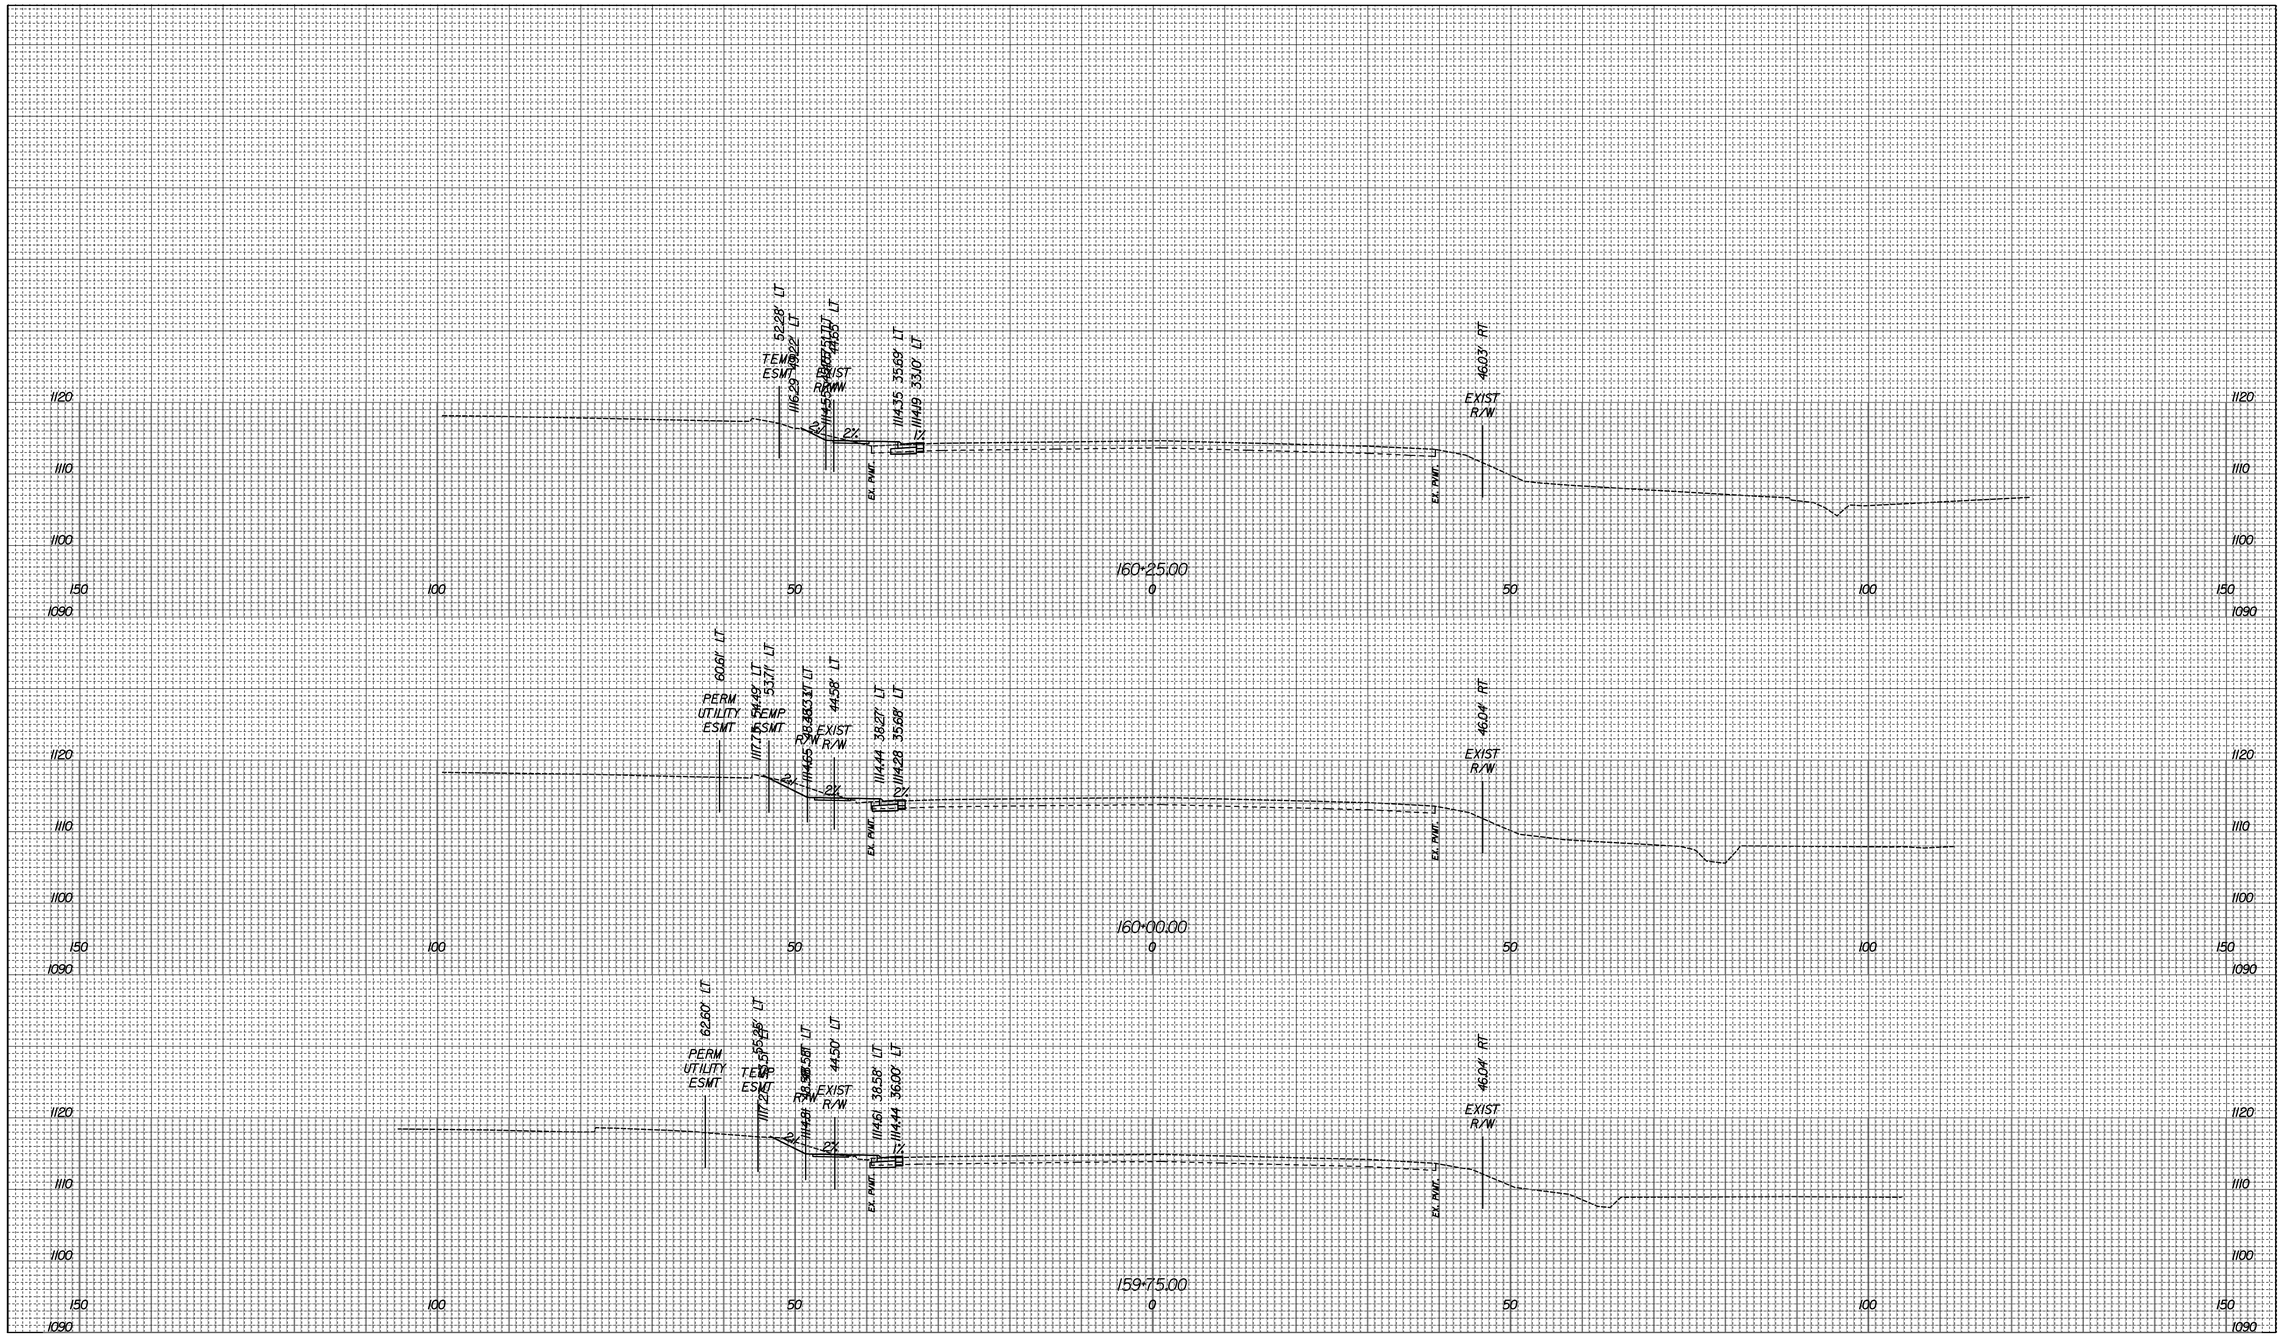

SCALE 1 IN. = 10 FT.

Rev	Date	Description

Whitman, Requardt & Associates, LLP
1700 Kraft Drive, Suite 1200, Blacksburg, Virginia 24060

COUNTY OF ROANOKE
5204 BERNARD DRIVE
ROANOKE, VA 24018

VDOT PROJECT NUMBERS: 0115-080-R95, EN12-080-823
VDOT UPC NUMBERS: 98220, 103607

PLANTATION ROAD, BICYCLE, PEDESTRIAN, AND STREETSCAPE IMPROVEMENTS PROJECT

Drawing: CROSS SECTIONS (PLANTATION ROAD)

Sheet: 8

Whitman, Requardt & Associates, LLP
1700 Kraft Drive, Suite 1200, Blacksburg, Virginia 24060

COUNTY OF ROANOKE
5204 BERNARD DRIVE
ROANOKE, VA 24018

VDOT PROJECT NUMBERS:	0115-080-R95 EN12-080-823
VDOT UPC NUMBERS:	98220 103607

PLANTATION ROAD, BICYCLE, PEDESTRIAN, AND STREETSCAPE IMPROVEMENTS PROJECT

SCALE 1 IN. = 10 FT.

Rev	Date	Description

Drawing
CROSS SECTIONS (PLANTATION ROAD)

Sheet
9

SCALE 1 IN. = 10 FT.

Rev	Date	Description

Whitman, Requardt & Associates, LLP
1700 Kraft Drive, Suite 1200, Blacksburg, Virginia 24060

COUNTY OF ROANOKE
5204 BERNARD DRIVE
ROANOKE, VA 24018

VDOT PROJECT NUMBERS:	0115-080-R95 EN12-080-823
VDOT UPC NUMBERS:	98220 103607

PLANTATION ROAD, BICYCLE, PEDESTRIAN, AND STREETSCAPE IMPROVEMENTS PROJECT

Drawing
CROSS SECTIONS
(PLANTATION ROAD)

Sheet
10

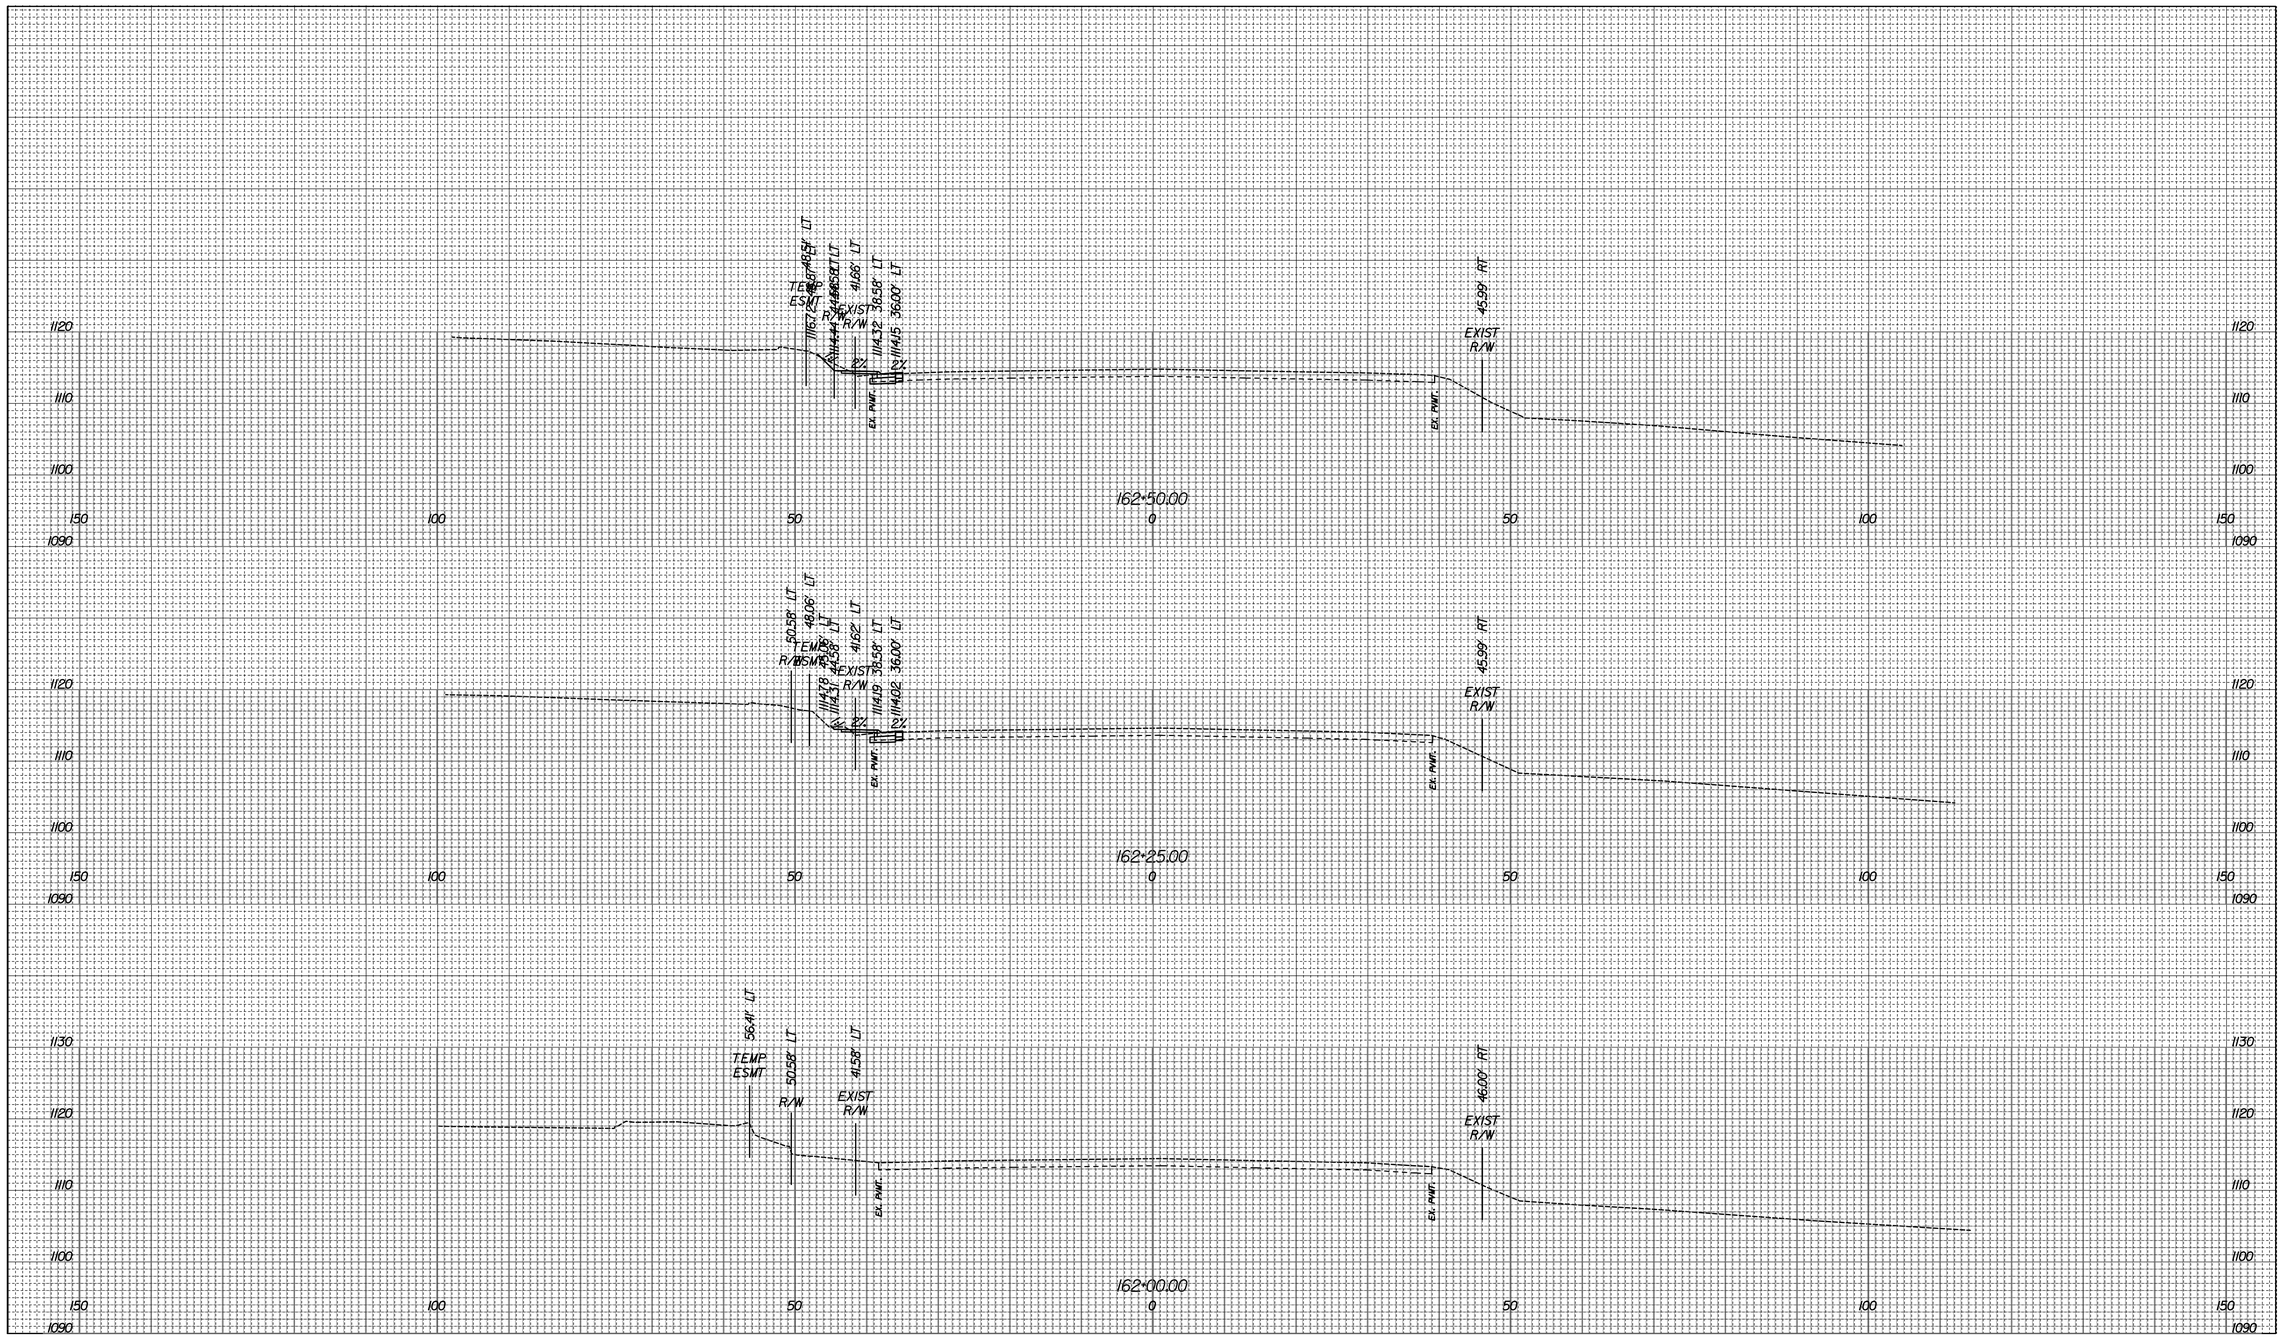

SCALE 1 IN. = 10 FT.

Rev	Date	Description

Whitman, Requardt & Associates, LLP
1700 Kraft Drive, Suite 1200, Blacksburg, Virginia 24060

COUNTY OF ROANOKE
5204 BERNARD DRIVE
ROANOKE, VA 24018

VDOT PROJECT NUMBERS:	0115-080-R95 EN12-080-823
VDOT UPC NUMBERS:	98220 103607

PLANTATION ROAD, BICYCLE, PEDESTRIAN, AND STREETSCAPE IMPROVEMENTS PROJECT

Drawing
CROSS SECTIONS
(PLANTATION ROAD)

Sheet
11

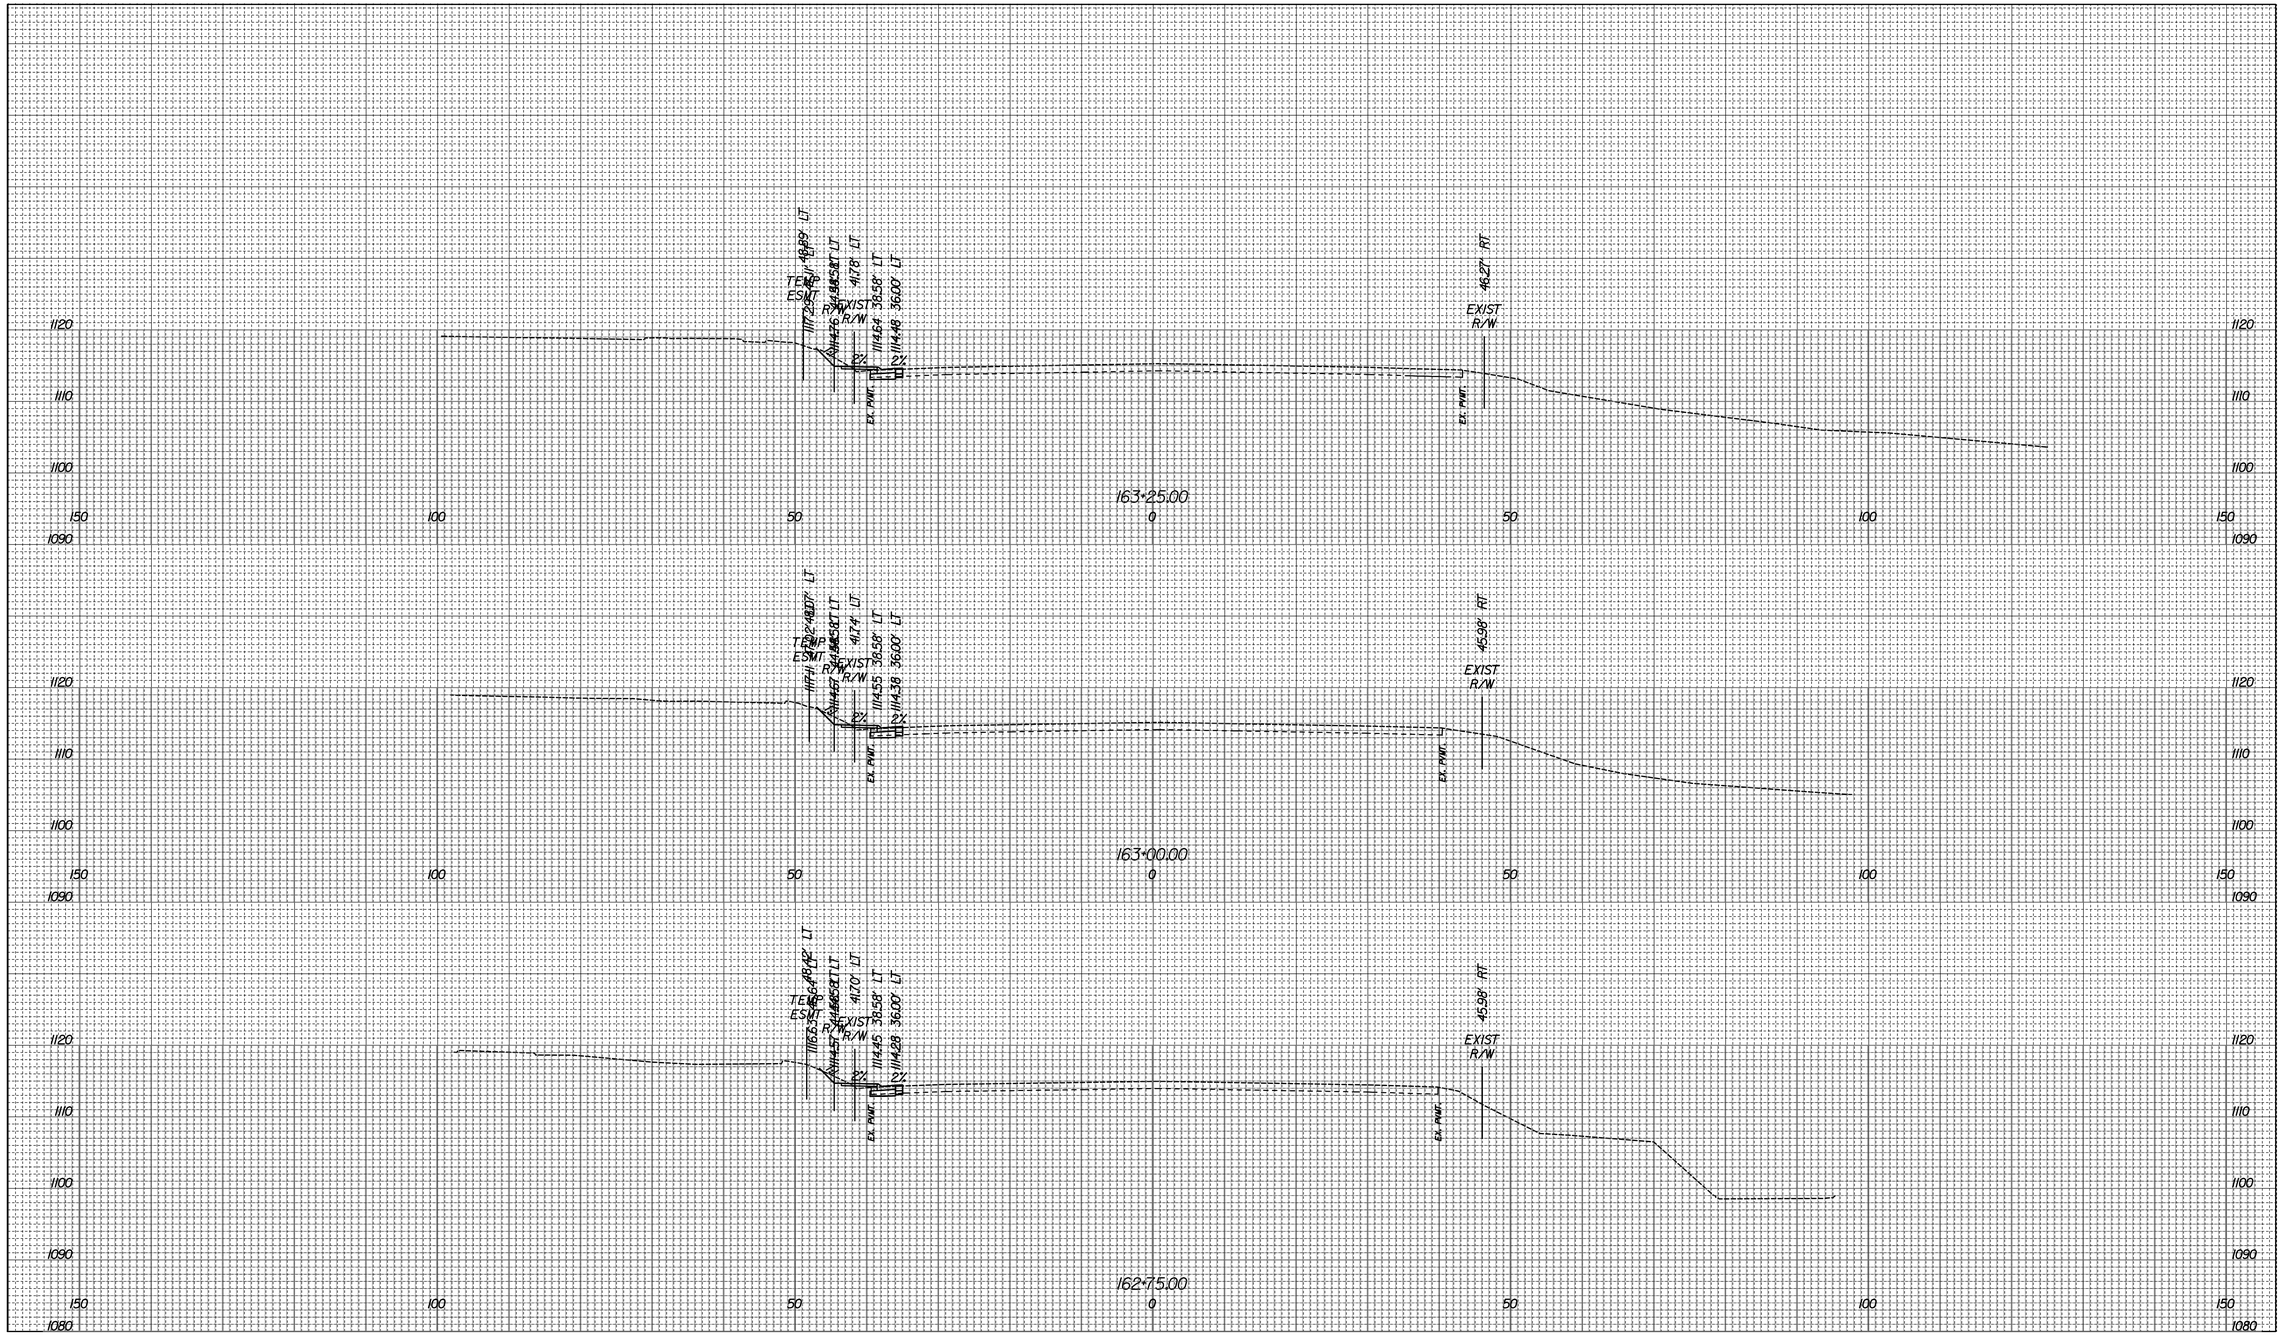

SCALE 1 IN. = 10 FT.

Rev	Date	Description

Whitman, Requardt & Associates, LLP
1700 Kraft Drive, Suite 1200, Blacksburg, Virginia 24060

COUNTY OF ROANOKE
5204 BERNARD DRIVE
ROANOKE, VA 24018

VDOT PROJECT NUMBERS:	0115-080-R95 EN12-080-823
VDOT UPC NUMBERS:	98220 103607

PLANTATION ROAD, BICYCLE, PEDESTRIAN, AND STREETSCAPE IMPROVEMENTS PROJECT

Drawing
CROSS SECTIONS
(PLANTATION ROAD)

Sheet
12

SCALE 1 IN. = 10 FT.

Rev	Date	Description

Whitman, Requardt & Associates, LLP
1700 Kraft Drive, Suite 1200, Blacksburg, Virginia 24060

COUNTY OF ROANOKE
5204 BERNARD DRIVE
ROANOKE, VA 24018

VDOT PROJECT NUMBERS: 0115-080-R95, EN12-080-823
VDOT UPC NUMBERS: 98220, 103607

PLANTATION ROAD, BICYCLE, PEDESTRIAN, AND STREETSCAPE IMPROVEMENTS PROJECT

Drawing
CROSS SECTIONS (PLANTATION ROAD)

Sheet
13

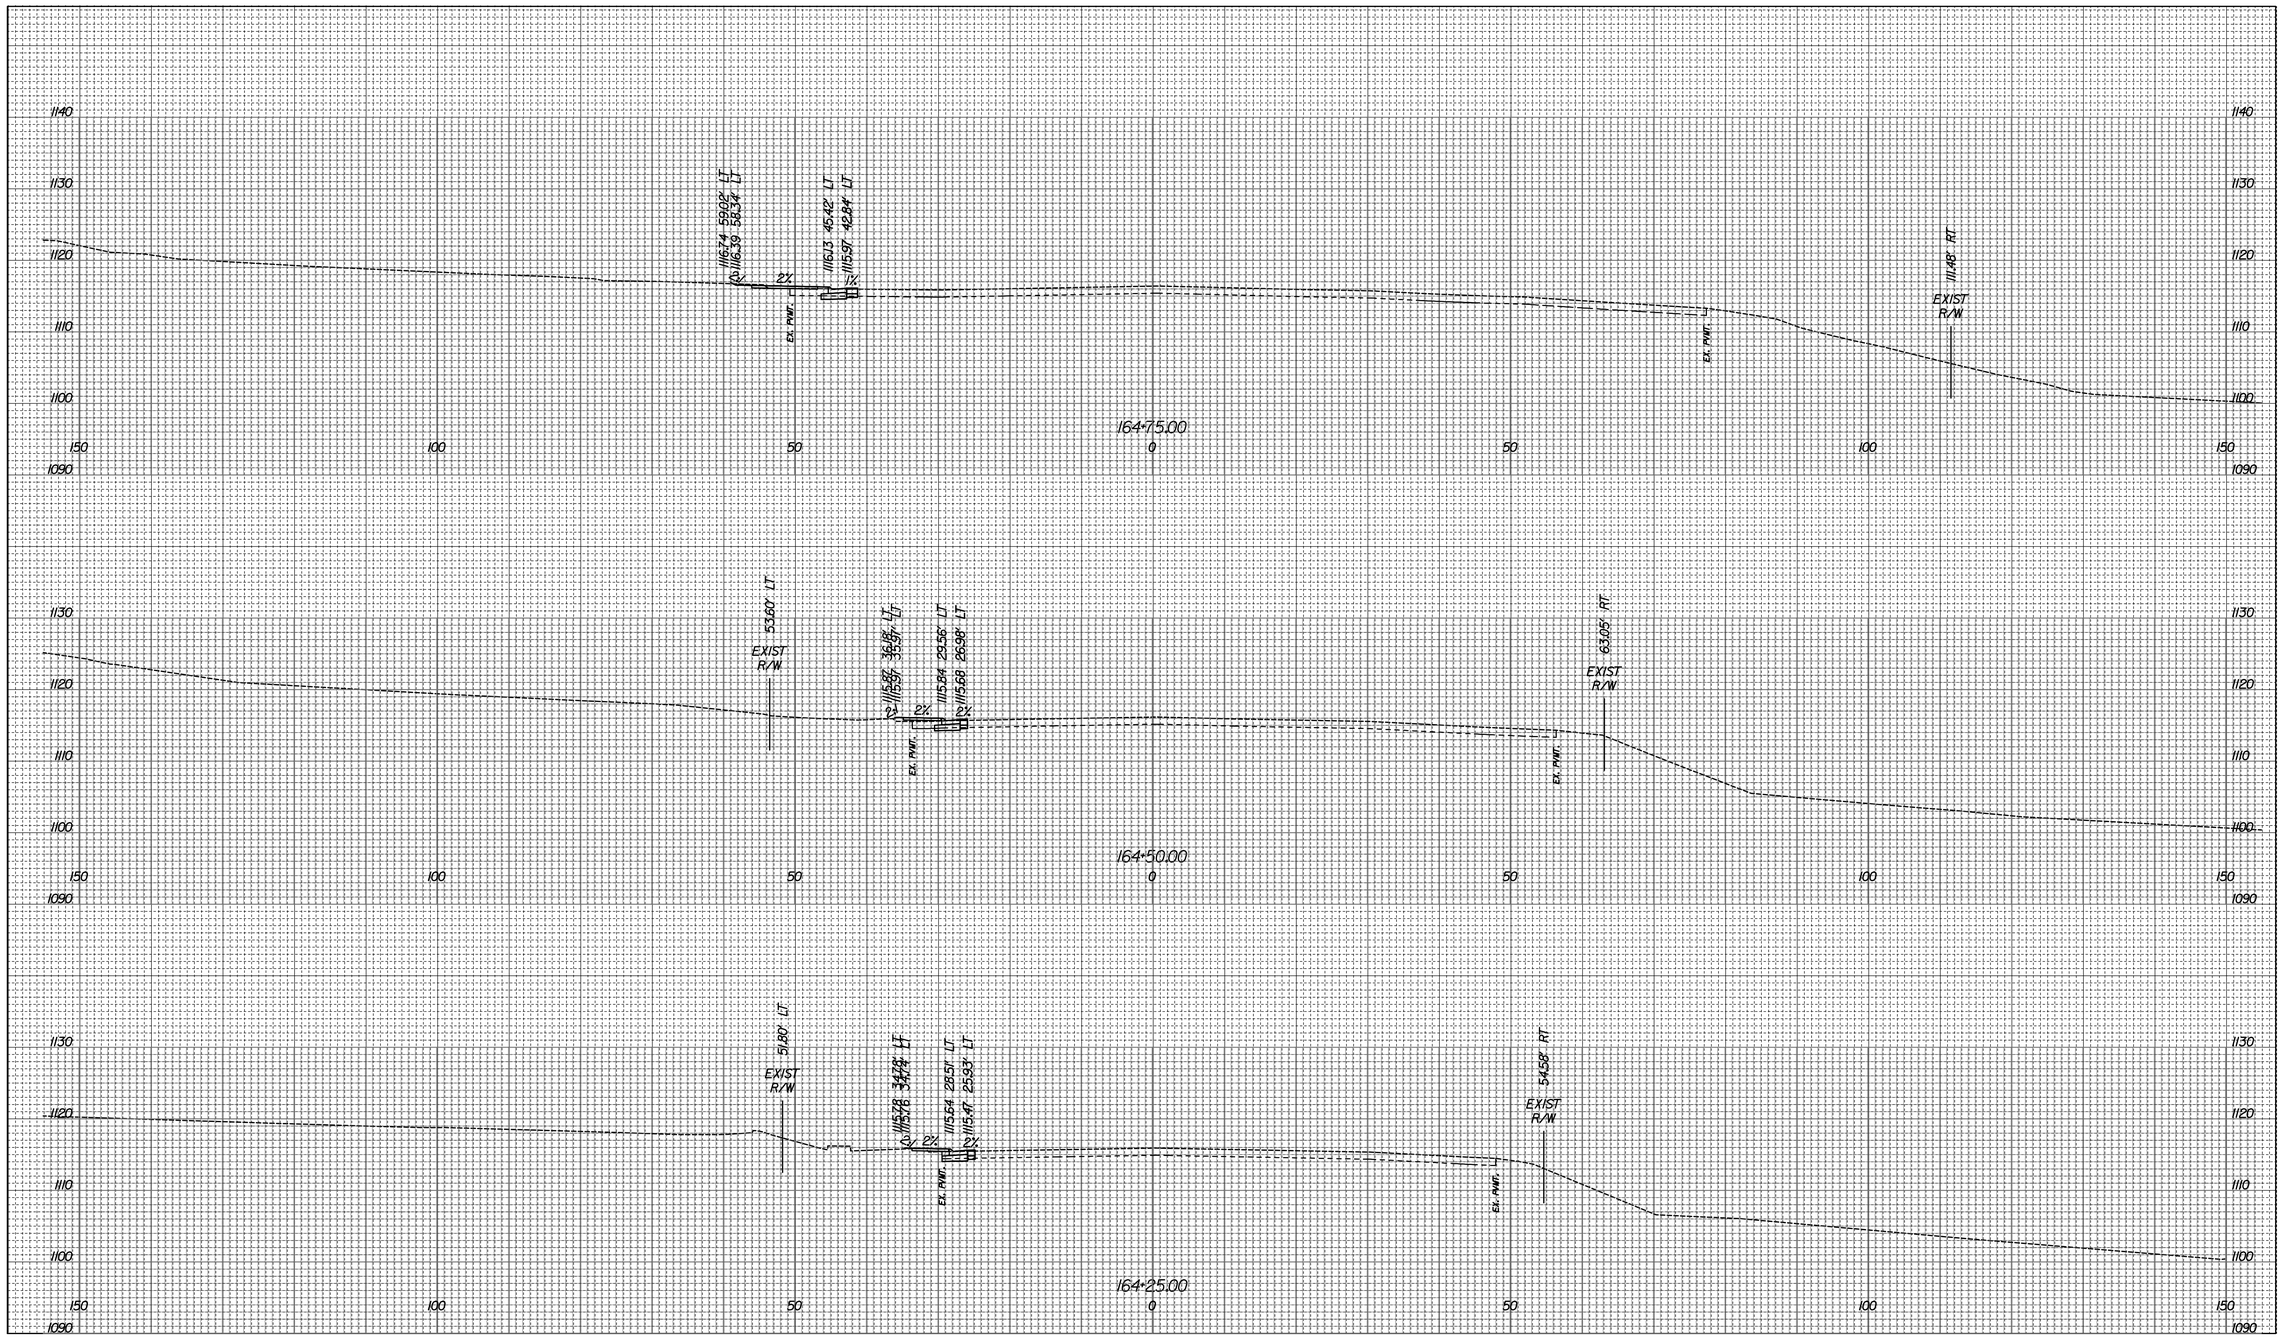

SCALE 1 IN. = 10 FT.

Rev	Date	Description

Whitman, Requardt & Associates, LLP
1700 Kraft Drive, Suite 1200, Blacksburg, Virginia 24060

COUNTY OF ROANOKE
5204 BERNARD DRIVE
ROANOKE, VA 24018

VDOT PROJECT NUMBERS:	0115-080-R95 EN12-080-823
VDOT UPC NUMBERS:	98220 103607

PLANTATION ROAD, BICYCLE, PEDESTRIAN, AND STREETSCAPE IMPROVEMENTS PROJECT

Drawing
CROSS SECTIONS
(PLANTATION ROAD)

Sheet
14

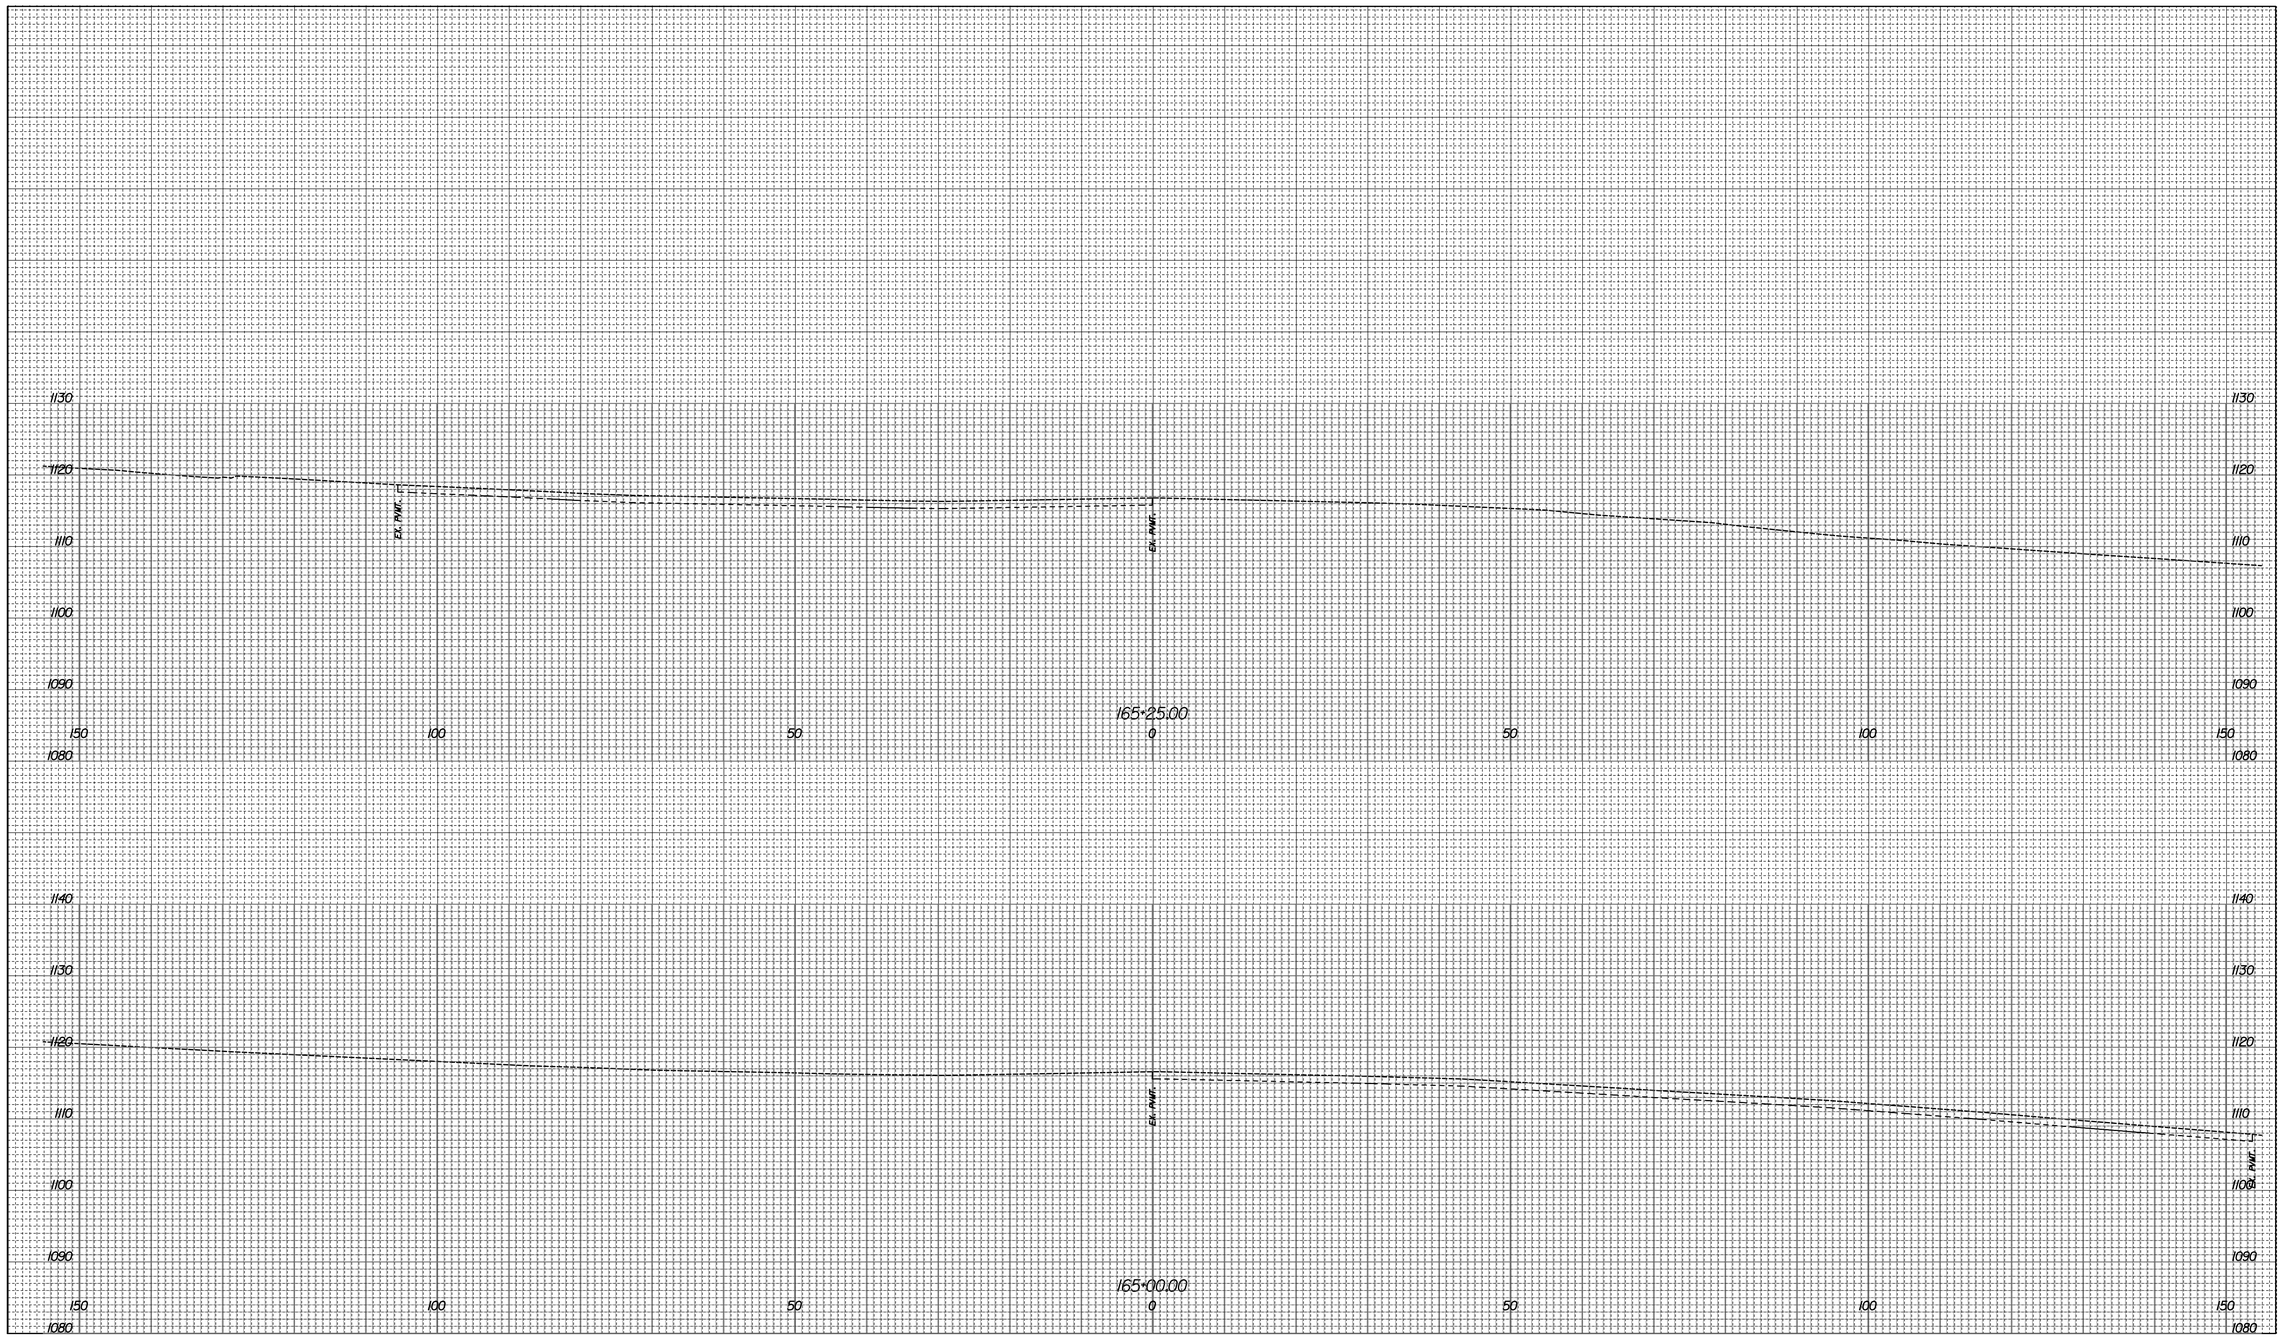

SCALE 1 IN. = 10 FT.

Rev	Date	Description

Whitman, Requardt & Associates, LLP
1700 Kraft Drive, Suite 1200, Blacksburg, Virginia 24060

COUNTY OF ROANOKE
5204 BERNARD DRIVE
ROANOKE, VA 24018

VDOT PROJECT NUMBERS: 0115-080-R95, EN12-080-823
VDOT UPC NUMBERS: 98220, 103607

PLANTATION ROAD, BICYCLE, PEDESTRIAN, AND STREETSCAPE IMPROVEMENTS PROJECT

Drawing: CROSS SECTIONS (PLANTATION ROAD)

Sheet: 15

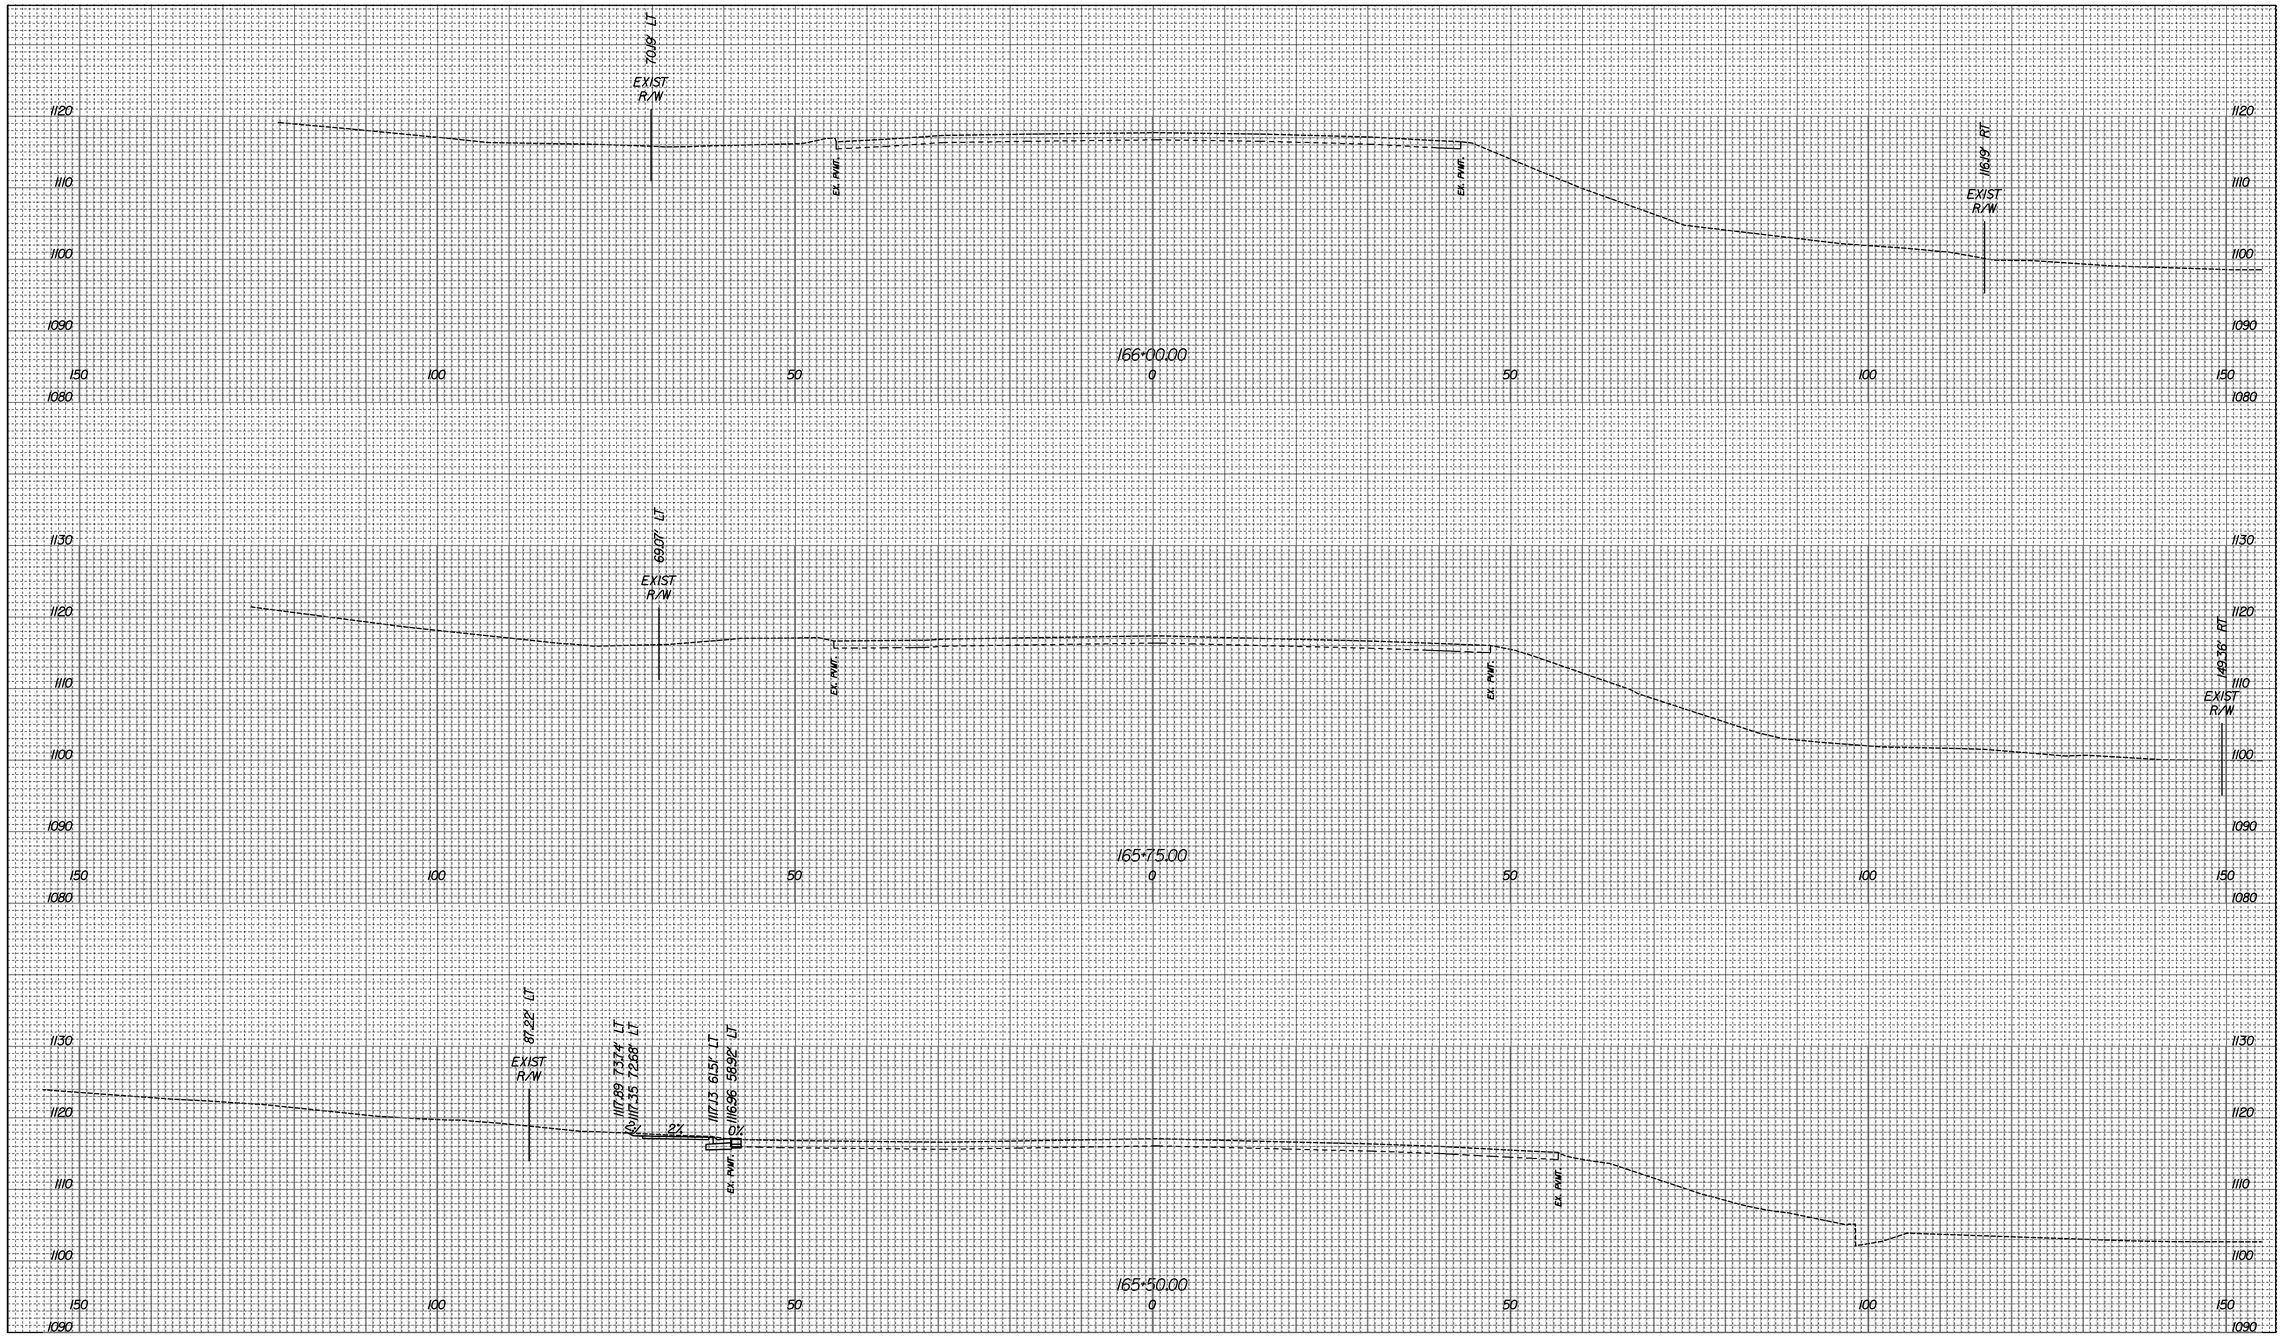

SCALE 1 IN. = 10 FT.

Rev	Date	Description

Whitman, Requardt & Associates, LLP
1700 Kraft Drive, Suite 1200, Blacksburg, Virginia 24060

COUNTY OF ROANOKE
5204 BERNARD DRIVE
ROANOKE, VA 24018

VDOT PROJECT NUMBERS:	0115-080-R95 EN12-080-823
VDOT UPC NUMBERS:	98220 103607

PLANTATION ROAD, BICYCLE, PEDESTRIAN, AND STREETSCAPE IMPROVEMENTS PROJECT

Drawing
CROSS SECTIONS
(PLANTATION ROAD)

Sheet
16

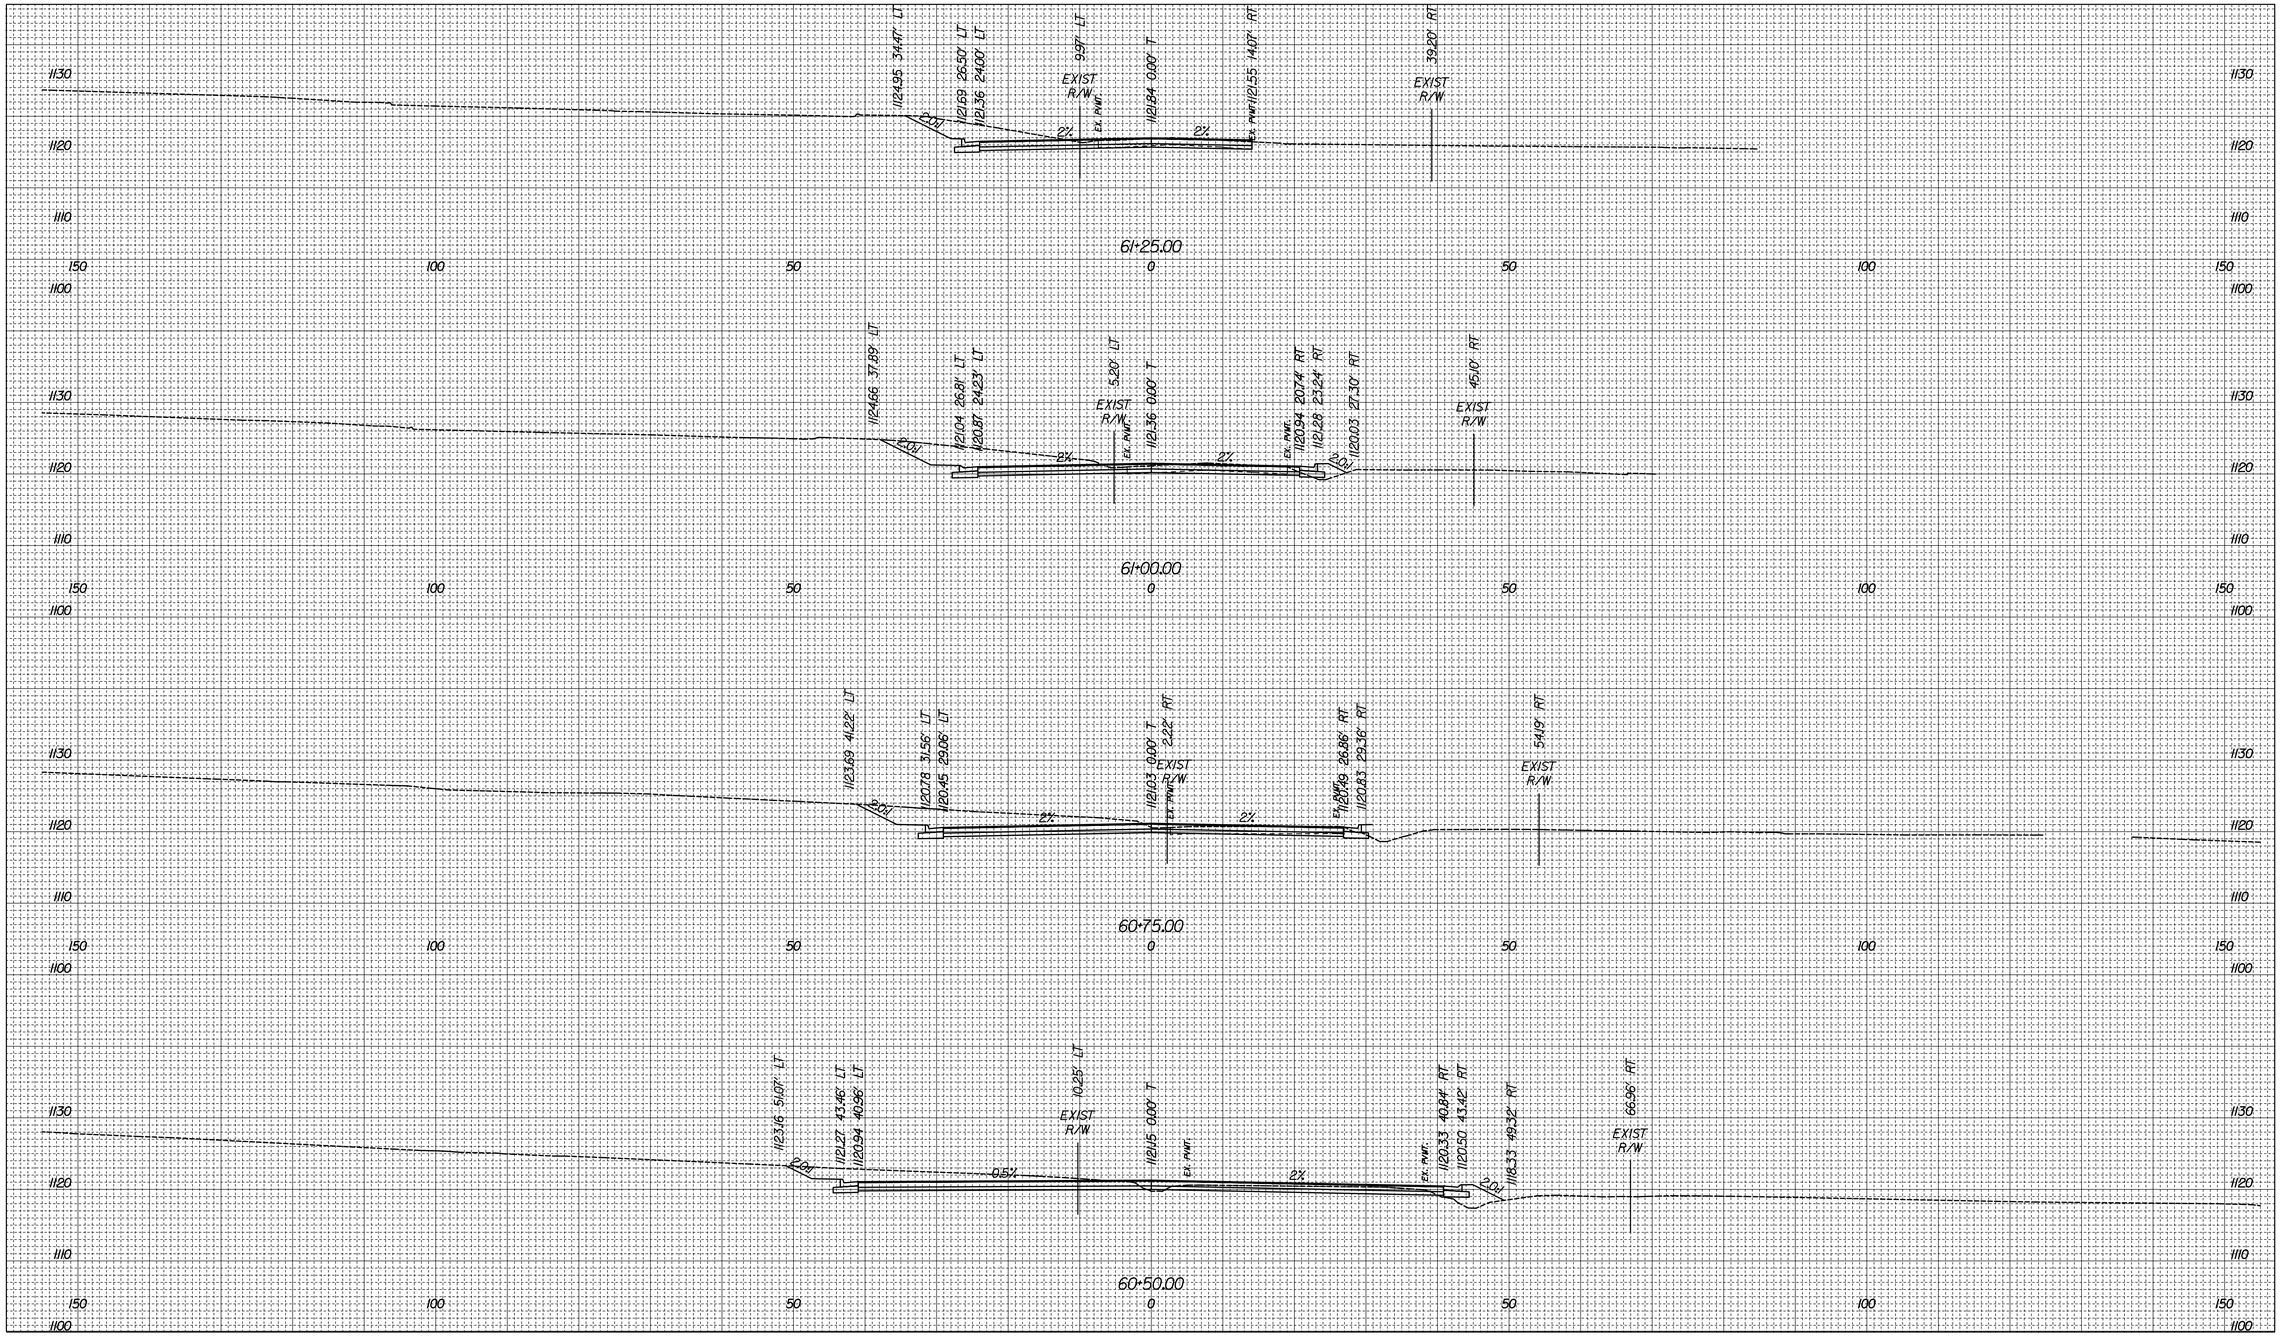

SCALE 1 IN. = 10 FT.

Rev	Date	Description

Whitman, Requardt & Associates, LLP
1700 Kraft Drive, Suite 1200, Blacksburg, Virginia 24060

COUNTY OF ROANOKE
5204 BERNARD DRIVE
ROANOKE, VA 24018

VDOT PROJECT NUMBER:
#SMART18 - PLANTATION RD
BIKE/PED/STREETSCAPE PHASE II

VDOT UPC NUMBER: 111366

PLANTATION ROAD, BICYCLE, PEDESTRIAN, AND STREETSCAPE IMPROVEMENTS PHASE 2 PROJECT

Drawing
CROSS SECTIONS
(WALROND DRIVE)

Sheet
17

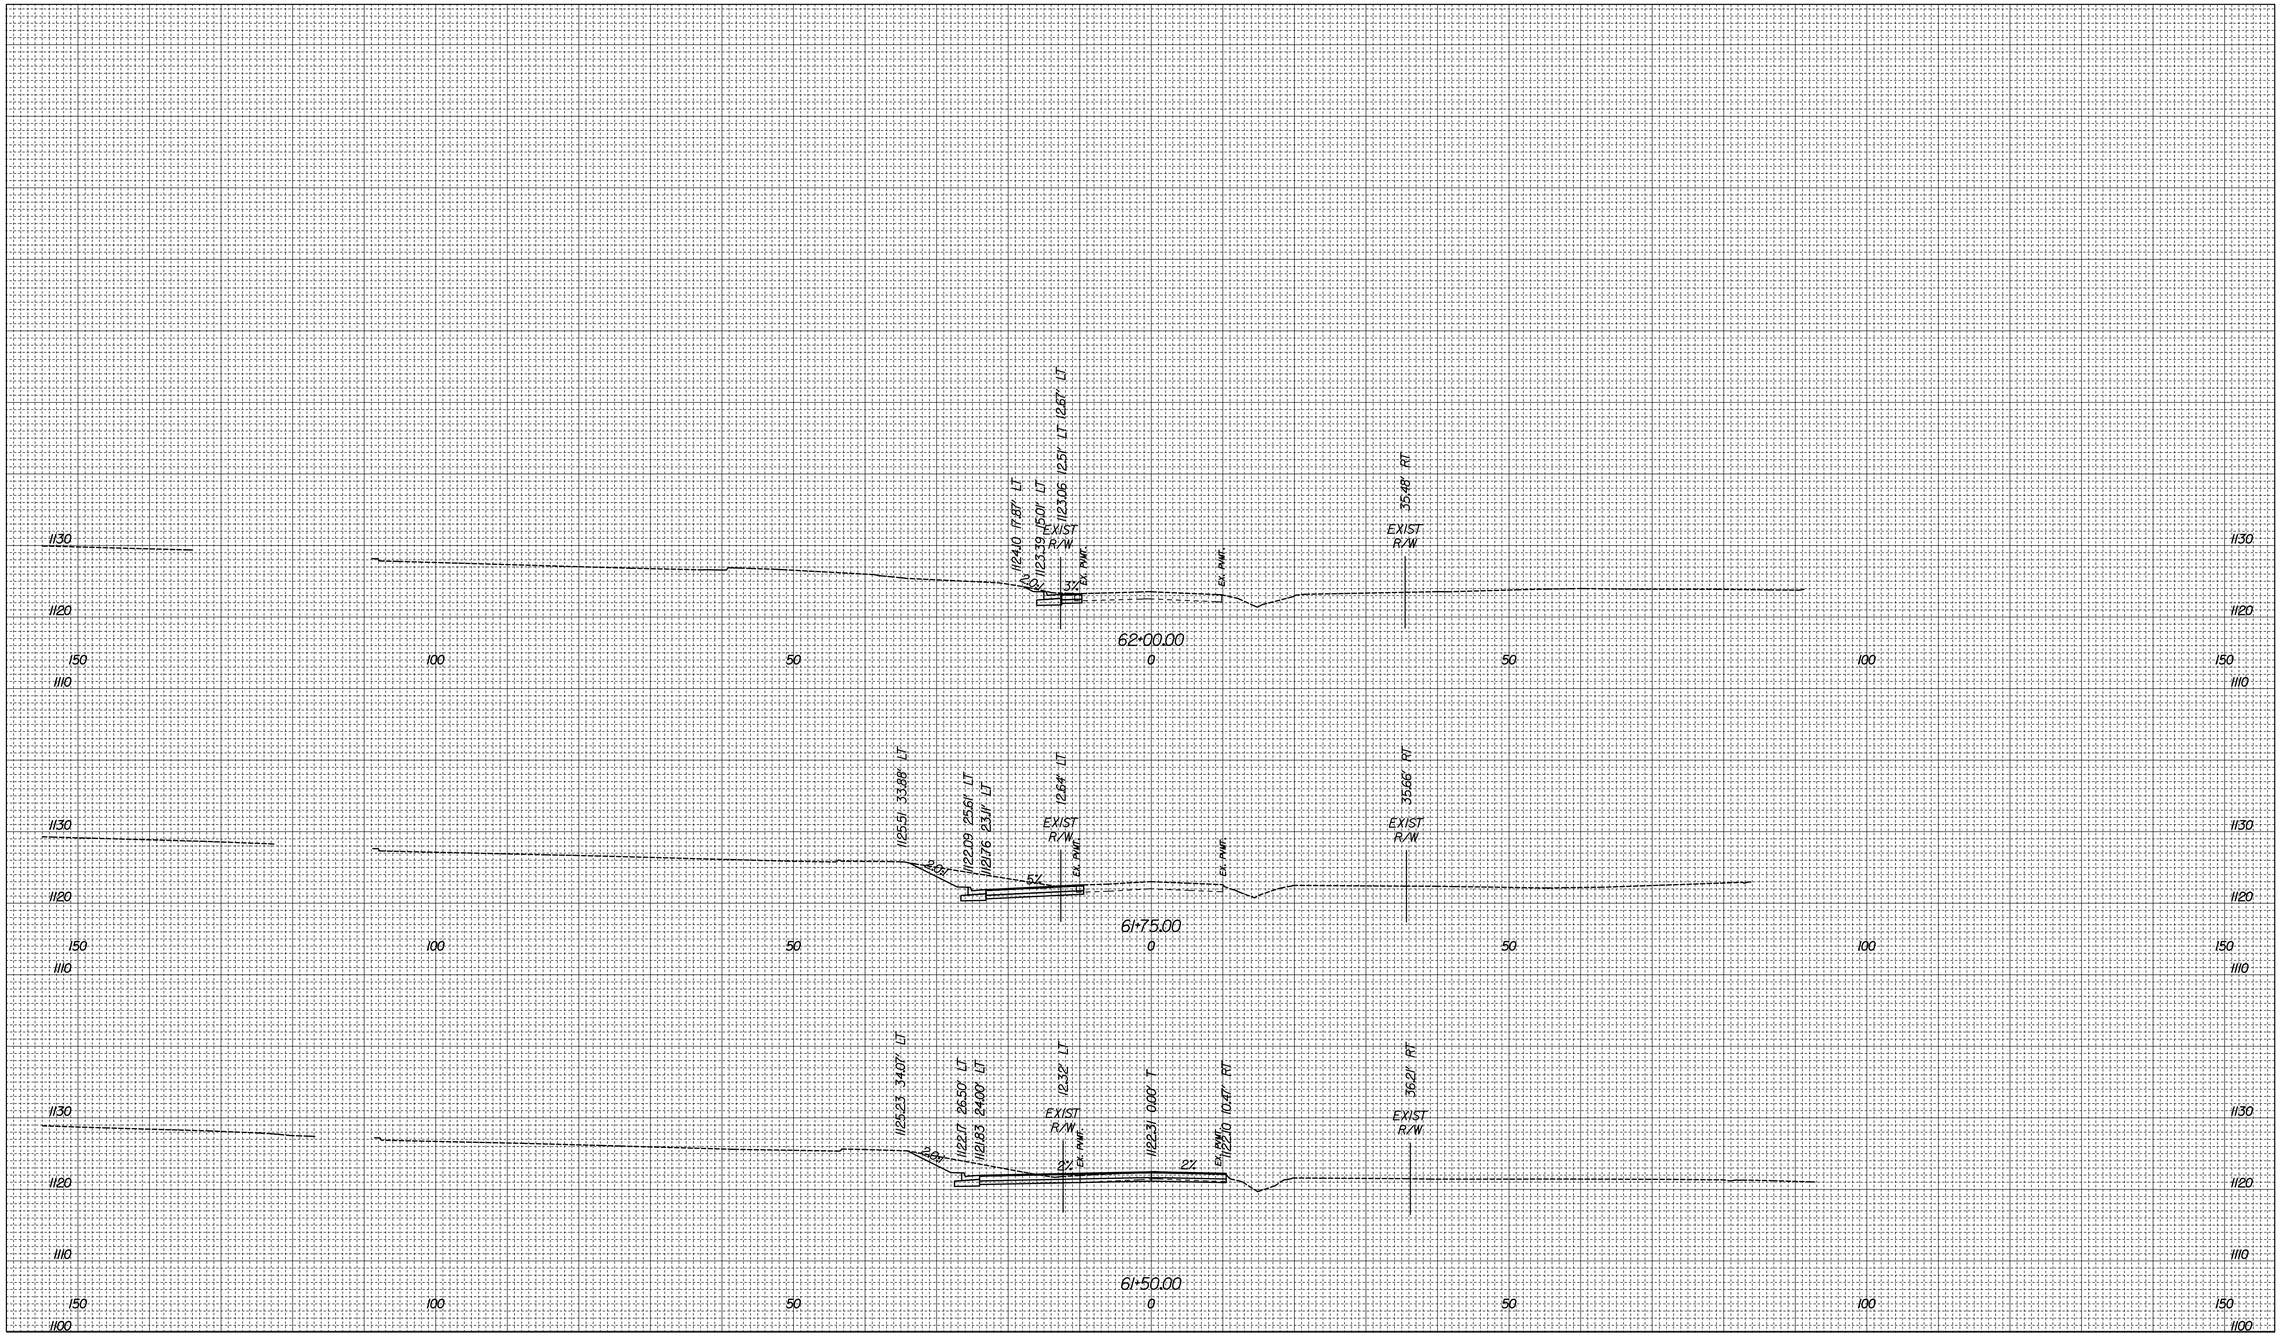

SCALE 1 IN. = 10 FT.

Rev	Date	Description

Whitman, Requardt & Associates, LLP
1700 Kraft Drive, Suite 1200, Blacksburg, Virginia 24060

COUNTY OF ROANOKE
5204 BERNARD DRIVE
ROANOKE, VA 24018

VDOT PROJECT NUMBER:
#SMART18 - PLANTATION RD
BIKE/PED/STREETSCAPE PHASE II

VDOT UPC NUMBER: 111366

PLANTATION ROAD, BICYCLE, PEDESTRIAN, AND STREETSCAPE IMPROVEMENTS PHASE 2 PROJECT

Drawing
CROSS SECTIONS
(WALROND DRIVE)

Sheet
18

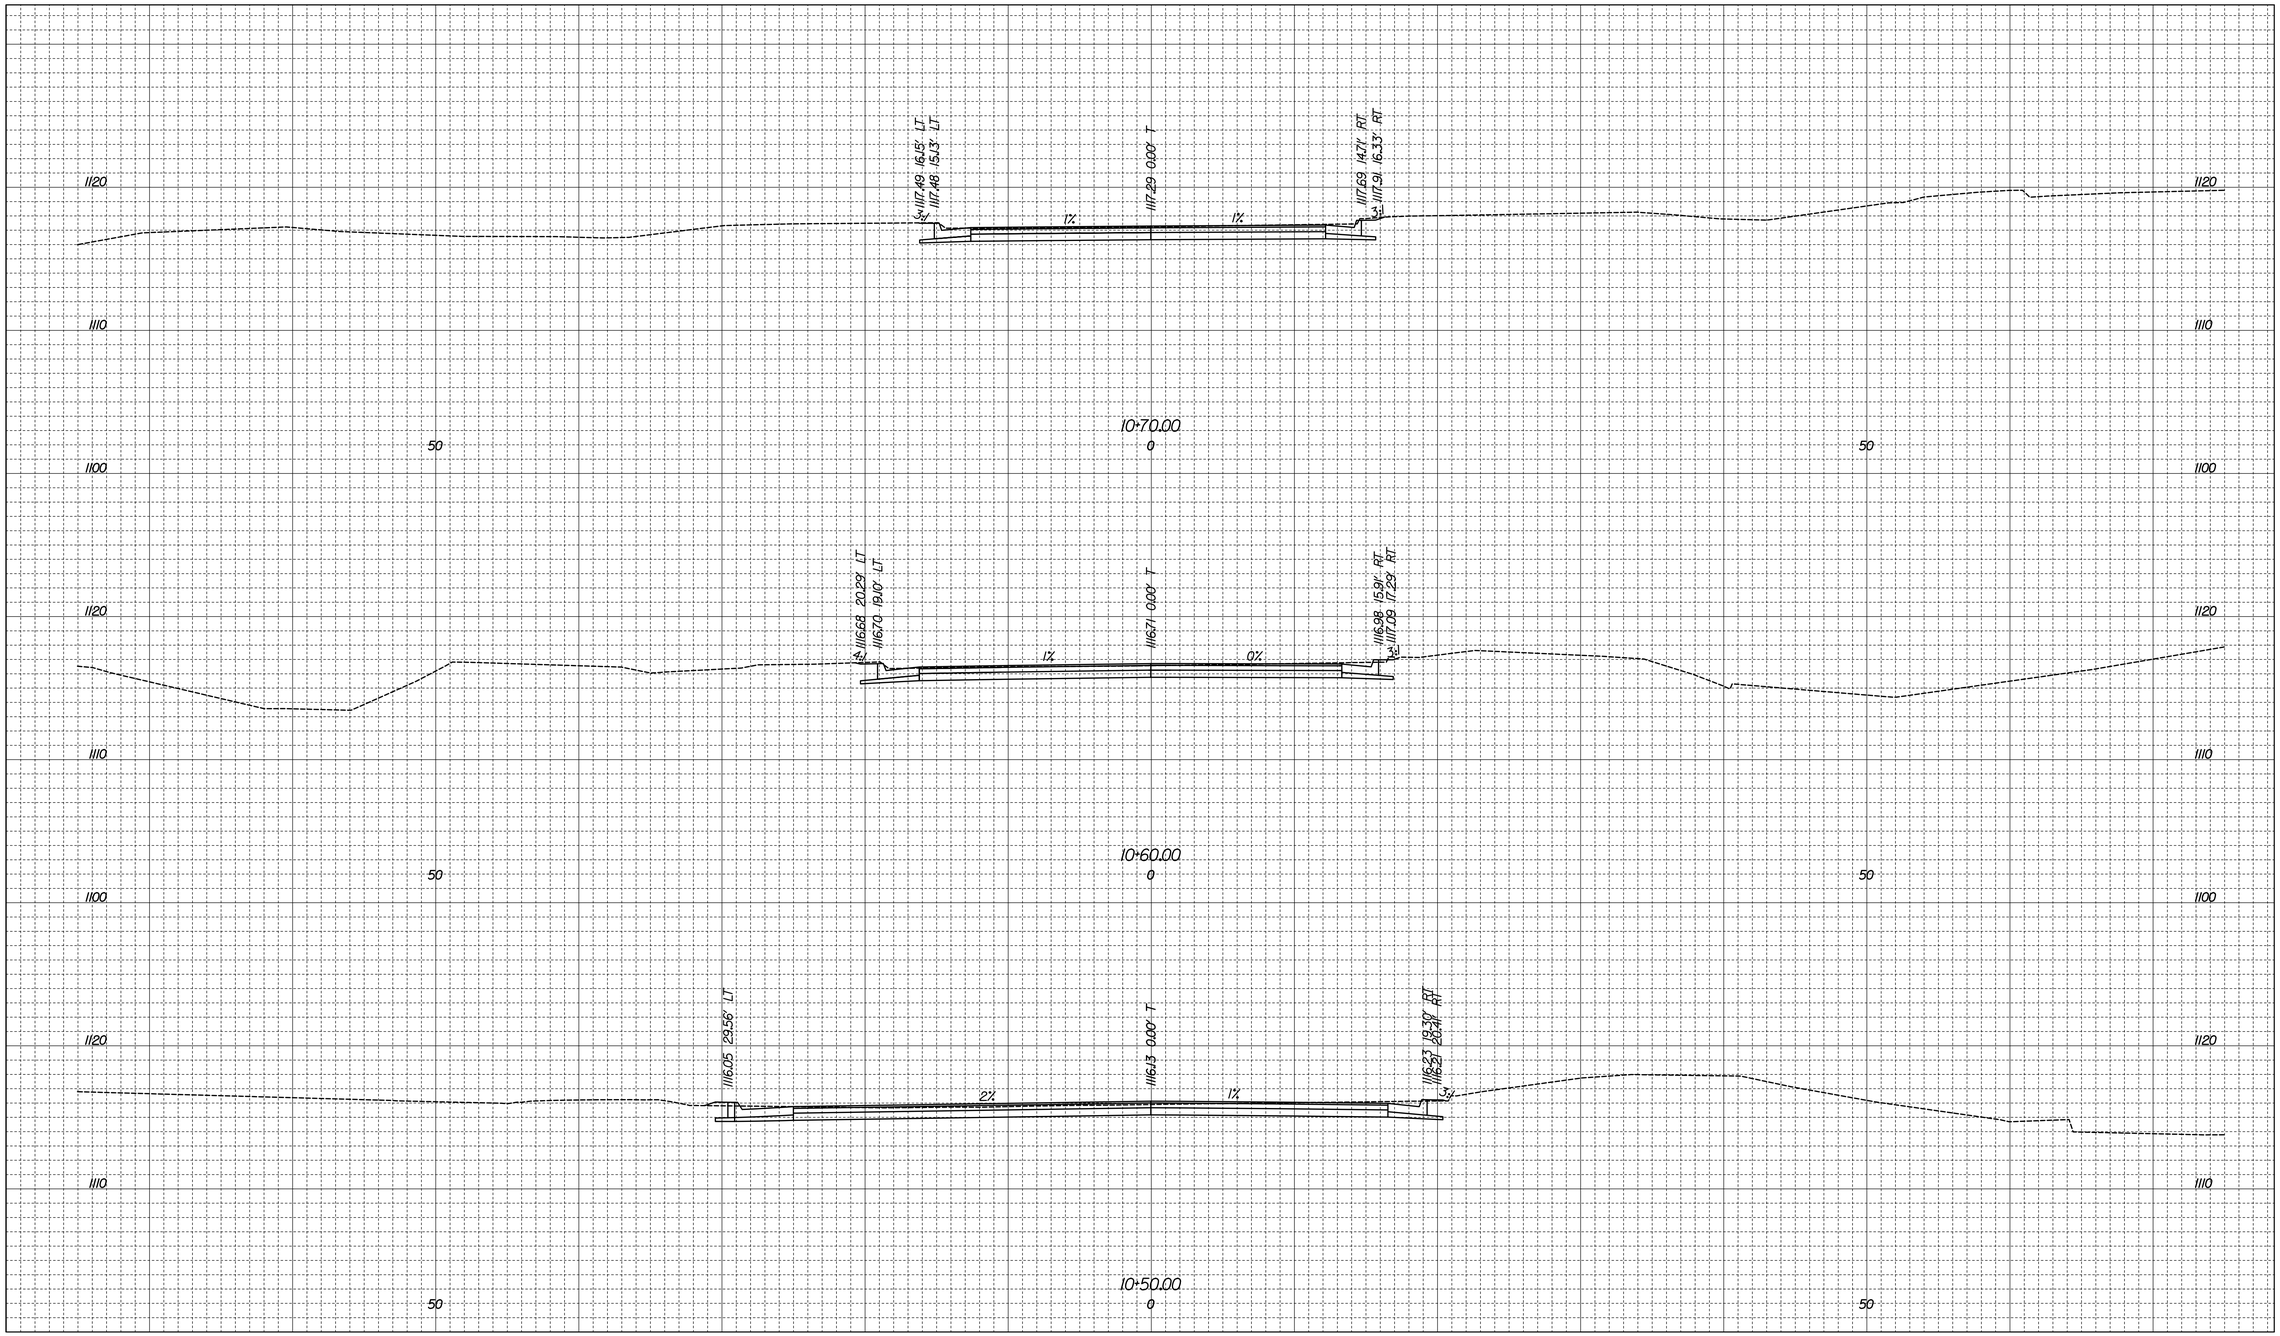

SCALE 1 IN. = 10 FT.

Rev	Date	Description

Whitman, Requardt & Associates, LLP
1700 Kraft Drive, Suite 1200, Blacksburg, Virginia 24060

COUNTY OF ROANOKE
5204 BERNARD DRIVE
ROANOKE, VA 24018

VDOT PROJECT NUMBER:
#SMART18 - PLANTATION RD
BIKE/PED/STREETSCAPE PHASE II

VDOT UPC NUMBER: 111366

PLANTATION ROAD, BICYCLE, PEDESTRIAN, AND STREETSCAPE IMPROVEMENTS PHASE 2 PROJECT

Drawing
CROSS SECTIONS
(ENTRANCE 158+11)

Sheet
19

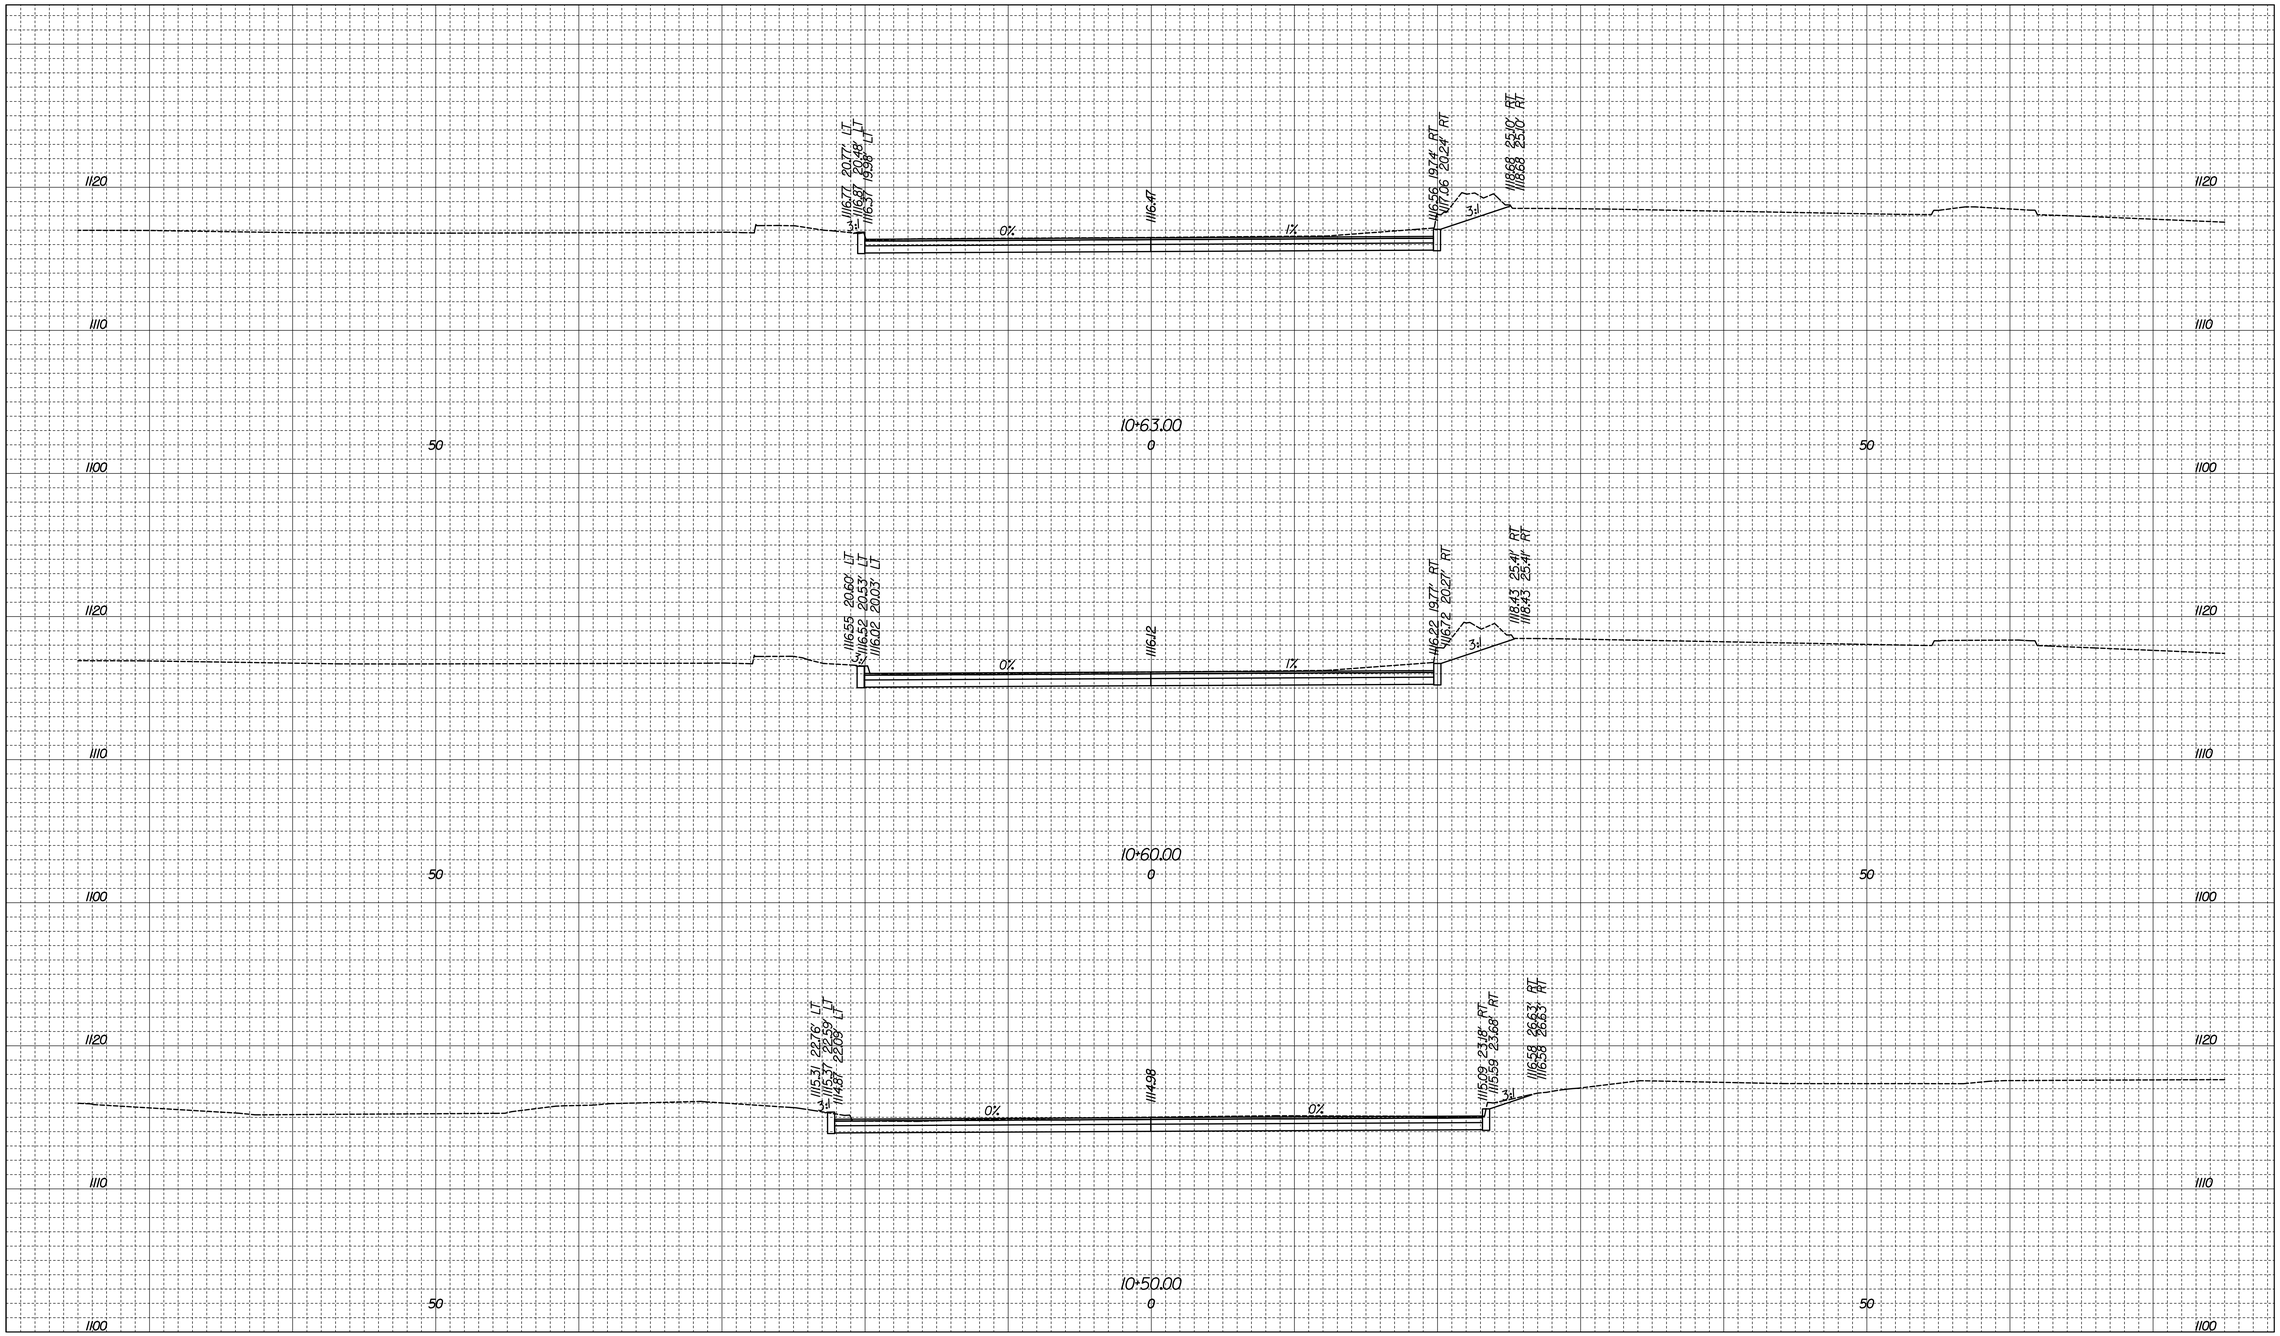

SCALE 1 IN. = 10 FT.

Rev	Date	Description

Whitman, Requardt & Associates, LLP
1700 Kraft Drive, Suite 1200, Blacksburg, Virginia 24060

COUNTY OF ROANOKE
5204 BERNARD DRIVE
ROANOKE, VA 24018

VDOT PROJECT NUMBER:
#SMART18 - PLANTATION RD
BIKE/PED/STREETSCAPE PHASE II

VDOT UPC NUMBER: 111366

PLANTATION ROAD, BICYCLE, PEDESTRIAN, AND STREETSCAPE IMPROVEMENTS PHASE 2 PROJECT

Drawing
CROSS SECTIONS
(ENTRANCE 161+77)

Sheet
20